



Drawings are for L.A. approval only and do not constitute construction drawings.
All dimensions to be checked on site before works commence. Agent to be advised of any discrepancies.

Drawings to be read in accordance with Structural Design Report.

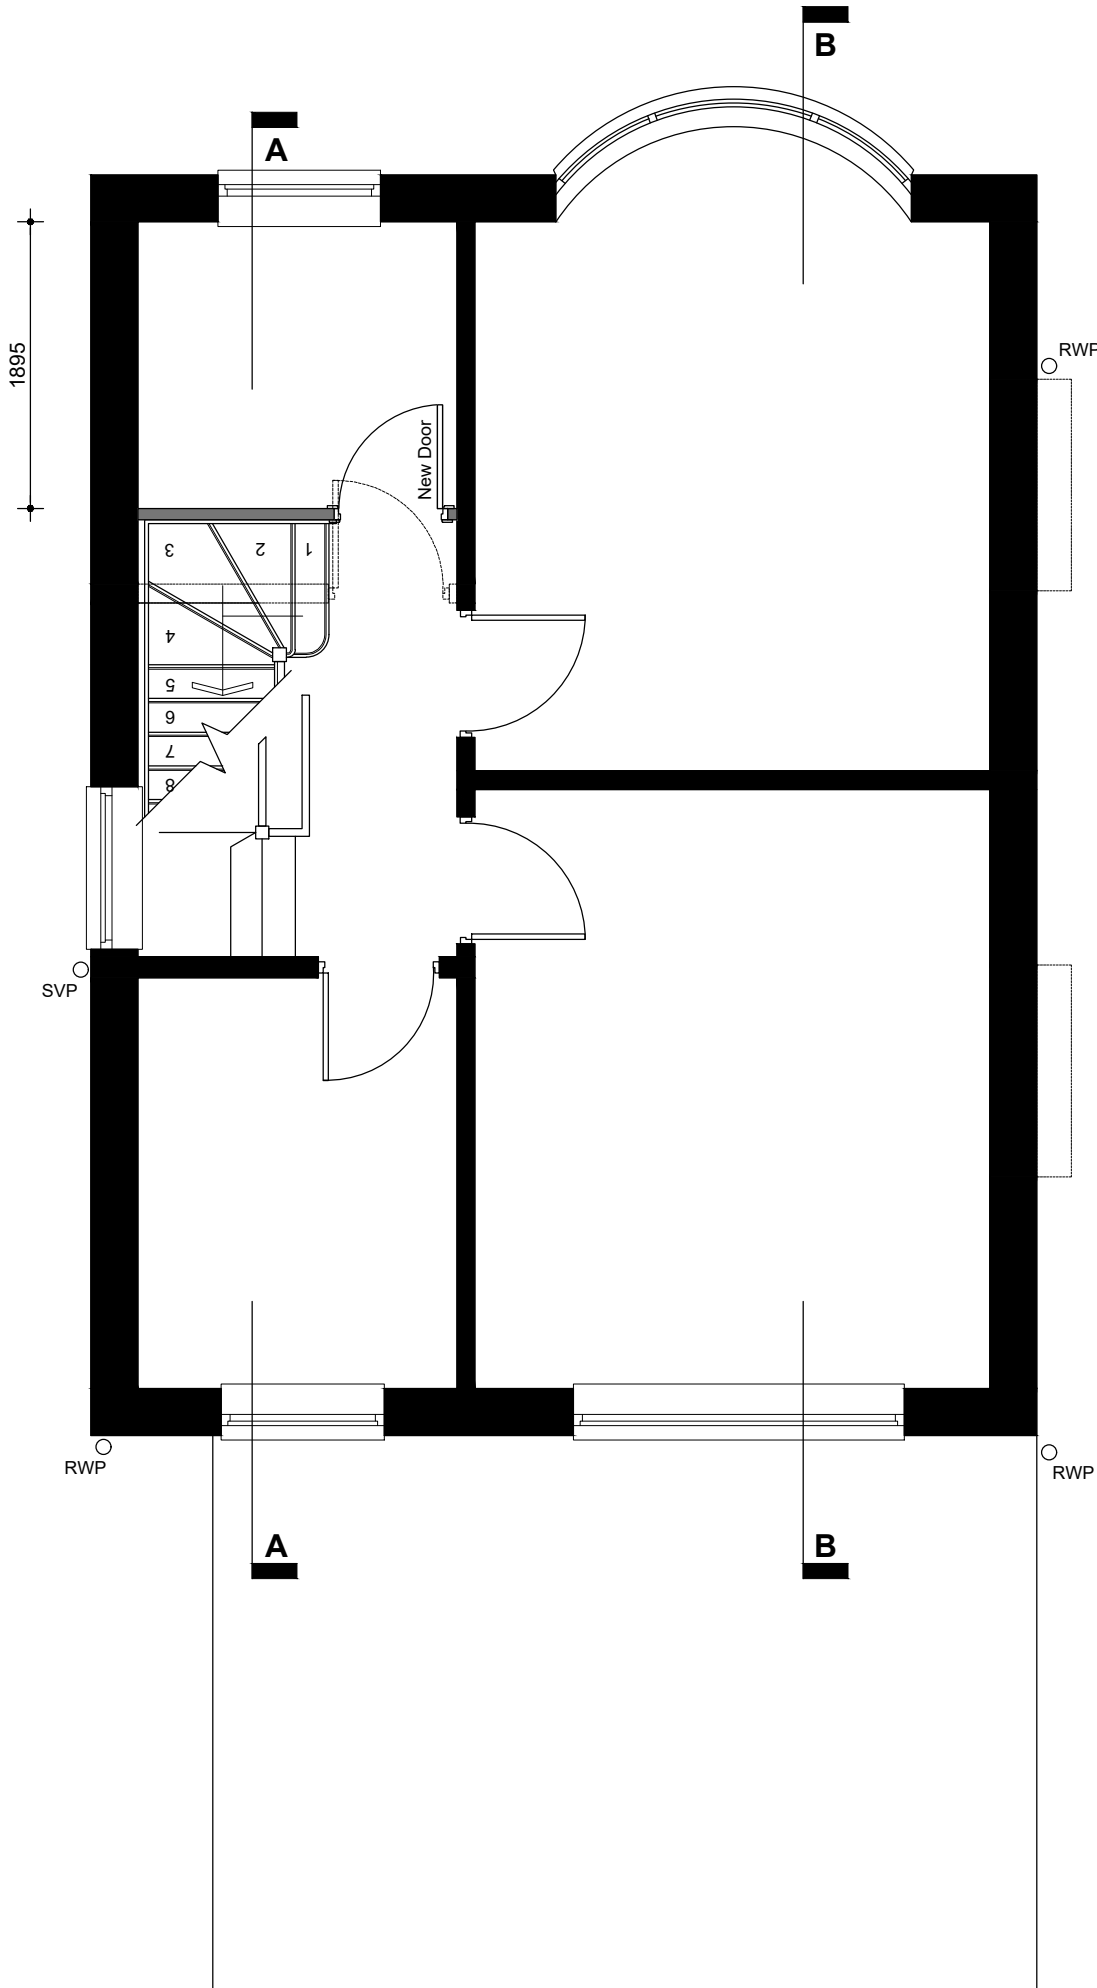

LEGEND.

- EXISTING WALL
- NEW EXTERNAL WALL
- NON-LOADBEARING STUD PARTITION
- DENOTES WALL/ DOOR TO BE DEMOLISHED.

 

SCALE: 1:50 @ A3



Revision Notes:	
Client:	
Mr and Mrs Smith	
Project:	
23 Trevor Road, Hinckley. LE10 1JD.	
Drawing Title:	
Proposed First Floor Plan	
Drawing Number:	Revision:
Smith-011	-
Scale:	Date:
1:50@A3	July 2023
Drawn By:	Checked By:
lgb	lgb

Proposed First Floor Plan