

Drawings are for L.A. approval only and do not constitute construction drawings. All dimensions to be checked on site before works commence. Agent to be advised of any discrepancies.

Drawings to be read in accordance with Structural Design Report.

LEGEND.

EXISTING WALL

NEW EXTERNAL WALL


Front Elevation



Side Elevation



Rear Elevation

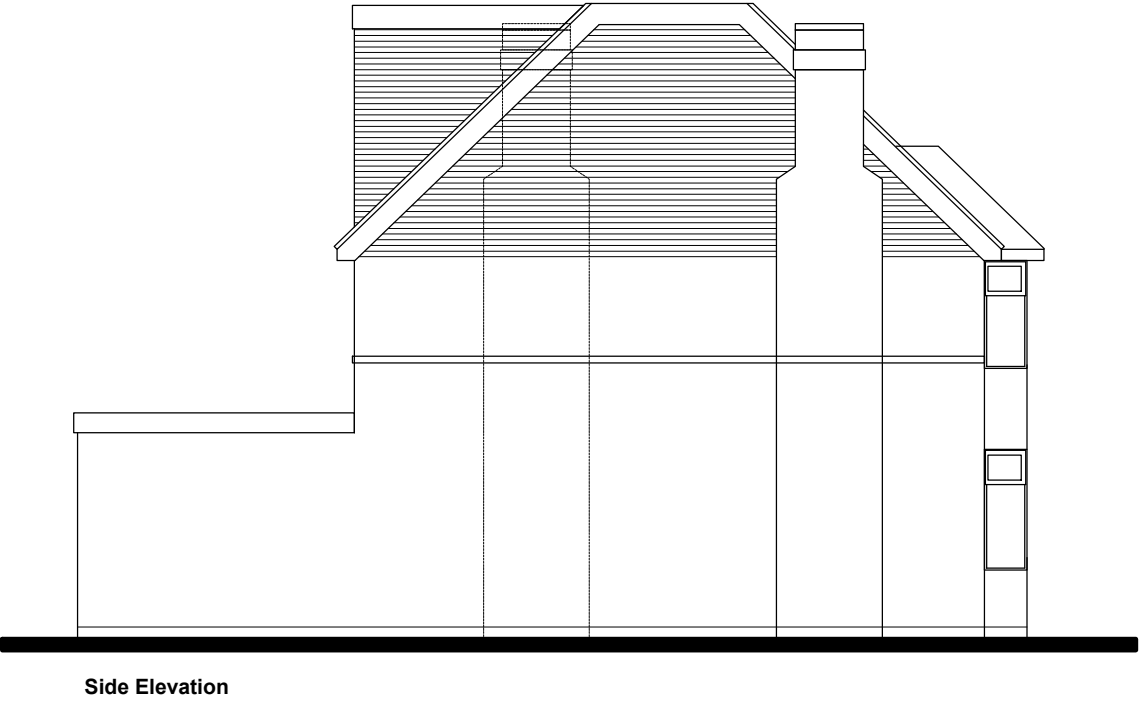

Side Elevation

Proposed Elevations

0 500 1000 2000
SCALE: 1:100 @ A3



Revision Notes: Rev.A - 22.09.2023 - Juliette balcony added to Dormer.	
Client: Mr and Mrs Smith	
Project: 23 Trevor Road, Hinckley. LE10 1JD.	
Drawing Title: Proposed Elevations	
Drawing Number: Smith-020	Revision: A
Scale: 1:100@A3	Date: July 2023
Drawn By: lgb	Checked By: lgb