



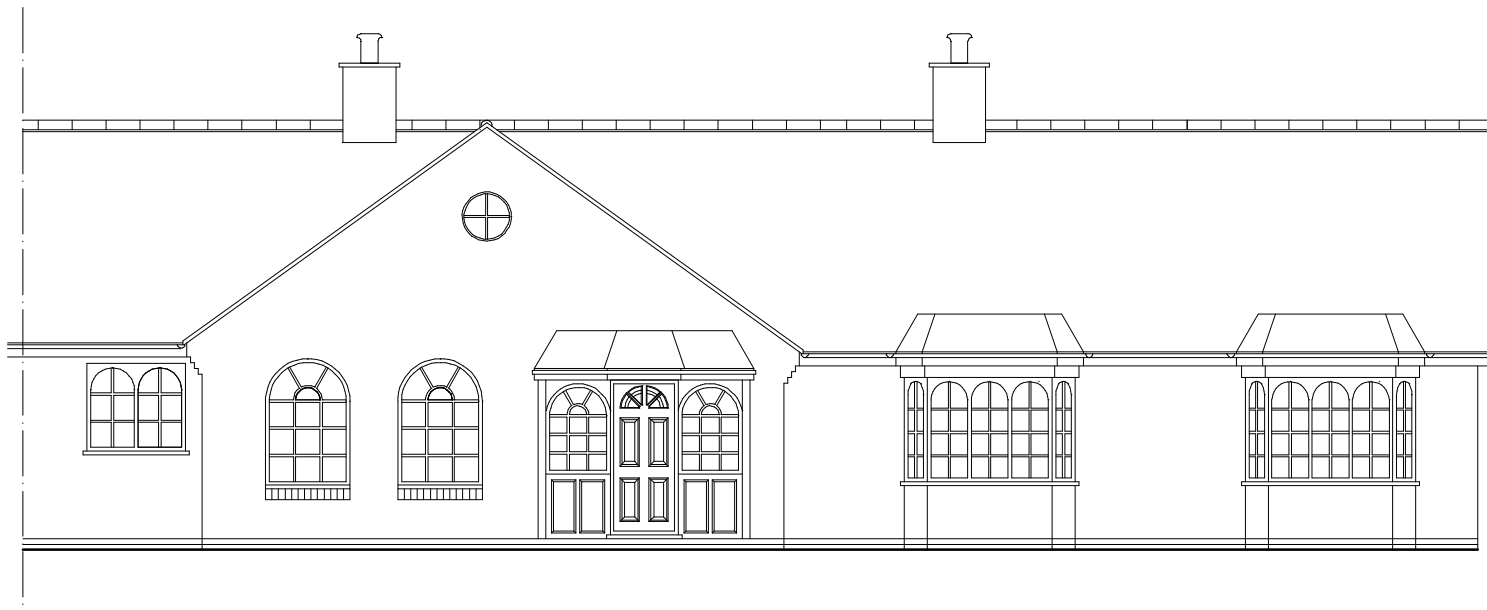


Existing Front Elevation

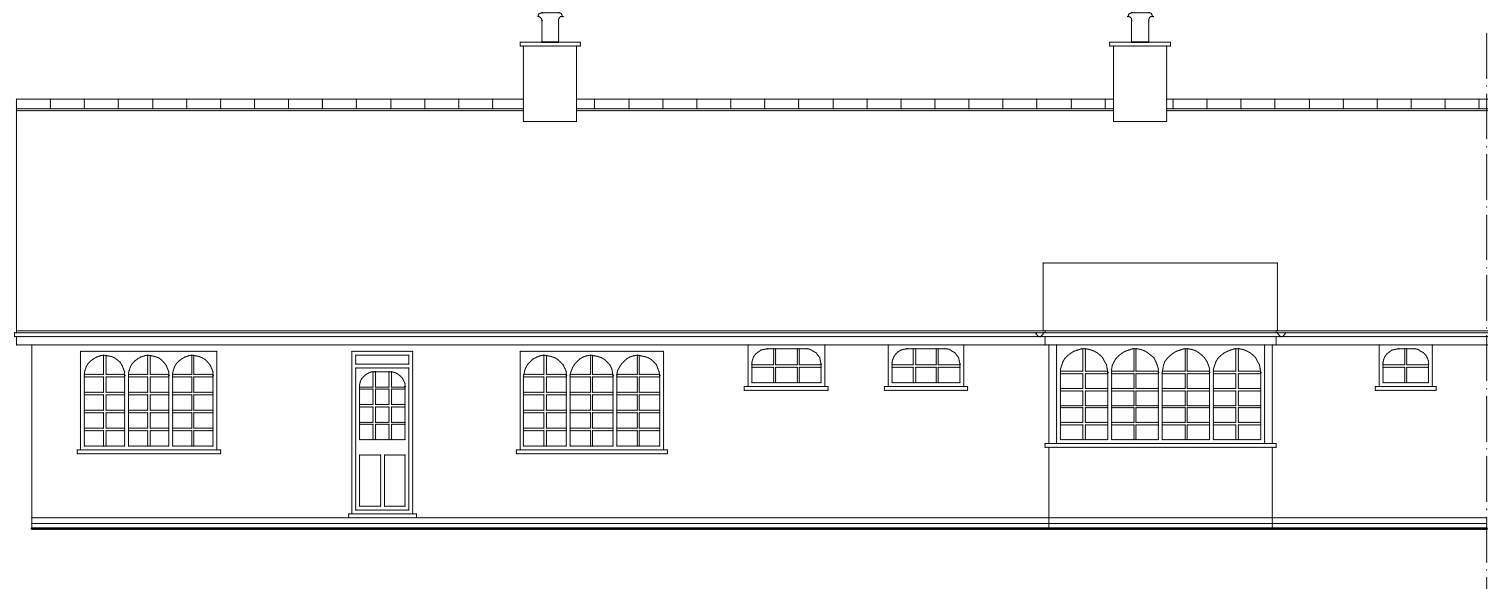


Existing Rear Elevation




Existing Elevation To No 6A

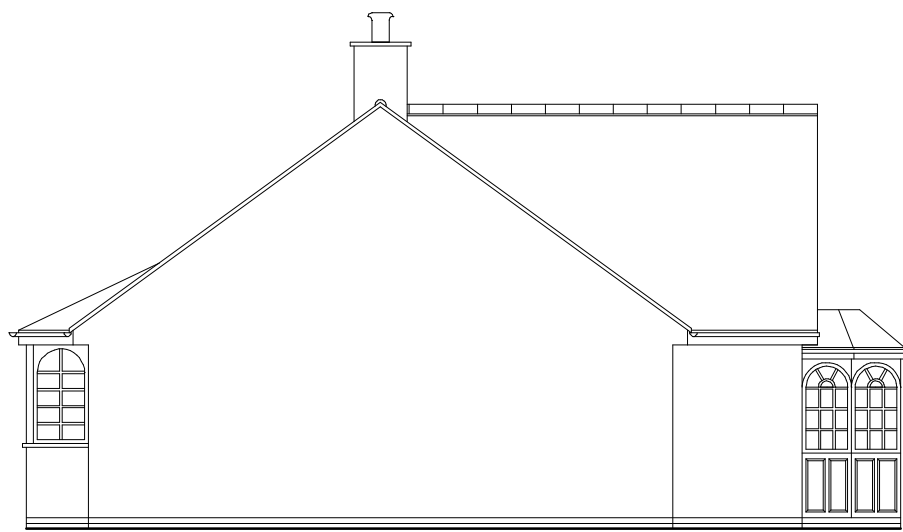


Existing Elevation To No 5A

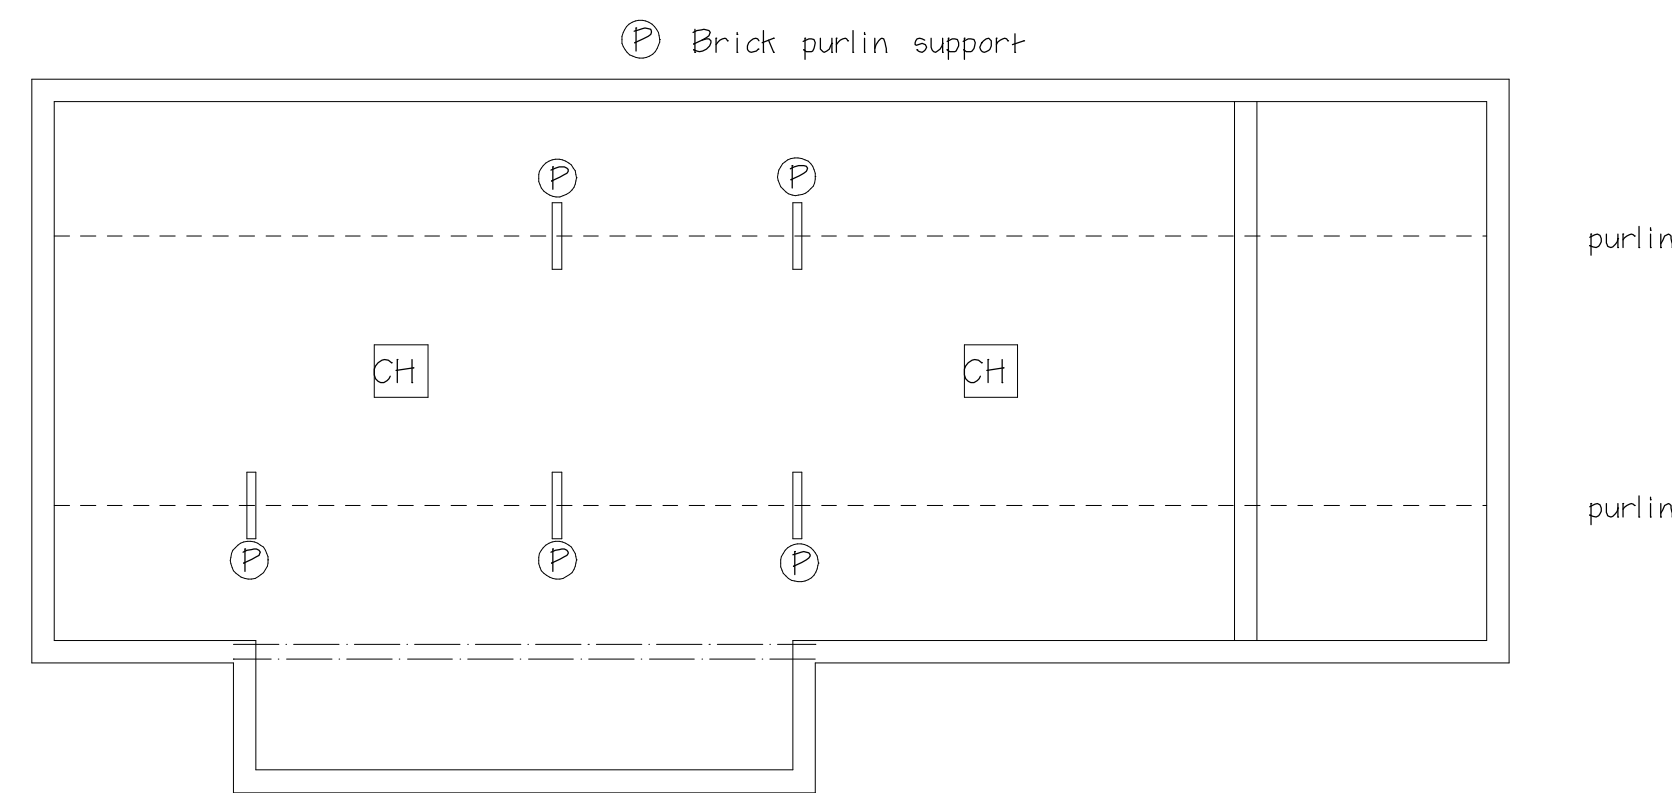


First Floor Plan

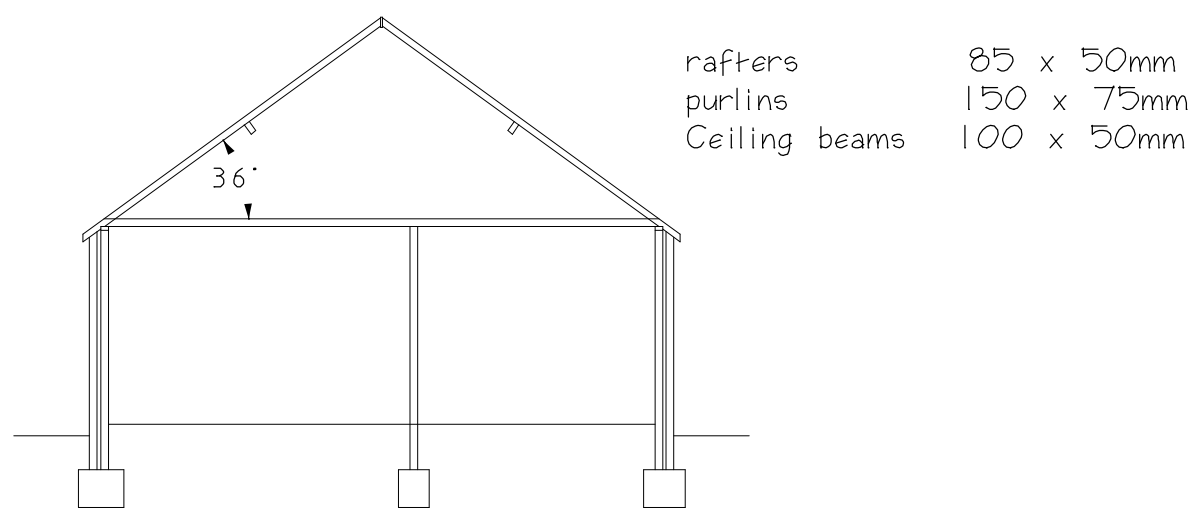

Section AA

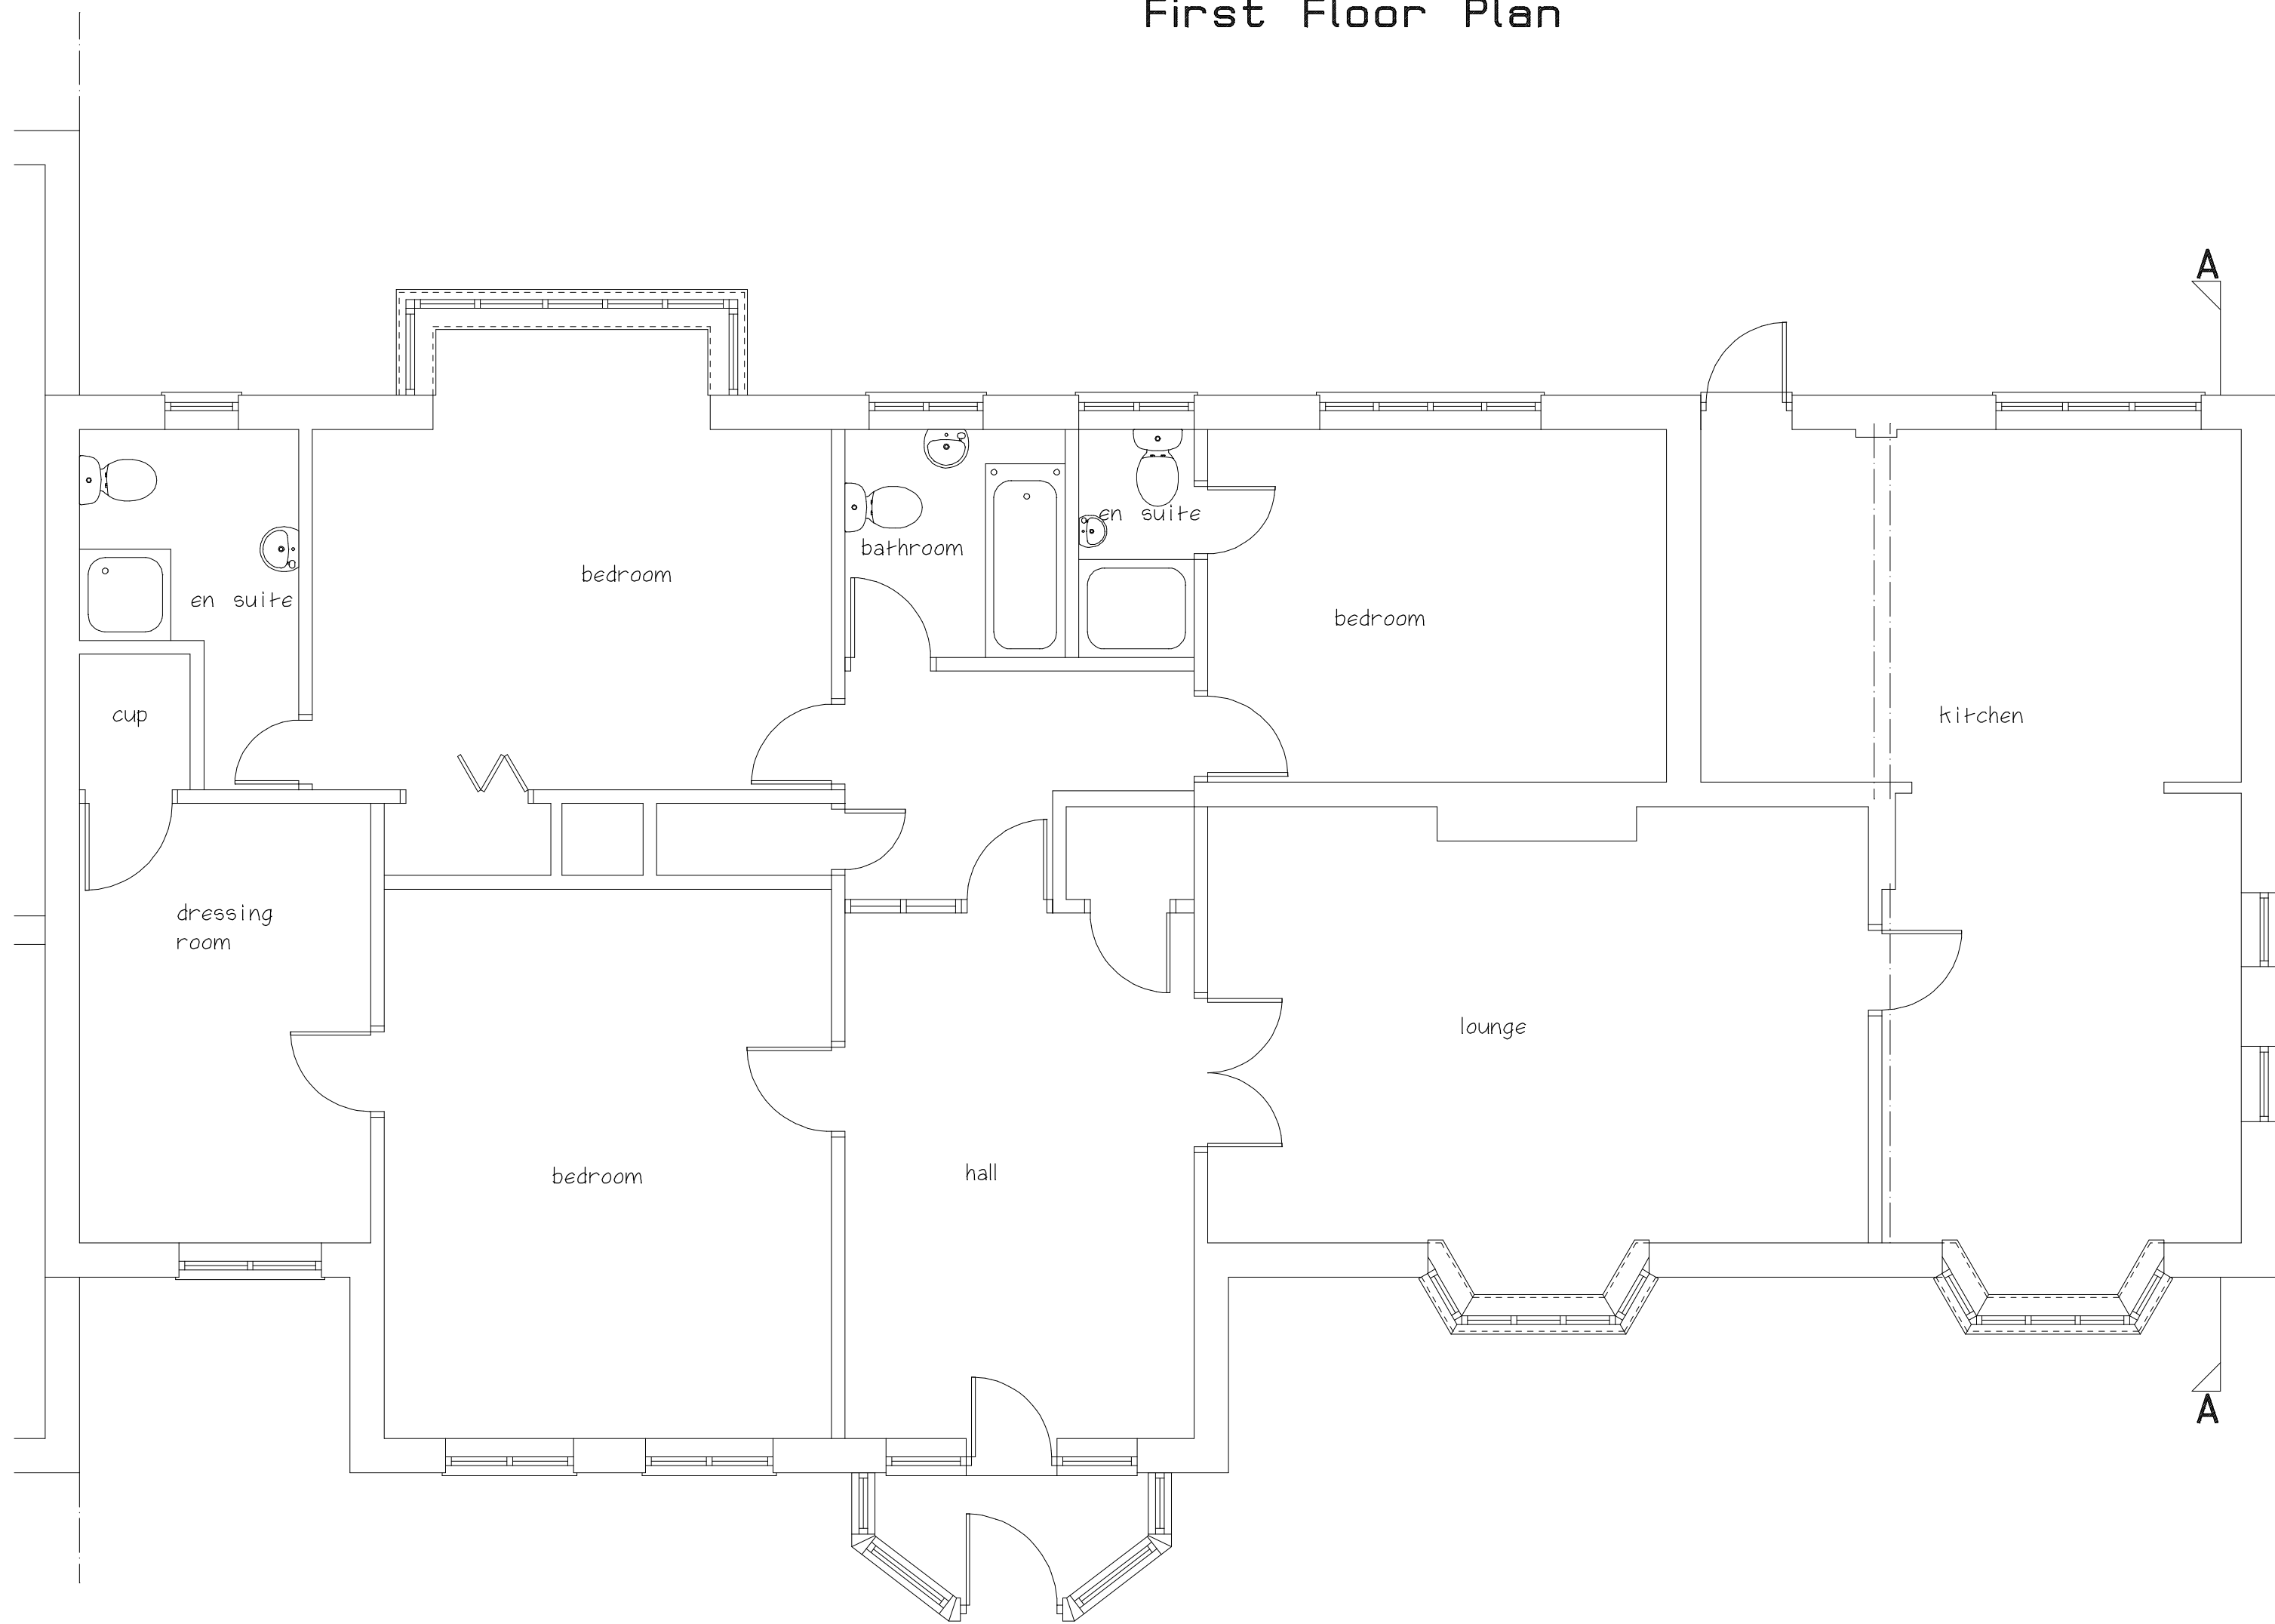

Existing Ground Floor Plan

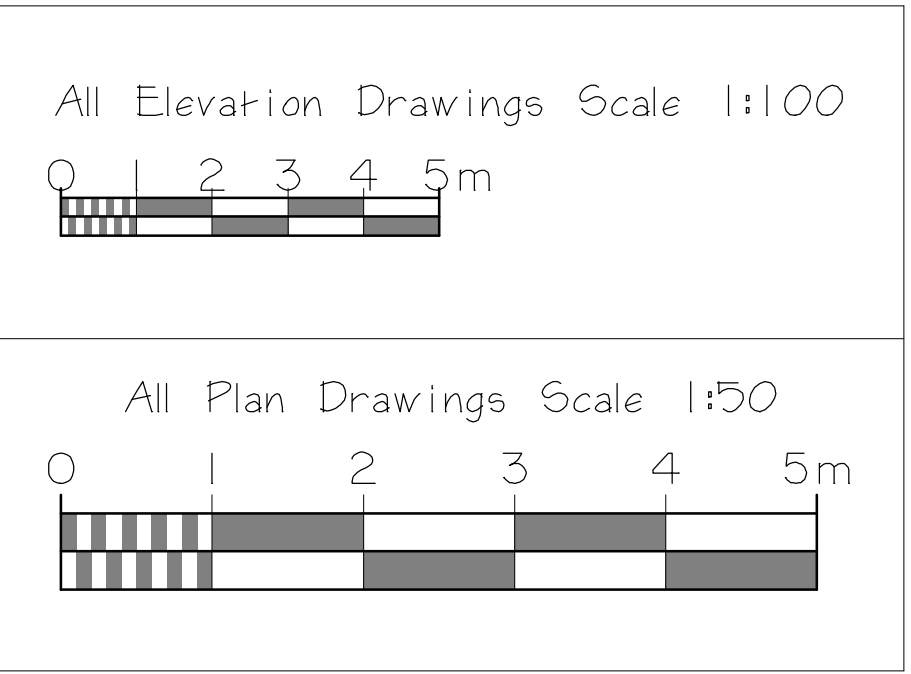

Scale Bars

CLIENT			
Mr & Mrs Puglisi			
JOB TITLE			
6 Shakespeare Drive Hinckley Leics LE10 0BG			
DRAWING TITLE			
Loft Conversion And Extensions To Existing Bungalow Existing Floor Plan And Elevations			
SCALE	SHEET	DATE	DRAWN BY
1:50 & 1:100	A1	Aug 2023	A Moore
ANDREW MOORE ARCHITECTURAL SERVICES Tel; 07973397765 Email;andrewmoore@workmail.com			
DRG NO		SHEET NO	
1621		1	