


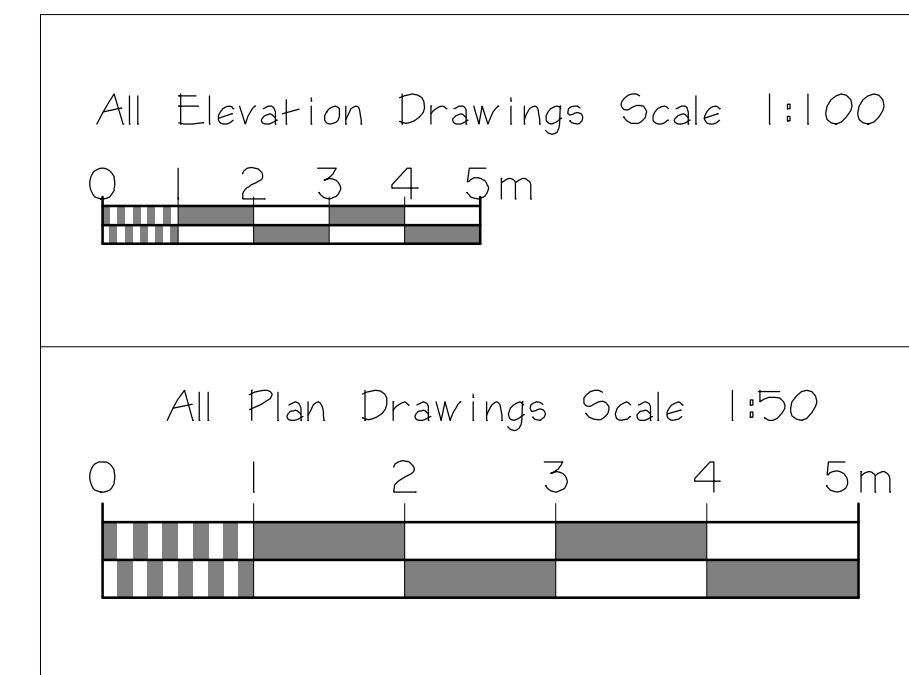
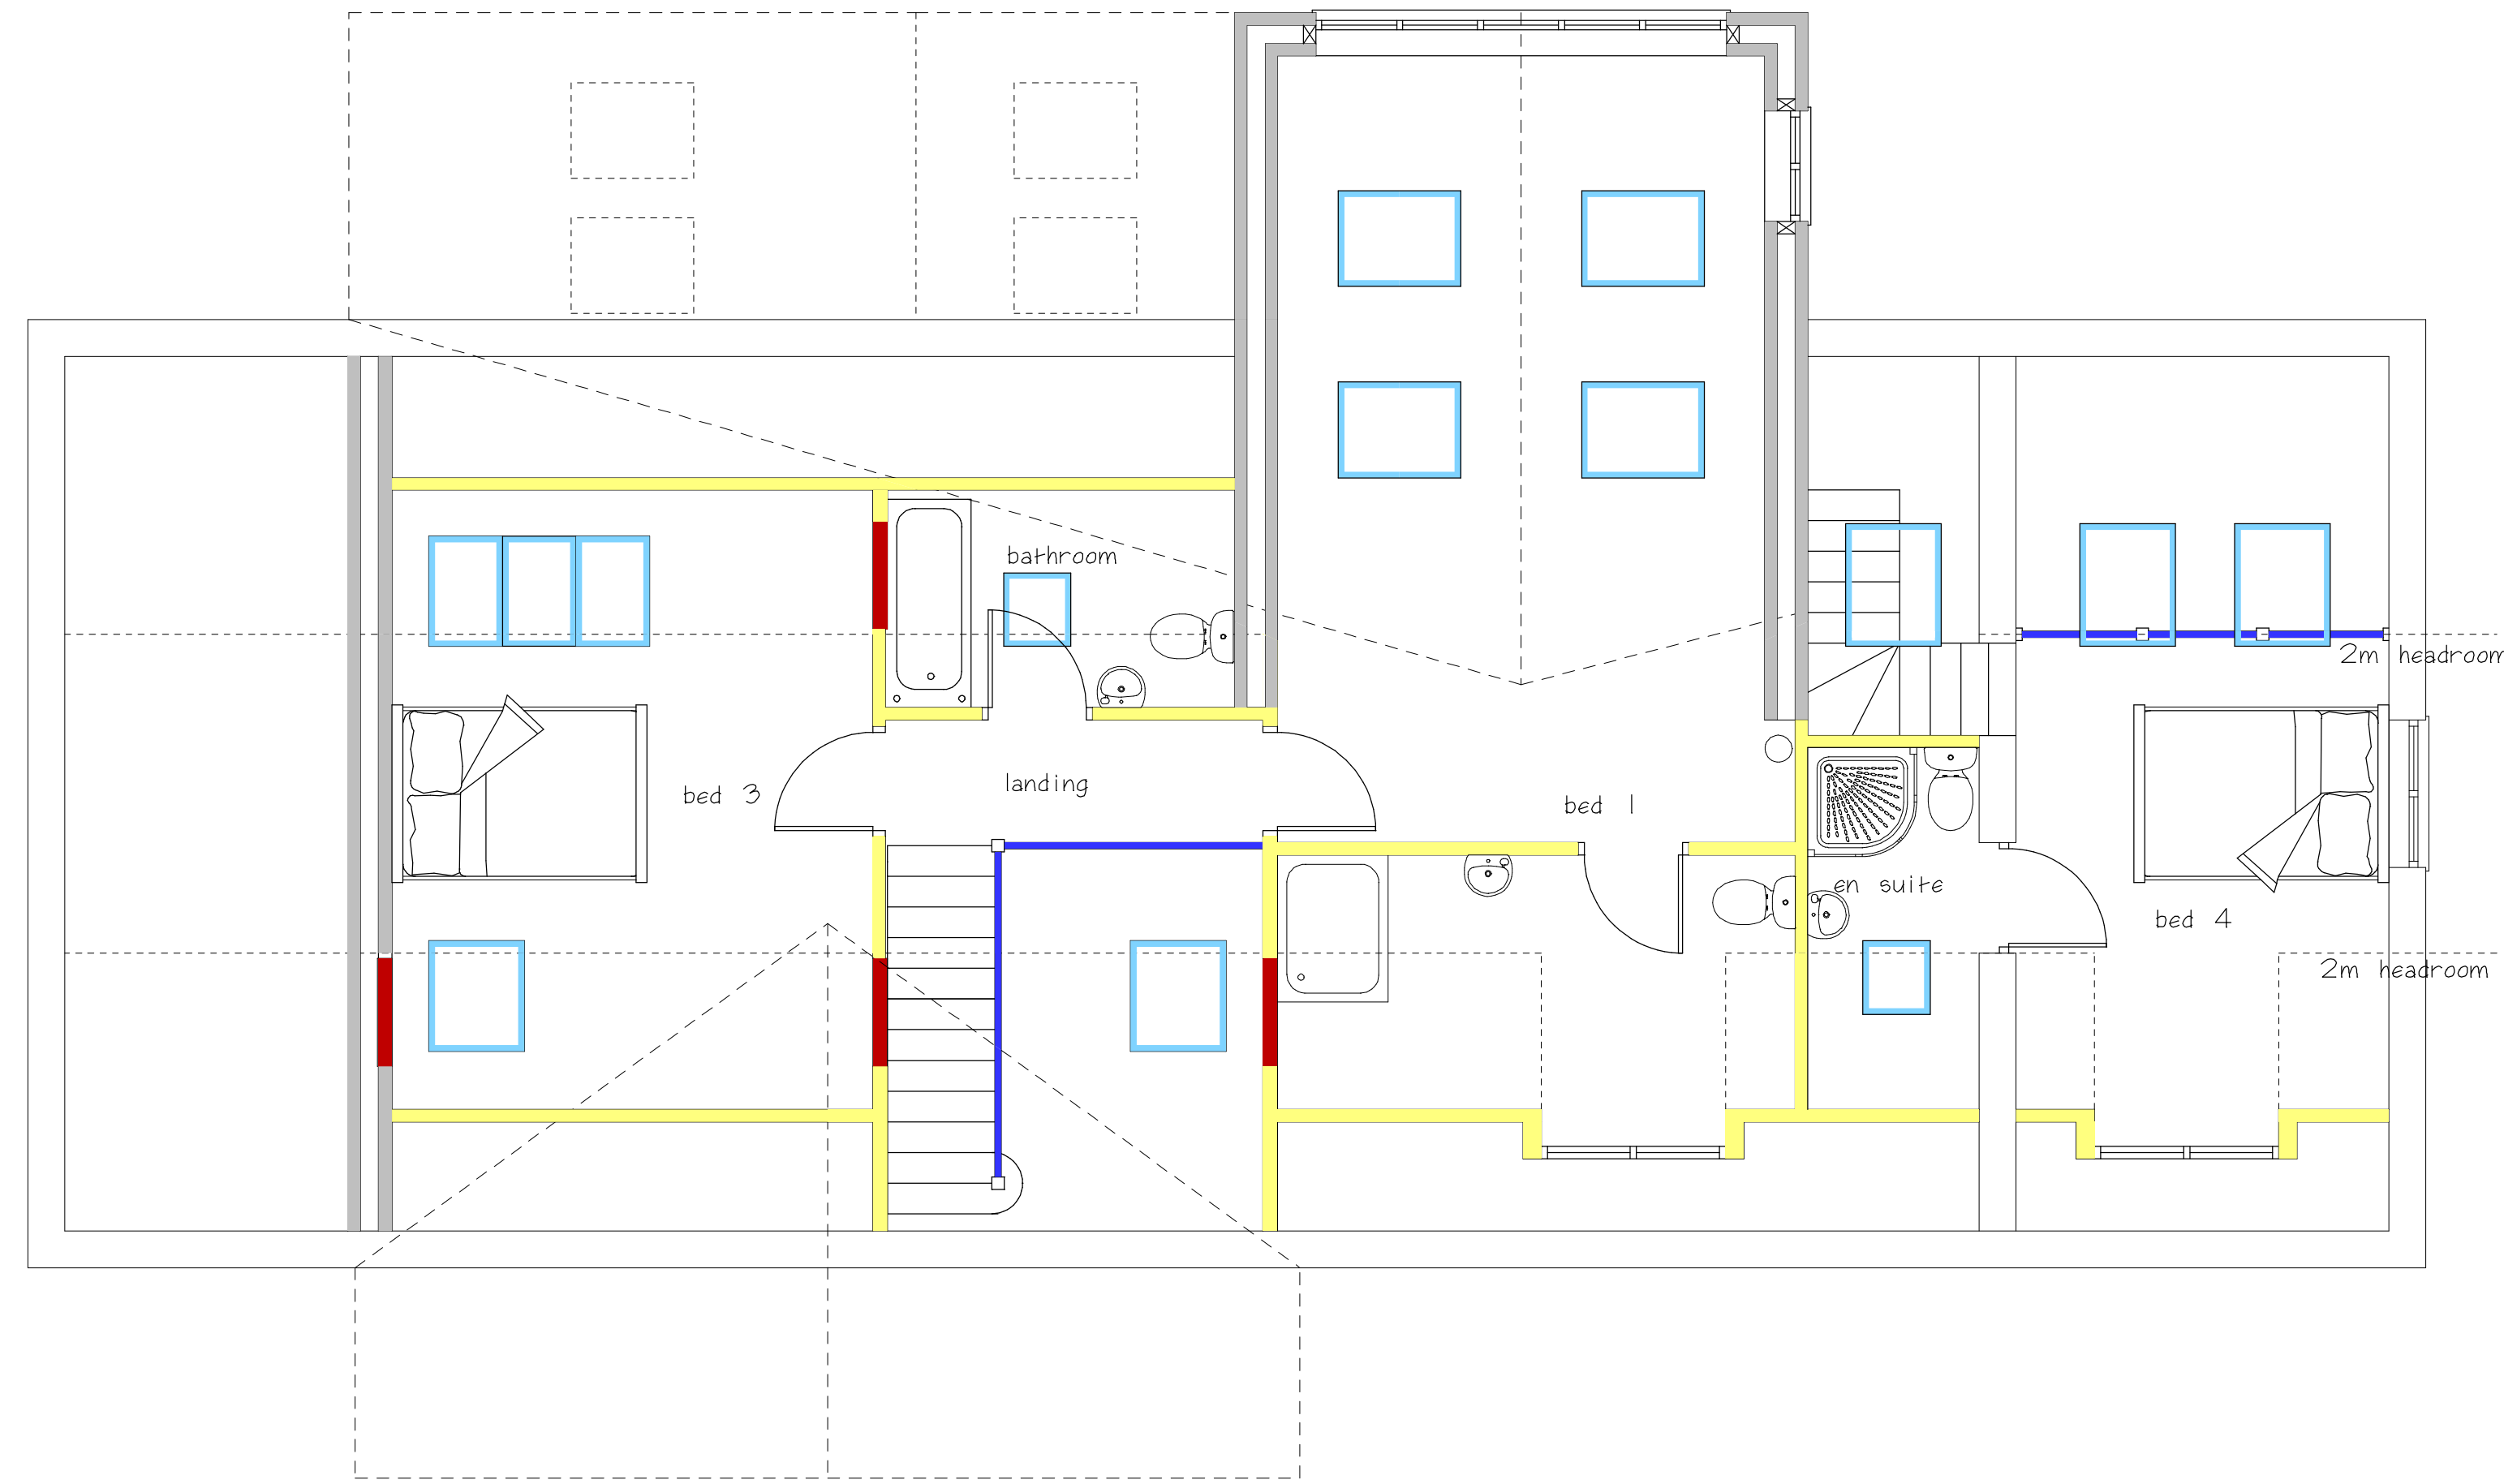


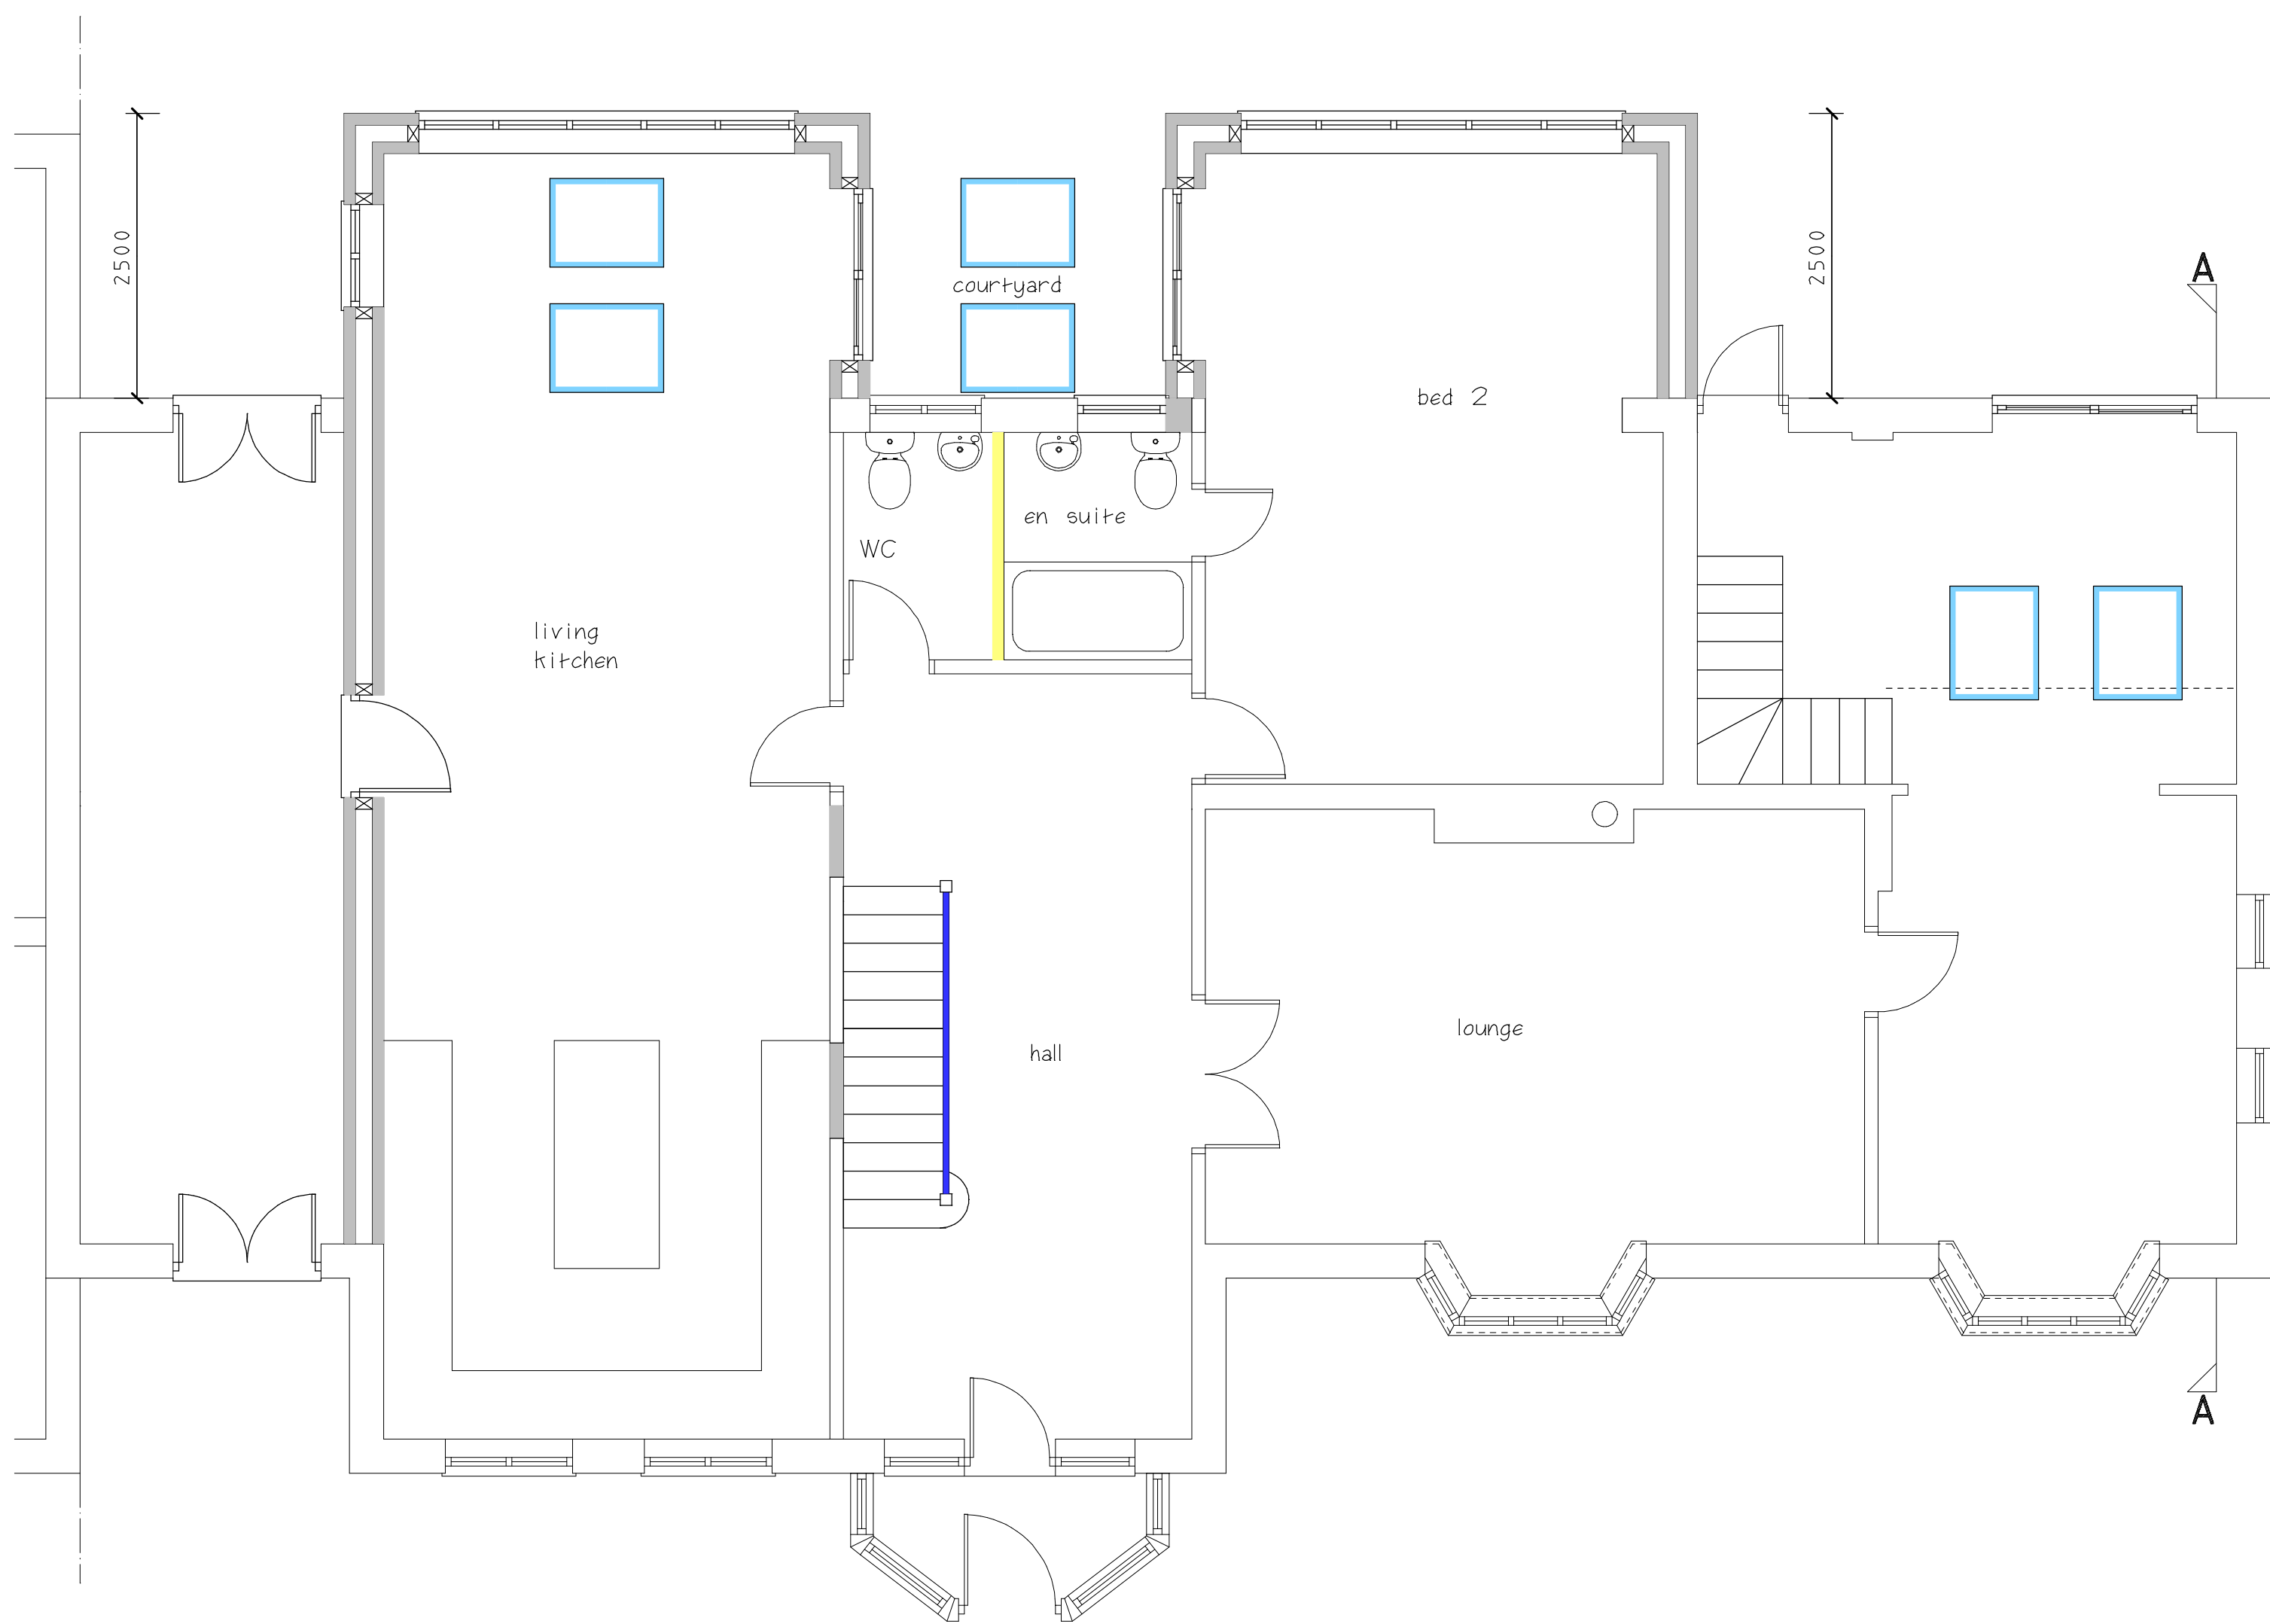

Scale Bars

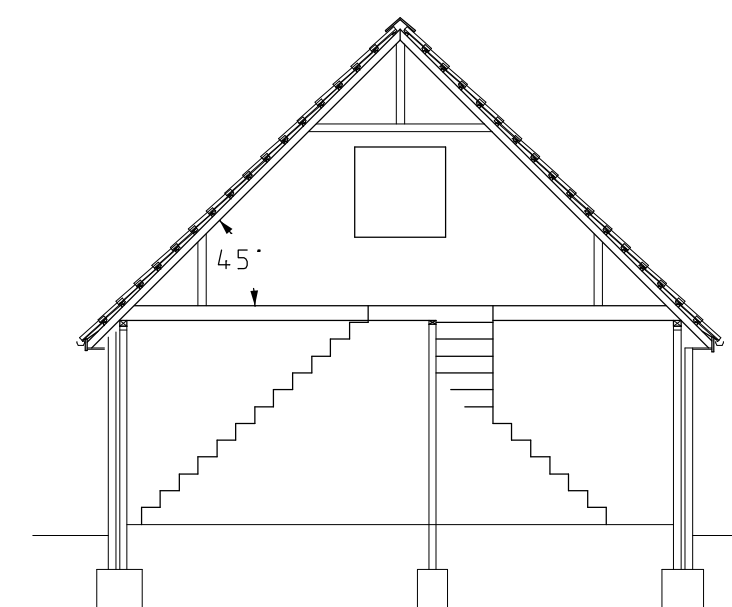

Denotes Smooth Render Finish

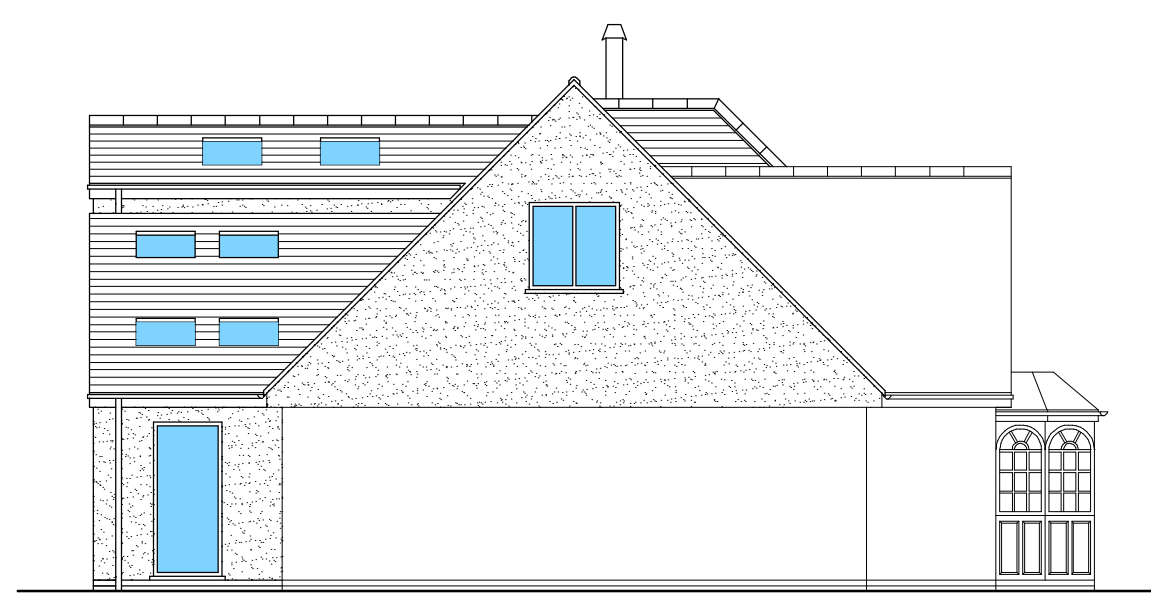

CLIENT			
Mr & Mrs Puglisi			
JOB TITLE			
6 Shakespeare Drive Hinckley Leics LE10 0BG			
DRAWING TITLE			
Loft Conversion And Extensions To Existing Bungalow Proposed Floor Plan And Elevations			
SCALE	SHEET	DATE	DRAWN BY
1:50 & 1:100	A1	Aug 2023	A Moore
ANDREW MOORE ARCHITECTURAL SERVICES Tel; 07973397765 Email; andrewmoore@workmail.com			
DRG NO		SHEET NO	
1621		2	