



License number 100022432

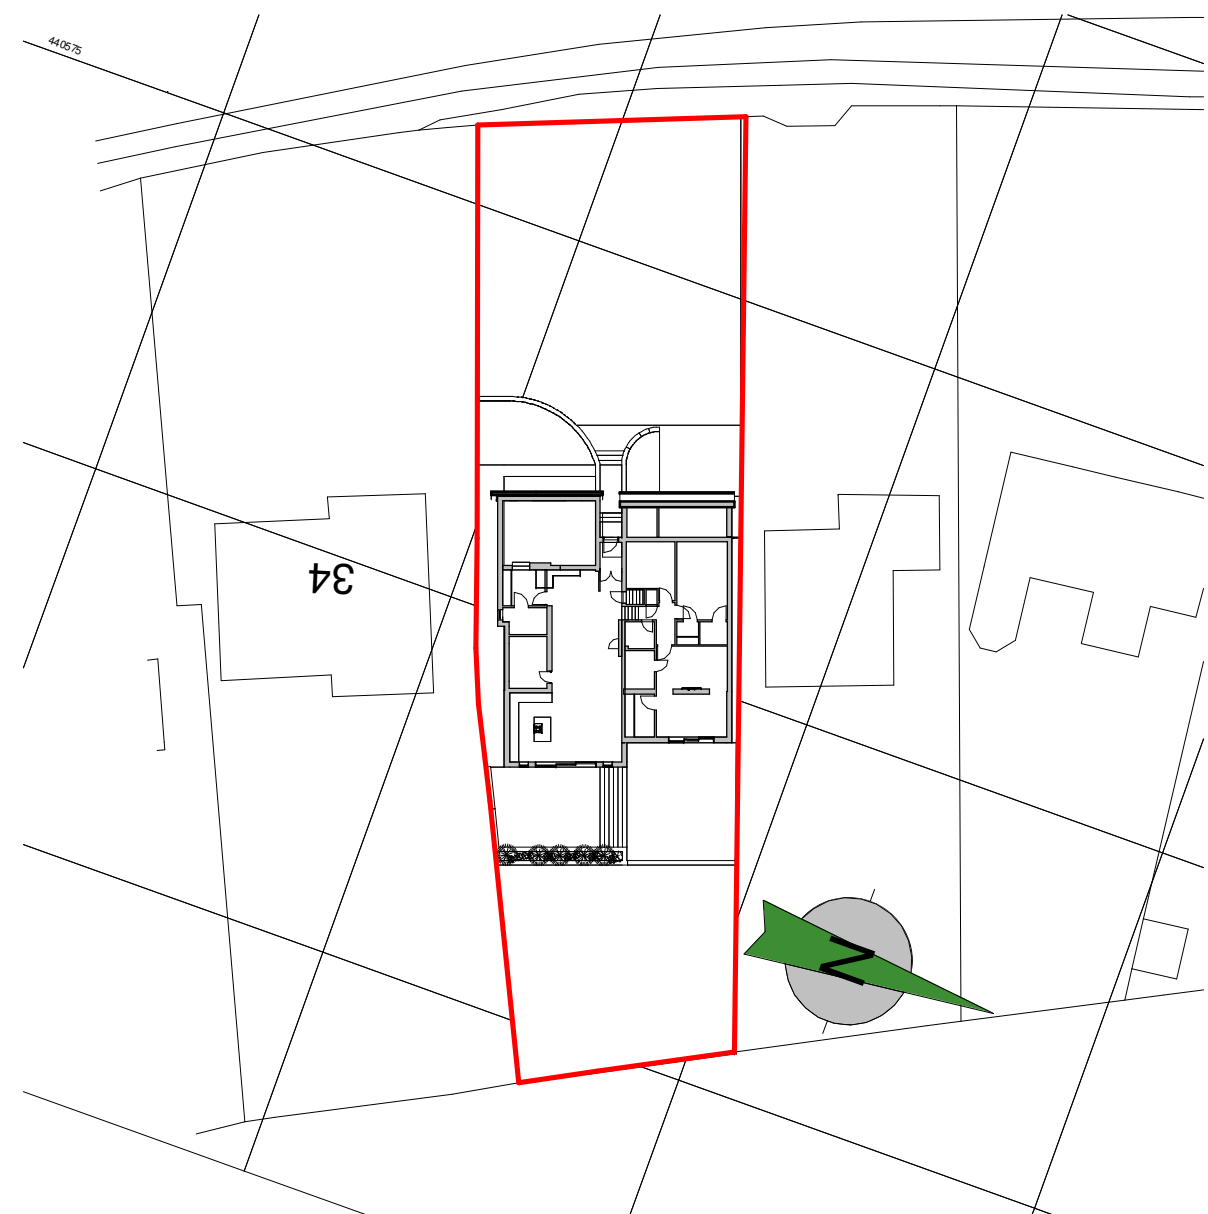

SCALE 1:500 @ A3

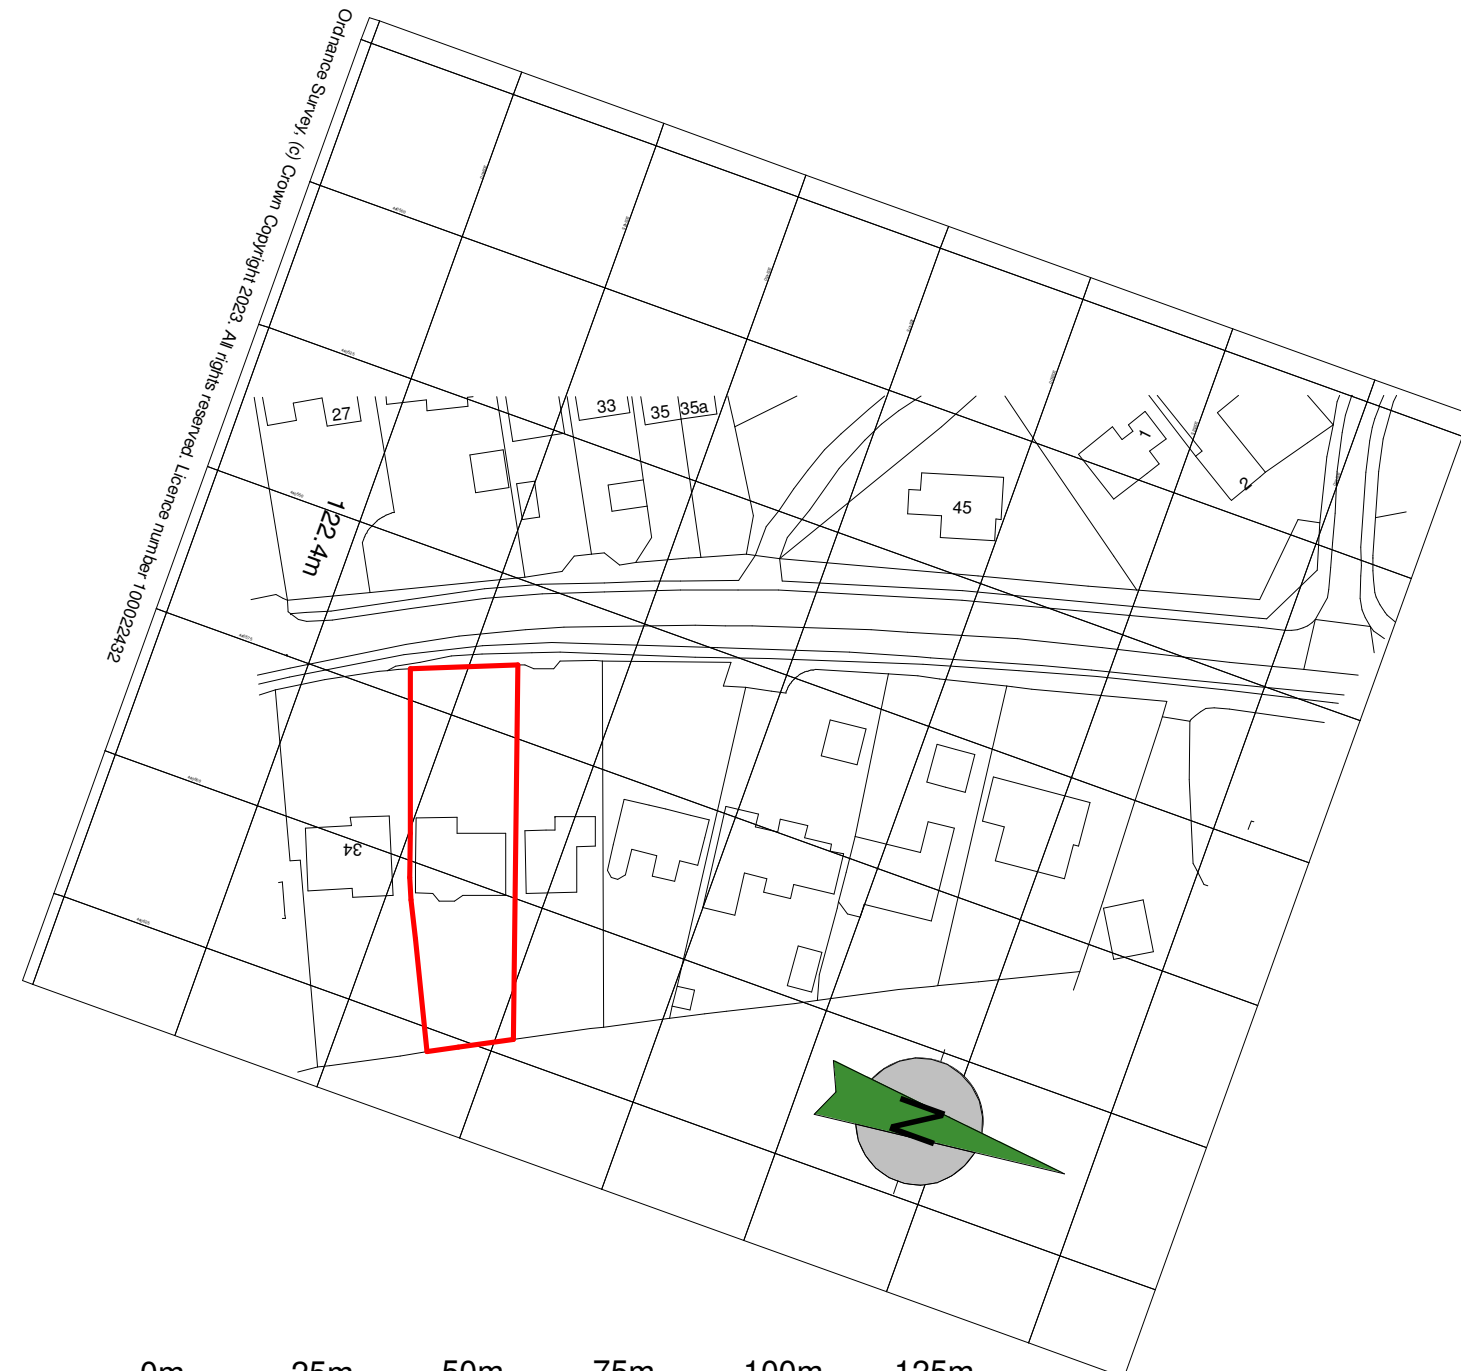

SCALE 1:1250 @ A3

Client Mr and Mrs Parker				hayward ARCHITECTS LTD		Job No. 23 / 64	
Project Extension and Alterations Barton Road Market Bosworth		Scale 1:500 & 1:1250	Sheet A3			Drawing No. 05	
Drawing Site Plans		Date Sept 23	Author LJW	Checked by -	19 Station Road Hinckley Leicestershire LE10 1AW		Tel: 01455 635 665 Fax: 01455 618 971 www.hayward-architects.co.uk
THE COPYRIGHT OF THIS DRAWING IS VESTED IN HAYWARD ARCHITECTS LTD. REPRODUCTION IN ANY FORM, EITHER IN WHOLE OR IN PART IS FORBIDDEN WITHOUT THE PRIOR WRITTEN PERMISSION OF THE COPYRIGHT HOLDER. DO NOT SCALE FROM DRAWING AND ONLY FIGURED DIMENSIONS ARE TO BE USED						Drawing Status Planning	