

ALL DRAWINGS PREPARED BY ANDREW
LARGE SURVEYORS LTD ARE TO BE
UTILISED FOR PLANNING PURPOSES
ONLY

PROPOSED BUILDING:

EXTENT OF THE PROPOSED
DEVELOPMENT HIGHLIGHTED BY THE
RED LINE ON THE FLOOR PLAN.


PROPOSED BUILDING MEASURES:

GROSS EXTERNAL AREA - 1370.8m2


MAX EAVES HEIGHT - 6.65m

MAX RIDGE HEIGHT - 8.54m


TOTAL GROSS EXTERNAL AREA -
2061.9m2

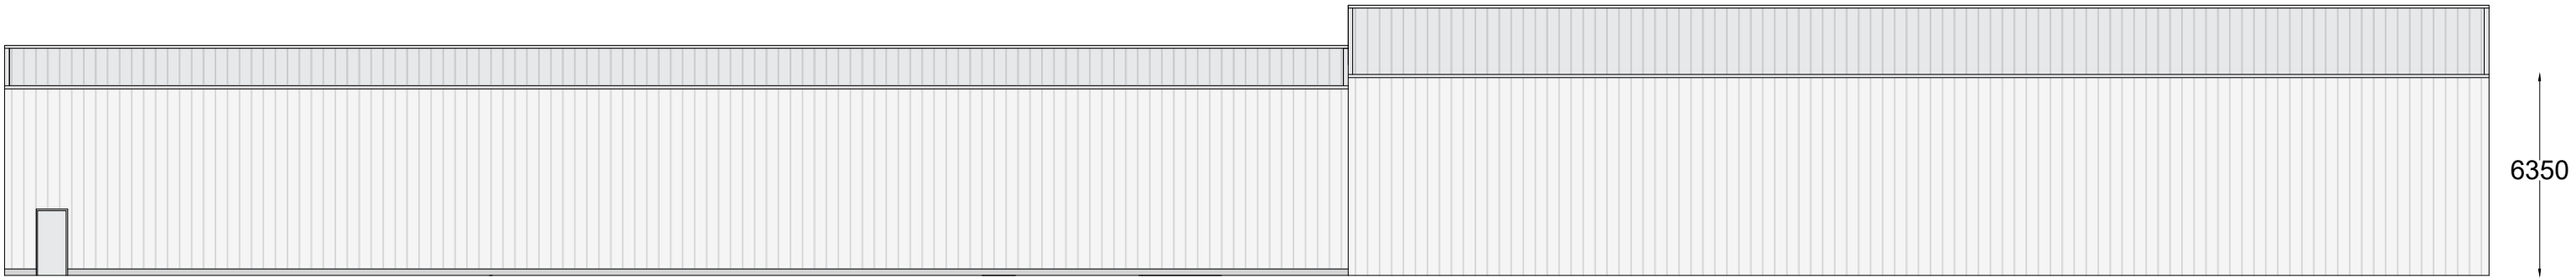


NORTHERN ELEVATION

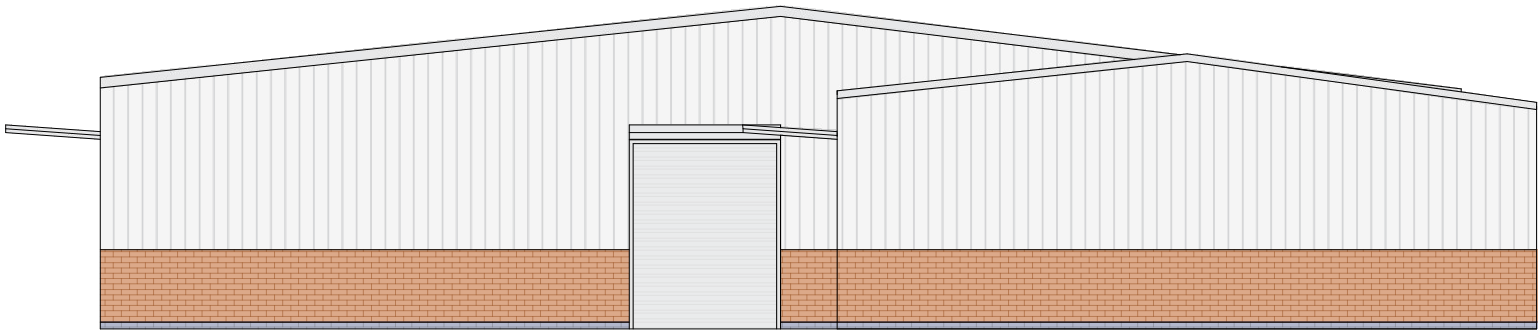



EASTERN ELEVATION

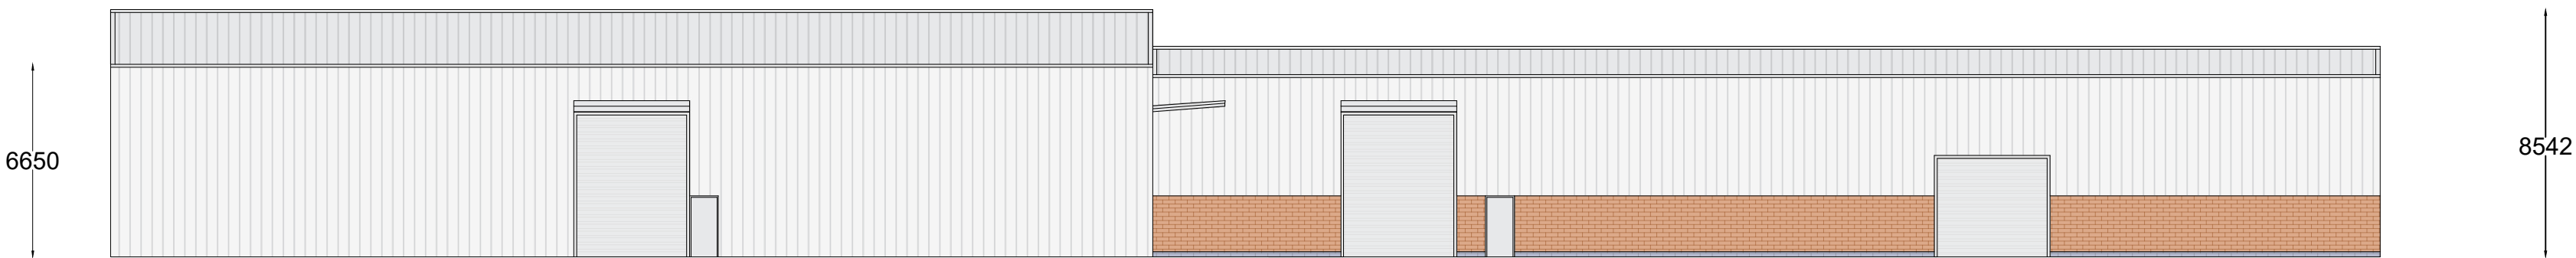

SOUTHERN ELEVATION

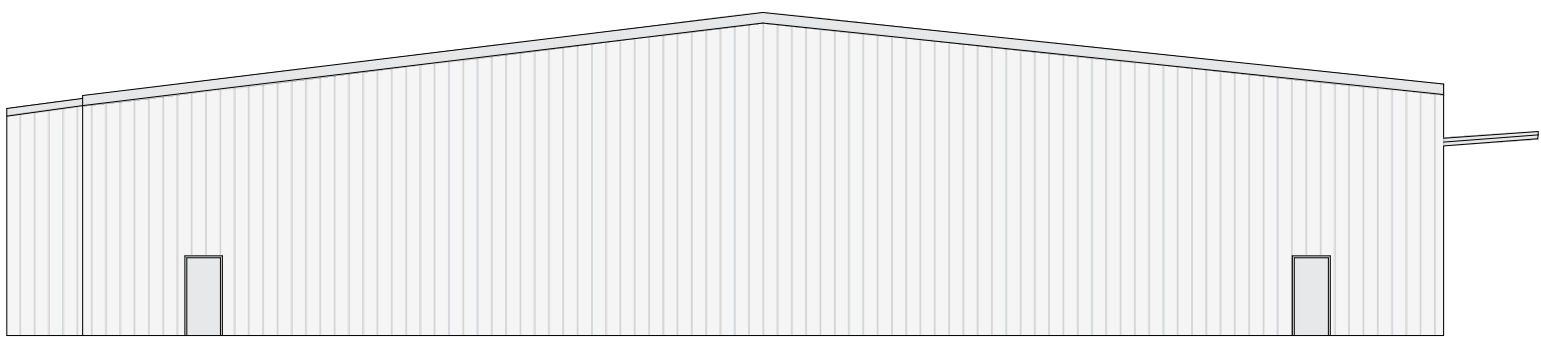

WESTERN ELEVATION

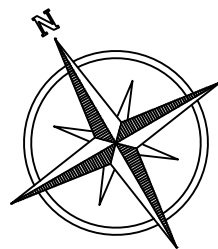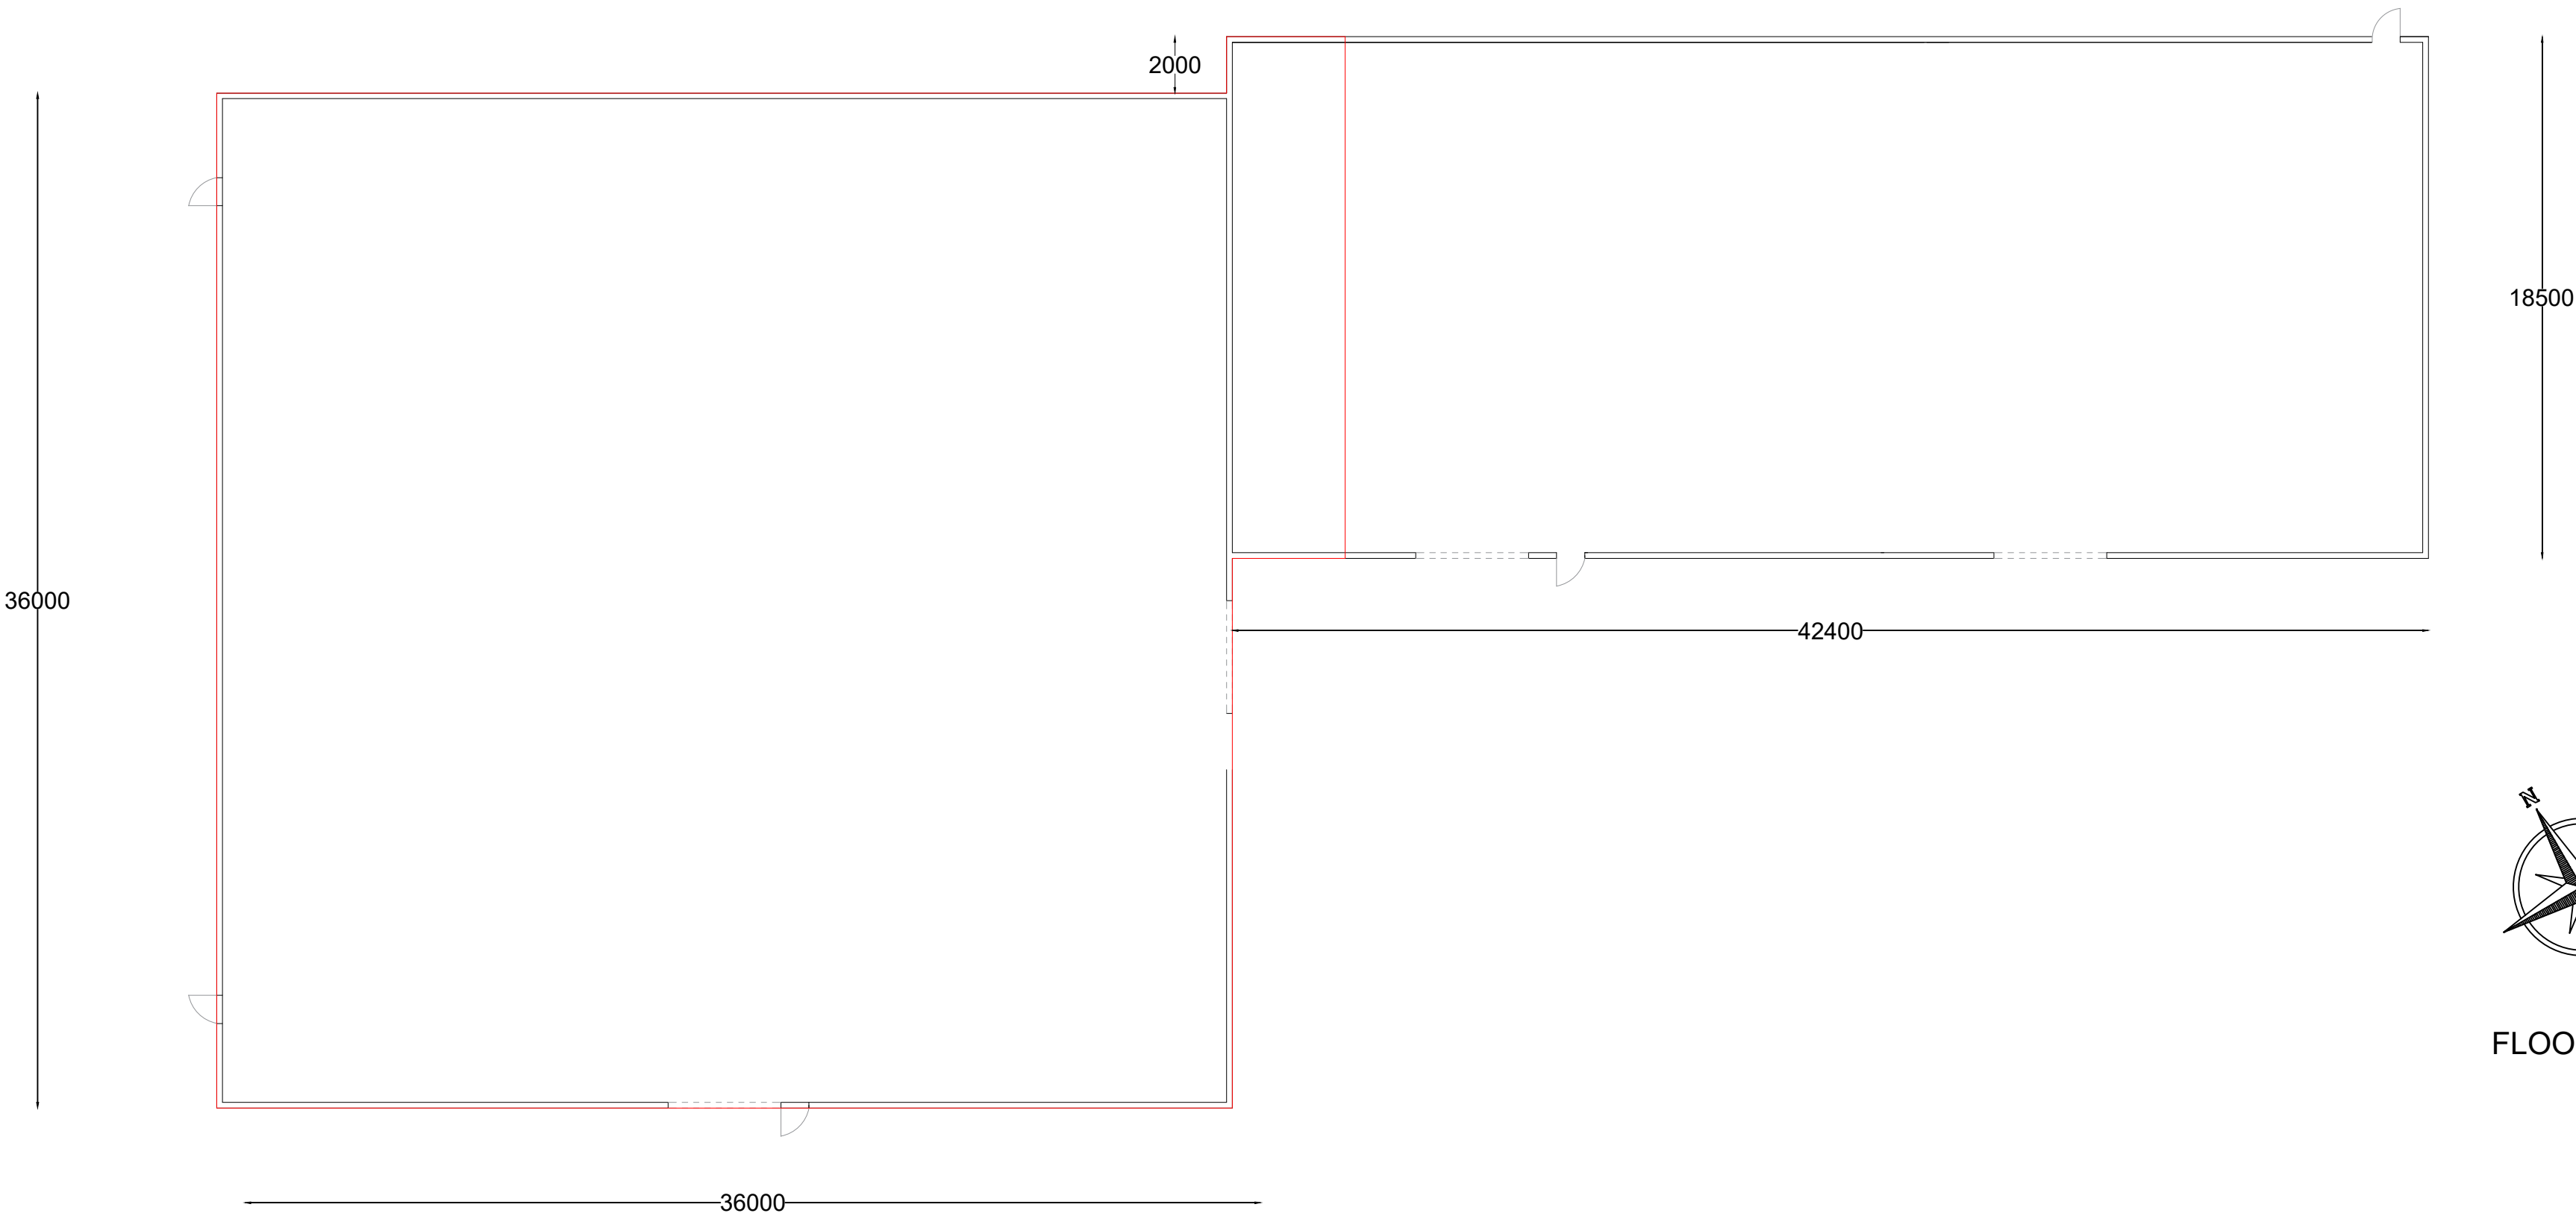

FLOOR PLAN

AndrewLarge
surveyors LTD

FORMER COUNTRYWIDE STORE
ATHERSTONE ROAD
CALDECOTE
NUNEATON
CV10 0RY
PROPOSED ELEVATIONS AND FLOOR
PLAN
SCALE: 1:200@A1