




Ordnance Survey, (c) Crown Copyright 2026. All rights reserved. Licence number 100022432

PROPOSED BLOCK PLAN

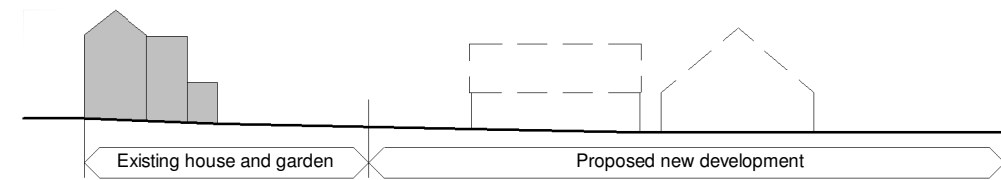

SKETCH SITE SECTION



PROPOSED SITE PLAN

Client Mr Reynolds				HAYWARD architects	
Project Proposed development Rear of 16 Equity Rd East Earl Shilton	Scale 1:500	Sheet A3	Job No. 25/120	19 Station Road Hinckley Leicestershire LE10 1AW	
Drawing Proposed site and block plan	Date Jan 2026	Author ZLM	Checked by LJW	Drawing No. 02d	Tel: 01455 635 665 www.haywardarchitects.co.uk
THE COPYRIGHT OF THIS DRAWING IS VESTED IN HAYWARD ARCHITECTS LTD. REPRODUCTION IN ANY FORM, EITHER IN WHOLE OR IN PART IS FORBIDDEN WITHOUT THE PRIOR WRITTEN PERMISSION OF THE COPYRIGHT HOLDER. DO NOT SCALE FROM DRAWING AND ONLY FIGURED DIMENSIONS ARE TO BE USED					Drawing Status PLANNING