




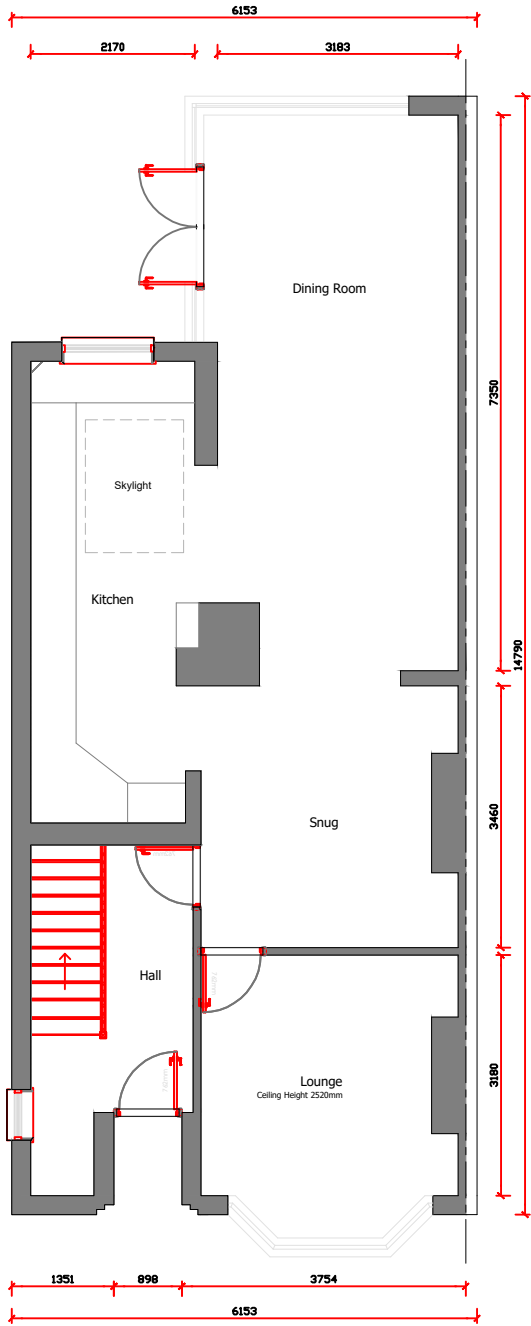

GROUND FLOOR PLAN

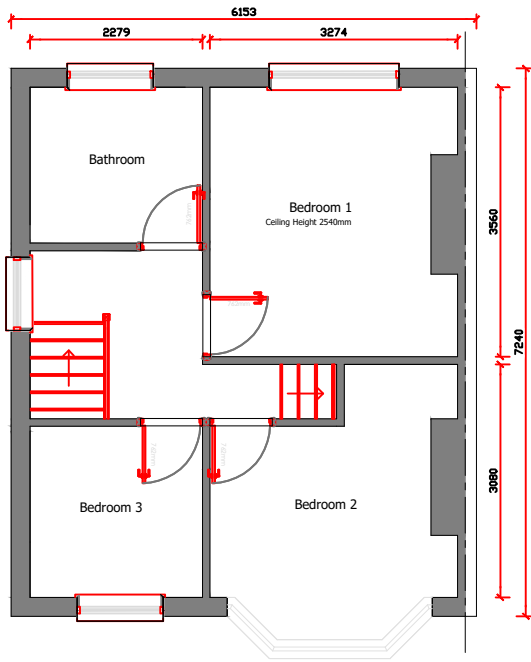


FIRST FLOOR PLAN

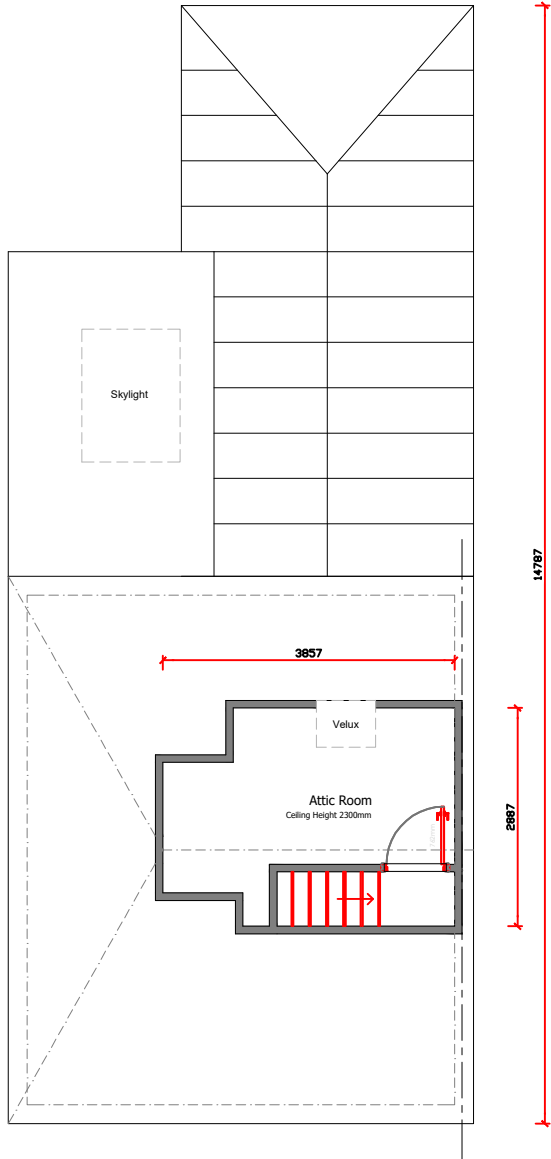

SECOND/ROOF PLAN

EXISTING FLOOR AREA		
GROUND	71.06m ²	764.88sq.ft
FIRST	39.15m ²	421.41sq.ft
ROOF	10.00m ²	107.64sq.ft
TOTAL	120.20m ²	1293.93sq.ft

 

- Client submission 01.03.26

Existing Plan

CLIENT/COMPANY:
Jodi Leigh Allen
j_freeman10@yahoo.com

JOB DESCRIPTION:
Proposed Gable End / Dormer Roof
Extension/Conversion
219 Sketchley Road ,Burbage
Hinckley, LE10 2DY

SCALE 1:100 @ A3

DATE 20.02.26

DRAWN BY
JTC

DRAWING No:
001

ALL DIMENSIONS TO BE CHECKED ON SITE BEFORE CONSTRUCTION.
ANY DISCREPANCIES TO BE DISCUSSED AND AGREED WITH JC PRIOR TO
PROCEEDING.

THIS DRAWING IS THE PROPERTY OF JC AND MUST NOT BE COPIED OR
REPRODUCED WITHOUT PRIOR WRITTEN CONSENT.

HEALTH AND SAFETY EXECUTIVE (HSE) WILL NEED TO BE NOTIFIED PRIOR TO
COMMENCEMENT OF THE PROJECT

CS

CONSULTANT
BUILDING SERVICES LTD