




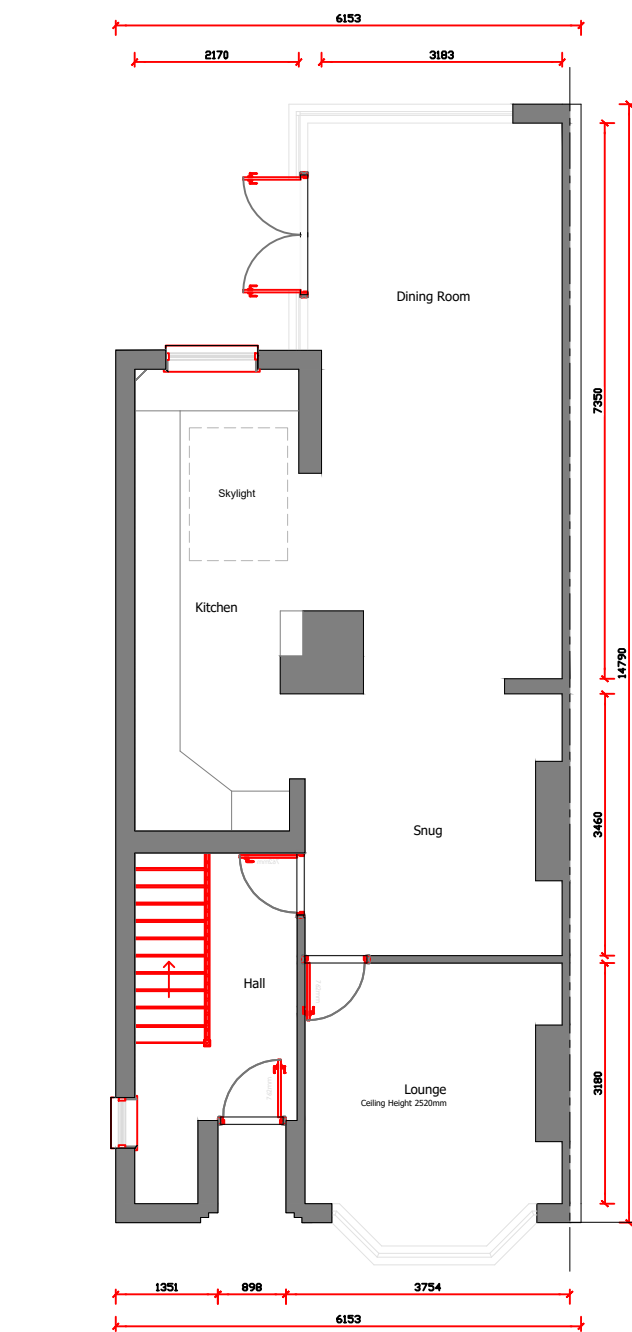


GROUND FLOOR PLAN

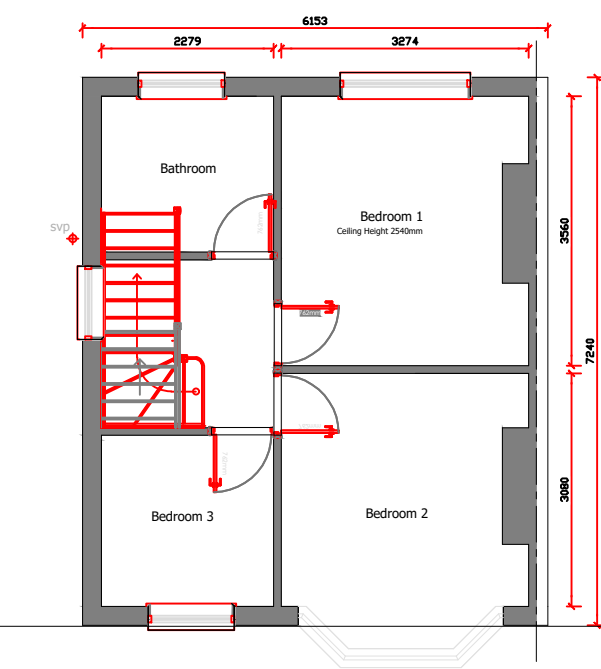


FIRST FLOOR PLAN

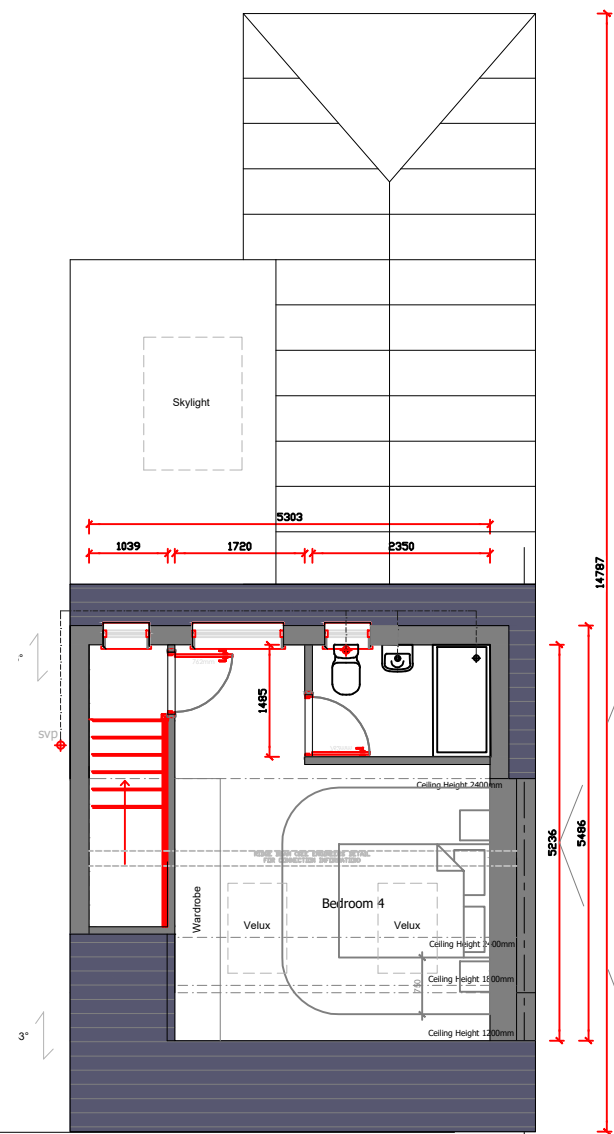

SECOND/ROOF PLAN

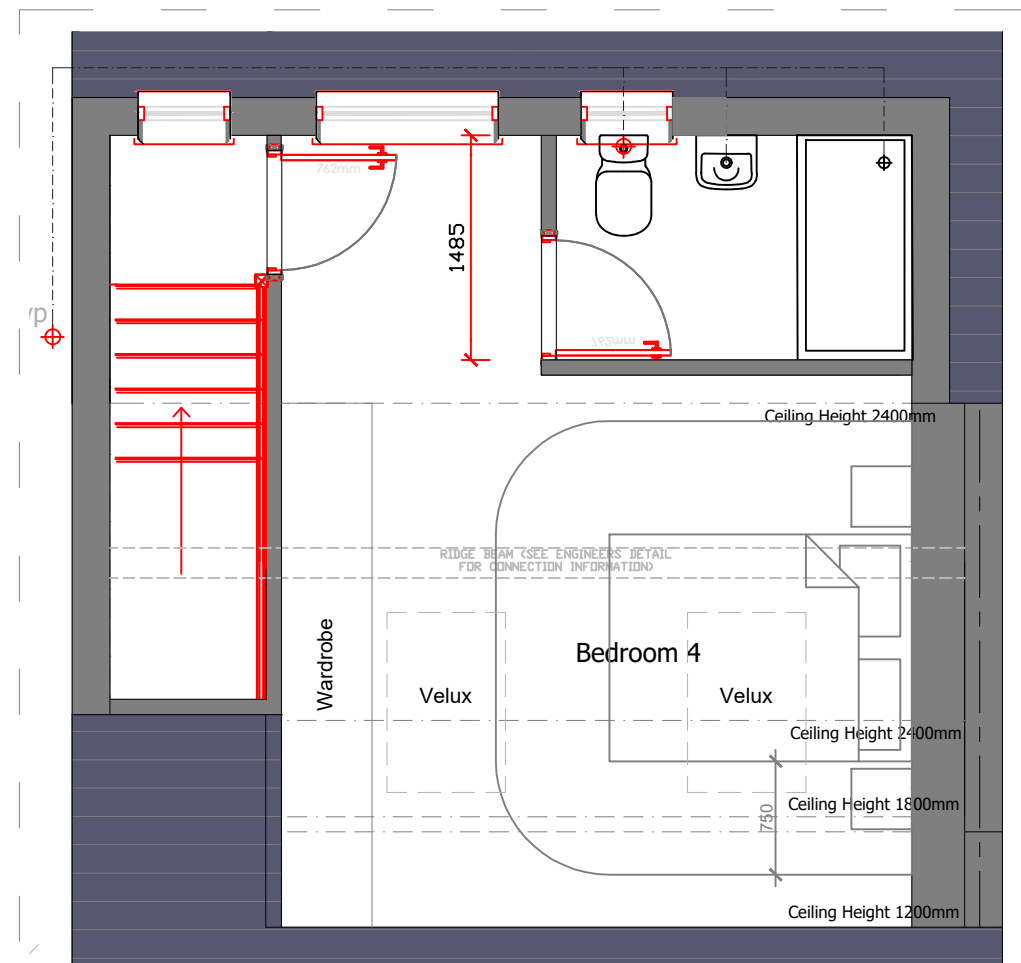


DORMER PLAN - SCALE 1:50

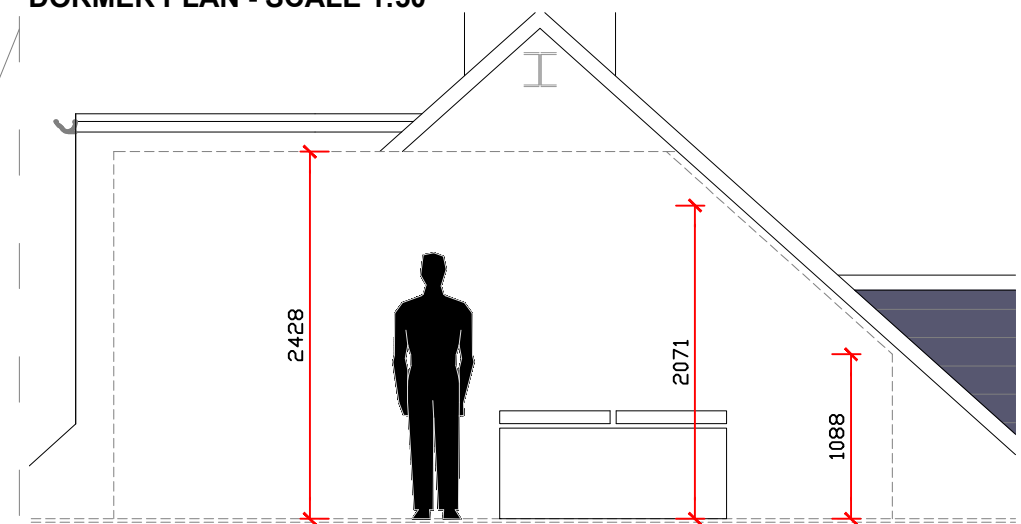

DORMER SECTION - SCALE 1:50

PROPOSED FLOOR AREA		
GROUND	71.06m ²	764.88sq.ft
FIRST	39.15m ²	421.41sq.ft
ROOF	27.11m ²	291.81sq.ft
TOTAL	137.32m ²	1478.11sq.ft

 

Client submission 01.03.26
Proposed Plan

CLIENT/COMPANY: Jodi Leigh Allen j_freeman10@yahoo.com	
JOB DESCRIPTION: Proposed Gable End / Dormer Roof Extension/Conversion 219 Sketchley Road, Burbage Hinckley, LE10 2DY	
SCALE 1:100 @ A3	DATE 20.02.26
DRAWN BY JTC	DRAWING No: 003
ALL DIMENSIONS TO BE CHECKED ON SITE BEFORE CONSTRUCTION. ANY DISCREPANCIES TO BE DISCUSSED AND AGREED WITH JC PRIOR TO PROCEEDING.	
THIS DRAWING IS THE PROPERTY OF JC AND MUST NOT BE COPIED OR REPRODUCED WITHOUT PRIOR WRITTEN CONSENT.	
HEALTH AND SAFETY EXECUTIVE (HSE) WILL NEED TO BE NOTIFIED PRIOR TO COMMENCEMENT OF THE PROJECT	