



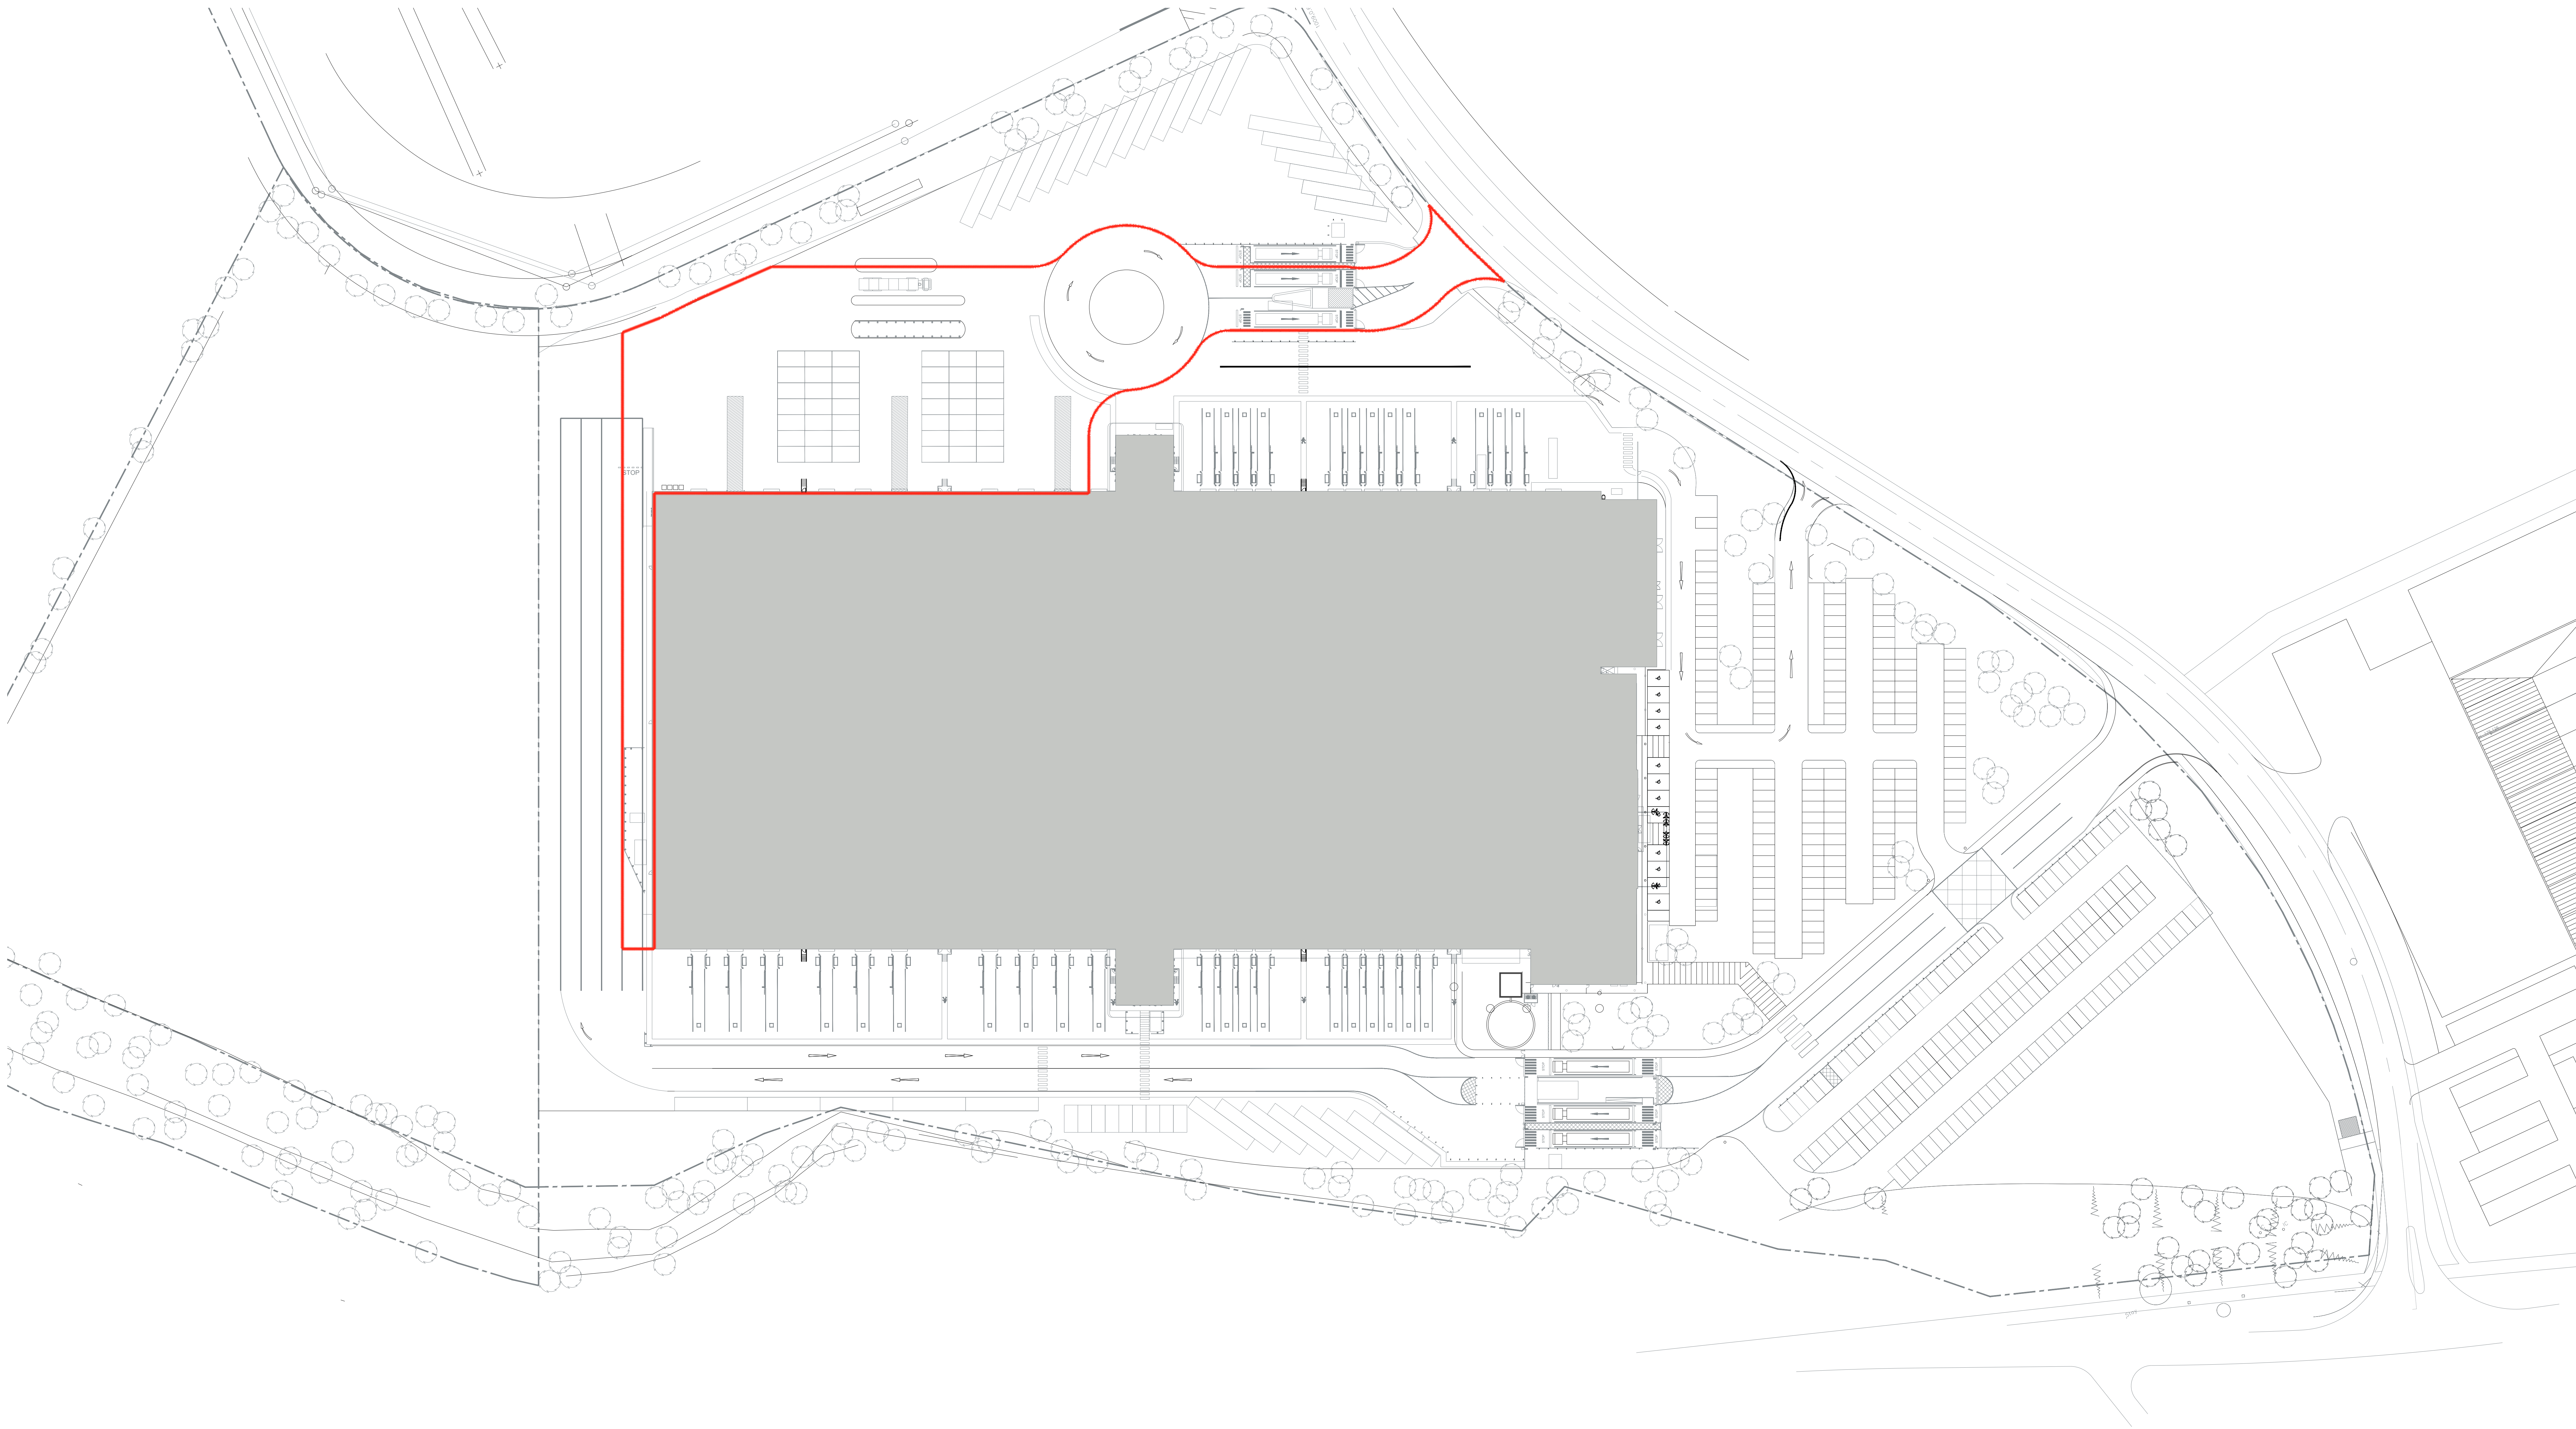

EXISTING SITE PLAN
1:500

Scale the drawing for planning purposes only.
Ashton Smith is not liable for discrepancies in signed dimensions.
Construction must note all dimensions to this site.
This drawing is copyright and is for use on this site only.
The drawing is to be used solely for information as intended.
For other information refer to the latest revision of any cross-referenced drawing.

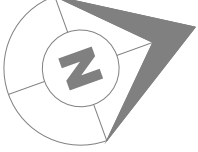

LOCATION PLAN:

NOTES:

— Denotes Application Boundary Area - 0.72 Ha, 7291m², 1.8 Acres, 78479ft²

REV	DATE	DESCRIPTION
001	12/02/2024	DRAWINGS UPDATED FOLLOWING COMMENTS FROM PLANNING CONSULTANT
002	10/02/2024	REVISED DRAWINGS FOLLOWING COMMENTS FROM PLANNING CONSULTANT
003	11/02/2024	INITIAL ISSUE

CB	KN	KN	KN
CB	KN	KN	KN

PROJECT TITLE			
SITE ALTERATIONS INTERLINK WAY E BARDON HILL, COALVILLE LE67 3PD			
Existing Site Plan			
REVISION	STATUS	DATE	REVISION
N/A	PLANNING		
AO	1: 500	11/02/2026	S3
DRAWING NO: 25122 - ASA - 00 - EX SI - D - A - 0002 _ (S3 - P03)			

CLIENT

LYSANDER

AshtonSmith
Beyond Design

Ashton Smith, Belvedere House, 2 Victoria Avenue, North Brisbane, QLD 4005
Tel: (08) 611 52882 Fax: (08) 611 56558
www.ashtonsmith.com.au