


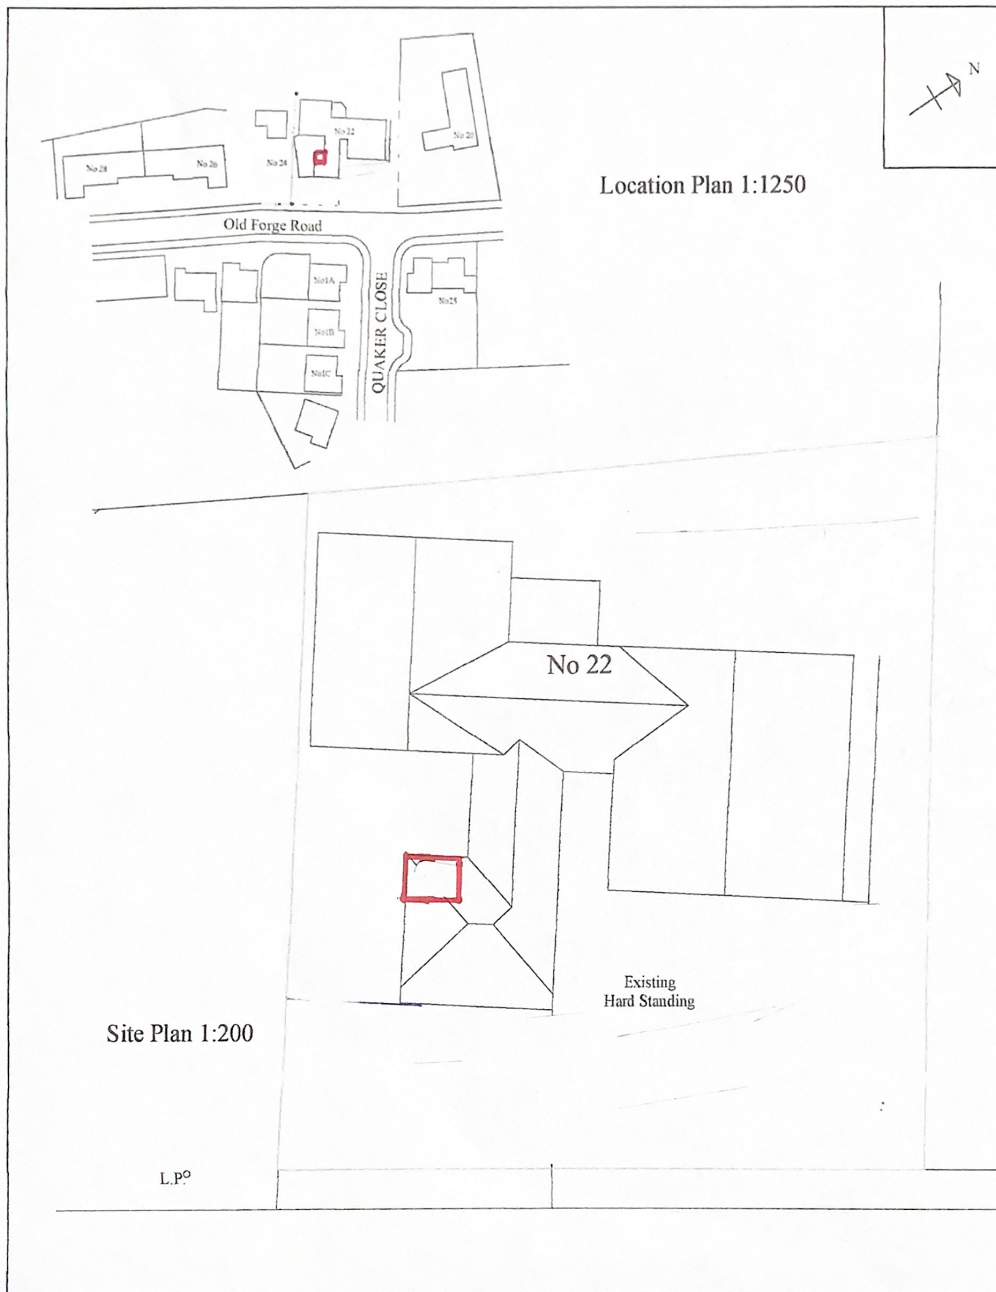

1		Drawing Title SITE PLAN AND LOCATION PLAN	
Client Mr.		Scale 1:200 & 1:1250 @A4 Sheet size	
Site Address 22 Old Forge Road Fenny Drayton		Date 16-3-21	Drawn By P.W.
		Drawing No	Revision