



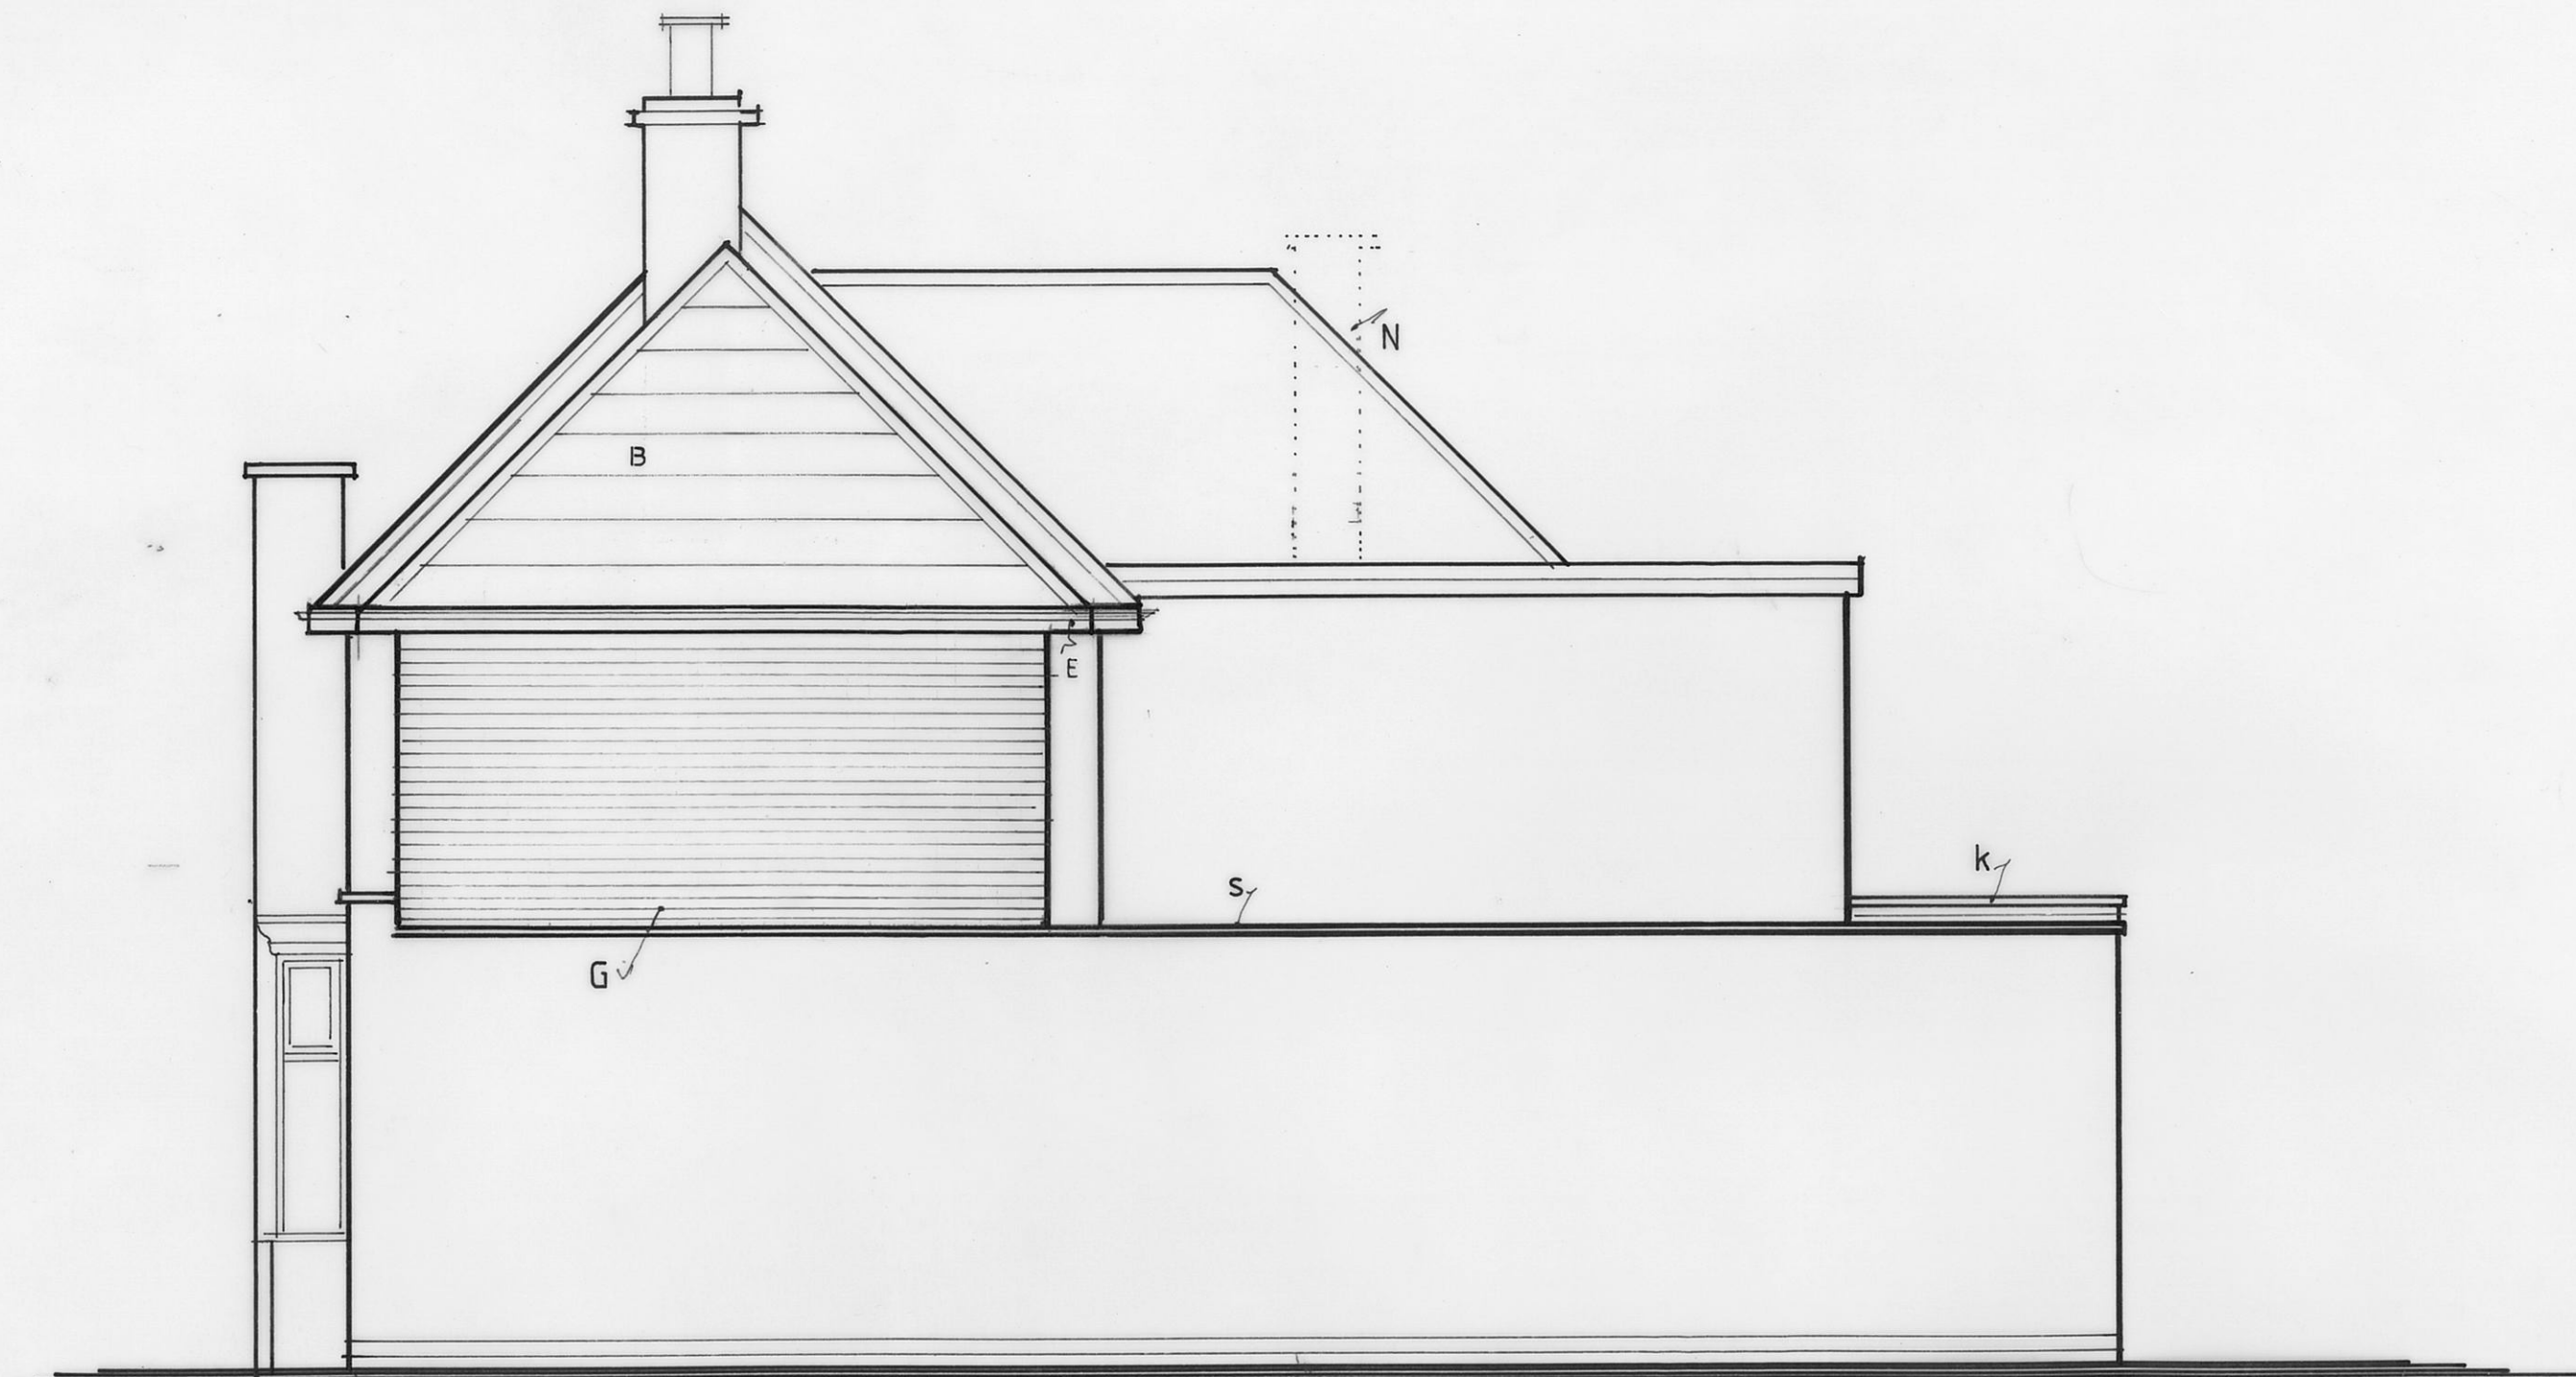

ELEVATION FACING NORTH EAST

SCALE 1:50

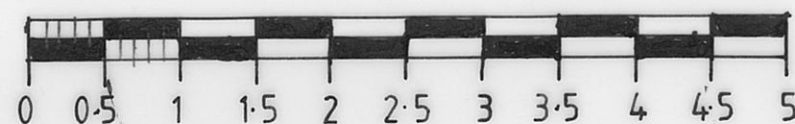

Project

PROPOSED EXTENSIONS AND ALTERATIONS TO 101 SHILTON ROAD
BARWELL LEICESTER LE9 8BP for Mr M NORMAN and Mr A PAUL

Drawing Title

PROPOSED NORTH EAST ELEVATION

Scale

1:50

Date

June 2025

Drawing number

283083/25/04A