




ELEVATION FACING SOUTH EAST




ELEVATION FACING NORTH WEST

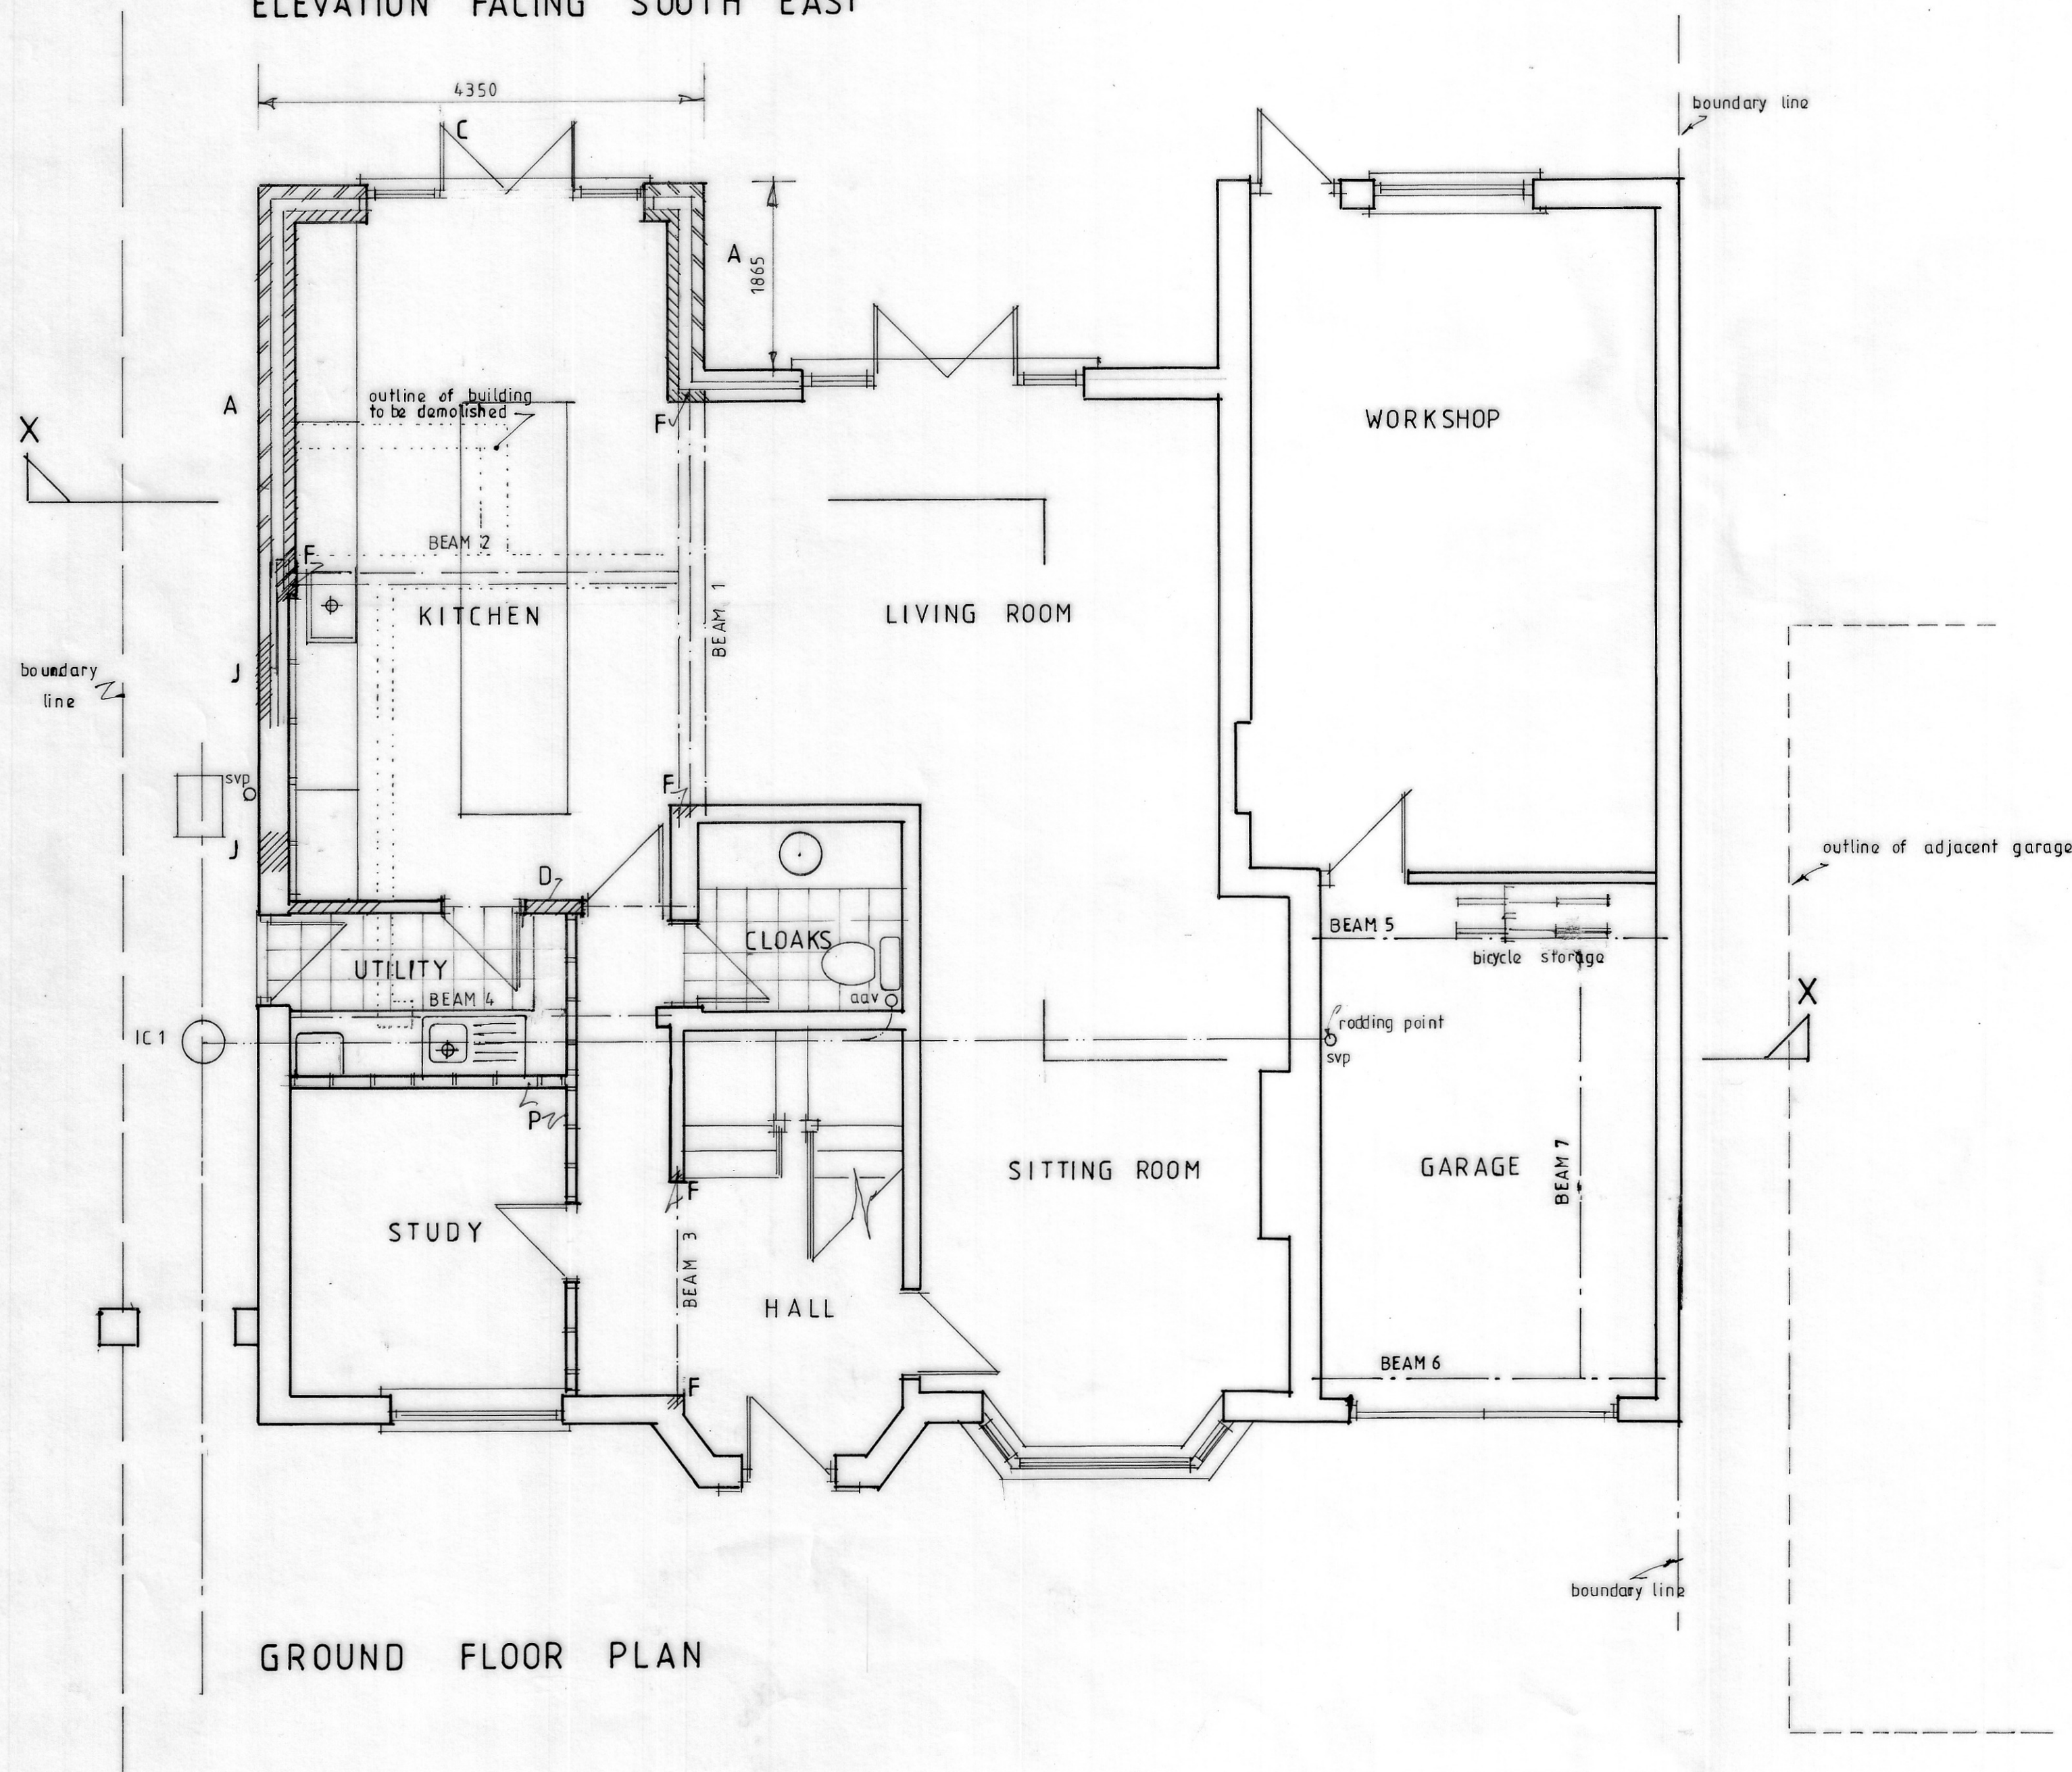

GROUND FLOOR PLAN

SCALE 1:50

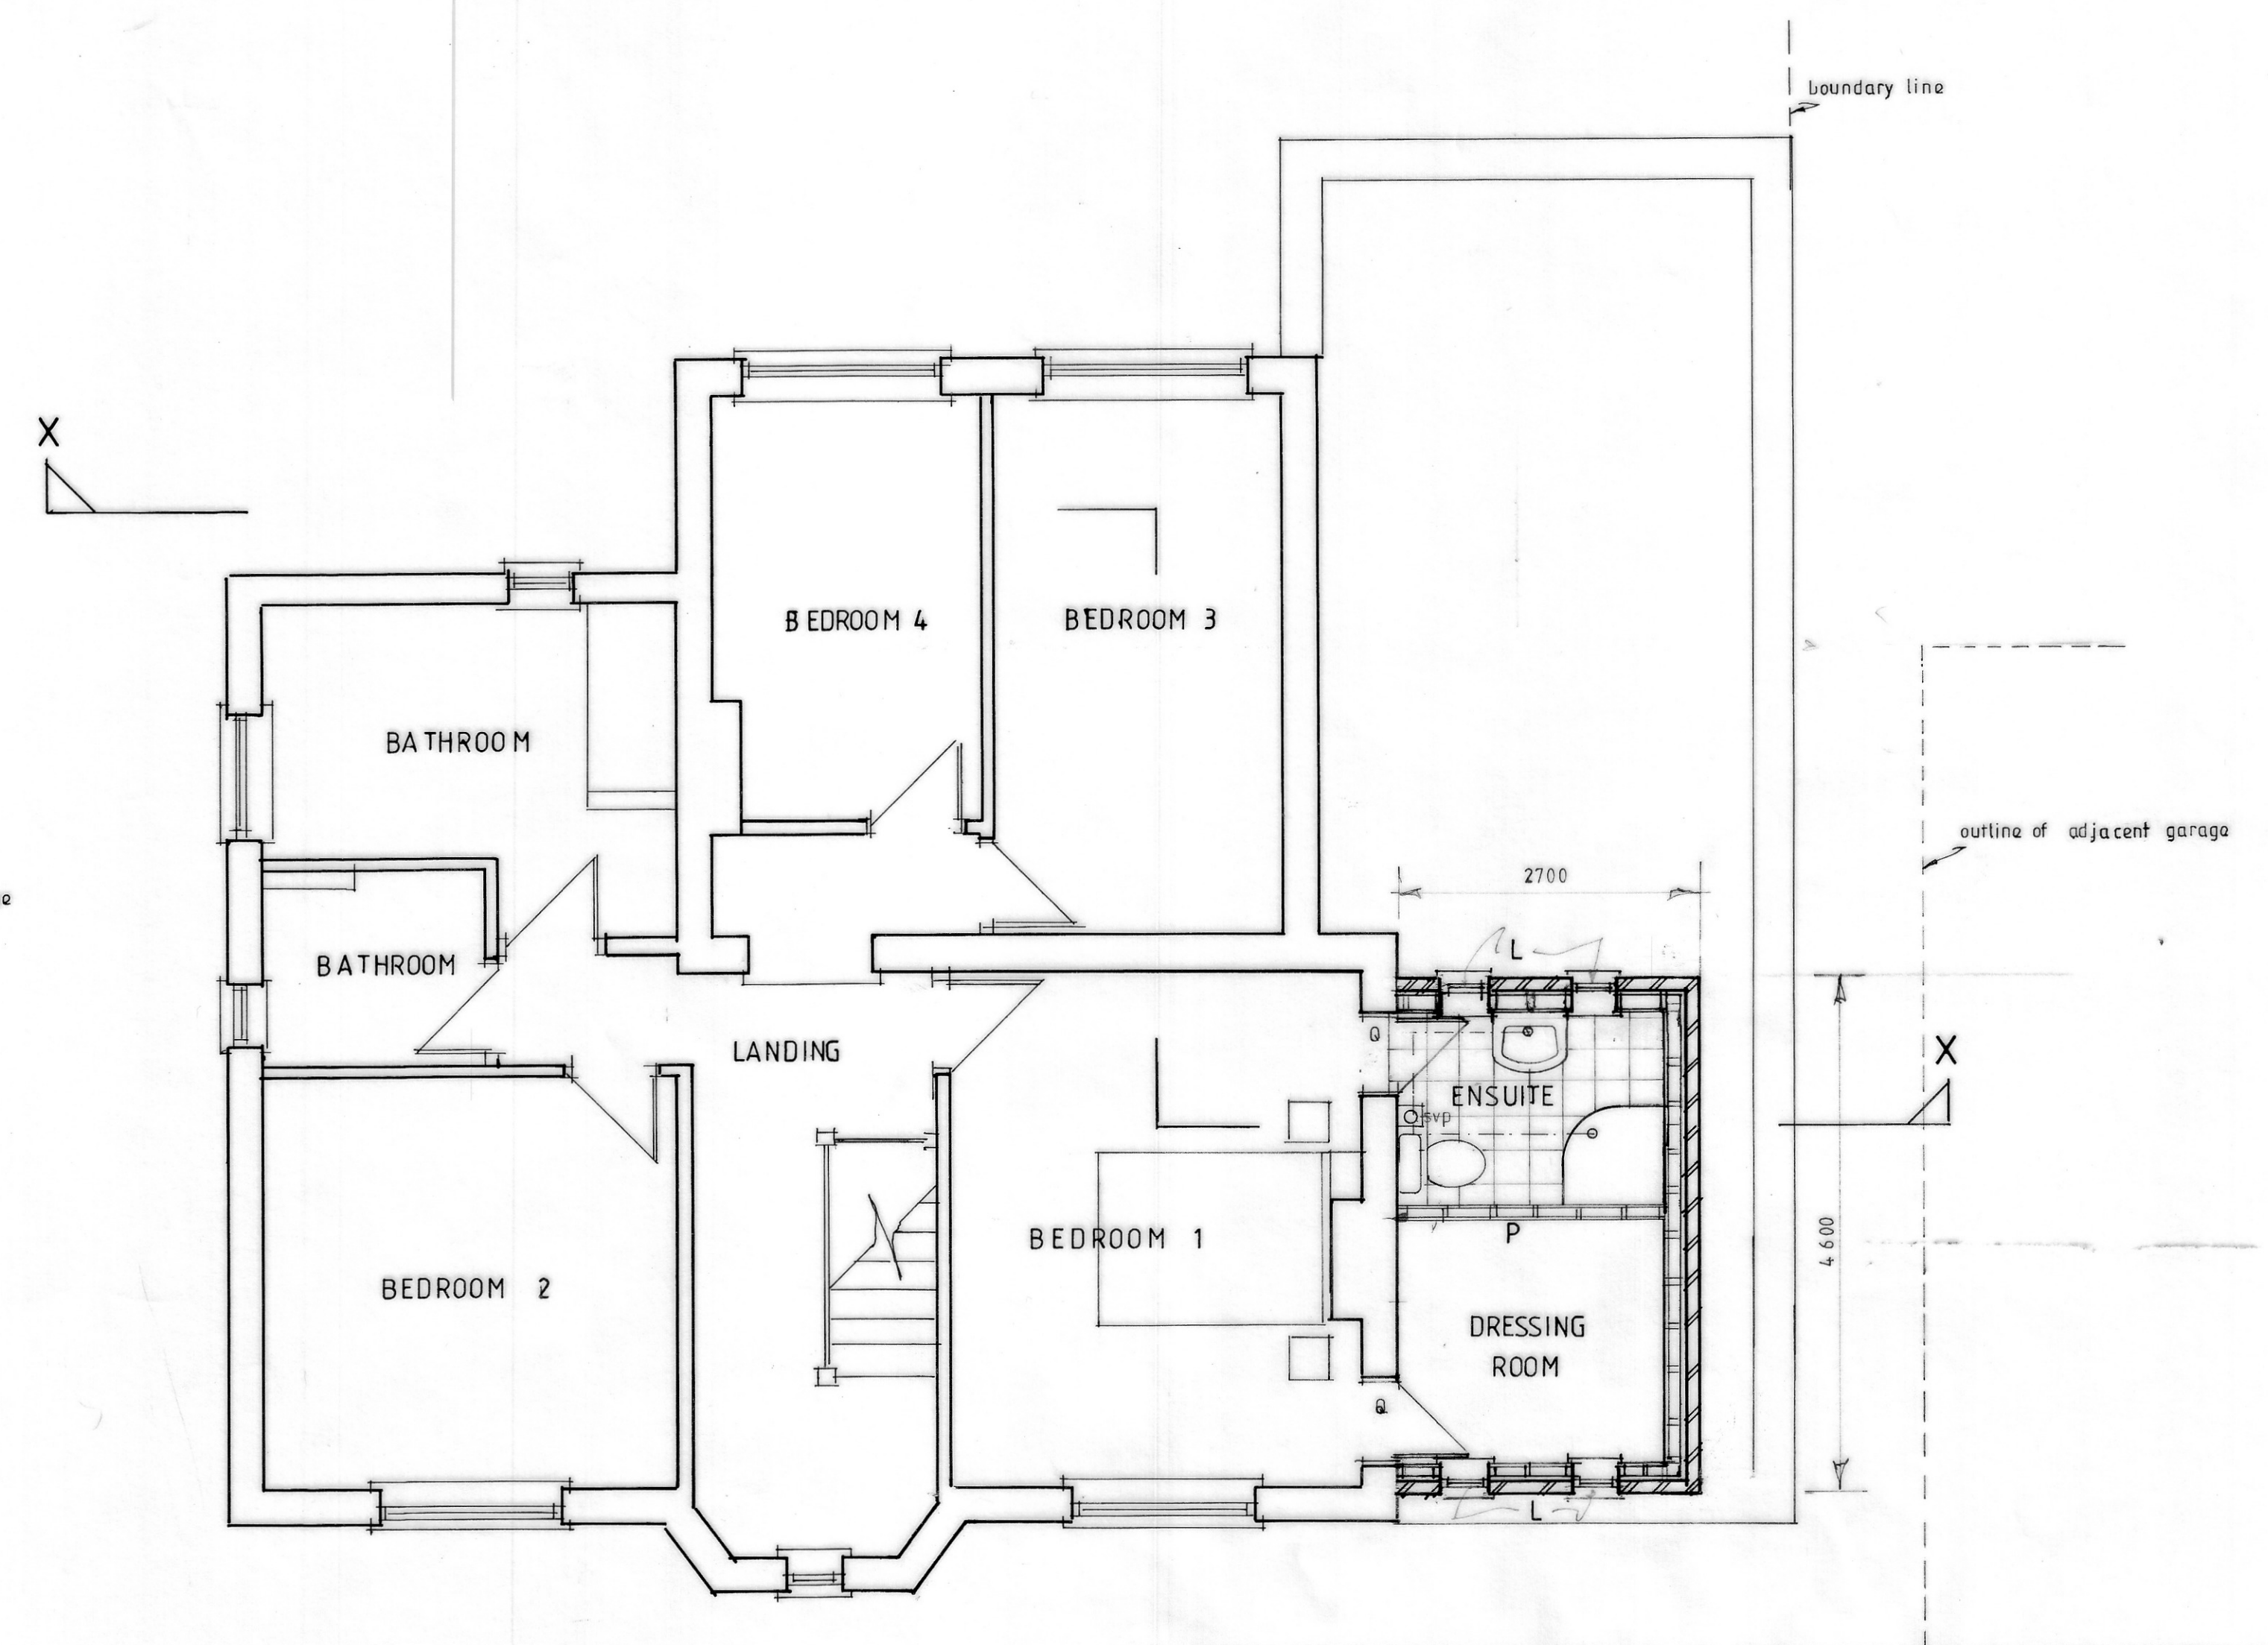

FIRST FLOOR PLAN

Project
 PROPOSED EXTENSIONS AND ALTERATIONS TO 101 SHILTON ROAD
 BARWELL LEICESTER LE9 8BP for Mr M NORMAN and Mr A PAUL
 Drawing Title
 PROPOSED FLOOR PLANS AND ELEVATIONS
 Scale Date Drawing number
 1.50 June 2025 283083/25/01A