




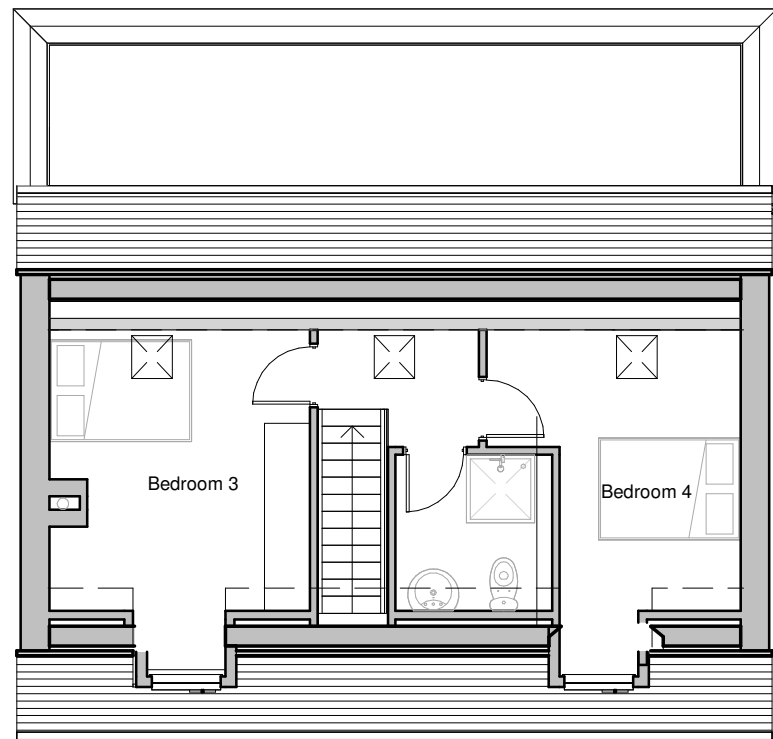




Second Floor

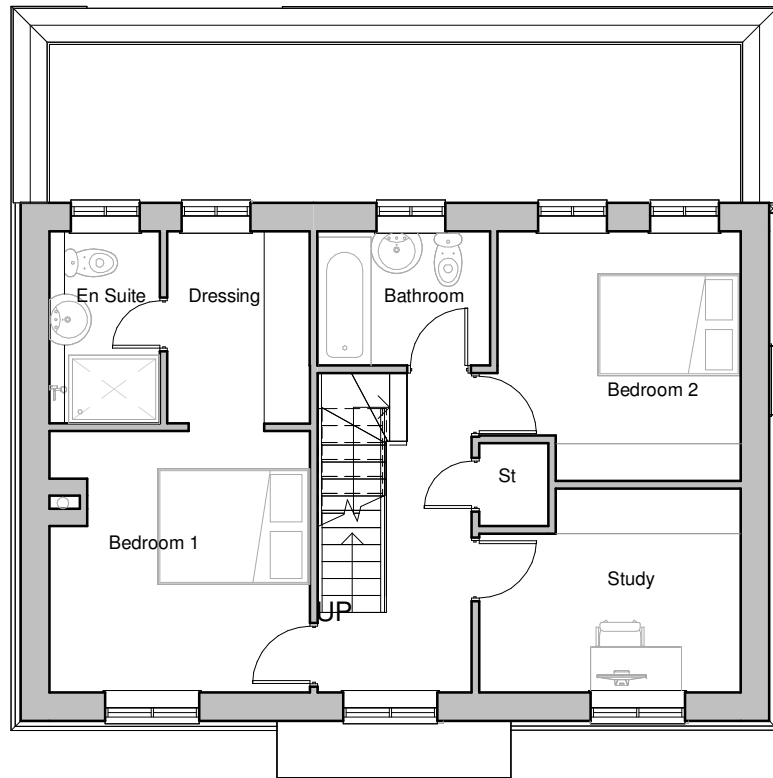

First Floor

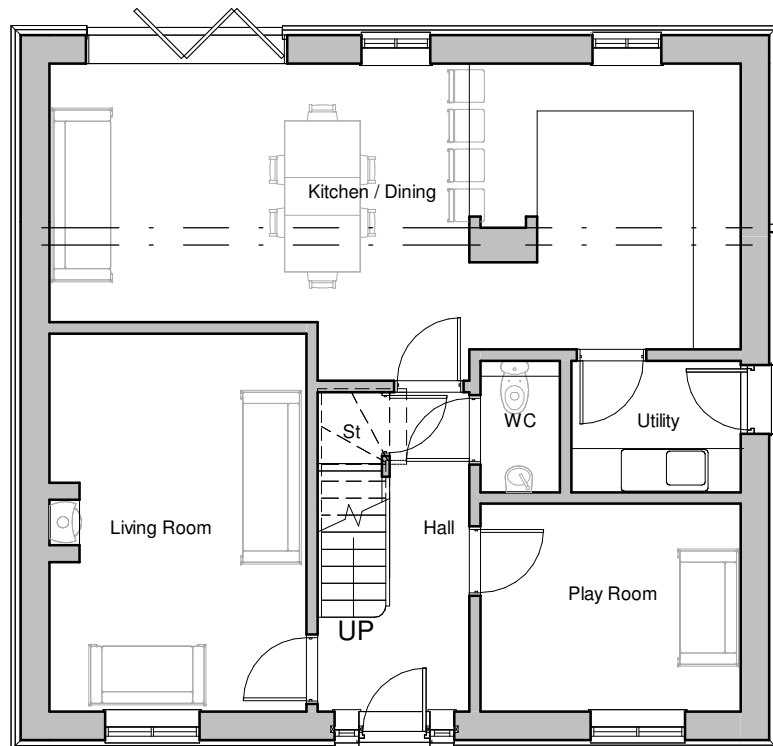

Ground Floor

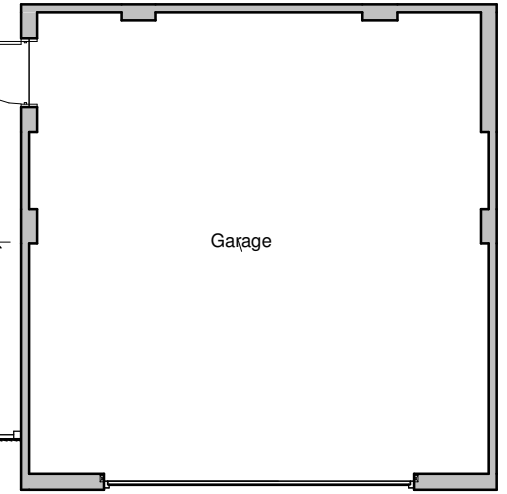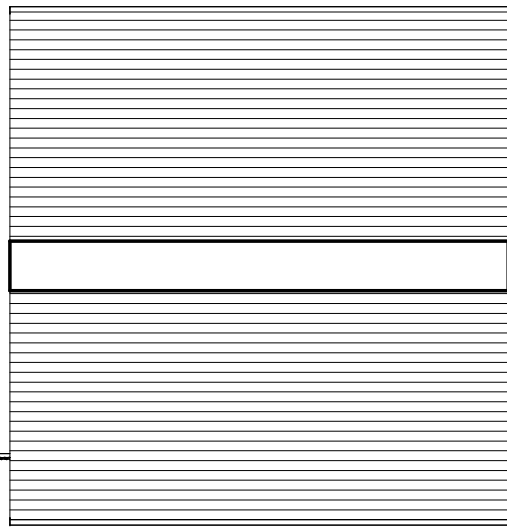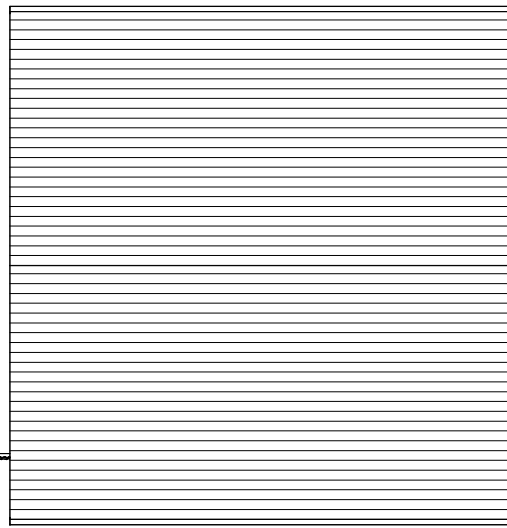

Front Elevation



Rear Elevation



Side Elevation



Side Elevation



Floor area - 175sqm
- 1883sqft

Rev.	Date	Description	By
-	27.02.20	Drawing no. amended. Previously 04e	ZLM
A	17.03.20	GF ceiling height increased to 2550mm	ZLM
B	08.07.20	GF extended and elevation amended. Kitchen / family room increased in size.	ZLM
C	07.08.20	SF layout, porch, rear windows and garage door amended. Velux windows added. Plinth extended.	ZLM
D	27.01.21	Various amendments at client's request	ZLM
E	10.02.21	Notes added re. materials	ZLM
F	11.04.24	Drawings amended.	MS
G	01.05.24	Drawings amended to correlate with building regs drawings.	MS
H	09.05.23	Notes re. materials amended	MS
J	23.07.24	Garage amended to correlate with site plan	MS

Client Cartwright Homes Ltd		
Project Title proposed housing Orton Road Twycross		
Drawing Title Planning Drawing - 16 unit scheme		
Scale 1:100	Date May 2019	Sheet A2
Author ZLM	Status Planning	



Plot 8

Job No. 19/41		Drawing No. 26J
Status Planning		

hayward
ARCHITECTS LTD
19 Station Road
Hinckley
Leicestershire
LE10 1AW
Tel: 01455 635 665
Fax: 01455 618 971
www.hayward-architects.co.uk