
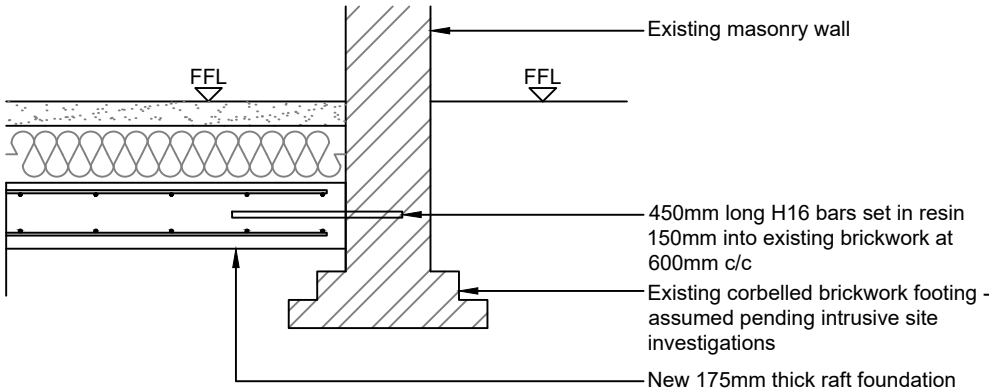
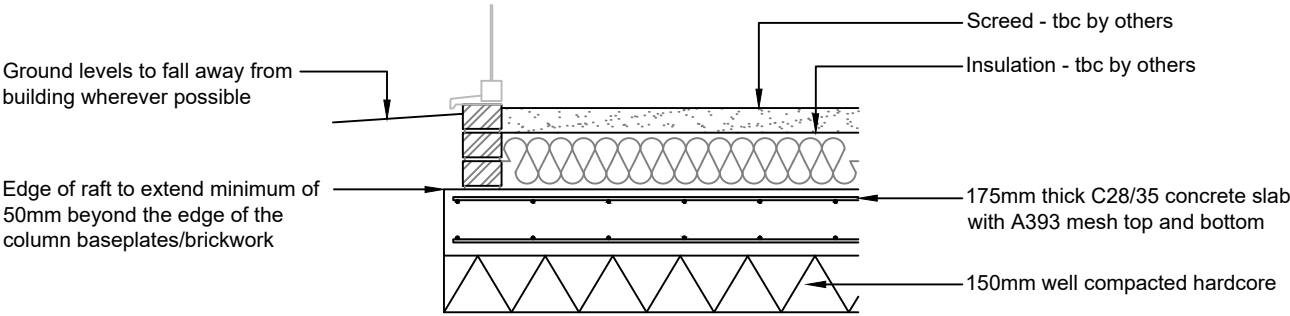


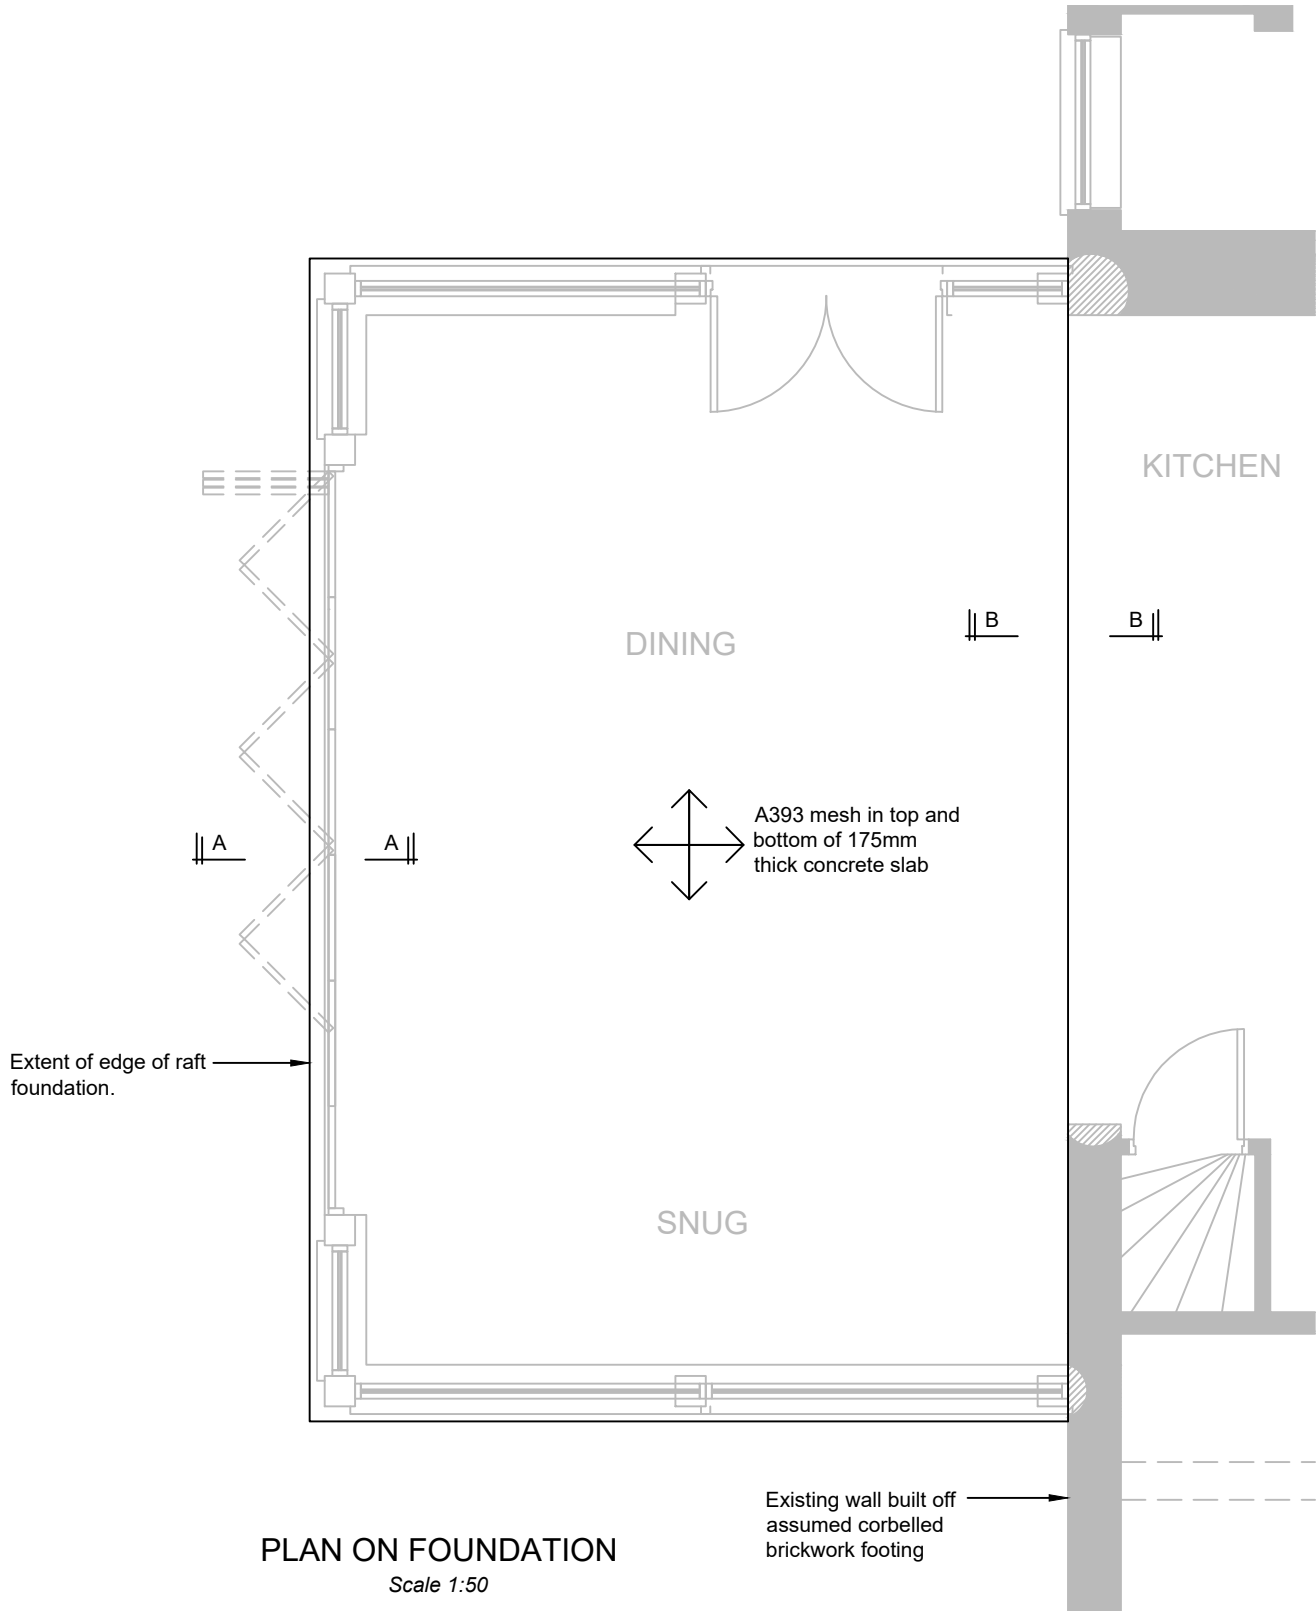

PLANNING NOTES:
The details shown on this drawing are to form part of a planning application. They are not intended to be used for construction at this stage.
The proposal for a raft foundation has come from Historic England and is believed to be so as to minimise any potential disruption to archeological items below the ground.
The proposal here is for a flat raft foundation without the need for any thickenings around the perimeter, this will reduce the dig depth in accordance with the requirement from Historic England in the point above.

Revision:	Date:	Revision Description:

Client:
Mr & Mrs Swain

nicoll+mcbrayne
civil+structural
consultancy

Nicoll McBrayne Ltd
The Hub, 1 Union Street,
Long Eaton, NG10 1HH
www.nicollmcbayne.com

Project:
Old Hayes Farm, Ratby

Drawing Title:
Raft Foundation Plan and Details

Drawing Number: 24094-01	Revision:
Drawn By: RM	Checked By: SC
Drawing Status: Planning	Date: 09 September 2024
	Scale: 1:20, 1:50
	Sheet Size: A3