




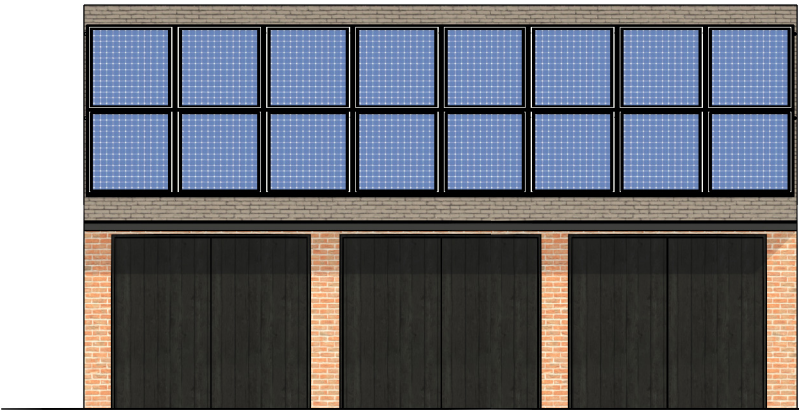


Front Elevation

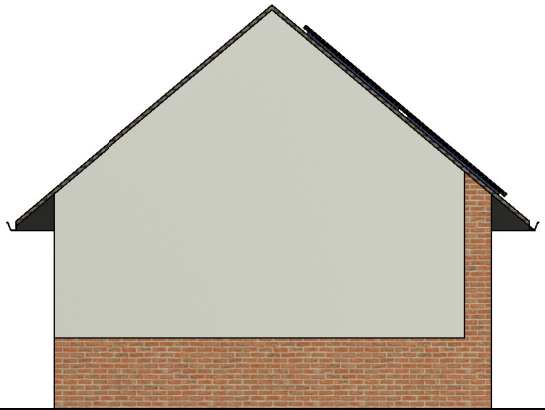


Side Elevation

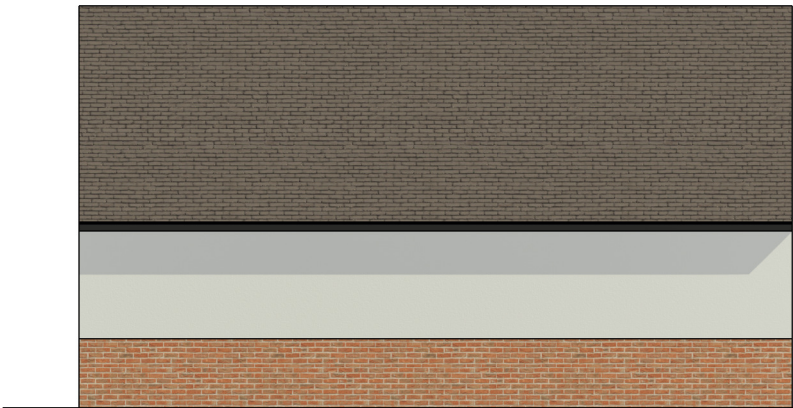

Rear Elevation

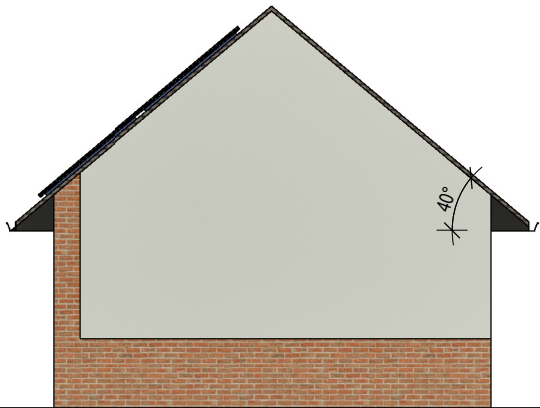

Side Elevation

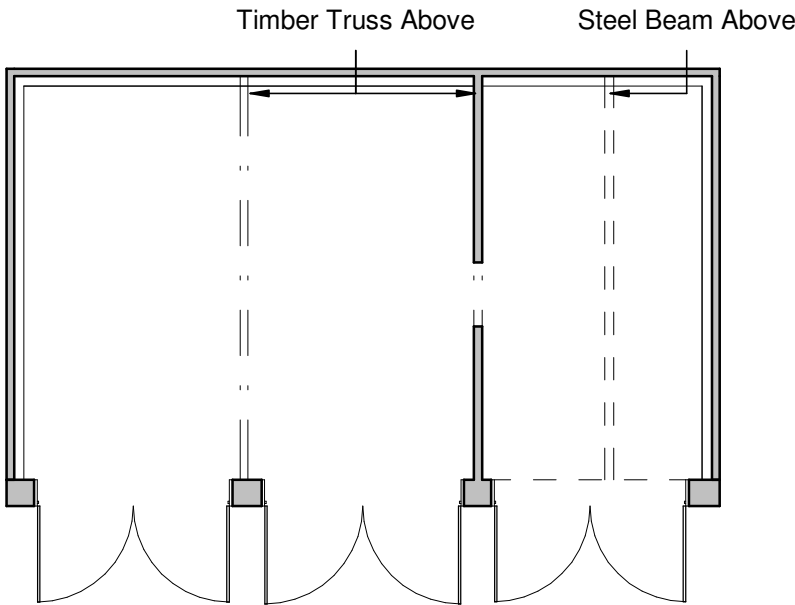

Ground Floor Plan

HAYWARD
architects

19 Station Road
Hinckley
Leicestershire
LE10 1AW
Tel: 01455 635 665
www.haywardarchitects.co.uk

Client Mr & Mrs Smith		
Project Proposed Annex The Old Barn, Drayton Lane Fenny Drayton, CV13 6AY		
Drawing As Existing		
Scale 1:100		Sheet A4
Date August 2024	Author MO	Checked by SS
Job No. 24 89	Drawing No. 00-A	
Drawing Status Survey		

THE COPYRIGHT OF THIS DRAWING IS VESTED IN HAYWARD ARCHITECTS LTD.
REPRODUCTION IN ANY FORM, EITHER IN WHOLE OR IN PART IS FORBIDDEN
WITHOUT THE PRIOR WRITTEN PERMISSION
OF THE COPYRIGHT HOLDER. DO NOT SCALE FROM DRAWING AND ONLY
FIGURED DIMENSIONS ARE TO BE USED