




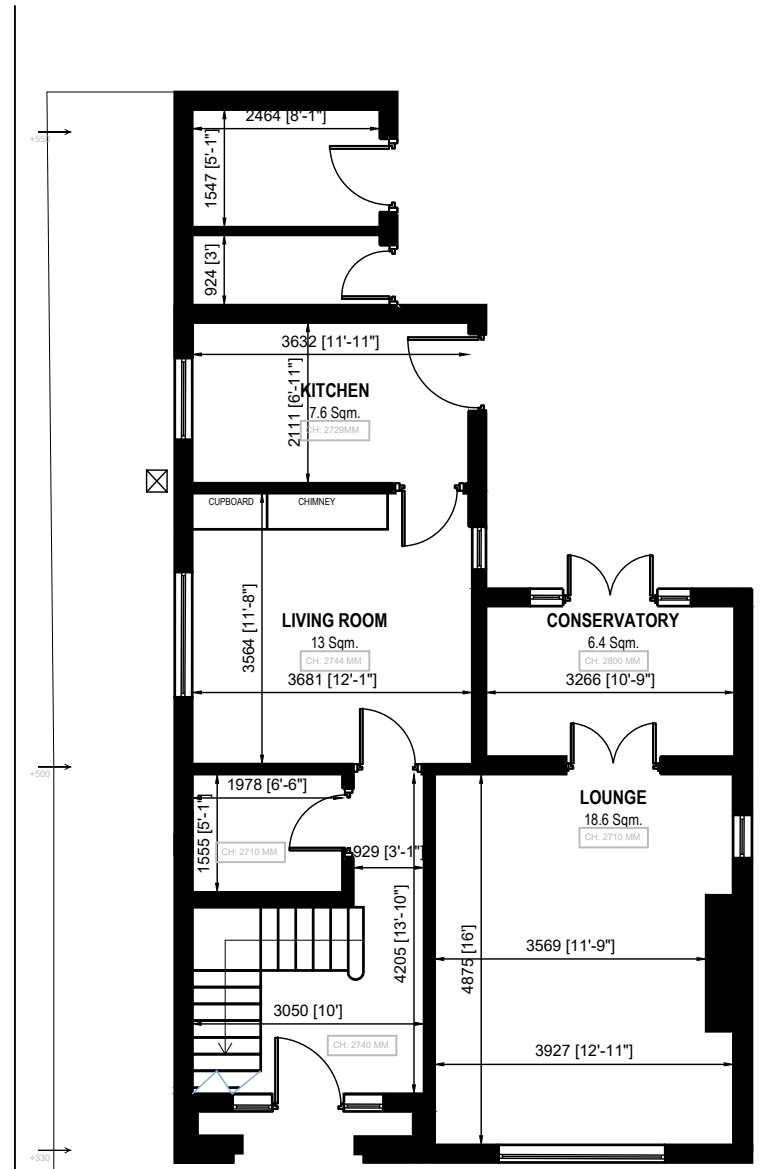


EXISTING GROUND FLOOR PLAN
SCALE 1/100

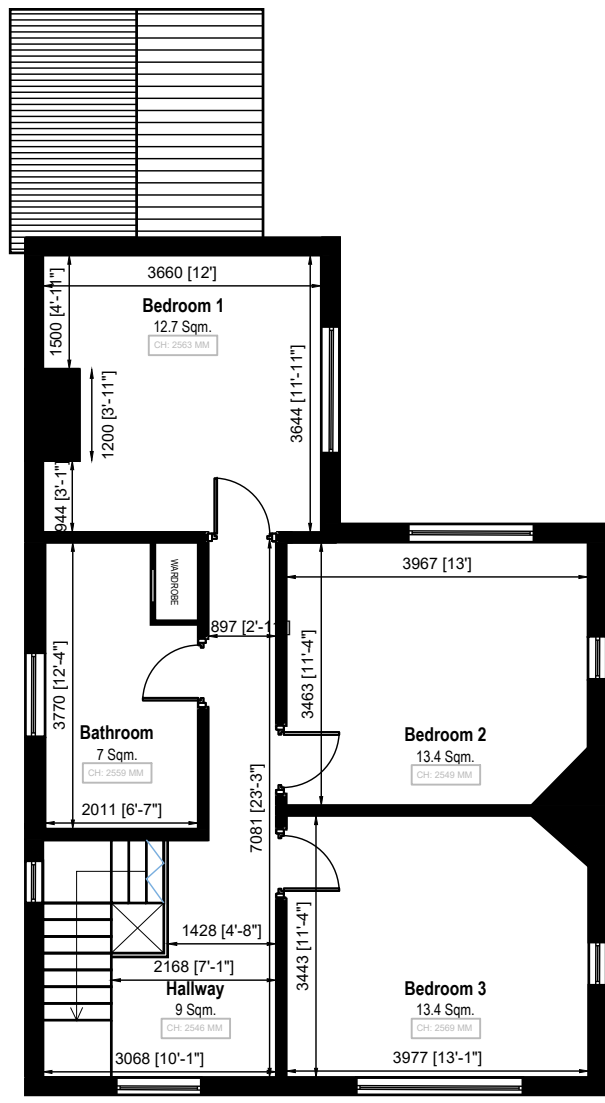


EXISTING FIRST FLOOR PLAN
SCALE 1/100

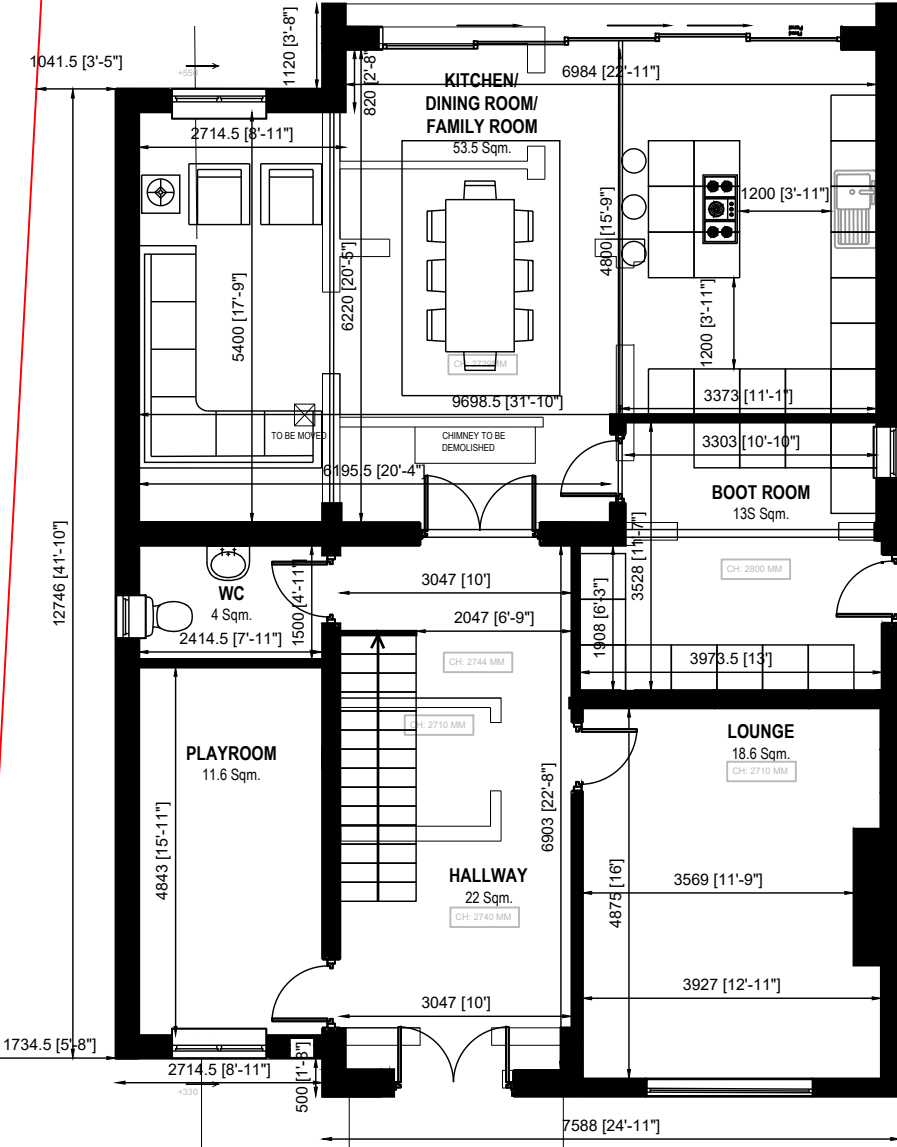


PROPOSED GROUND FLOOR PLAN
SCALE 1/100

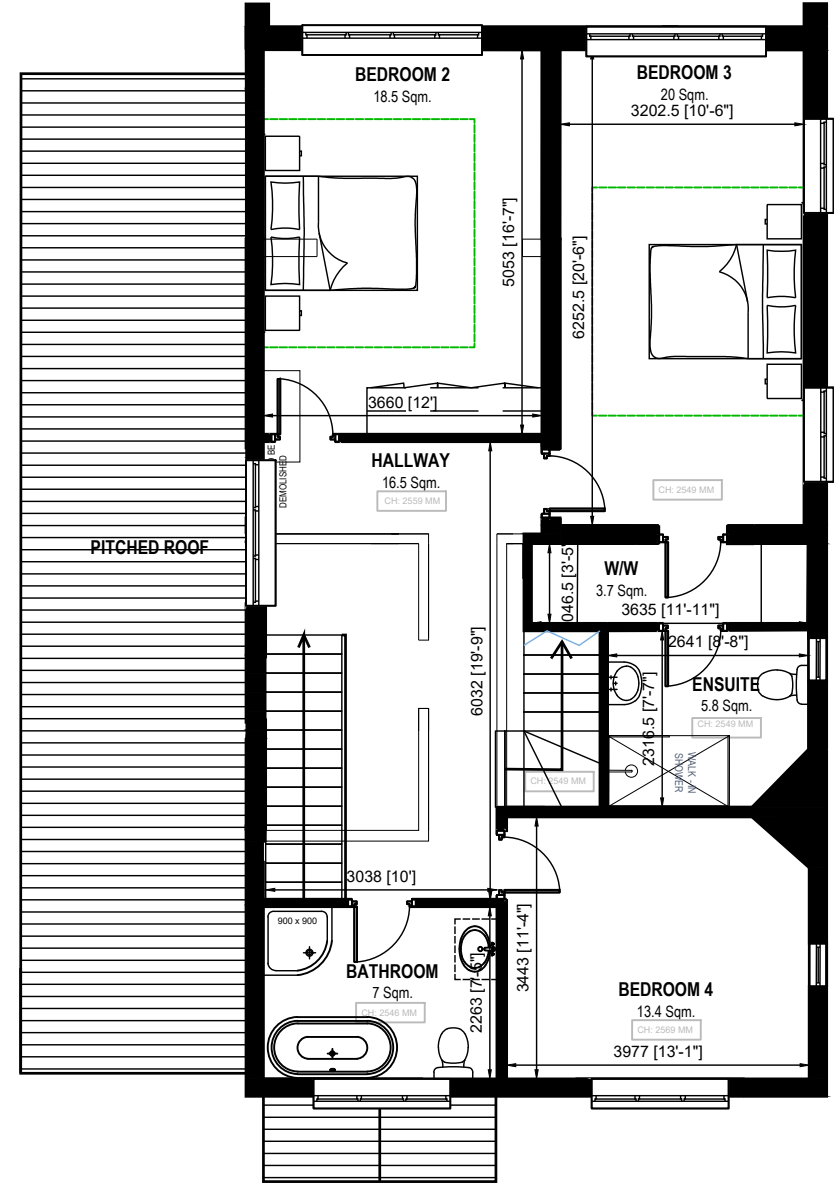


PROPOSED FIRST FLOOR PLAN
SCALE 1/100

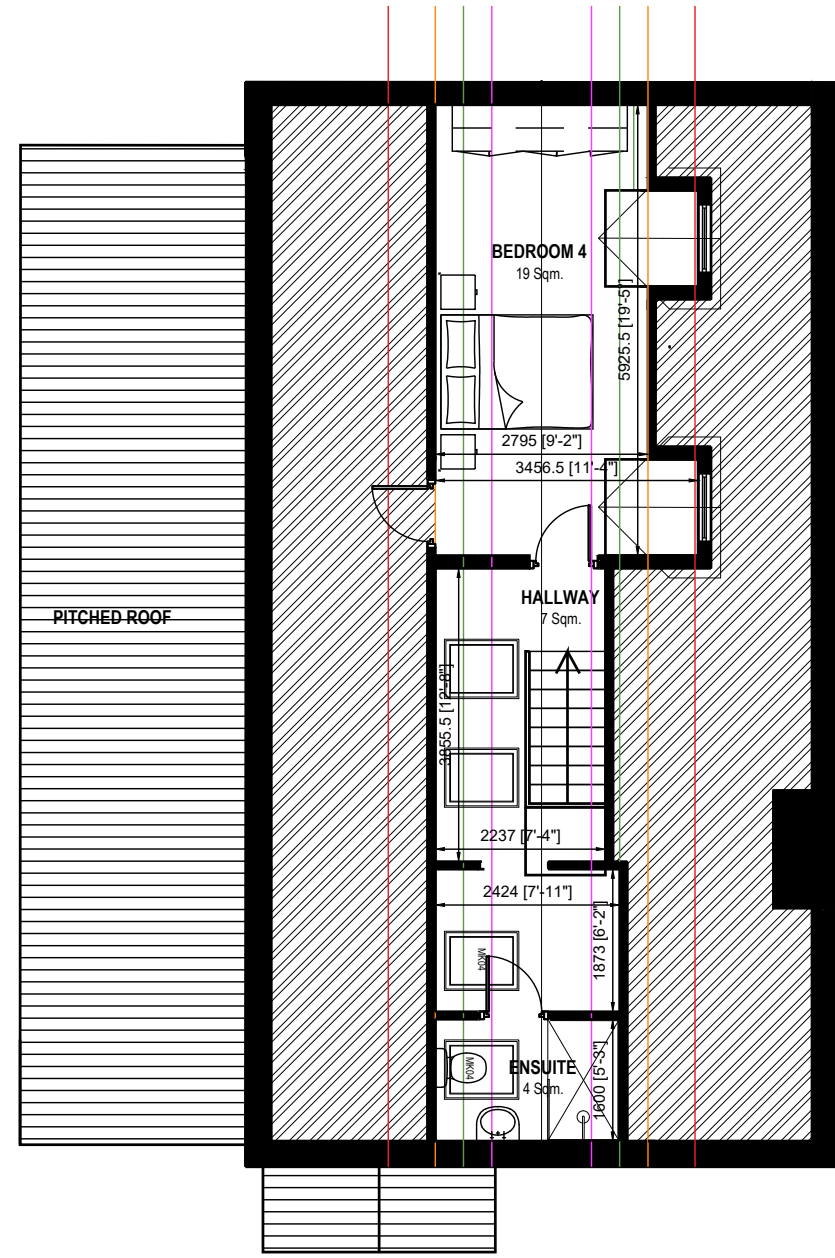


PROPOSED ATTIC
SCALE 1/100

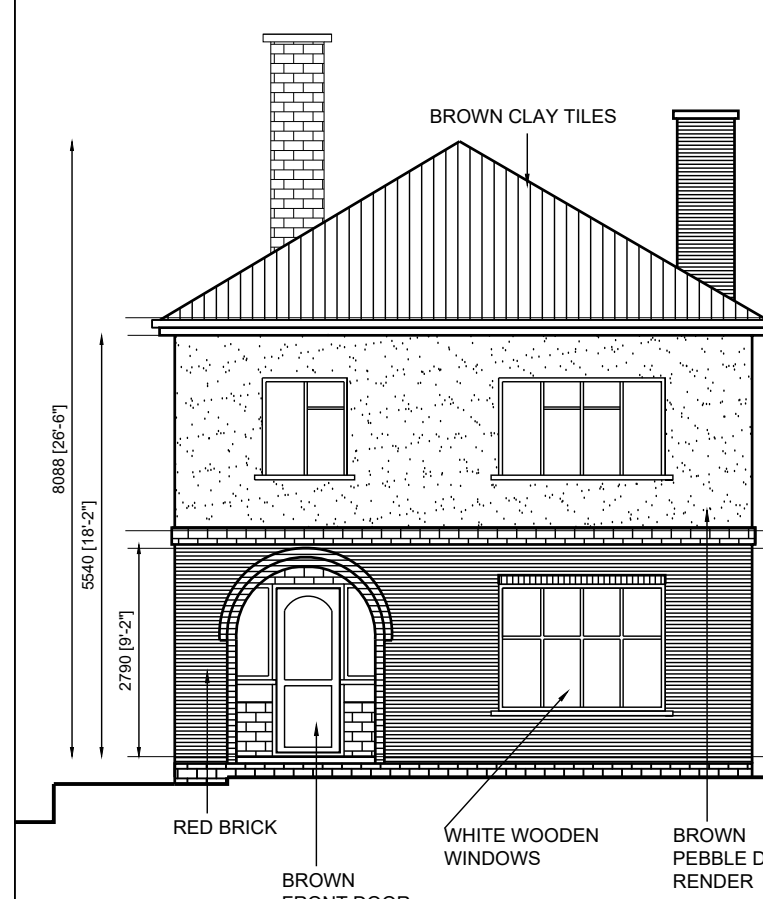


EXISTING FRONT ELEVATION
SCALE 1/100

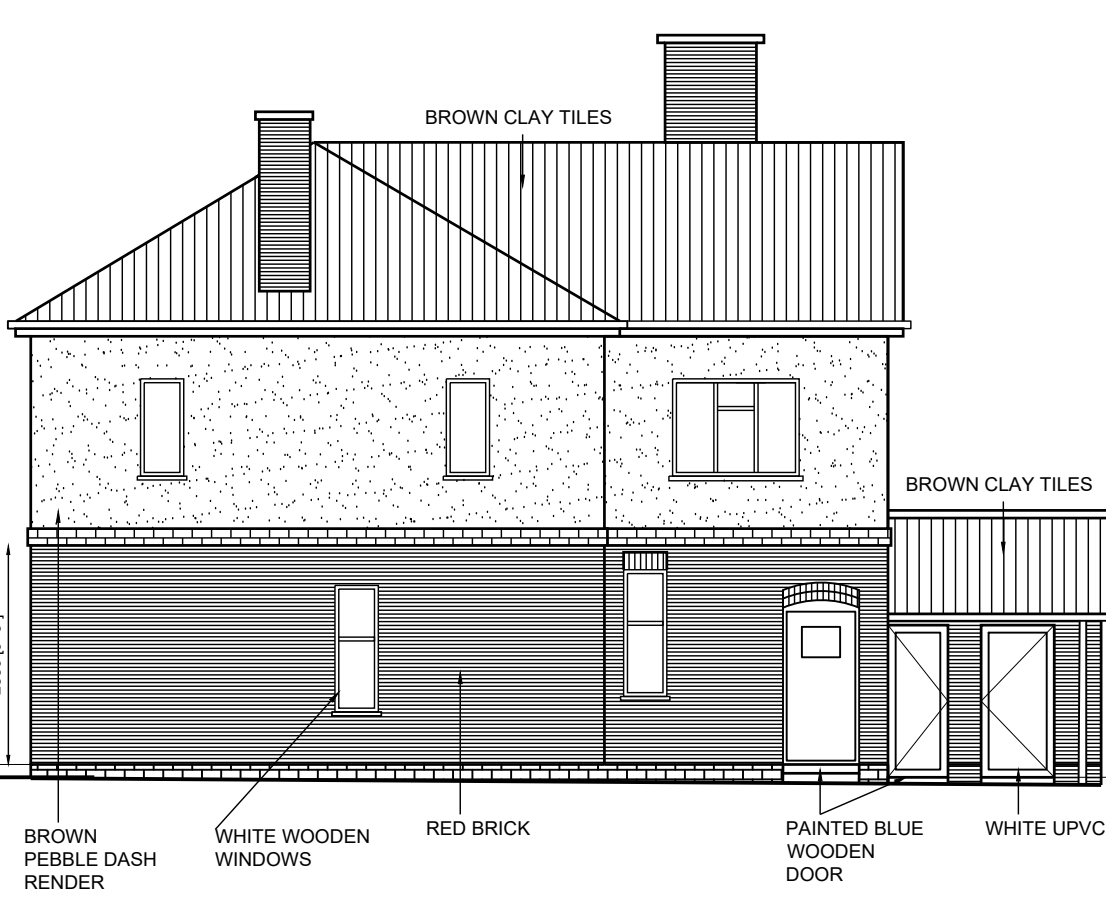

EXISTING SIDE ELEVATION
SCALE 1/100

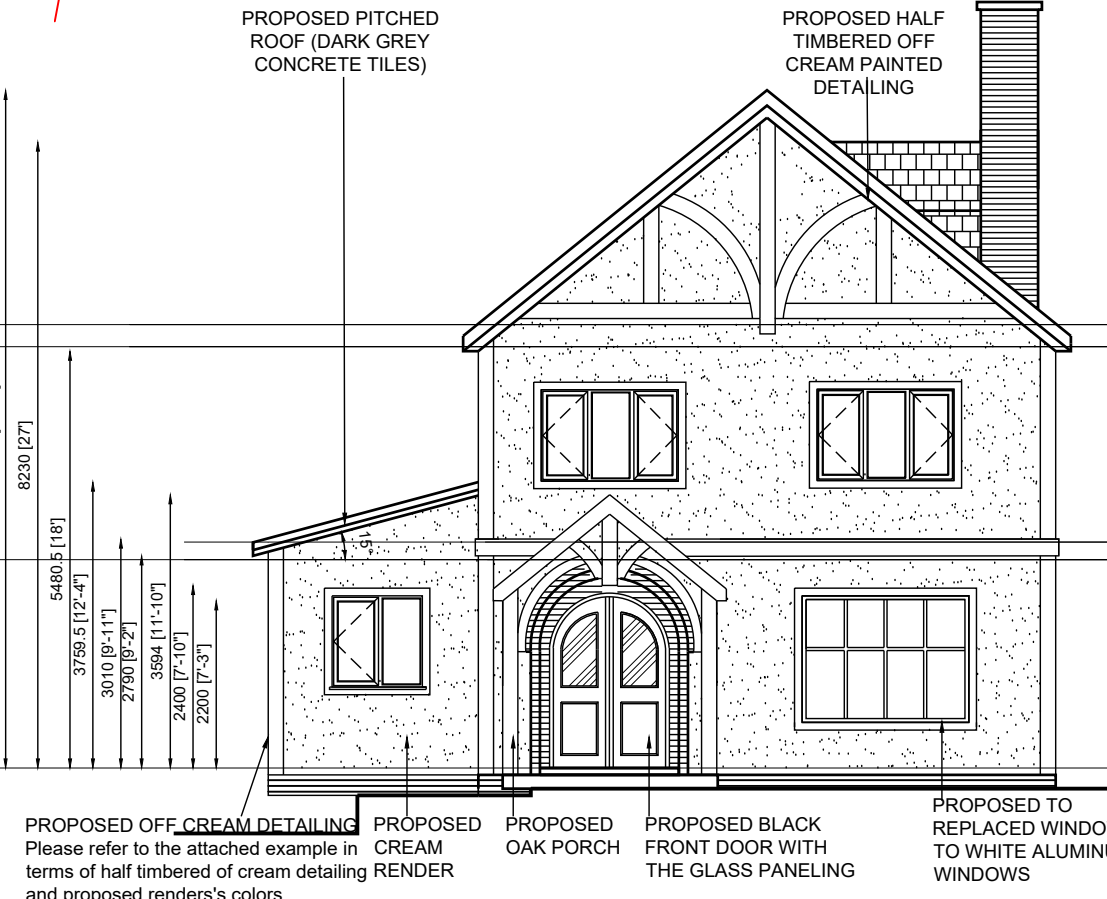


PROPOSED FRONT ELEVATION
SCALE 1/100

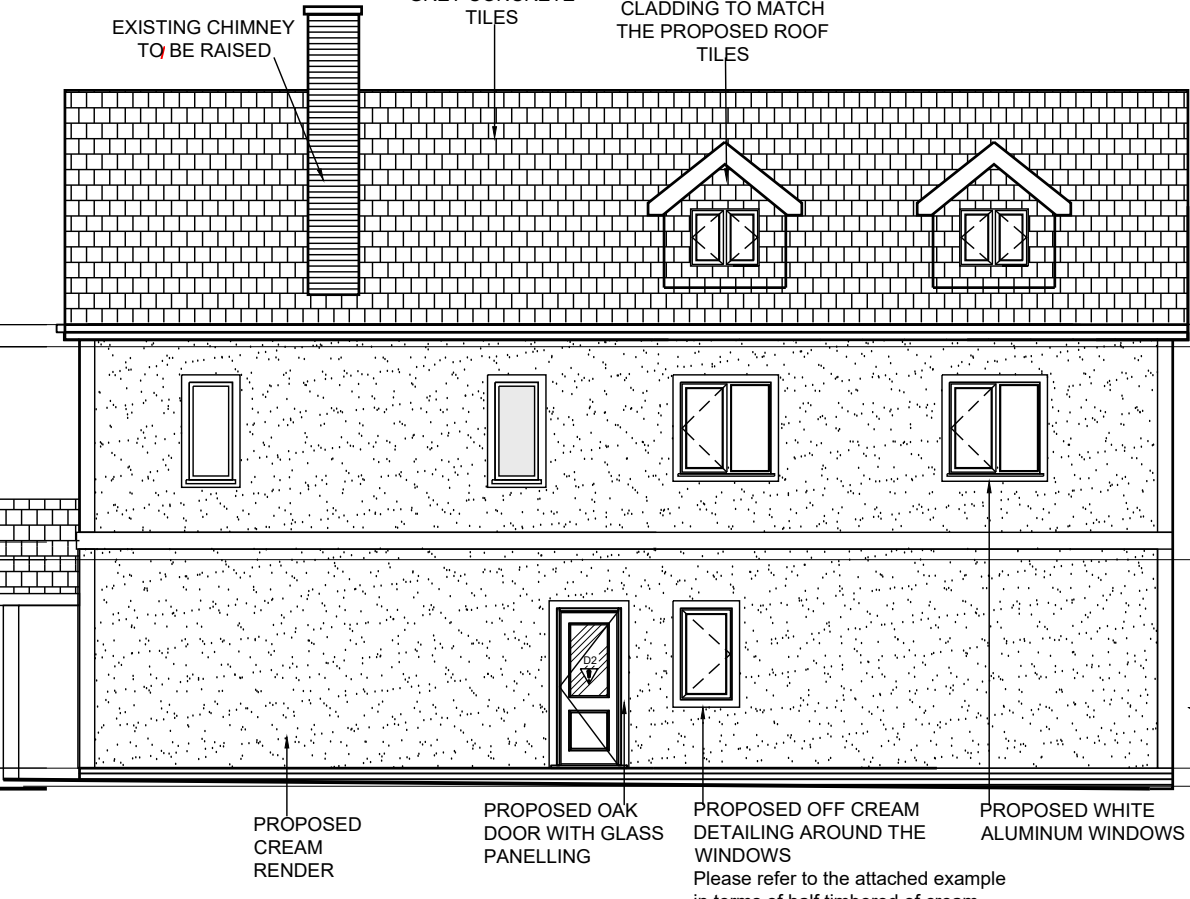


PROPOSED SIDE ELEVATION
SCALE 1/100




EXISTING REAR ELEVATION
SCALE 1/100

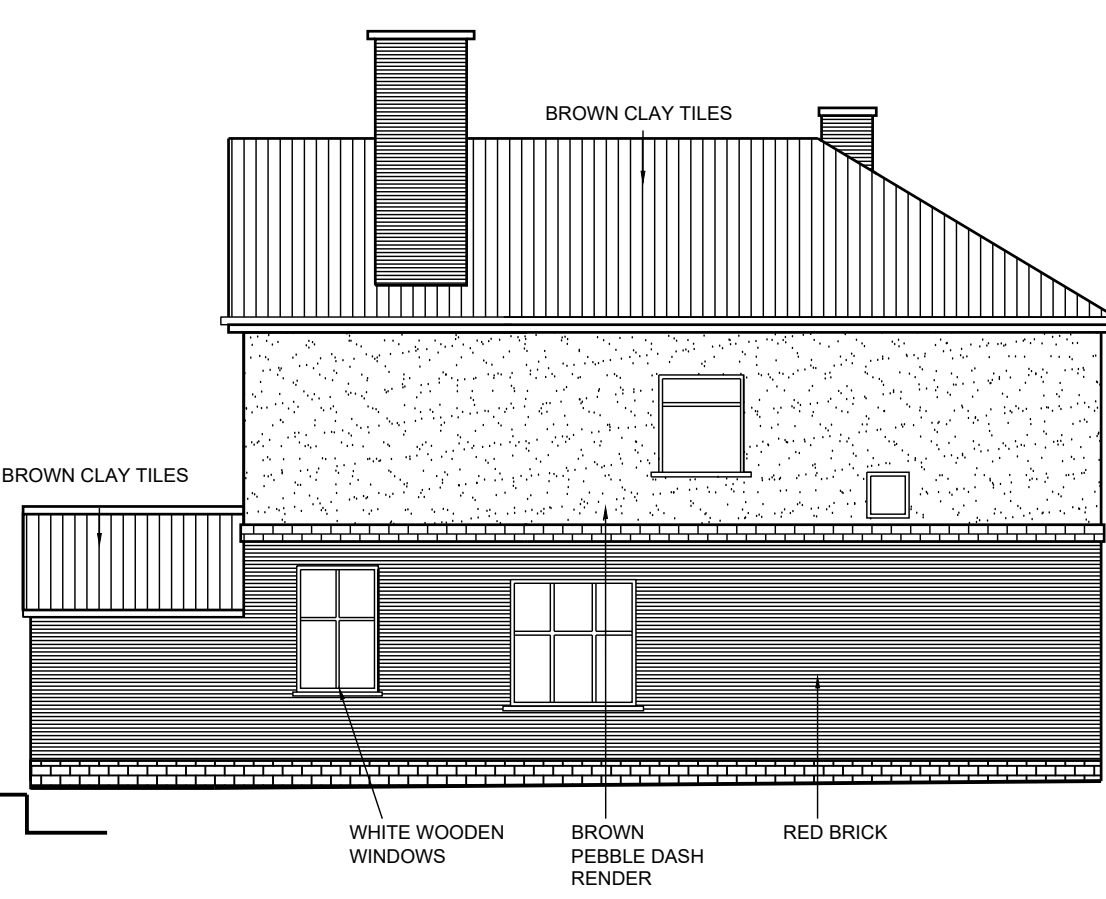

EXISTING SIDE ELEVATION
SCALE 1/100


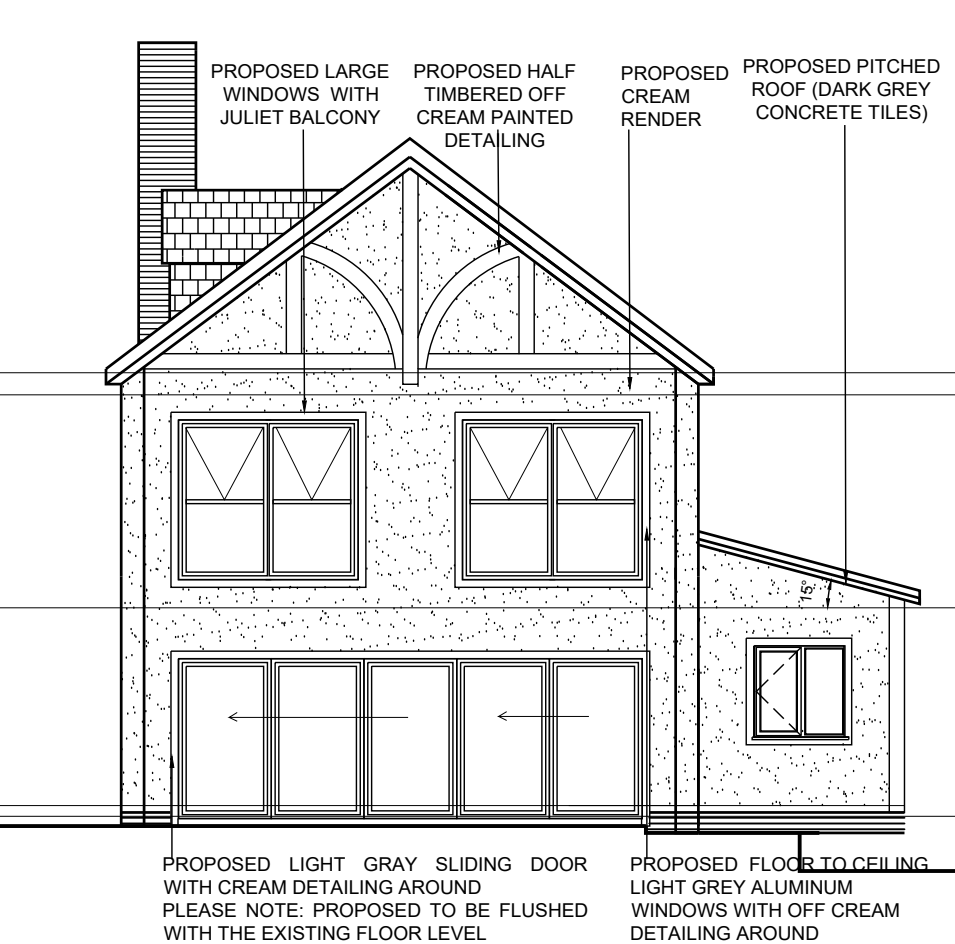


PROPOSED REAR ELEVATION
SCALE 1/100

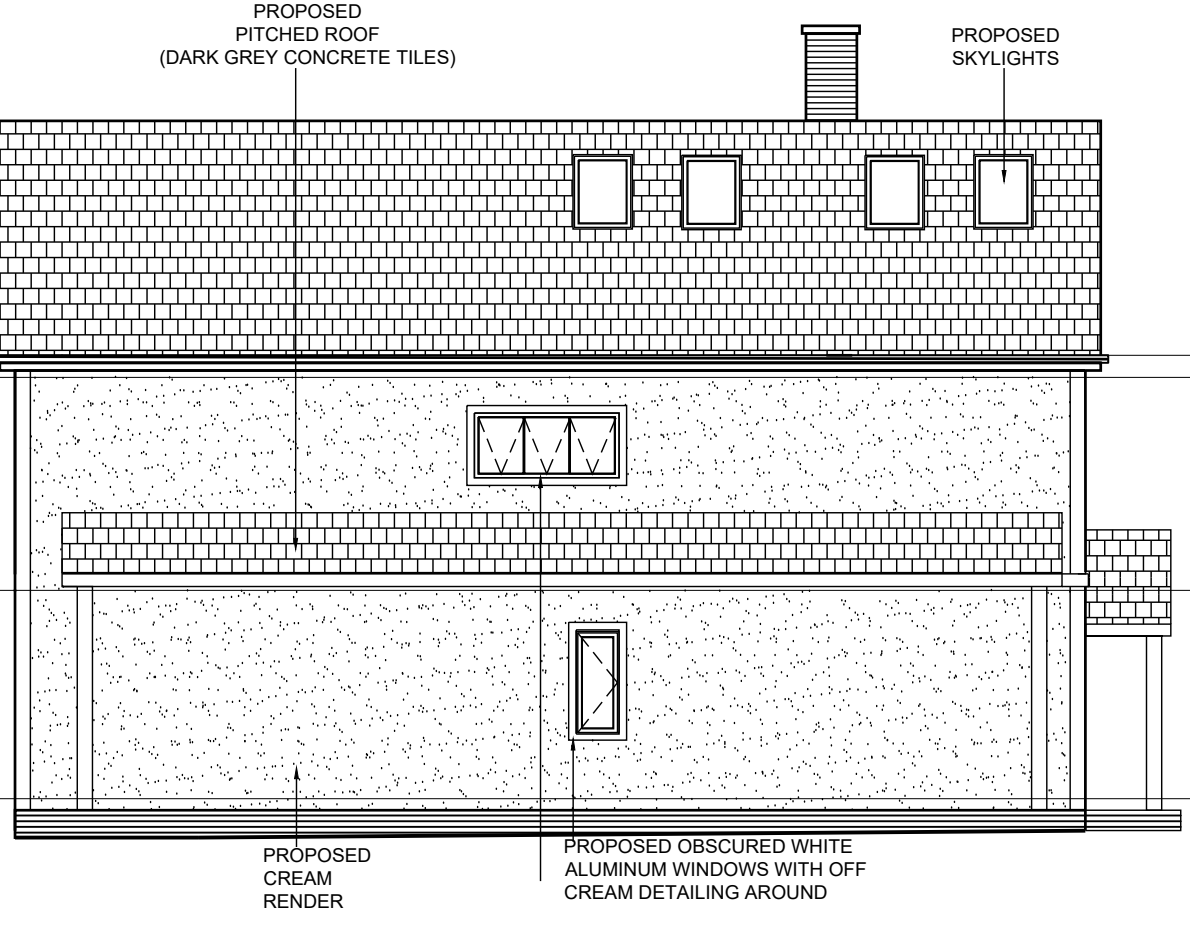

PROPOSED SIDE ELEVATION
SCALE 1/100

ROOF HEADROOM
COLOUR CODES

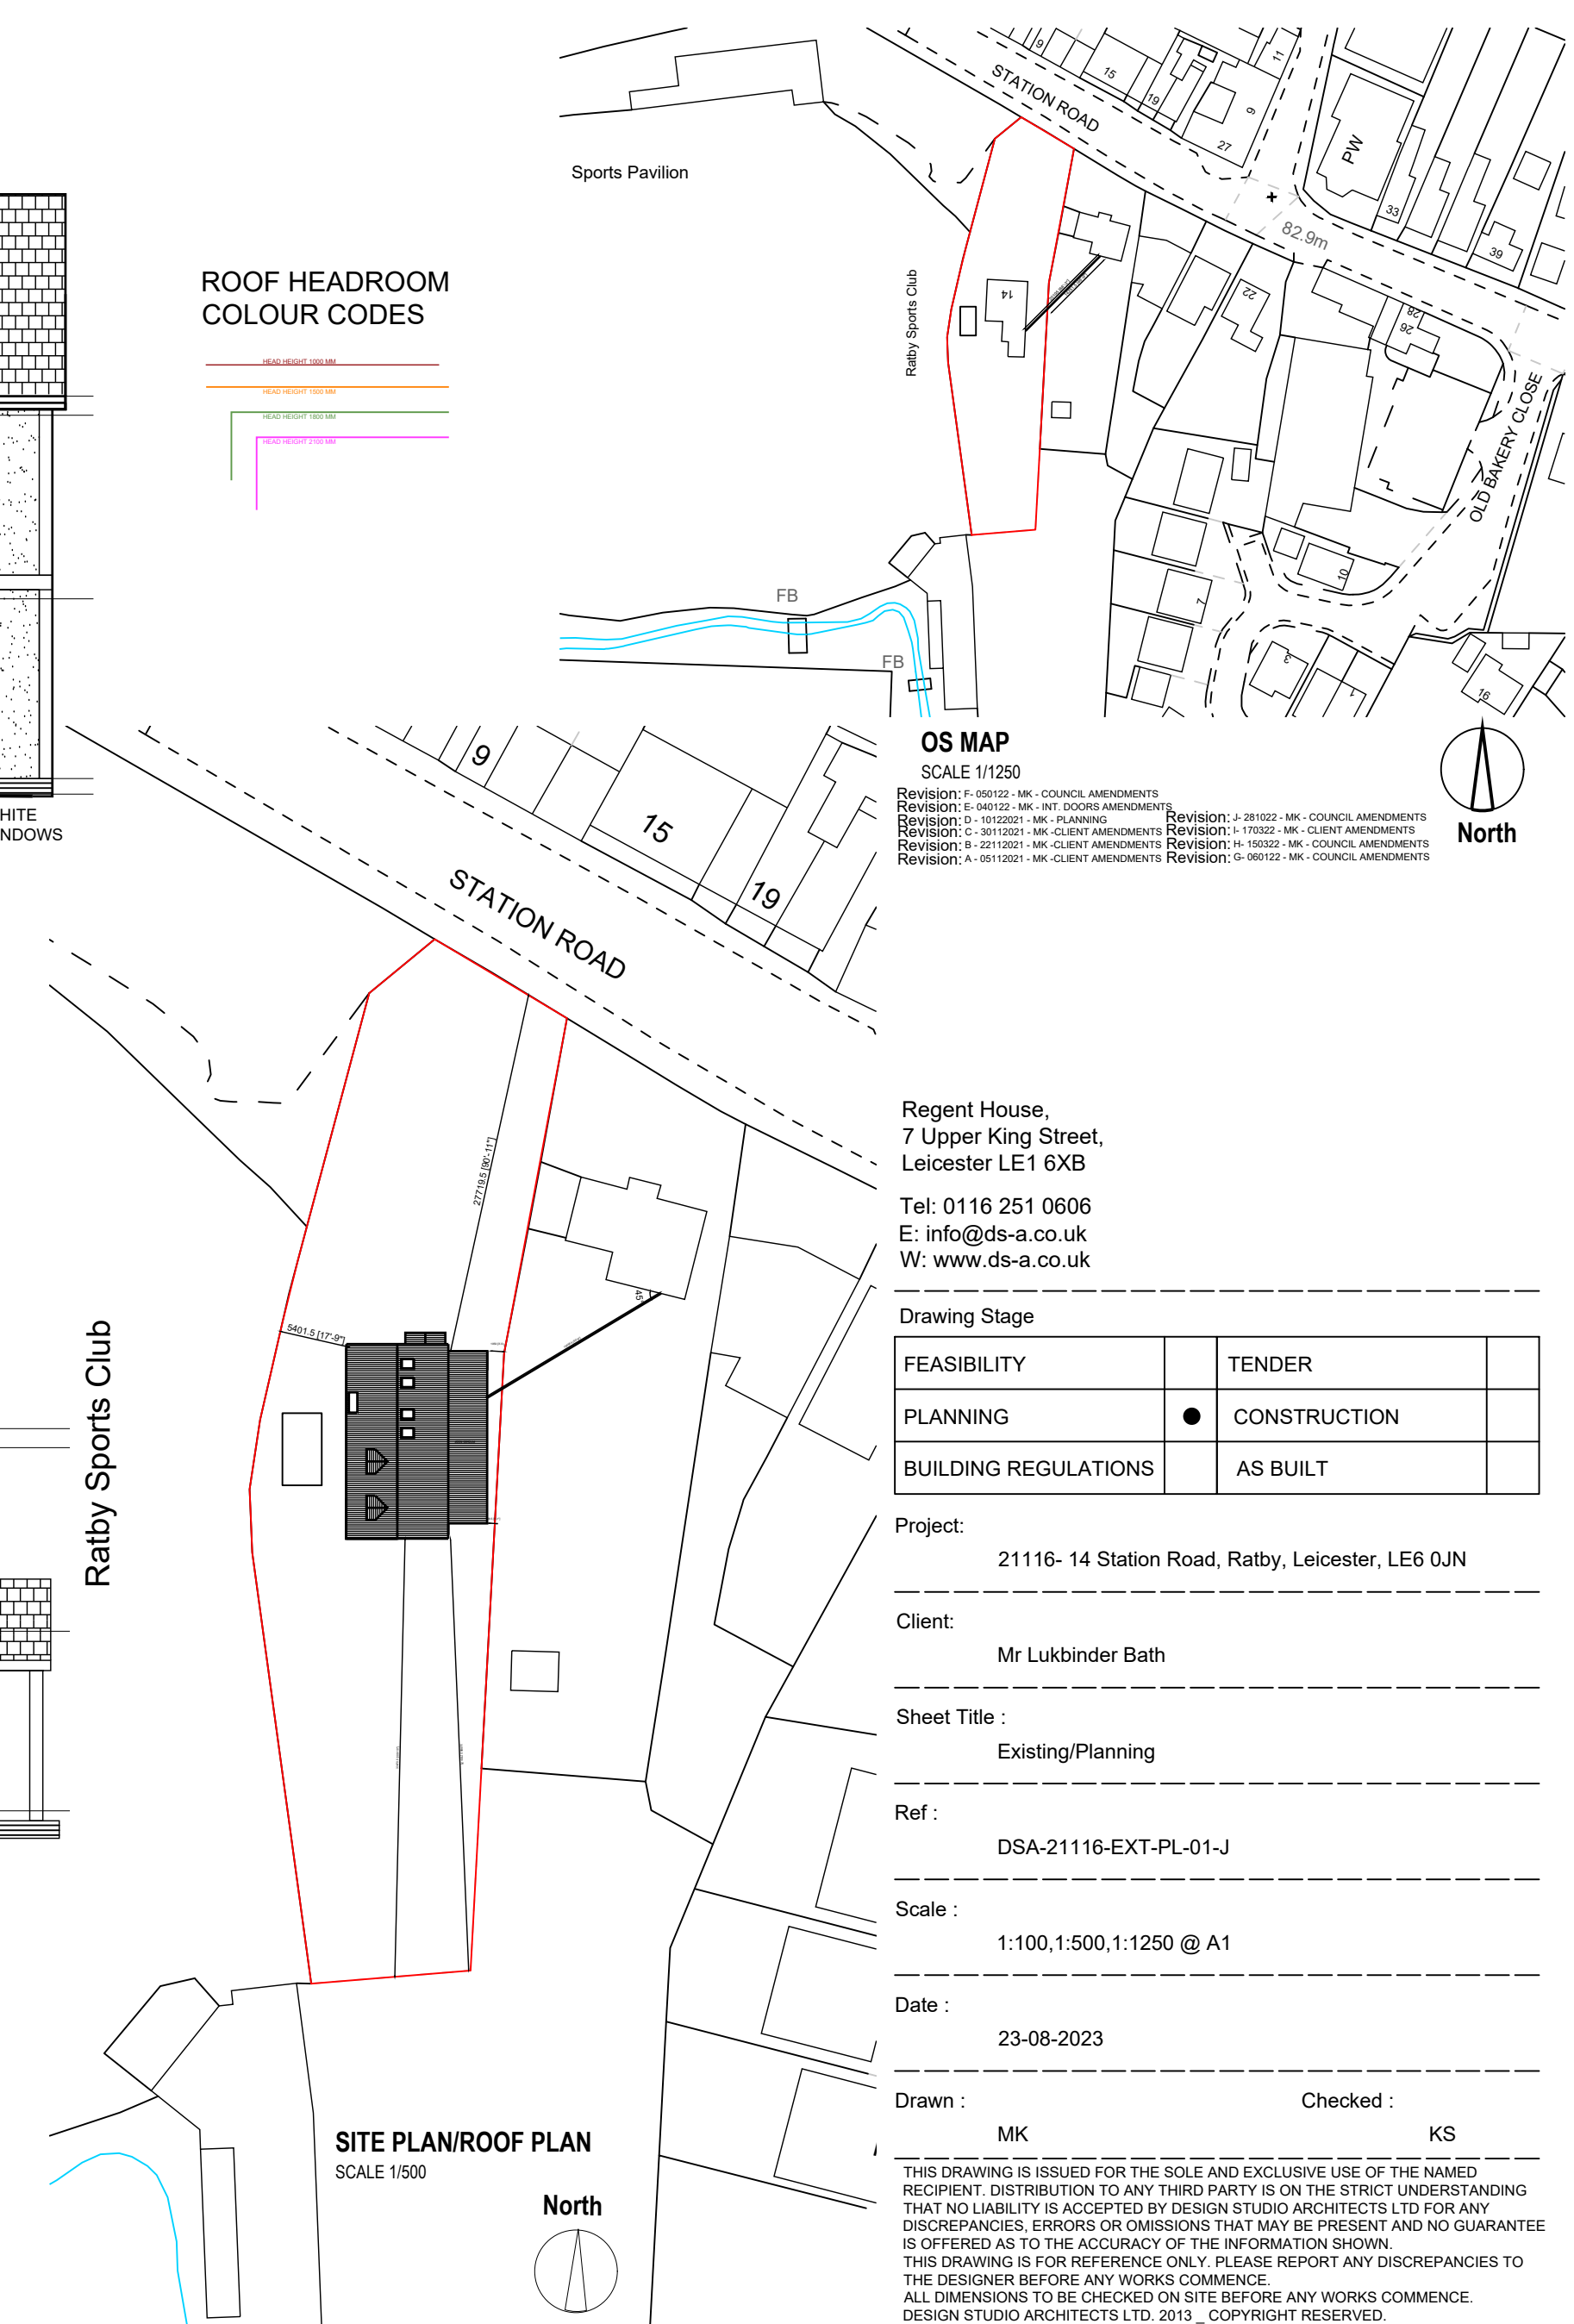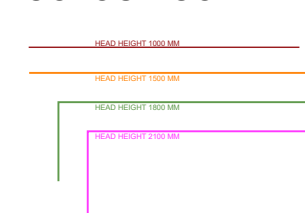

Regent House,
7 Upper King Street,
Leicester LE1 6XB
Tel: 0116 251 0606
E: info@ds-a.co.uk
W: www.ds-a.co.uk

Drawing Stage	
FEASIBILITY	TENDER
PLANNING	CONSTRUCTION
BUILDING REGULATIONS	AS BUILT

Project: 21116- 14 Station Road, Ratby, Leicester, LE6 0JN
Client: Mr Lukbinder Bath
Sheet Title: Existing/Planning
Ref: DSA-21116-EXT-PL-01-J
Scale: 1:100, 1:500, 1:1250 @ A1
Date: 23-08-2023
Drawn: MK Checked: KS

THIS DRAWING IS ISSUED FOR THE SOLE AND EXCLUSIVE USE OF THE NAMED RECIPIENT. DISTRIBUTION TO ANY THIRD PARTY IS ON THE STRICT UNDERSTANDING THAT NO LIABILITY IS ACCEPTED BY DESIGN STUDIO ARCHITECTS LTD FOR ANY DISCREPANCIES, ERRORS OR OMISSIONS THAT MAY BE PRESENT AND NO GUARANTEE IS OFFERED AS TO THE ACCURACY OF THE INFORMATION SHOWN. THIS DRAWING IS FOR REFERENCE ONLY. PLEASE REPORT ANY DISCREPANCIES TO THE DESIGNER BEFORE ANY WORKS COMMENCE. ALL DIMENSIONS TO BE CHECKED ON SITE BEFORE ANY WORKS COMMENCE. DESIGN STUDIO ARCHITECTS LTD. 2013 _COPYRIGHT RESERVED.