
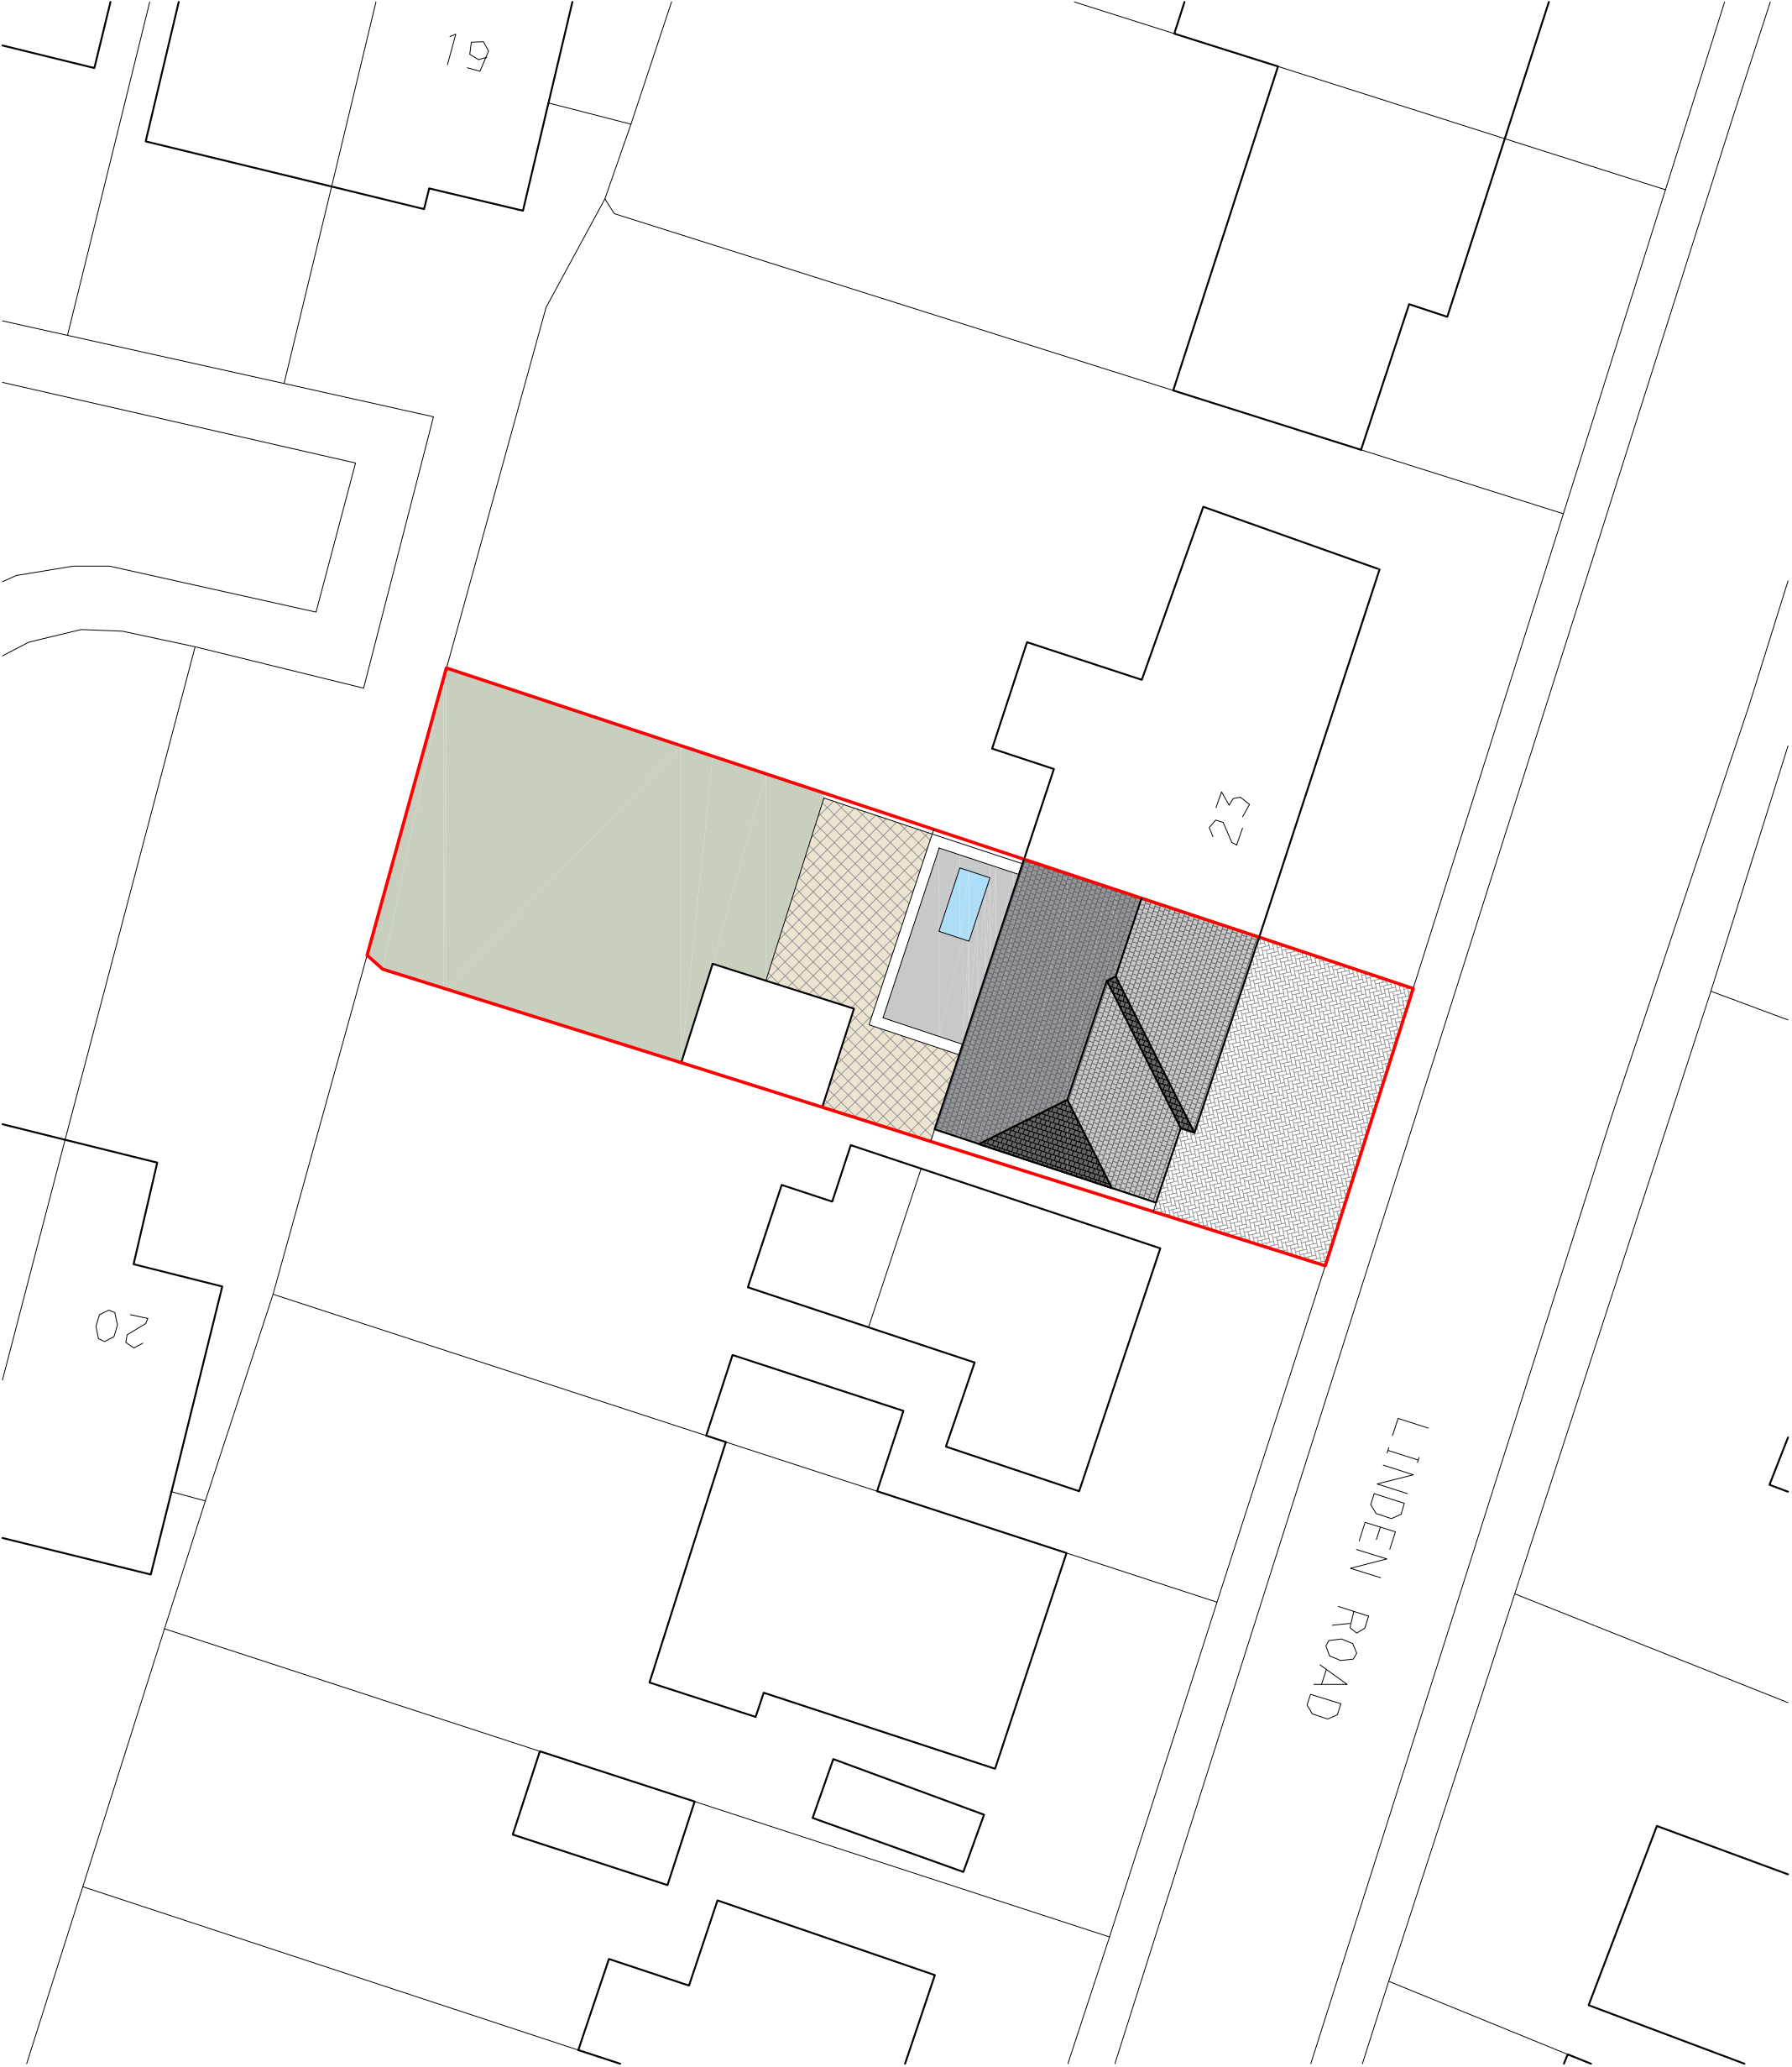
 


This drawing must not be copied or reproduced without written permission or consent from planapp.

Only figured dimensions to be taken from this drawing, do not scale.

The Author of this drawing does not accept any liability for details or information provided by outside organisations.

Boundaries are shown for indicative purposes only, all boundaries are to be confirmed by the legal owner.

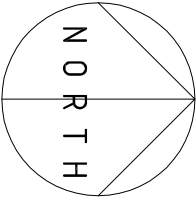

Rev.	Revision notes	Date
Issue		
tender	☐	preliminary ☒
contract/site	☐	H&S file ☐

Client
Mr D Richardson

Project
**21 Linden Road
Hinckley**

Drawing
Proposed Site Plan

planapp Vision House
119 Factory Road
Hinckley
LE10 0DP

planapp@gmail.com
07764 840444

Scale	Date	Drawn
1:200@A3	21 09 23	AA
Job No	Drawing No	Revision
417	002	