



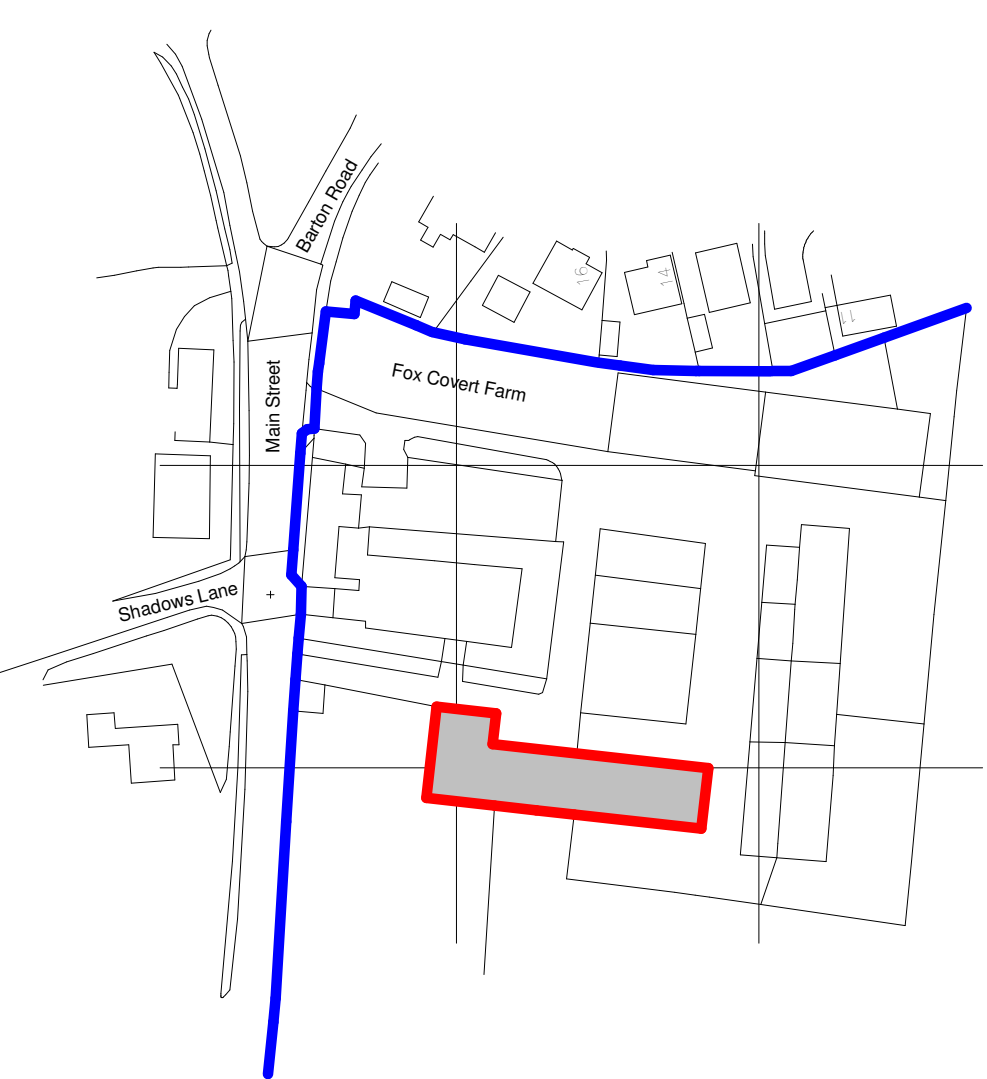

Existing Site Location Plan 1:1250

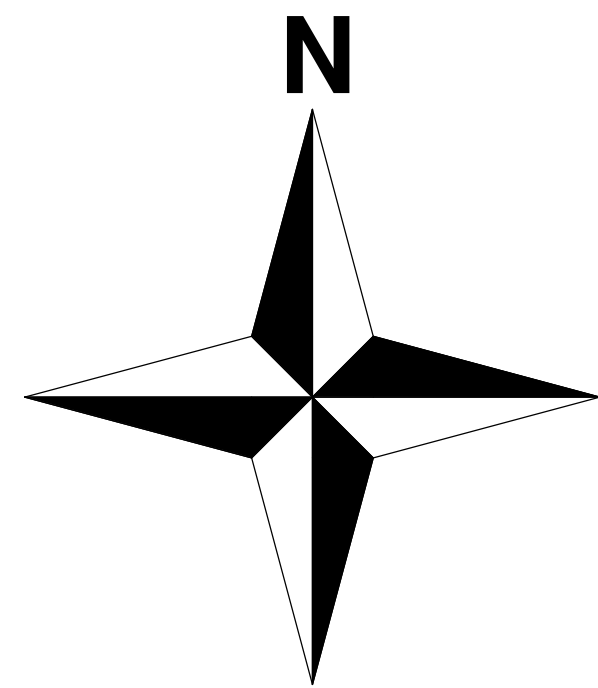

Scale bar 1:200

Red line denotes boundary to building.
Blue line denotes partial overall site boundary.

Existing Site Plan 1:200

Client Mr C Stamper		hayward ARCHITECTS LTD 19 Station Road Hinckley Leicestershire LE10 1AW Tel: 01455 635 685 Fax: 01455 618 971 www.hayward-architects.co.uk	
Project Title Proposed Roof Upgrade Fox Covert Farm Congerstone			
Drawing Title Existing Site Location Plan & Site Plan		Job No. 19-23	Drawing No. 200
Scale As indicated	Sheet A1	Status Planning	
Author CB	Date April 2026		

THE COPYRIGHT OF THIS DRAWING IS VESTED IN HAYWARD ARCHITECTS LTD.
REPRODUCTION IN ANY FORM, EITHER IN WHOLE OR IN PART, IS FORBIDDEN WITHOUT THE PRIOR WRITTEN PERMISSION
OF THE COPYRIGHT HOLDER. OTHER SCALE FROM DRAWING AND NOT TO SCALE UNLESS SPECIFICALLY NOTED.