




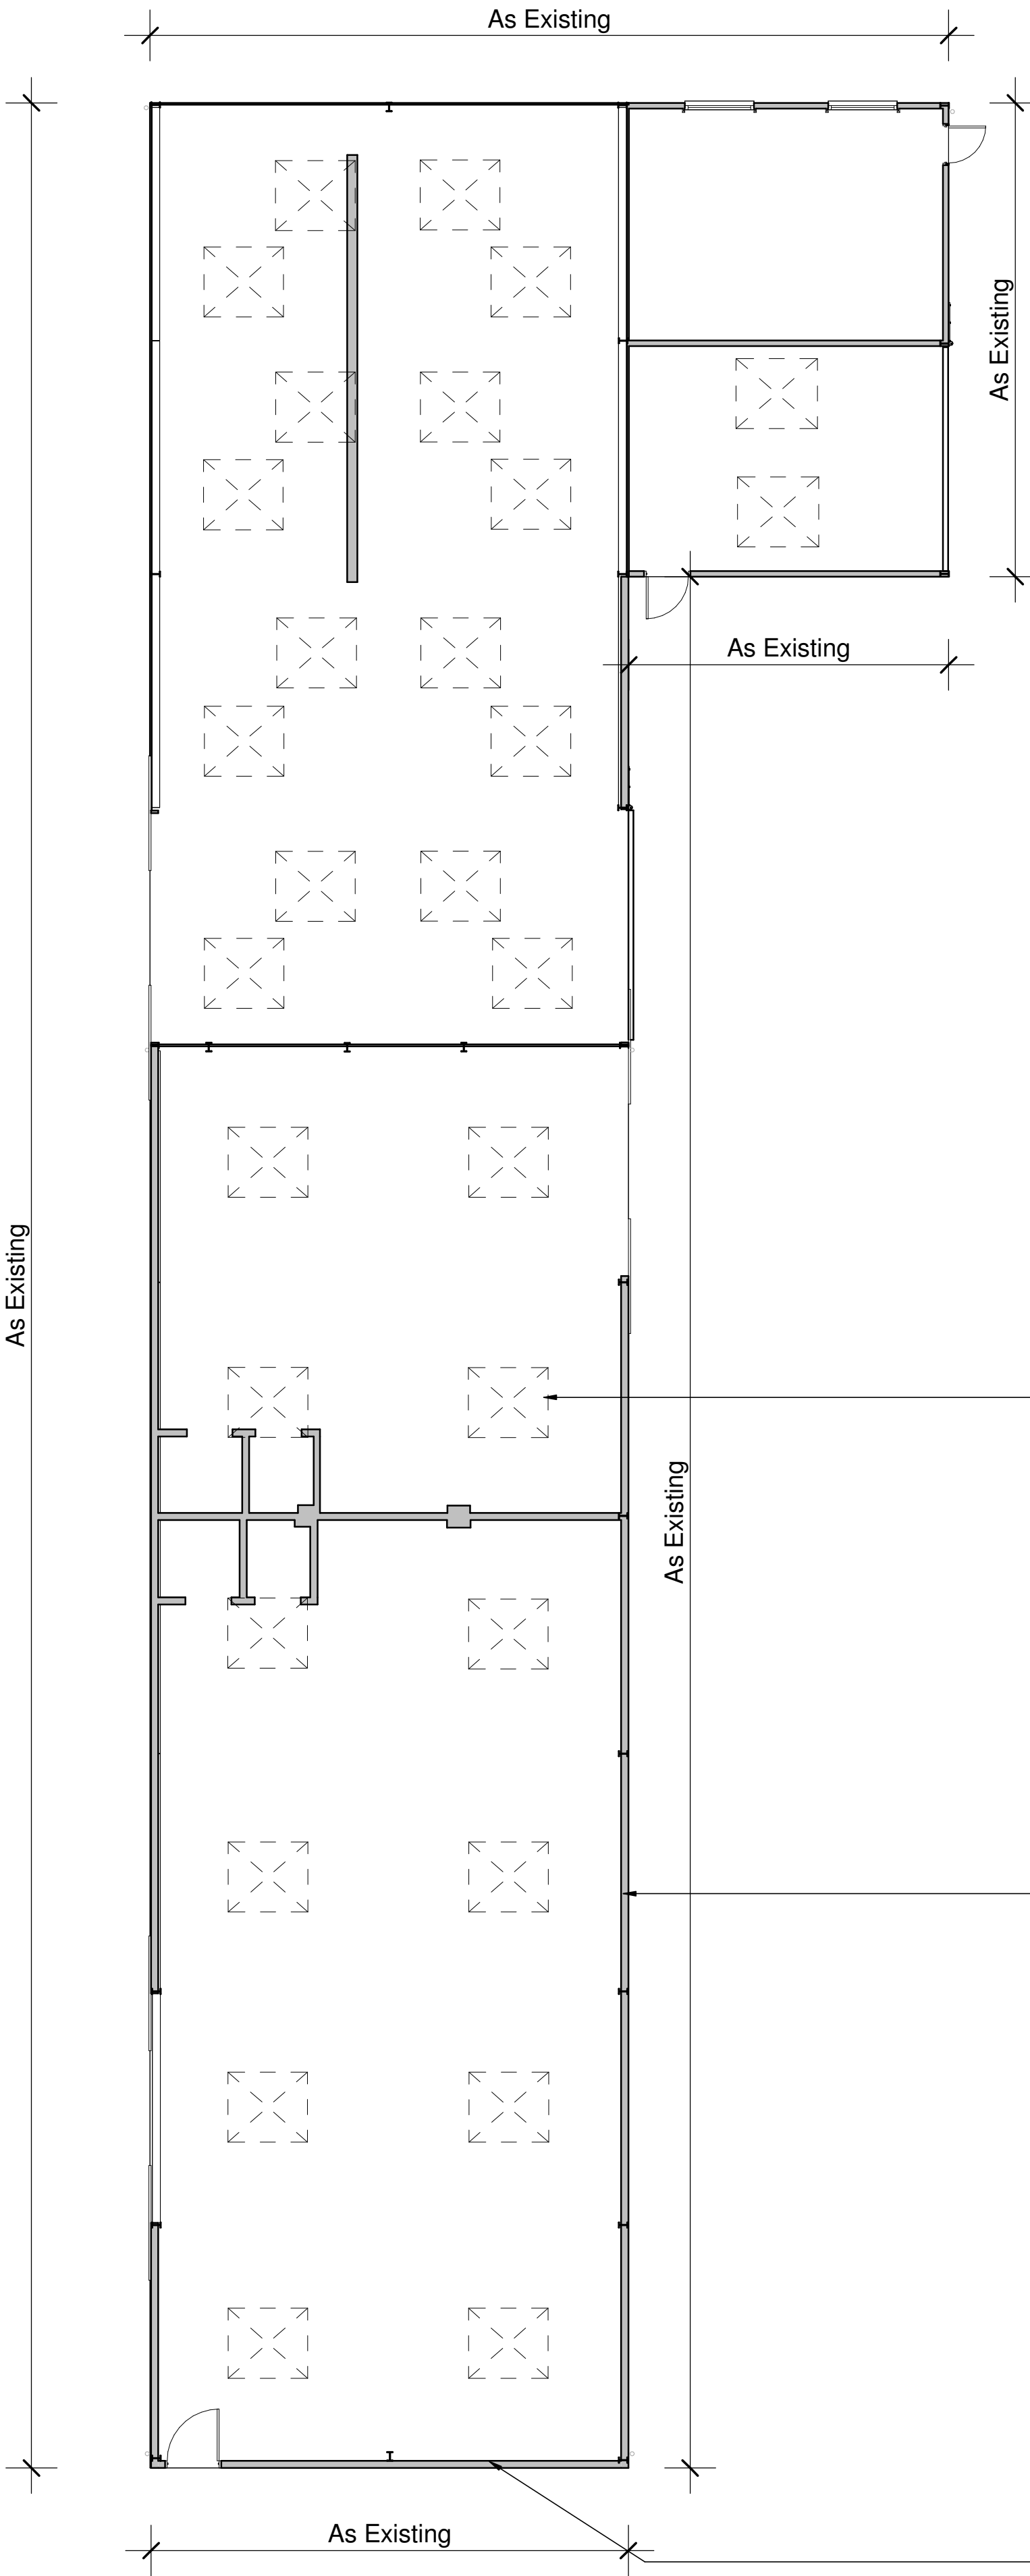


Ground Floor Plan

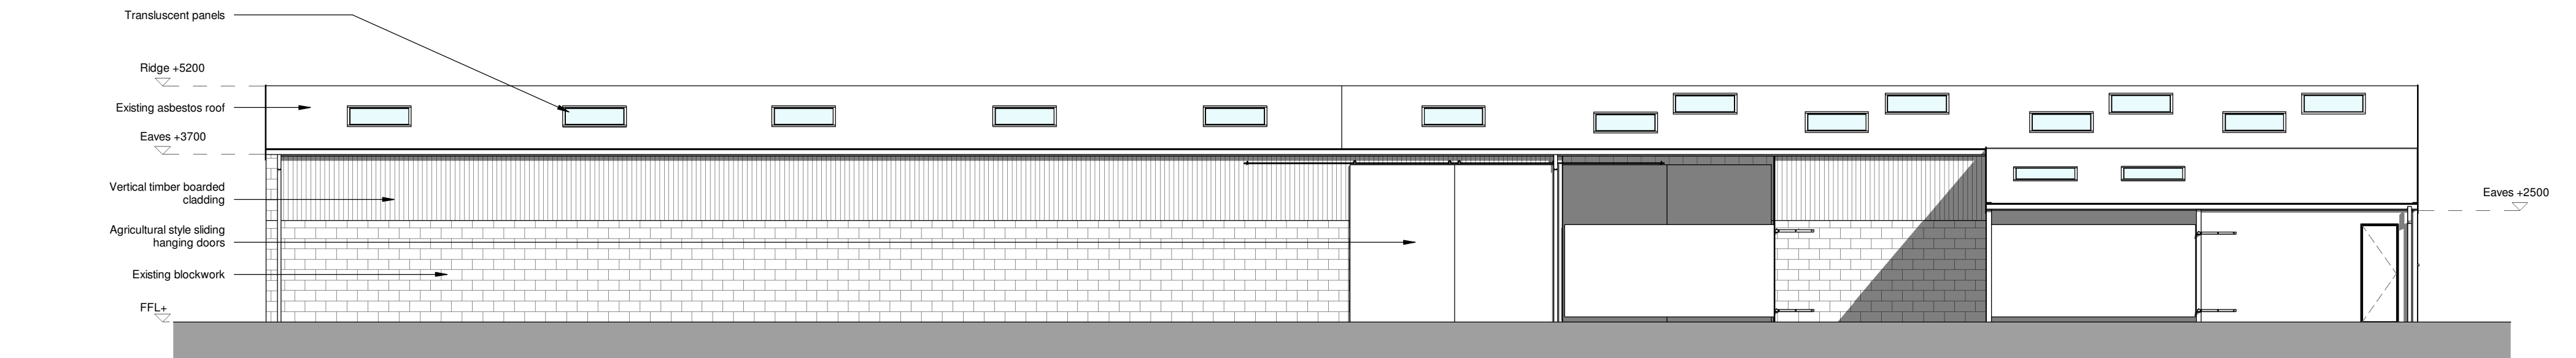


Front Elevation

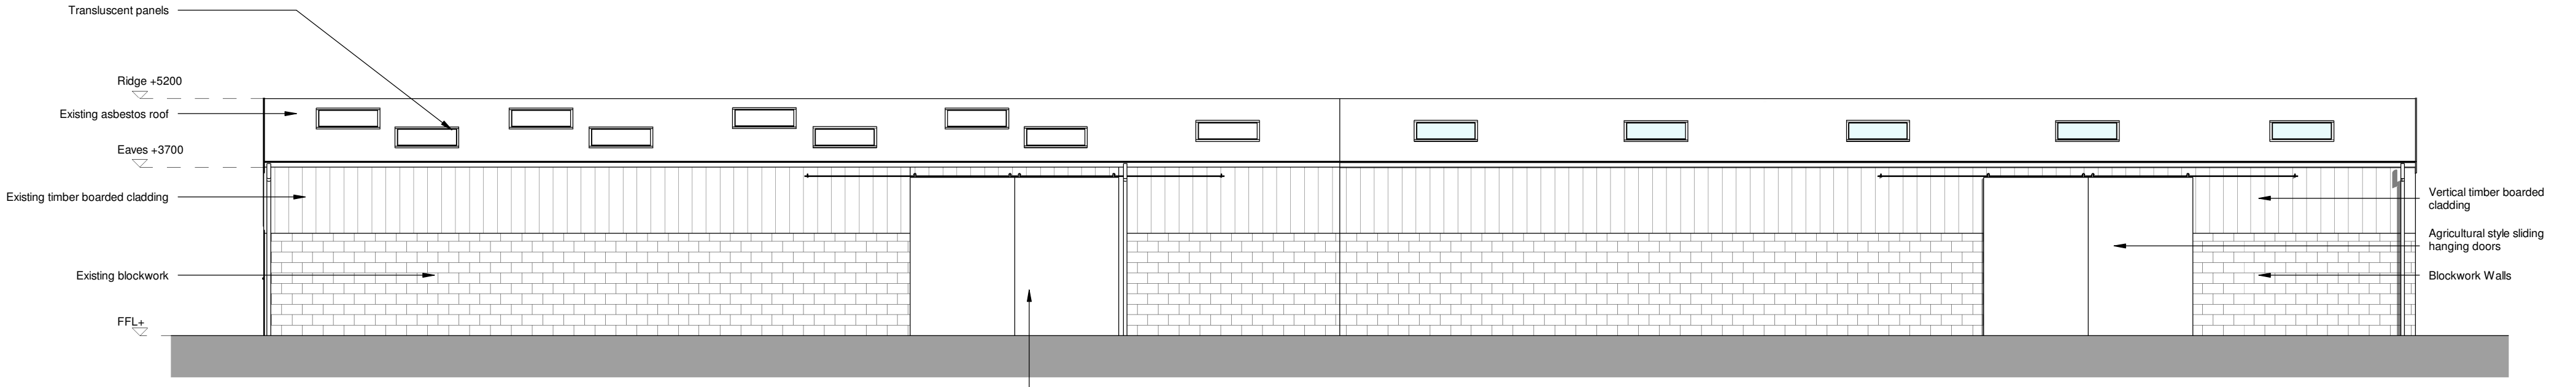


Rear Elevation

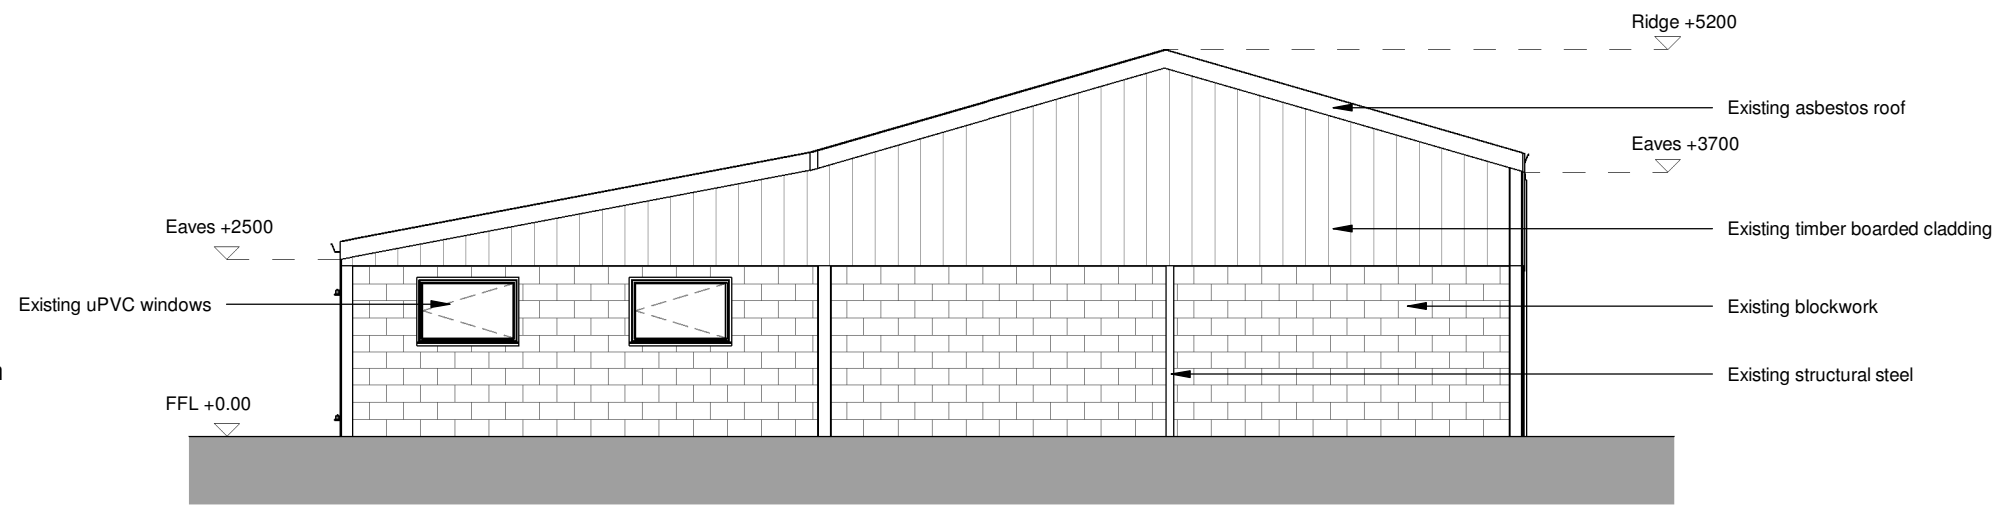


Side Elevation 1

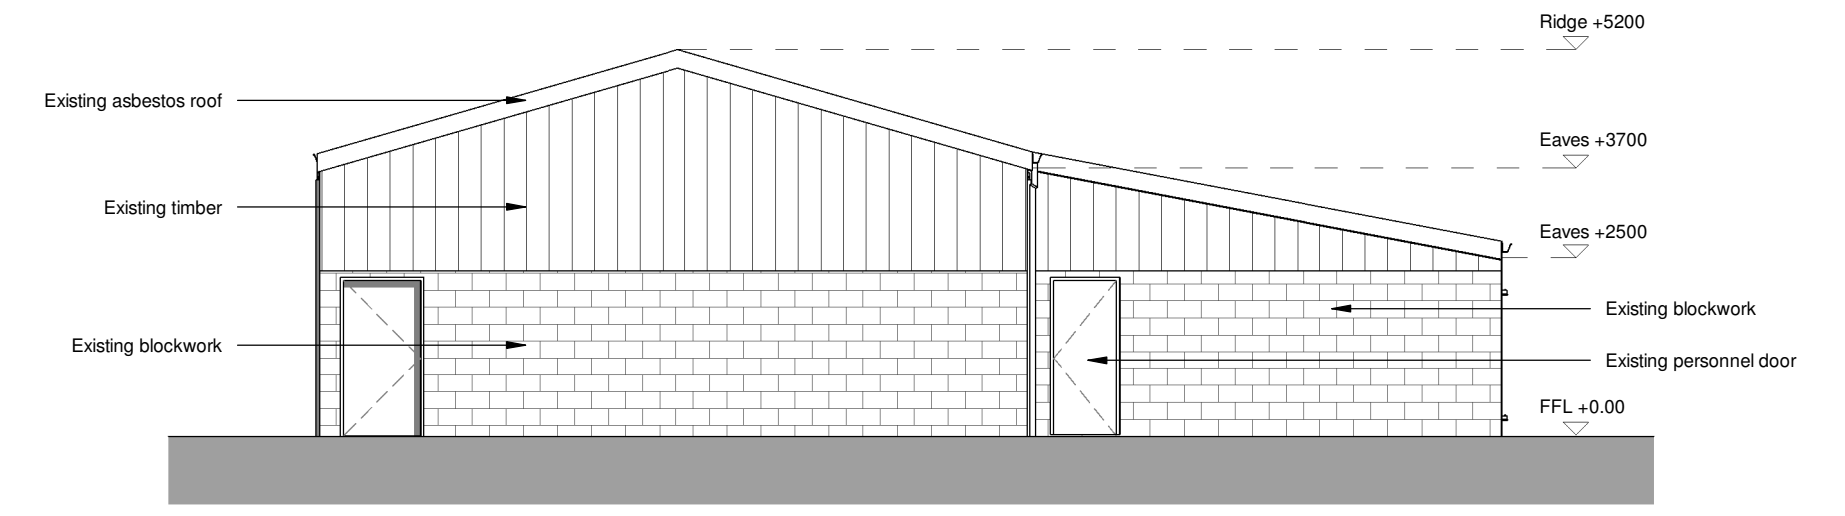

Side Elevation 2

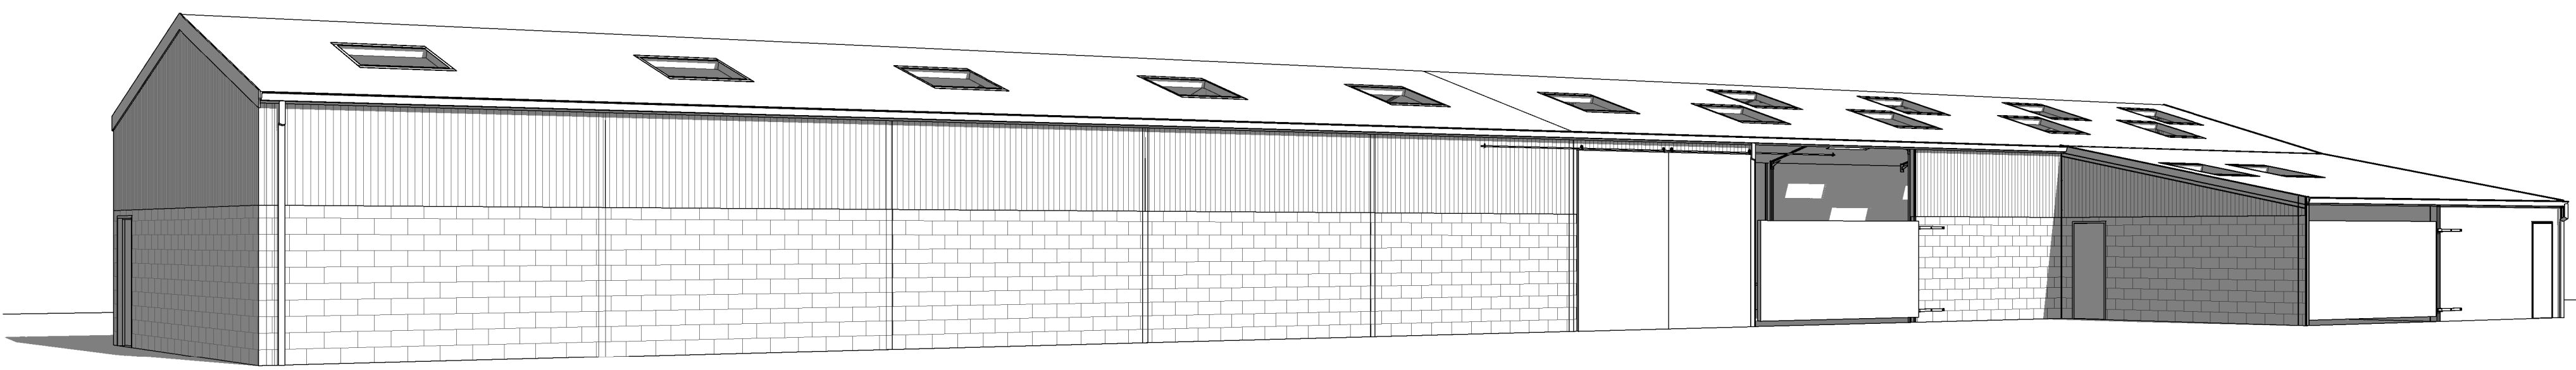

Existing 3D View

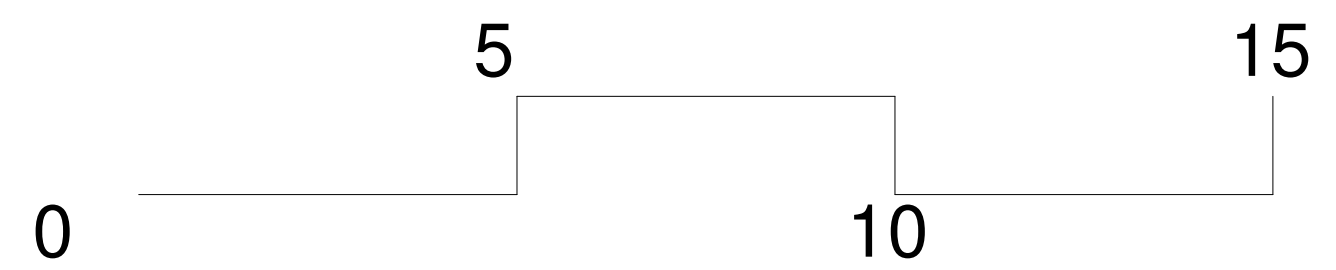

Scale bar 1:100

Client Mr C Stamper		hayward ARCHITECTS LTD 19 Station Road Hindley Leicestershire LE10 1AW Tel: 01455 635 685 Fax: 01455 618 971 www.hayward-architects.co.uk		
Project Title Proposed Roof Upgrade Fox Covert Farm Congerstone				
Drawing Title Existing Plans & Elevations		Sheet A1	Job No. 19/23	Drawing No. 202
Scale 1/100	Date April 2026	Status Planning		
THE COPYRIGHT OF THIS DRAWING IS VESTED IN HAYWARD ARCHITECTS LTD. REPRODUCTION IN ANY FORM, EITHER IN WHOLE OR IN PART, IS FORBIDDEN WITHOUT THE PRIOR WRITTEN PERMISSION OF THE COPYRIGHT HOLDER. EXCEPT SCALE FROM DRAWING AND ONLY FOR PROJECTS THEREIN AND THIS ONLY.				