




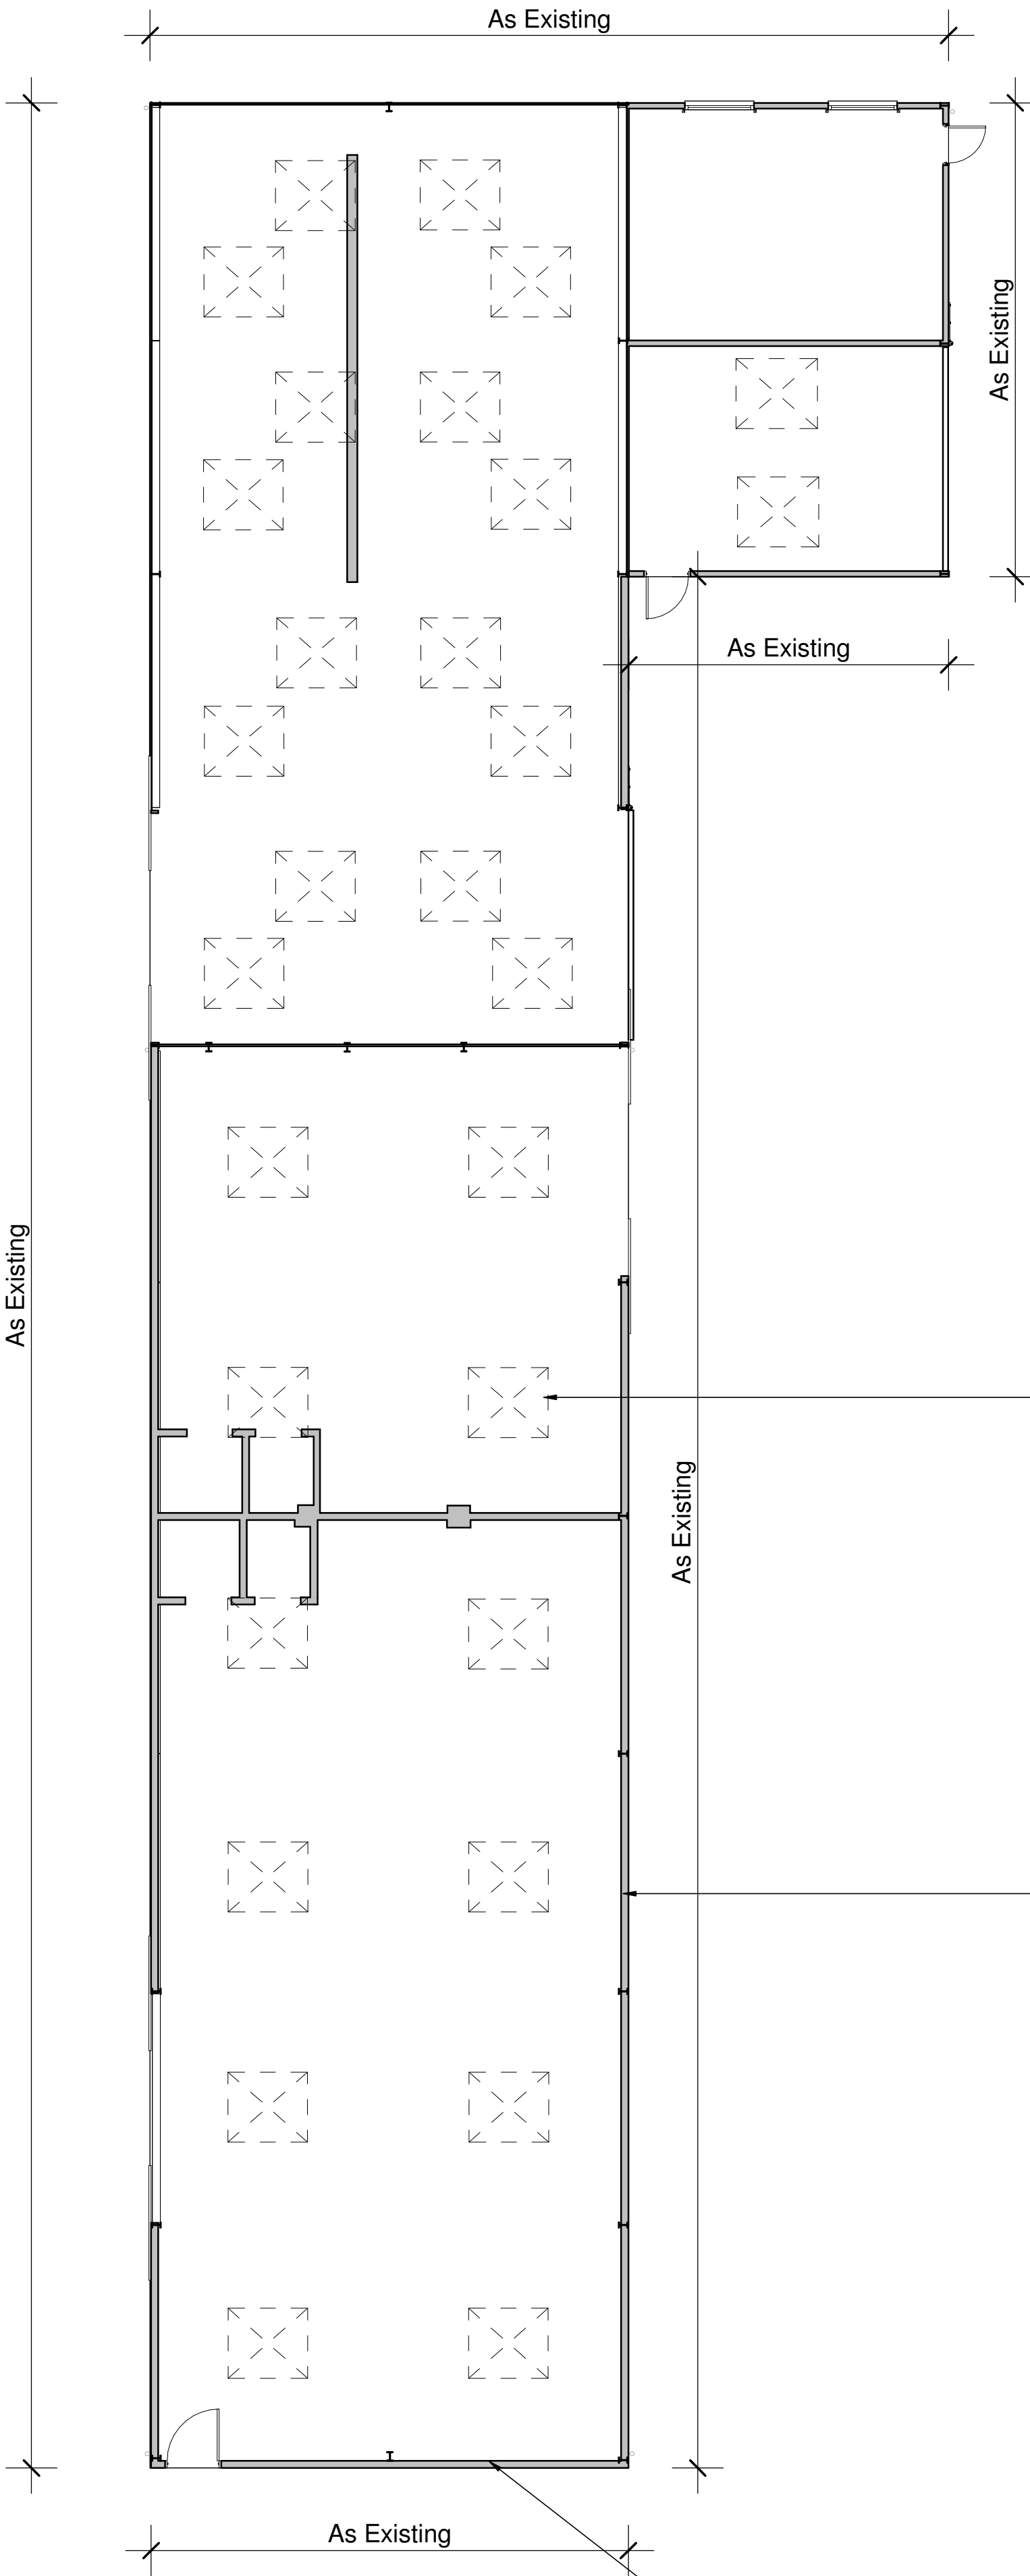


Ground Floor Plan

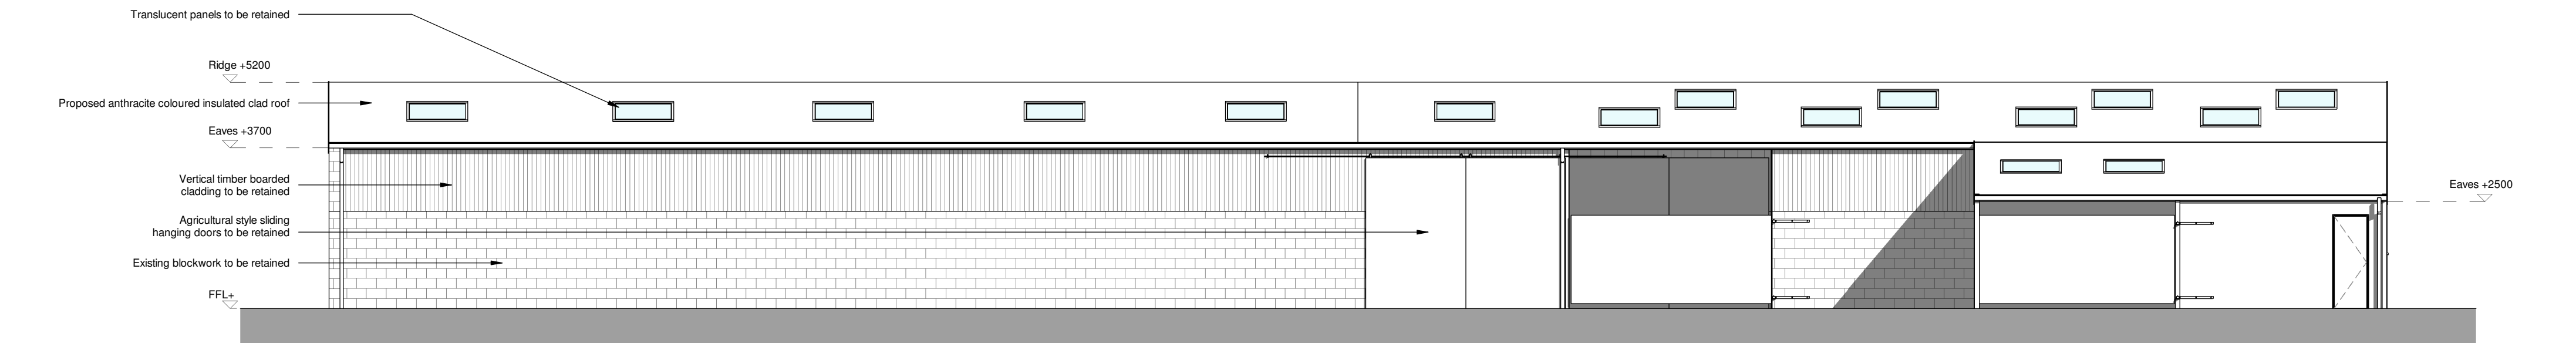


Front Elevation

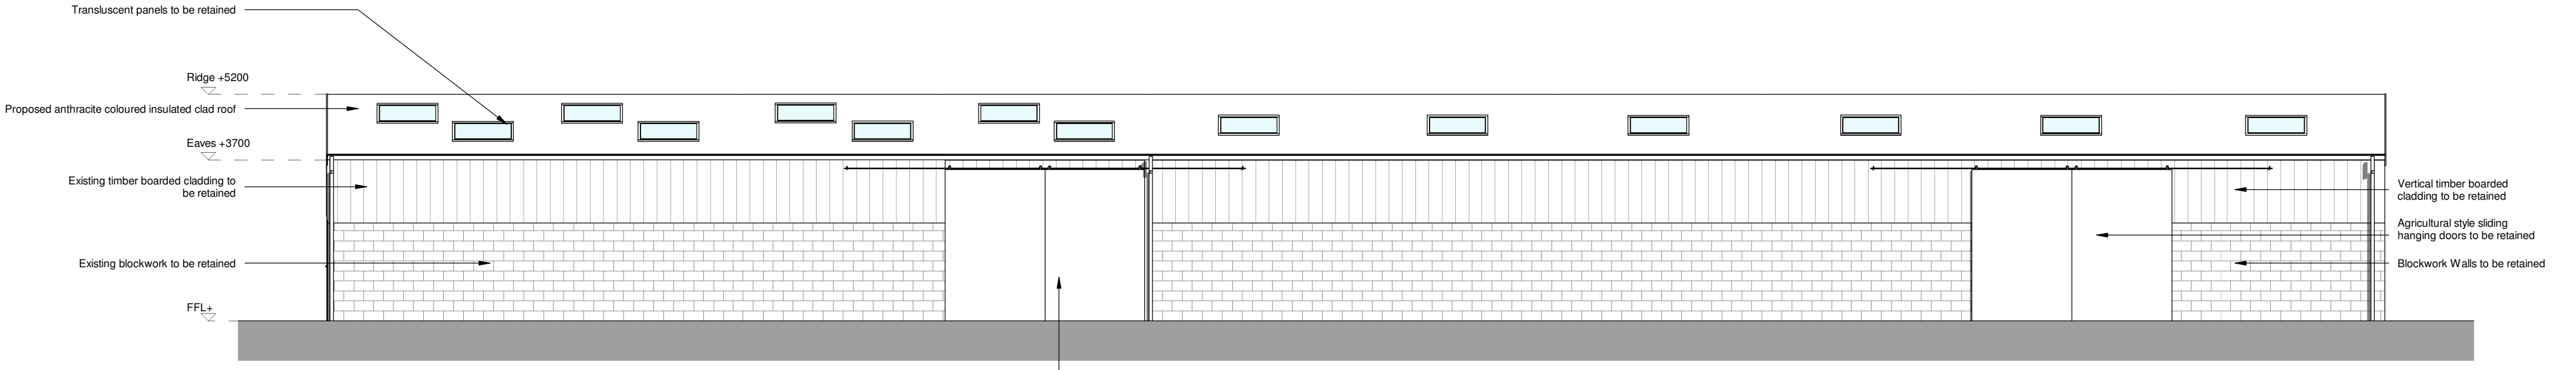


Rear Elevation

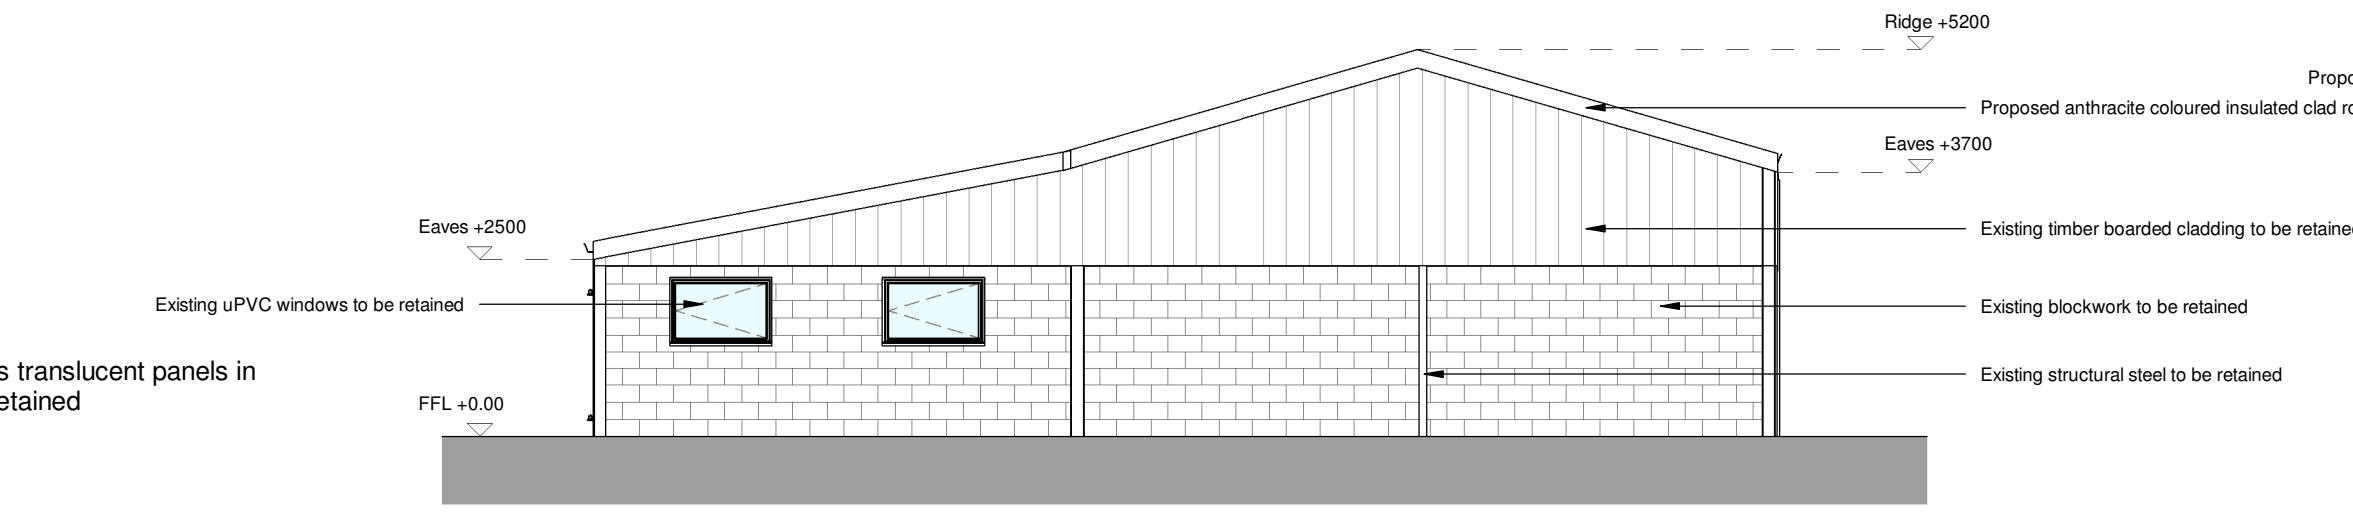


Side Elevation 1

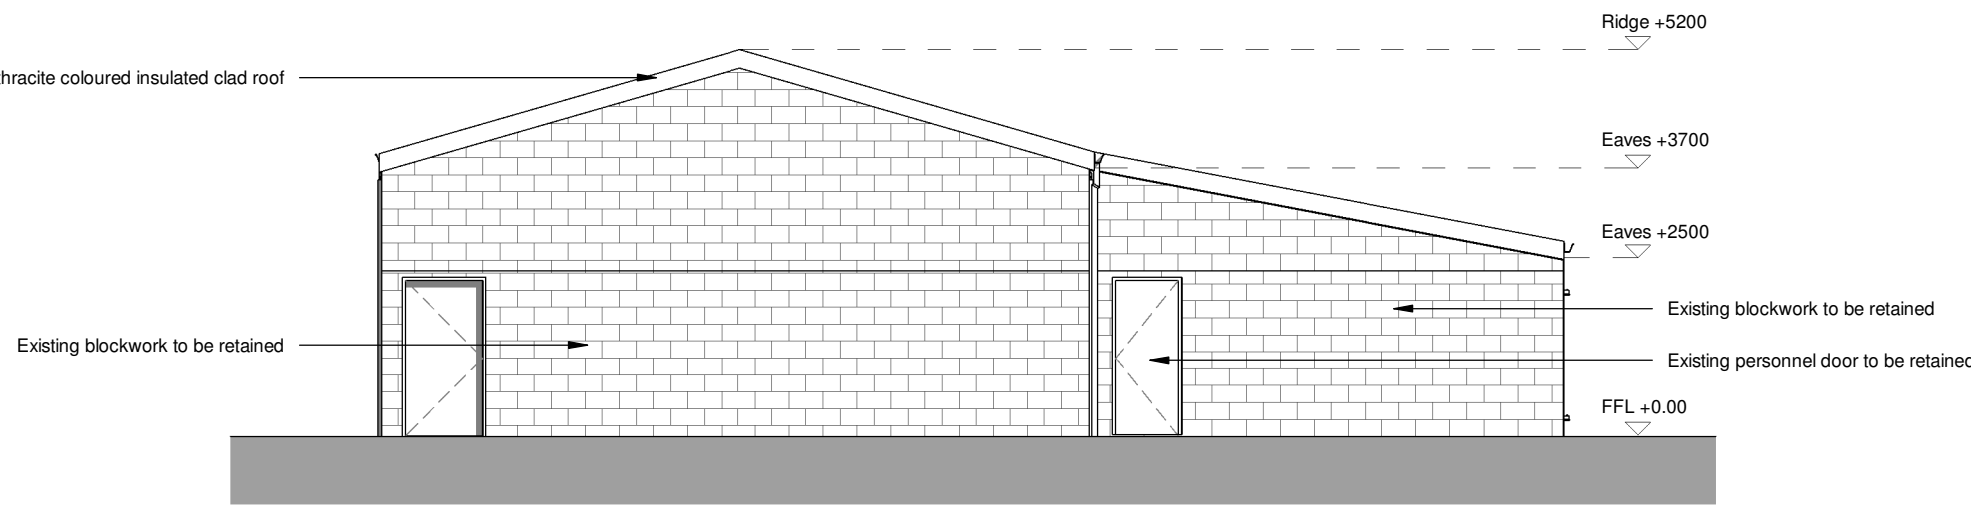

Side Elevation 2

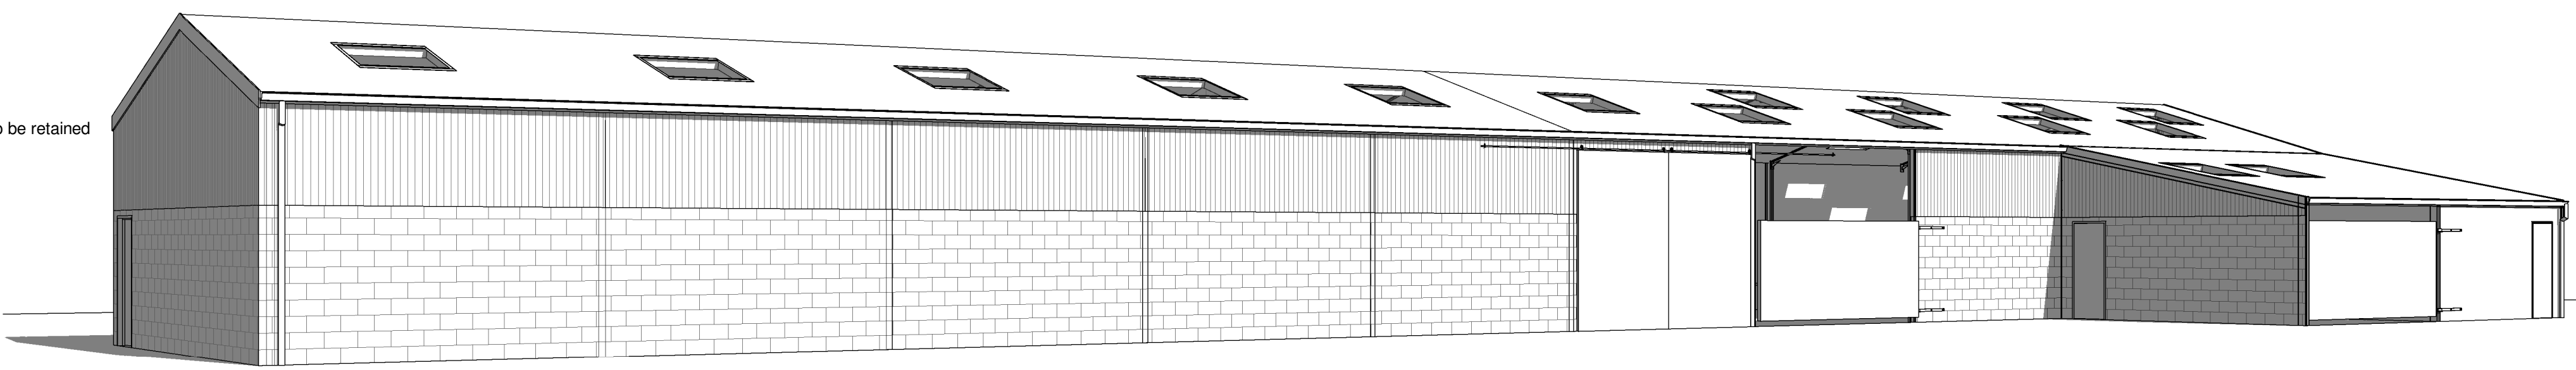

Proposed 3D View

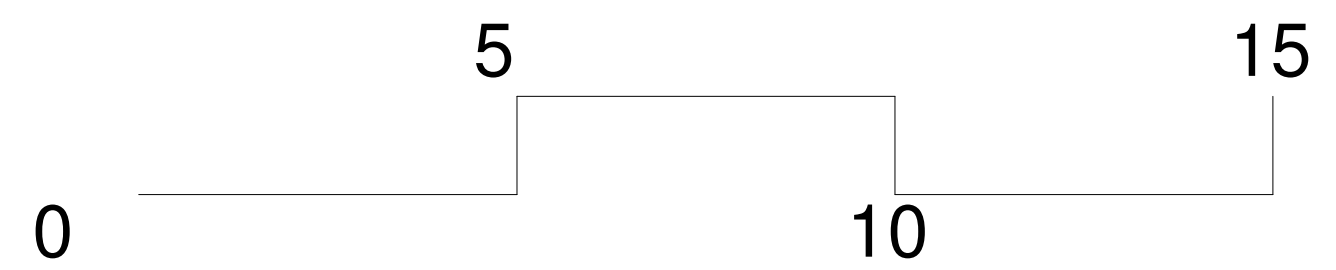

Scale bar 1:100

Client Mr C Stamper		hayward ARCHITECTS LTD 19 Station Road Hindley Leicestershire LE10 1AW Tel: 01455 635 685 Fax: 01455 618 971 www.hayward-architects.co.uk	
Project Title Proposed Roof Upgrade Fox Covert Farm Congerstone			
Drawing Title Proposed Plans & Elevations			
Scale 1/100	Sheet A1	Job No. 19/23	Drawing No. 203
Author CB	Date April 2026		
THE COPYRIGHT OF THIS DRAWING IS VESTED IN HAYWARD ARCHITECTS LTD. REPRODUCTION IN ANY FORM, EITHER IN WHOLE OR IN PART, IS FORBIDDEN WITHOUT THE PRIOR WRITTEN PERMISSION OF THE COPYRIGHT HOLDER. OTHER SCALE FROM DRAWING AND NOT TO BE USED FOR CONSTRUCTION.		Status Planning	