




Front Elevation




Rear Elevation



Side Elevation

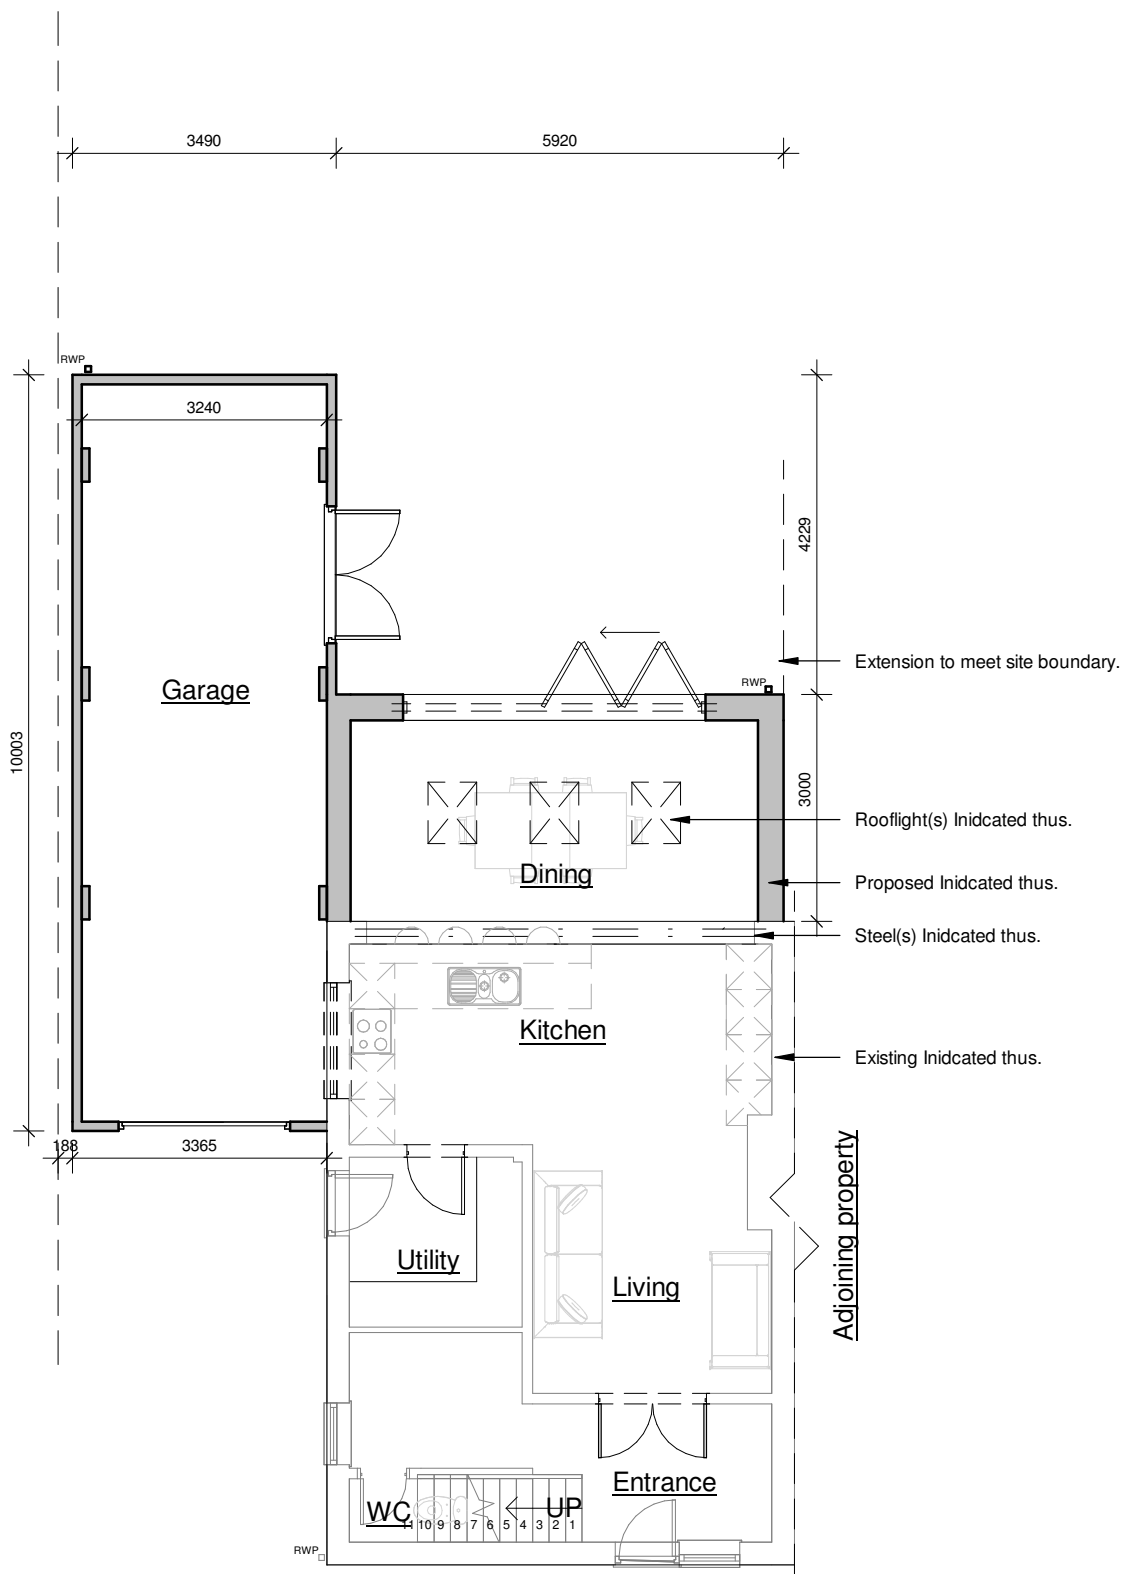

Ground Floor Plan

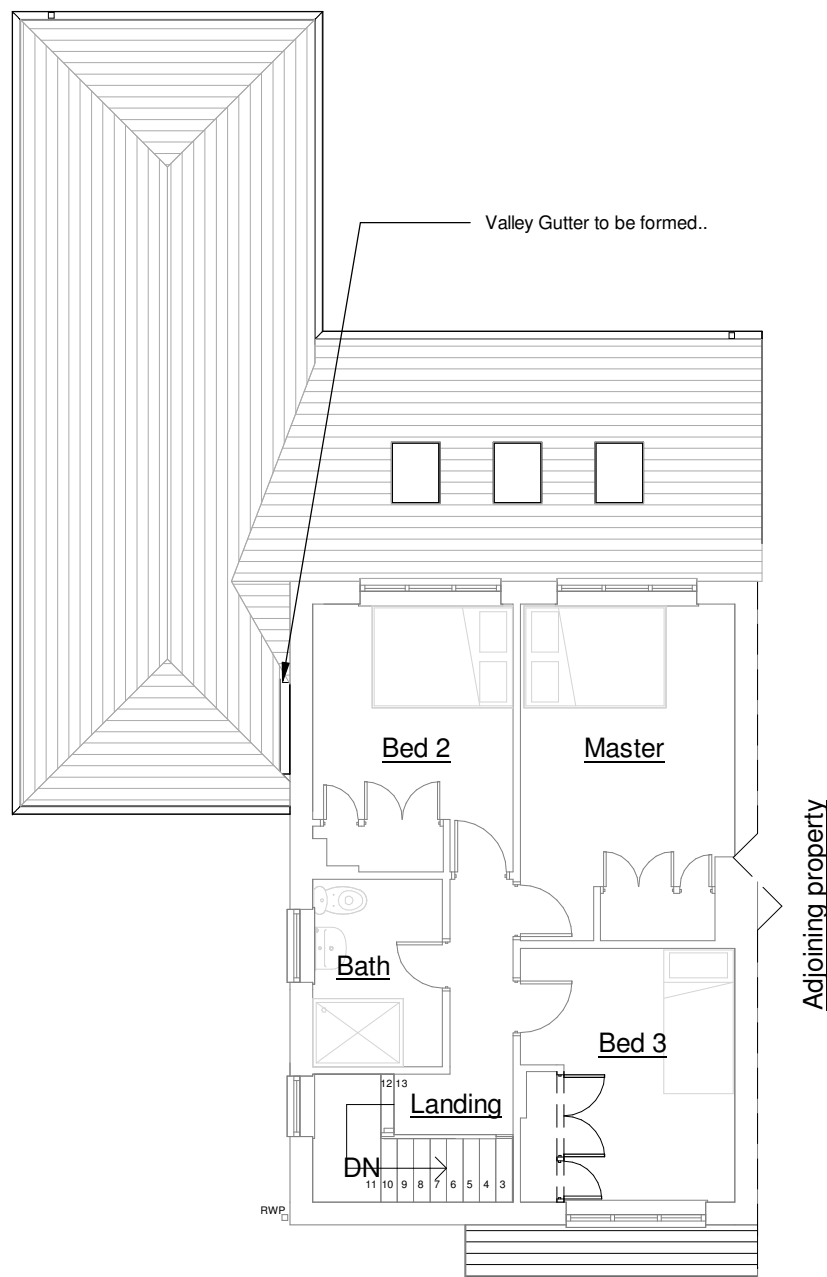

First Floor Plan



3D View
- Scale N/A

HAYWARD
architects

19 Station Road
Hinckley
Leicestershire
LE10 1AW

Tel: 01455 635 665
www.haywardarchitects.co.uk

Client	Stewart Hook		
Project Title	Alterations and Extensions Lismore Drive Hinckley		
Drawing Title	As Proposed - Scheme 02		
Scale	1:100	Date	July 2025
Author	MS	Checked by	ZLM
Job No.	25/55	Drawing No.	03A
Status	Planning		

THE COPYRIGHT OF THIS DRAWING IS VESTED IN HAYWARD ARCHITECTS LTD.
REPRODUCTION IN ANY FORM, EITHER IN WHOLE OR IN PART IS FORBIDDEN WITHOUT
THE PRIOR WRITTEN PERMISSION OF THE COPYRIGHT HOLDER. DO NOT SCALE FROM
DRAWING AND ONLY FIGURED DIMENSIONS ARE TO BE USED