




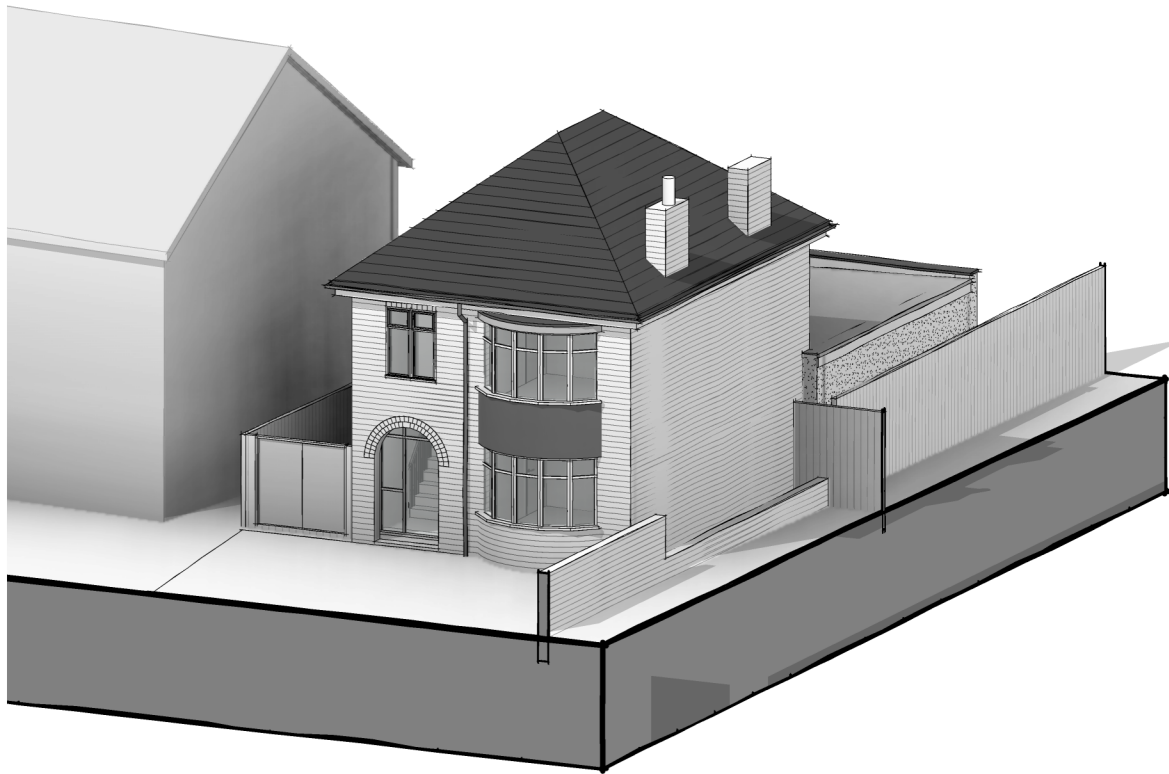

Existing 3D Visual 1

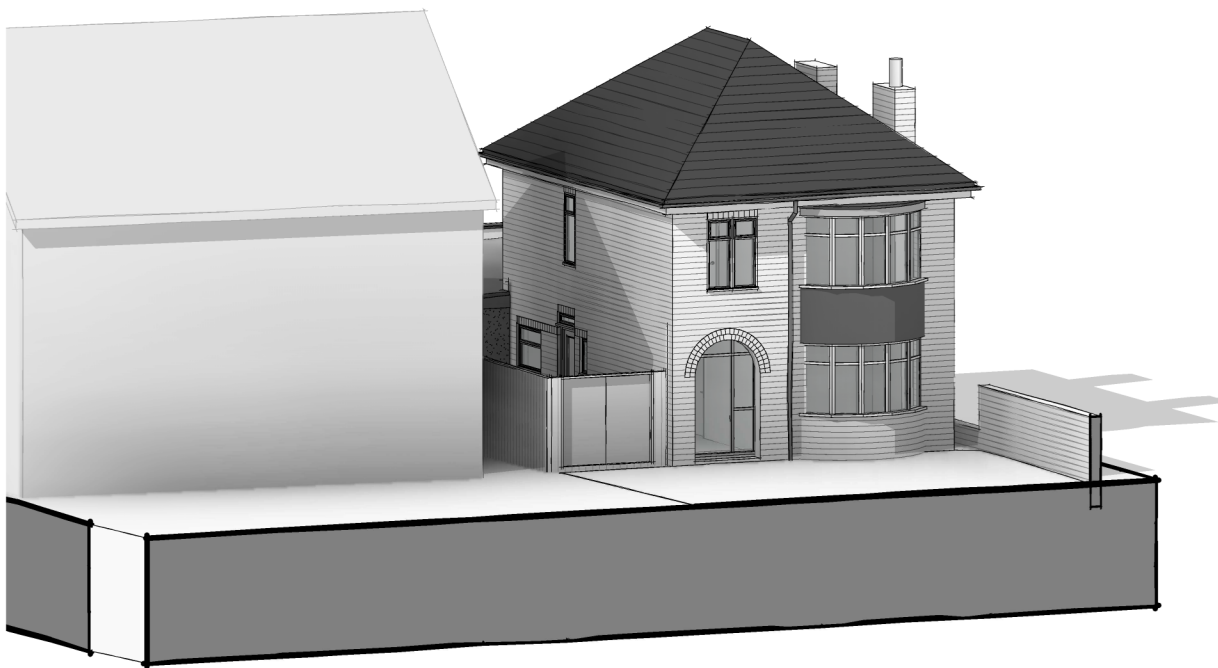

Existing 3D Visual 2

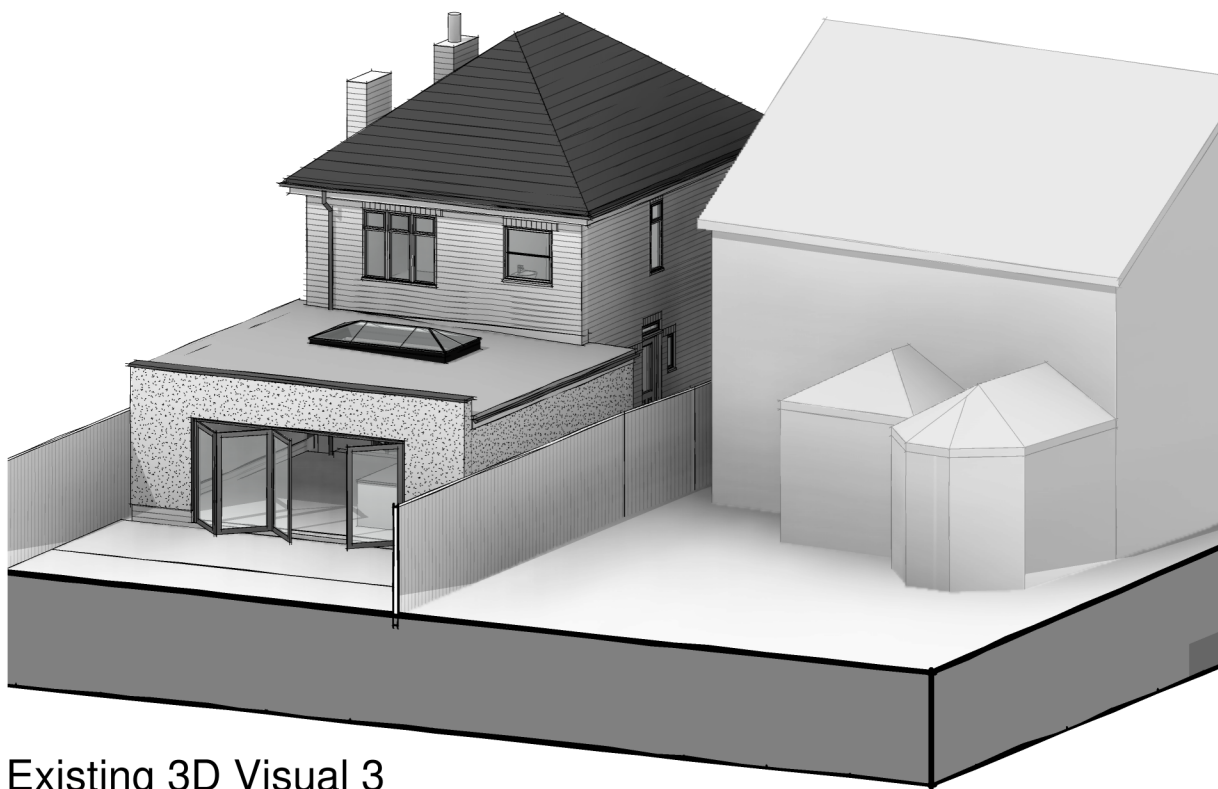


Existing 3D Visual 3




Existing Front Elevation1

1 : 100

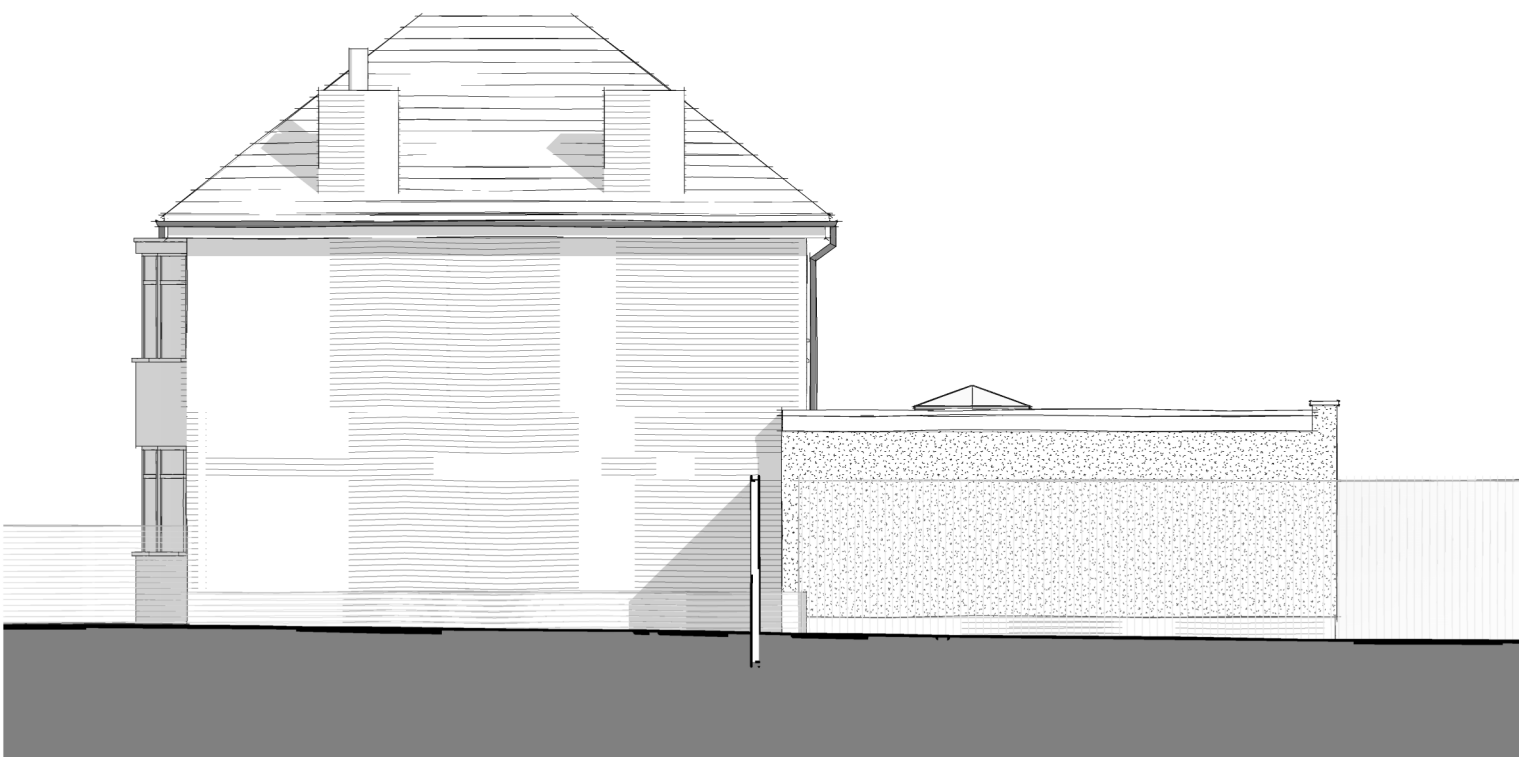

Existing Side 2 Elevation1

1 : 100

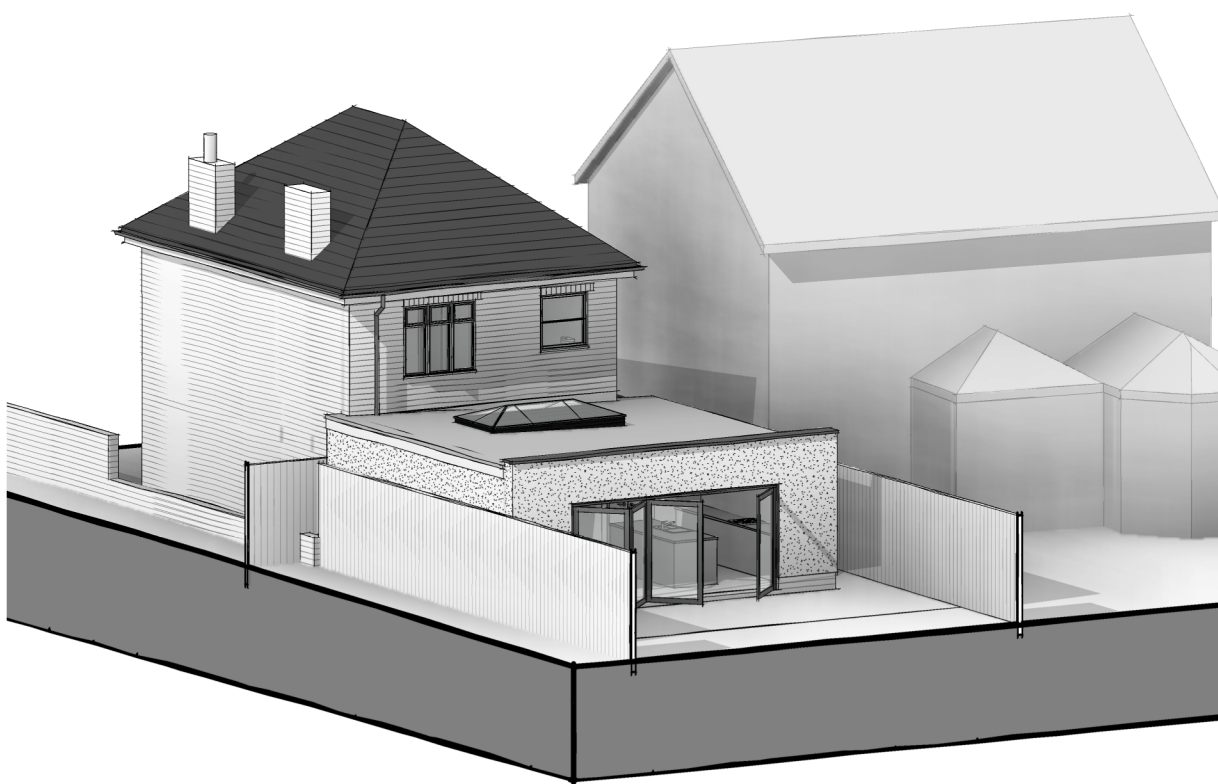

Existing 3D Visual 4




Existing Rear Elevation1

1 : 100



Existing Side Elevation1

1 : 100

 

SCALE 1:100 @ A2

Please note; should any discrepancies be noted, JFA shall be notified prior to the element of work being undertaken, to ensure any matters arising can be resolved without abortive works occurring.

All dimensions offered are indicative only and subject to change and prior to ordering any materials site check dims should be taken.

Soft & Hard Landscaping along with all external levels and illustrative visuals are shown indicatively only

Rev	Description	Date
		
James Fleming Architectural		
Project No.		Drawing No.
2024-36		102 Rev -
Drawing Name		
Existing Elevations & 3D Visuals		
Project Details		
Proposed Extensions & Alterations, Mr & Mrs Pearson, 37 Woodland Road, Hinckley, Leicestershire LE10 1JF		
Scale @ A2		
1 : 100		
Author		
JAF		
James Fleming Architectural Ltd 50 Leicester Road, Hinckley, Leicestershire, LE10 1LT		
		
*This drawing and the building works depicted are the copyright of James Fleming Architectural Ltd and may not be reproduced or amended except by written permission. No liability will be accepted for amendments made by other persons. All dimensions to be checked on site and architect notified of any discrepancies prior to commencement. Do not scale unless for Planning Purposes; however, JFA takes no responsibility for the accuracy of drawings not printed to scale or on the correct paper size.		