

Please note; should any discrepancies be noted, JFA shall be notified prior to the element of work being undertaken, to ensure any matters arising can be resolved without abortive works occurring.

All dimensions offered are indicative only and subject to change and prior to ordering any materials site check dims should be taken.

Soft & Hard Landscaping along with all external levels and illustrative visuals are shown indicatively only


0m 1m 2m 3m 4m 5m




SCALE 1:100 @ A2



Proposed Front Elevation
1 : 100

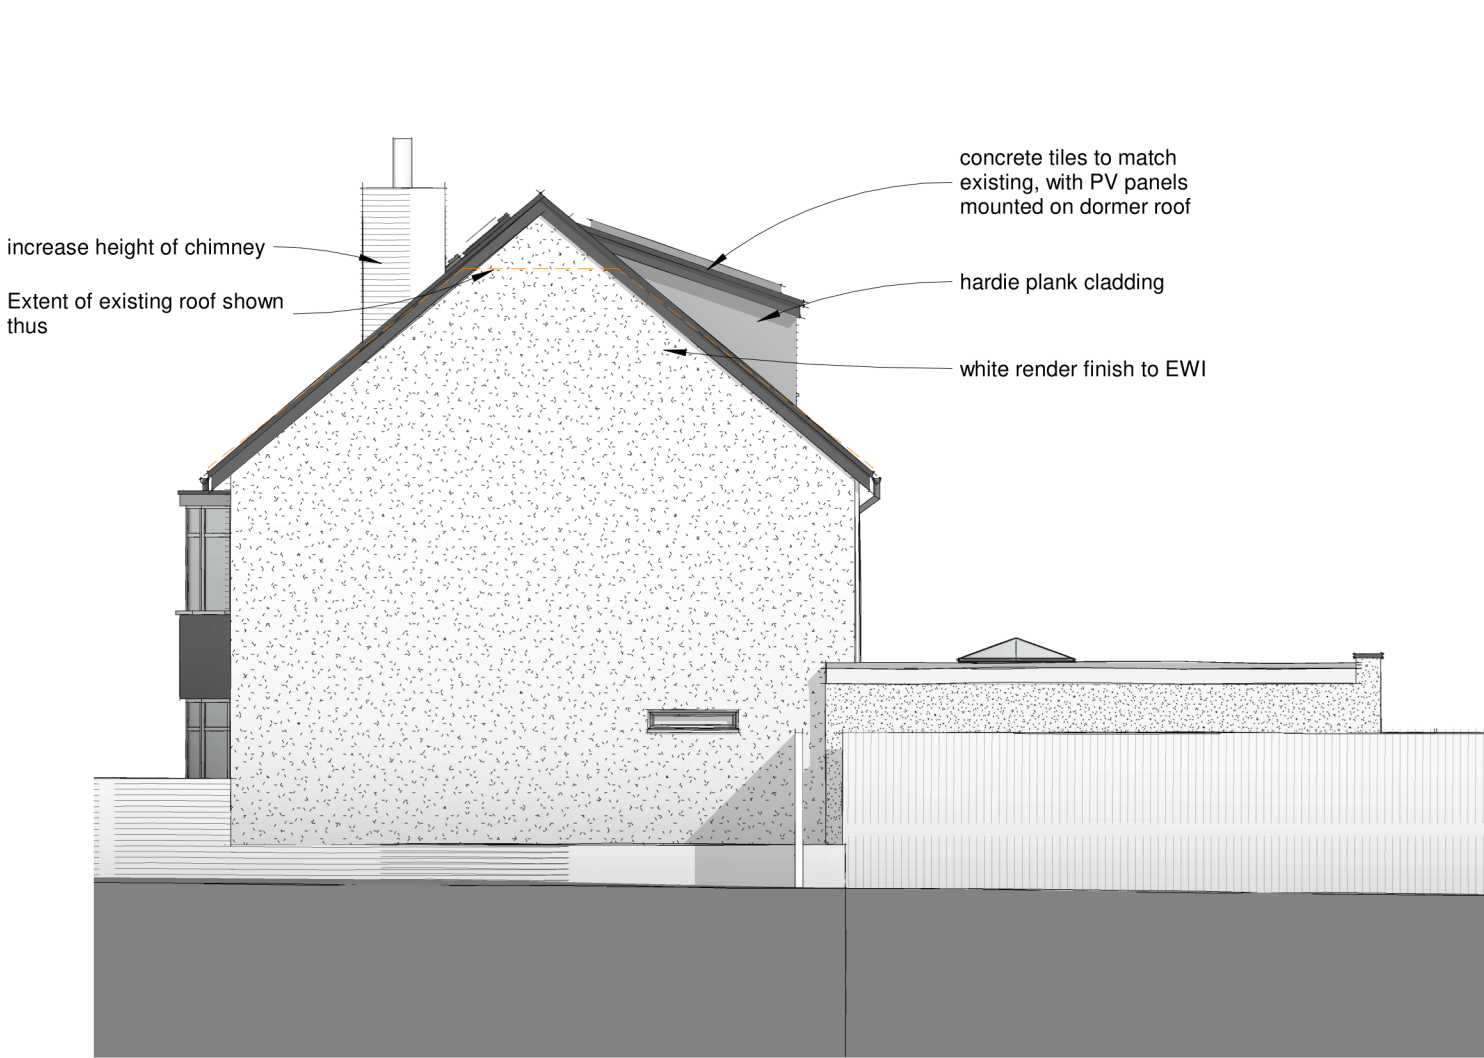

Proposed Side 2 Elevation
1 : 100

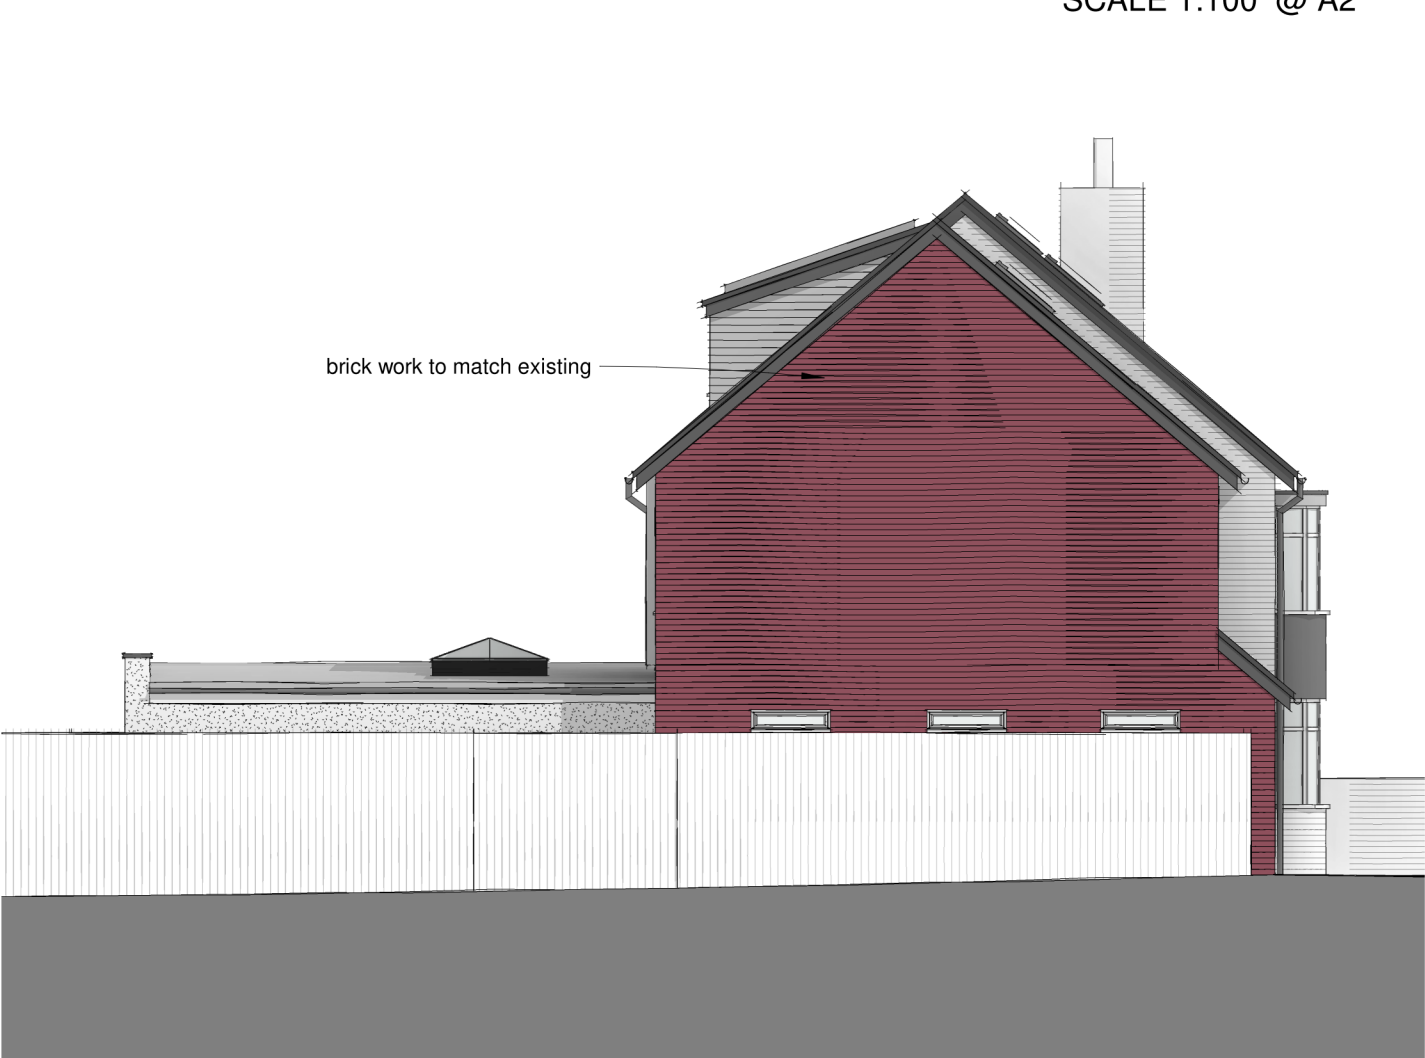

Proposed Side Elevation
1 : 100



Proposed Rear Elevation
1 : 100

D	Developed with client	29.09.2025
C	Developed with client	18.09.2025
B	Developed with client	16.09.2025
A	Developed with client	21.08.2025

Rev	Description	Date
-----	-------------	------



James Fleming | Architectural

Project No. Drawing No.
2024-36 111 Rev D

Drawing Name
Proposed Elevations

Project Details
Proposed Extensions & Alterations, Mr & Mrs
Pearson, 37 Woodland Road, Hinckley,
Leicestershire
LE10 1JF

Scale @ A2
1 : 100

Author
JAF

James Fleming Architectural Ltd
50 Leicester Road, Hinckley, Leicestershire, LE10 1LT



This drawing and the building works depicted are the copyright of James Fleming Architectural Ltd and may not be reproduced or amended except by written permission. No liability will be accepted for amendments made by other persons. All dimensions to be checked on site and architect notified of any discrepancies prior to commencement. Do not scale unless for Planning Purposes; however, JFA takes no responsibility for the accuracy of drawings not printed to scale or on the correct paper size.