




EXISTING REAR ELEVATION



EXISTING SIDE ELEVATION

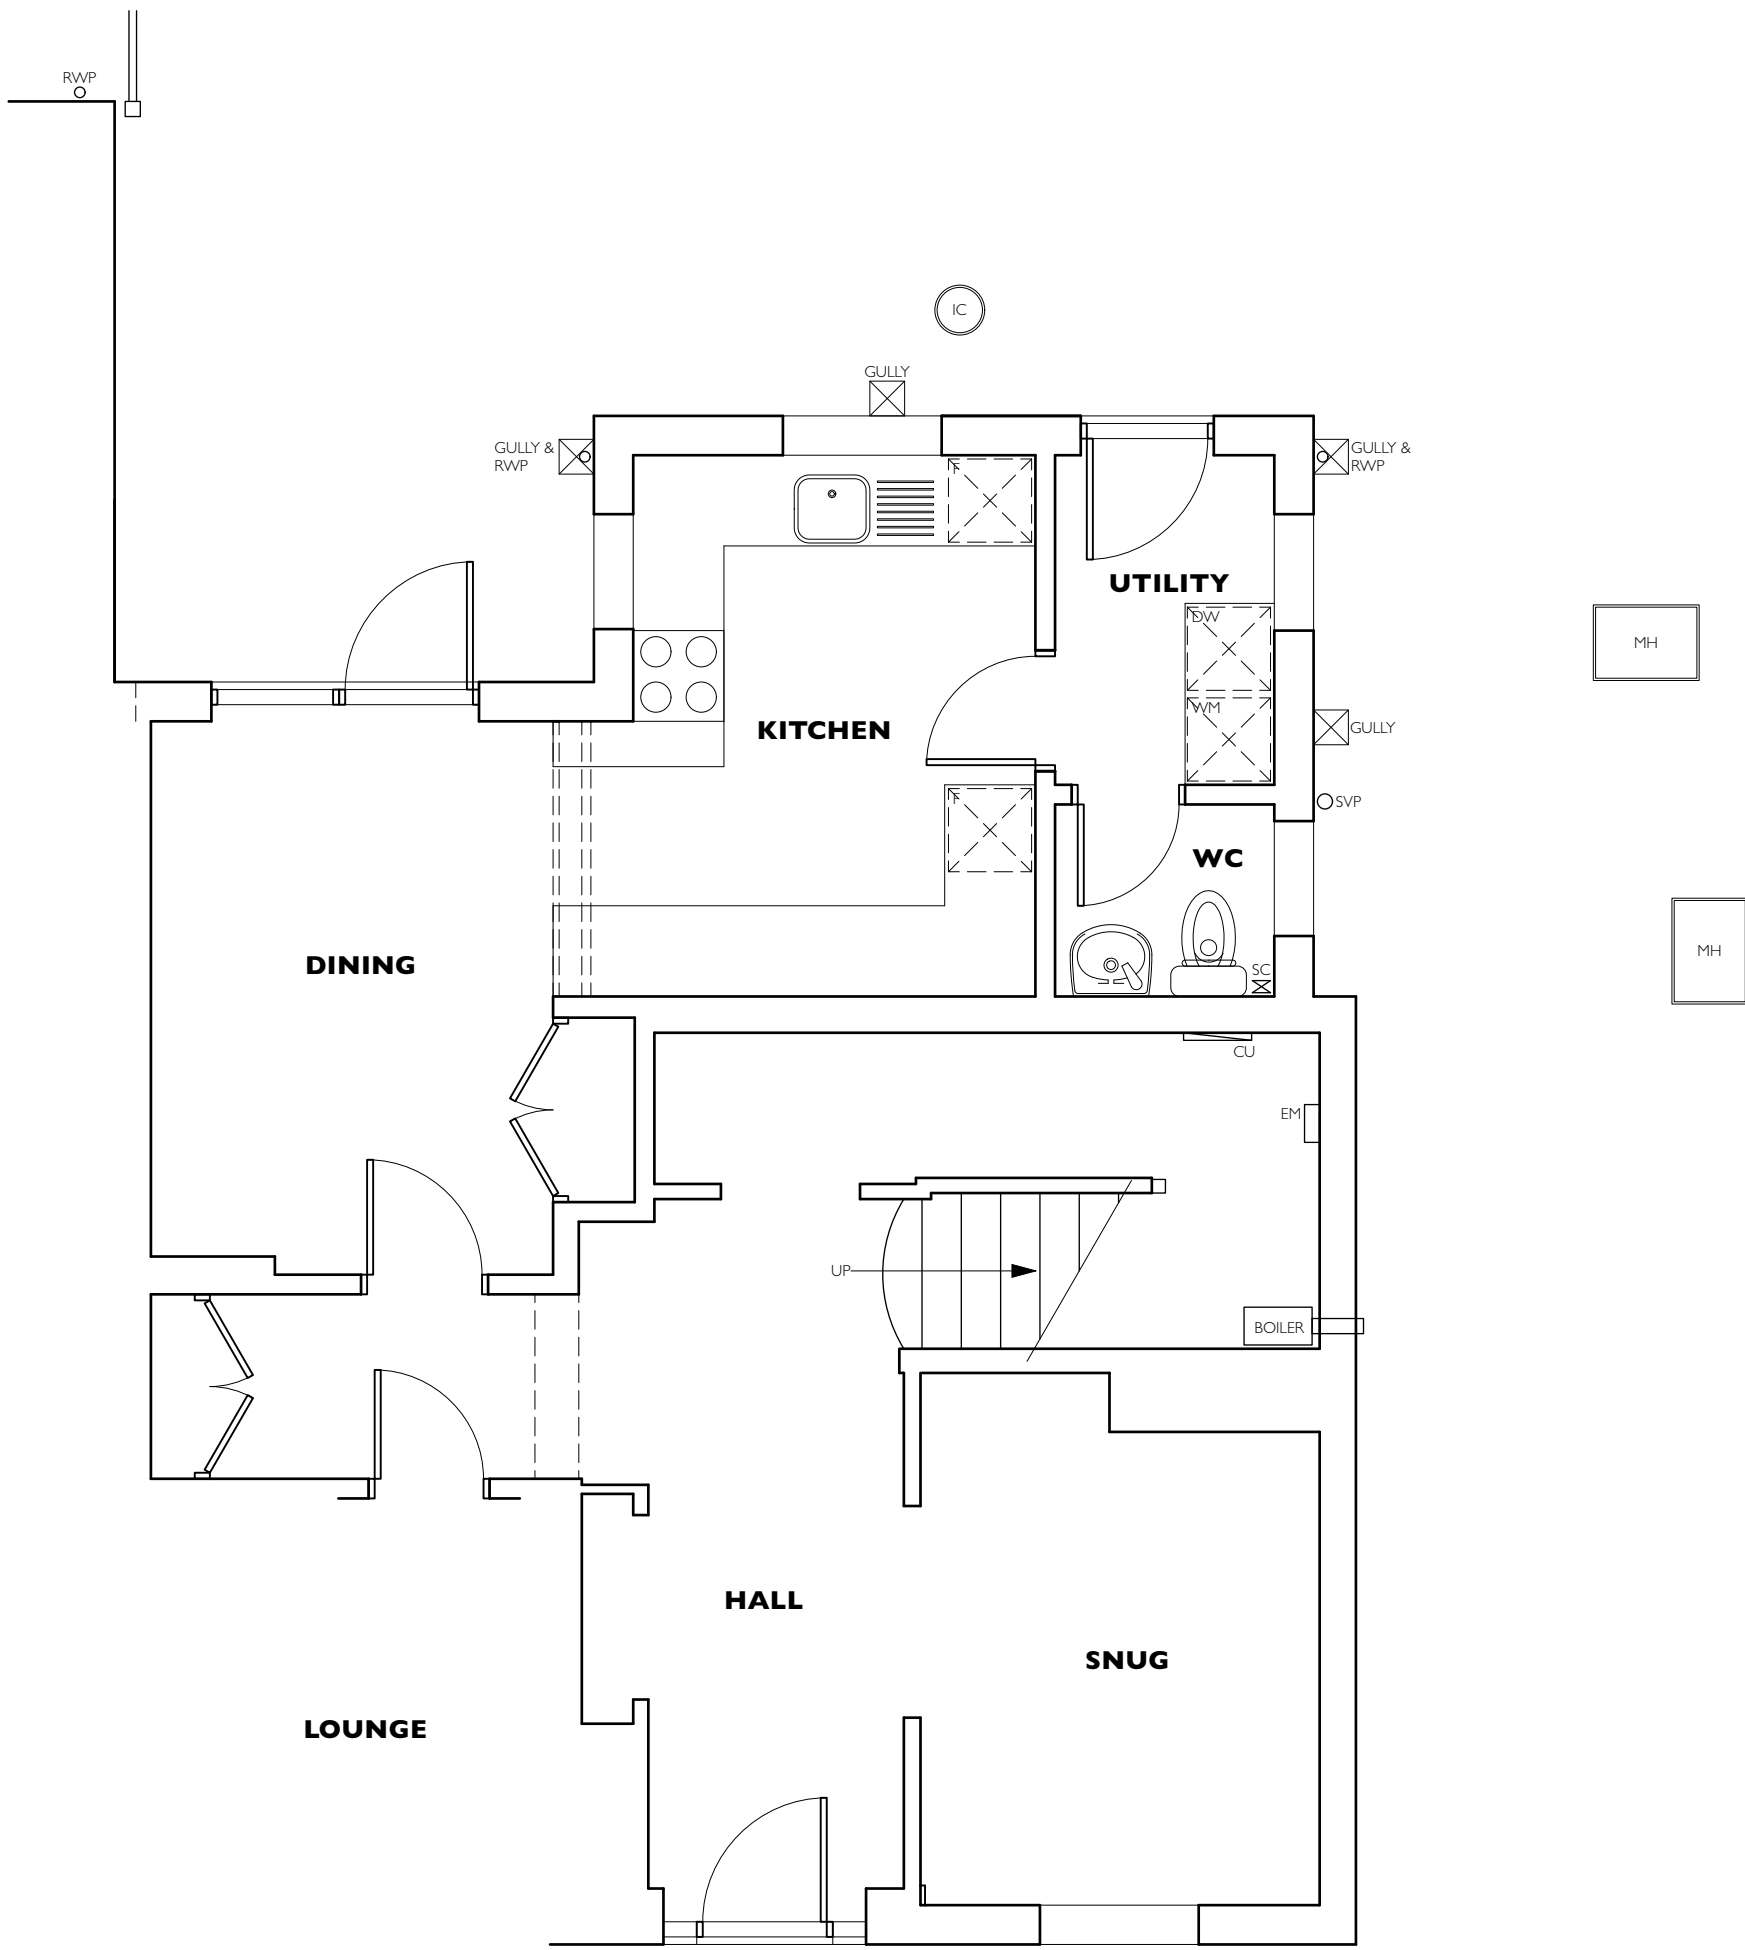

EXISTING GROUND FLOOR PLAN

REVISIONS			
DRAWING TITLE	EXISTING PLANS & ELEVATIONS		
PROJECT TITLE	PROPOSED SINGLE STOREY REAR EXTENSION & INTERNAL ALTERATIONS 78 COVENTRY ROAD, BURBAGE, LEICS. LE10 2HR		
DRAWING NUMBER	25002-01		
SCALE	A1.1:50 A3.1:100	DATE	15.01.2025
PETER THOMPSON ARCHITECTURAL SERVICES T 01455 284921 E MAIL@PETER THOMPSON ADT.CO.UK W PETER THOMPSON ADT.CO.UK A PROVIDENCE HOUSE 49 LEICESTER RD BROUGHTON ASTLEY LEICESTERSHIRE LE9 6QE Figured dimensions must be taken in preference to scaled dimensions and any discrepancies or errors are to be referred to PTADT. Contractors, sub-contractors and suppliers must verify all dimensions on site before commencing work or producing any workshop drawings. Copyright Reserved©			
0		SCALE BAR AT 1:50	
1m		2m	
3m		4m	
5m			