






PROPOSED REAR ELEVATION

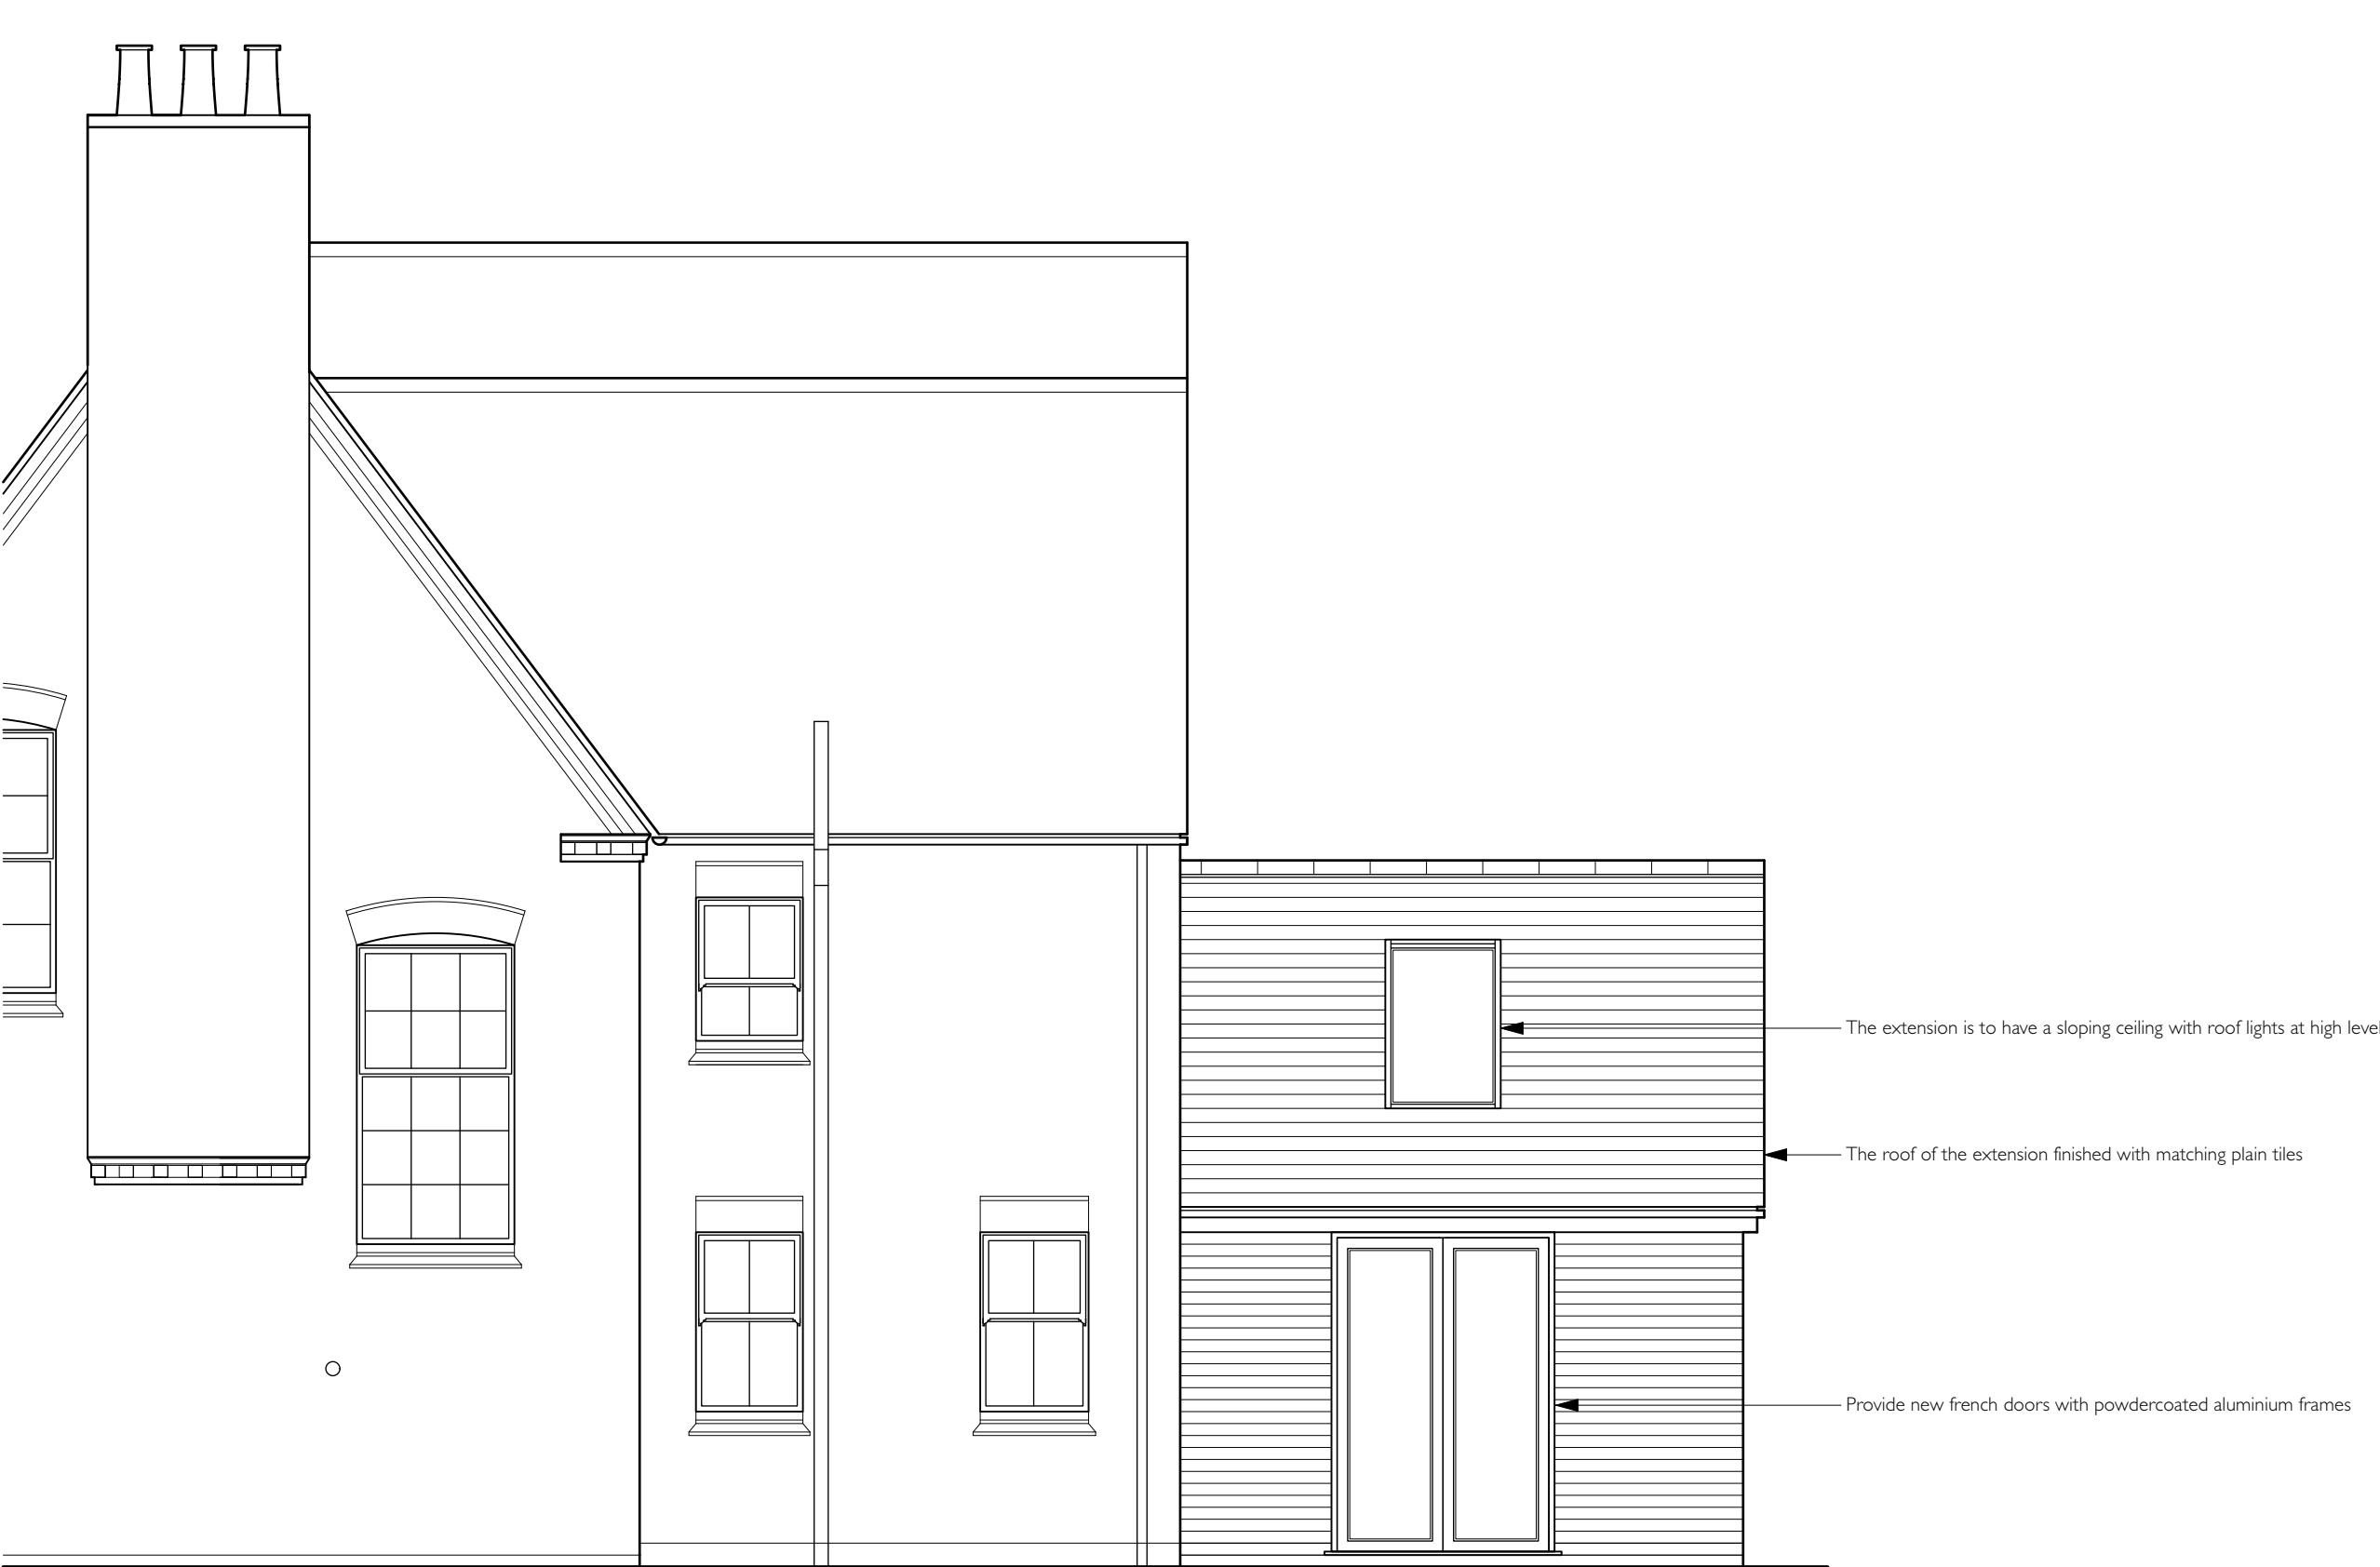

PROPOSED SIDE ELEVATION

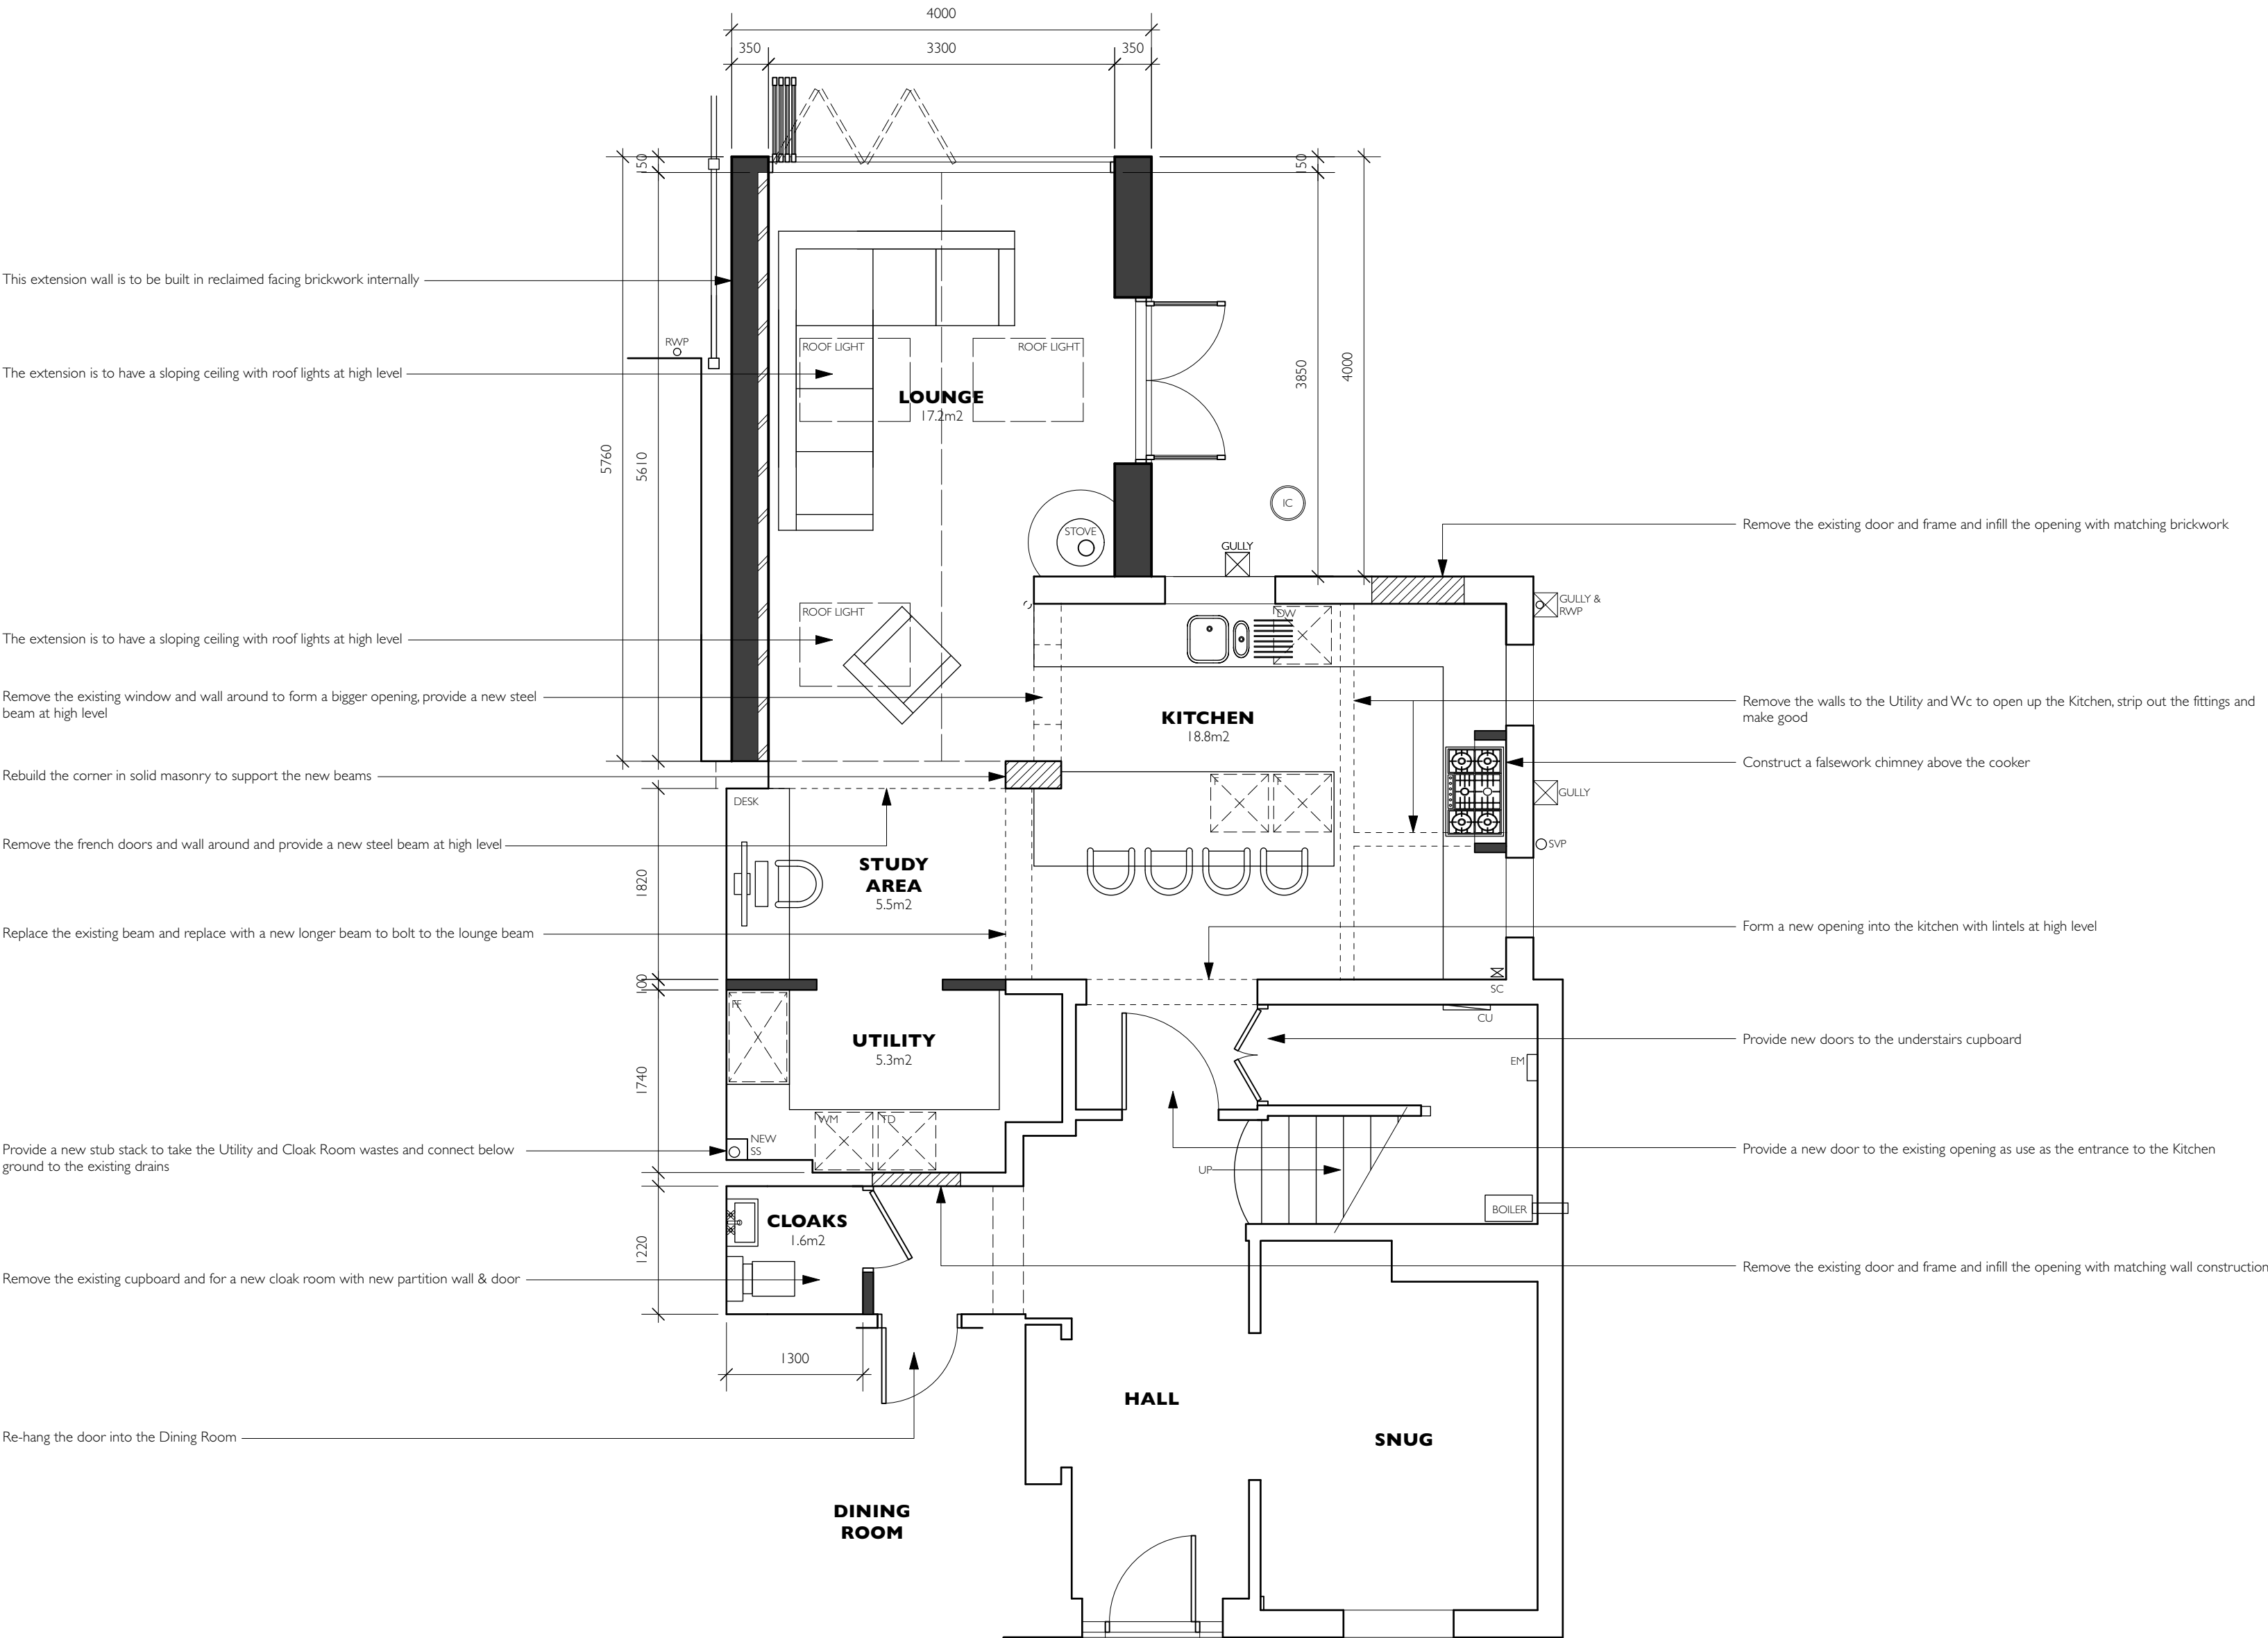

PROPOSED GROUND FLOOR PLAN

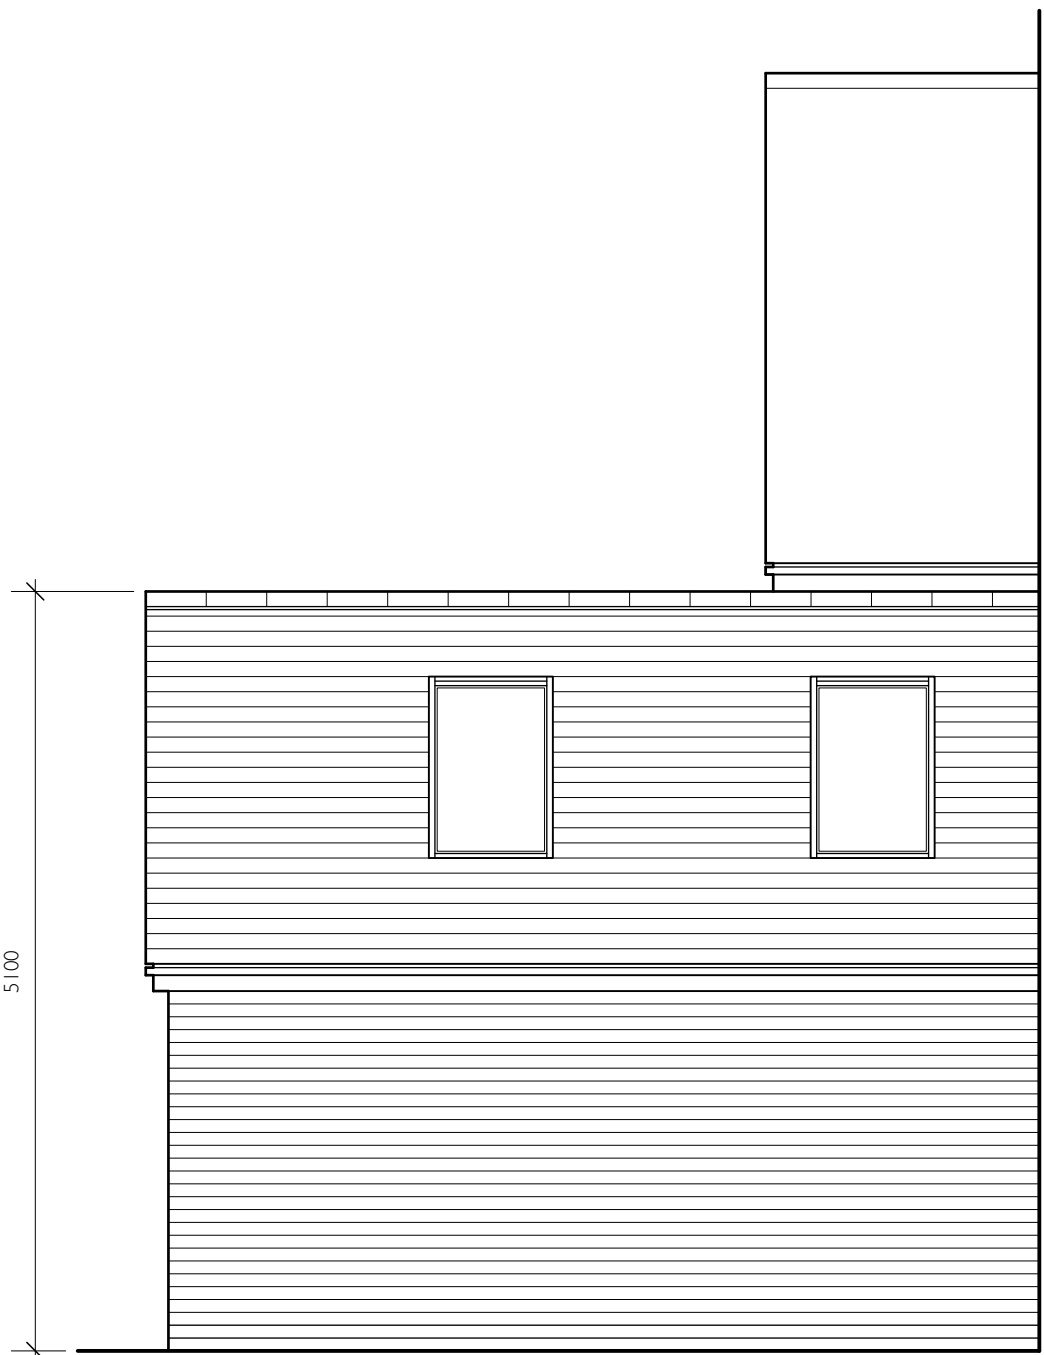

PROPOSED SIDE ELEVATION

REVISIONS	
DRAWING TITLE	PROPOSED PLANS & ELEVATIONS PLANNING DRAWING
PROJECT TITLE	PROPOSED SINGLE STOREY REAR EXTENSION & INTERNAL ALTERATIONS 78 COVENTRY ROAD, BURBAGE, LEICS. LE10 2HR
DRAWING NUMBER	25002-05
SCALE	A1:1:50 A3:1:100
DATE	17.02.2025
PETERTHOMPSON ARCHITECTURAL SERVICES	
T 01455 284921 E MAIL@PETERTHOMPSONADT.CO.UK W PETERTHOMPSONADT.CO.UK A PROVIDENCE HOUSE 49 LEICESTER RD BROUGHTON ASTLEY LEICESTERSHIRE LE9 6QE	
Figured dimensions must be taken in preference to scaled dimensions and any discrepancies or errors are to be referred to PTADT. Contractors, sub-contractors and suppliers must verify all dimensions on site before commencing work or producing any workshop drawings. Copyright Reserved®	
0 1m 2m 3m 4m 5m	