

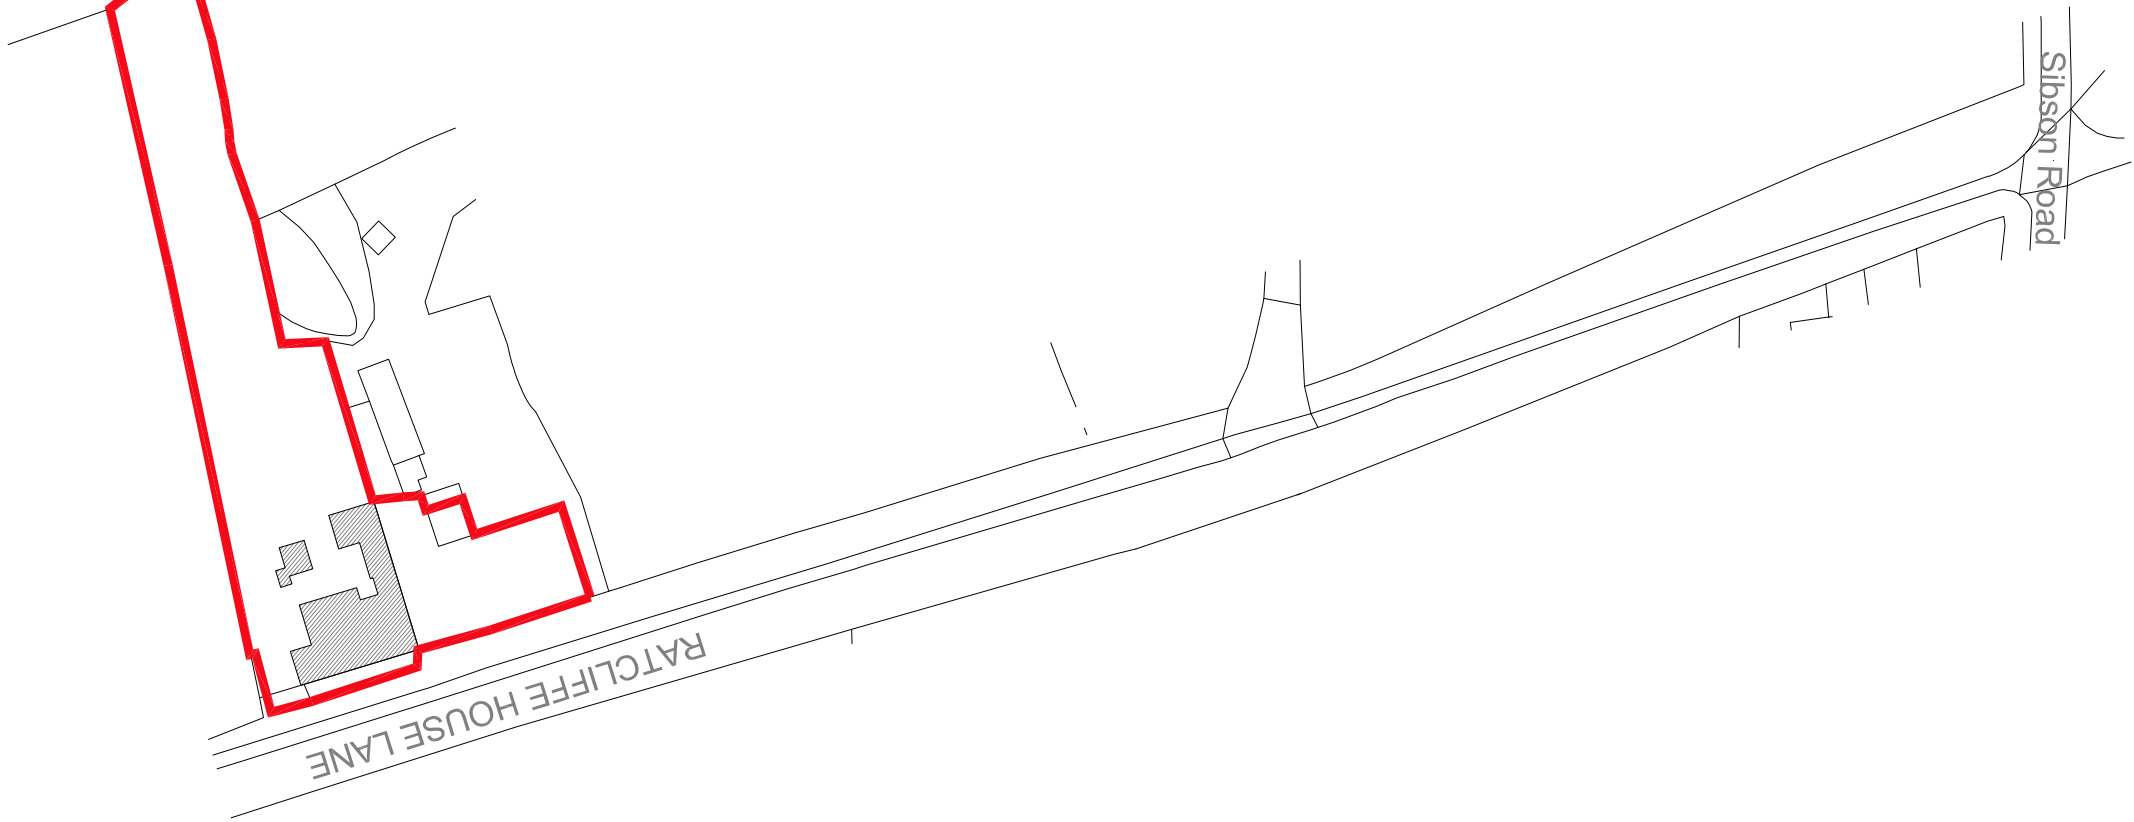


Ordnance Survey, (c) Crown Copyright 2024. All rights reserved. Licence number 100022432
Proposed Site Location Plan
1:1250

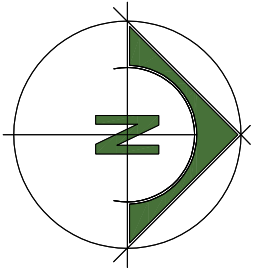

Ordnance Survey, (c) Crown Copyright 2024. All rights reserved. Licence number 100022432
Proposed Site Plan
1:200

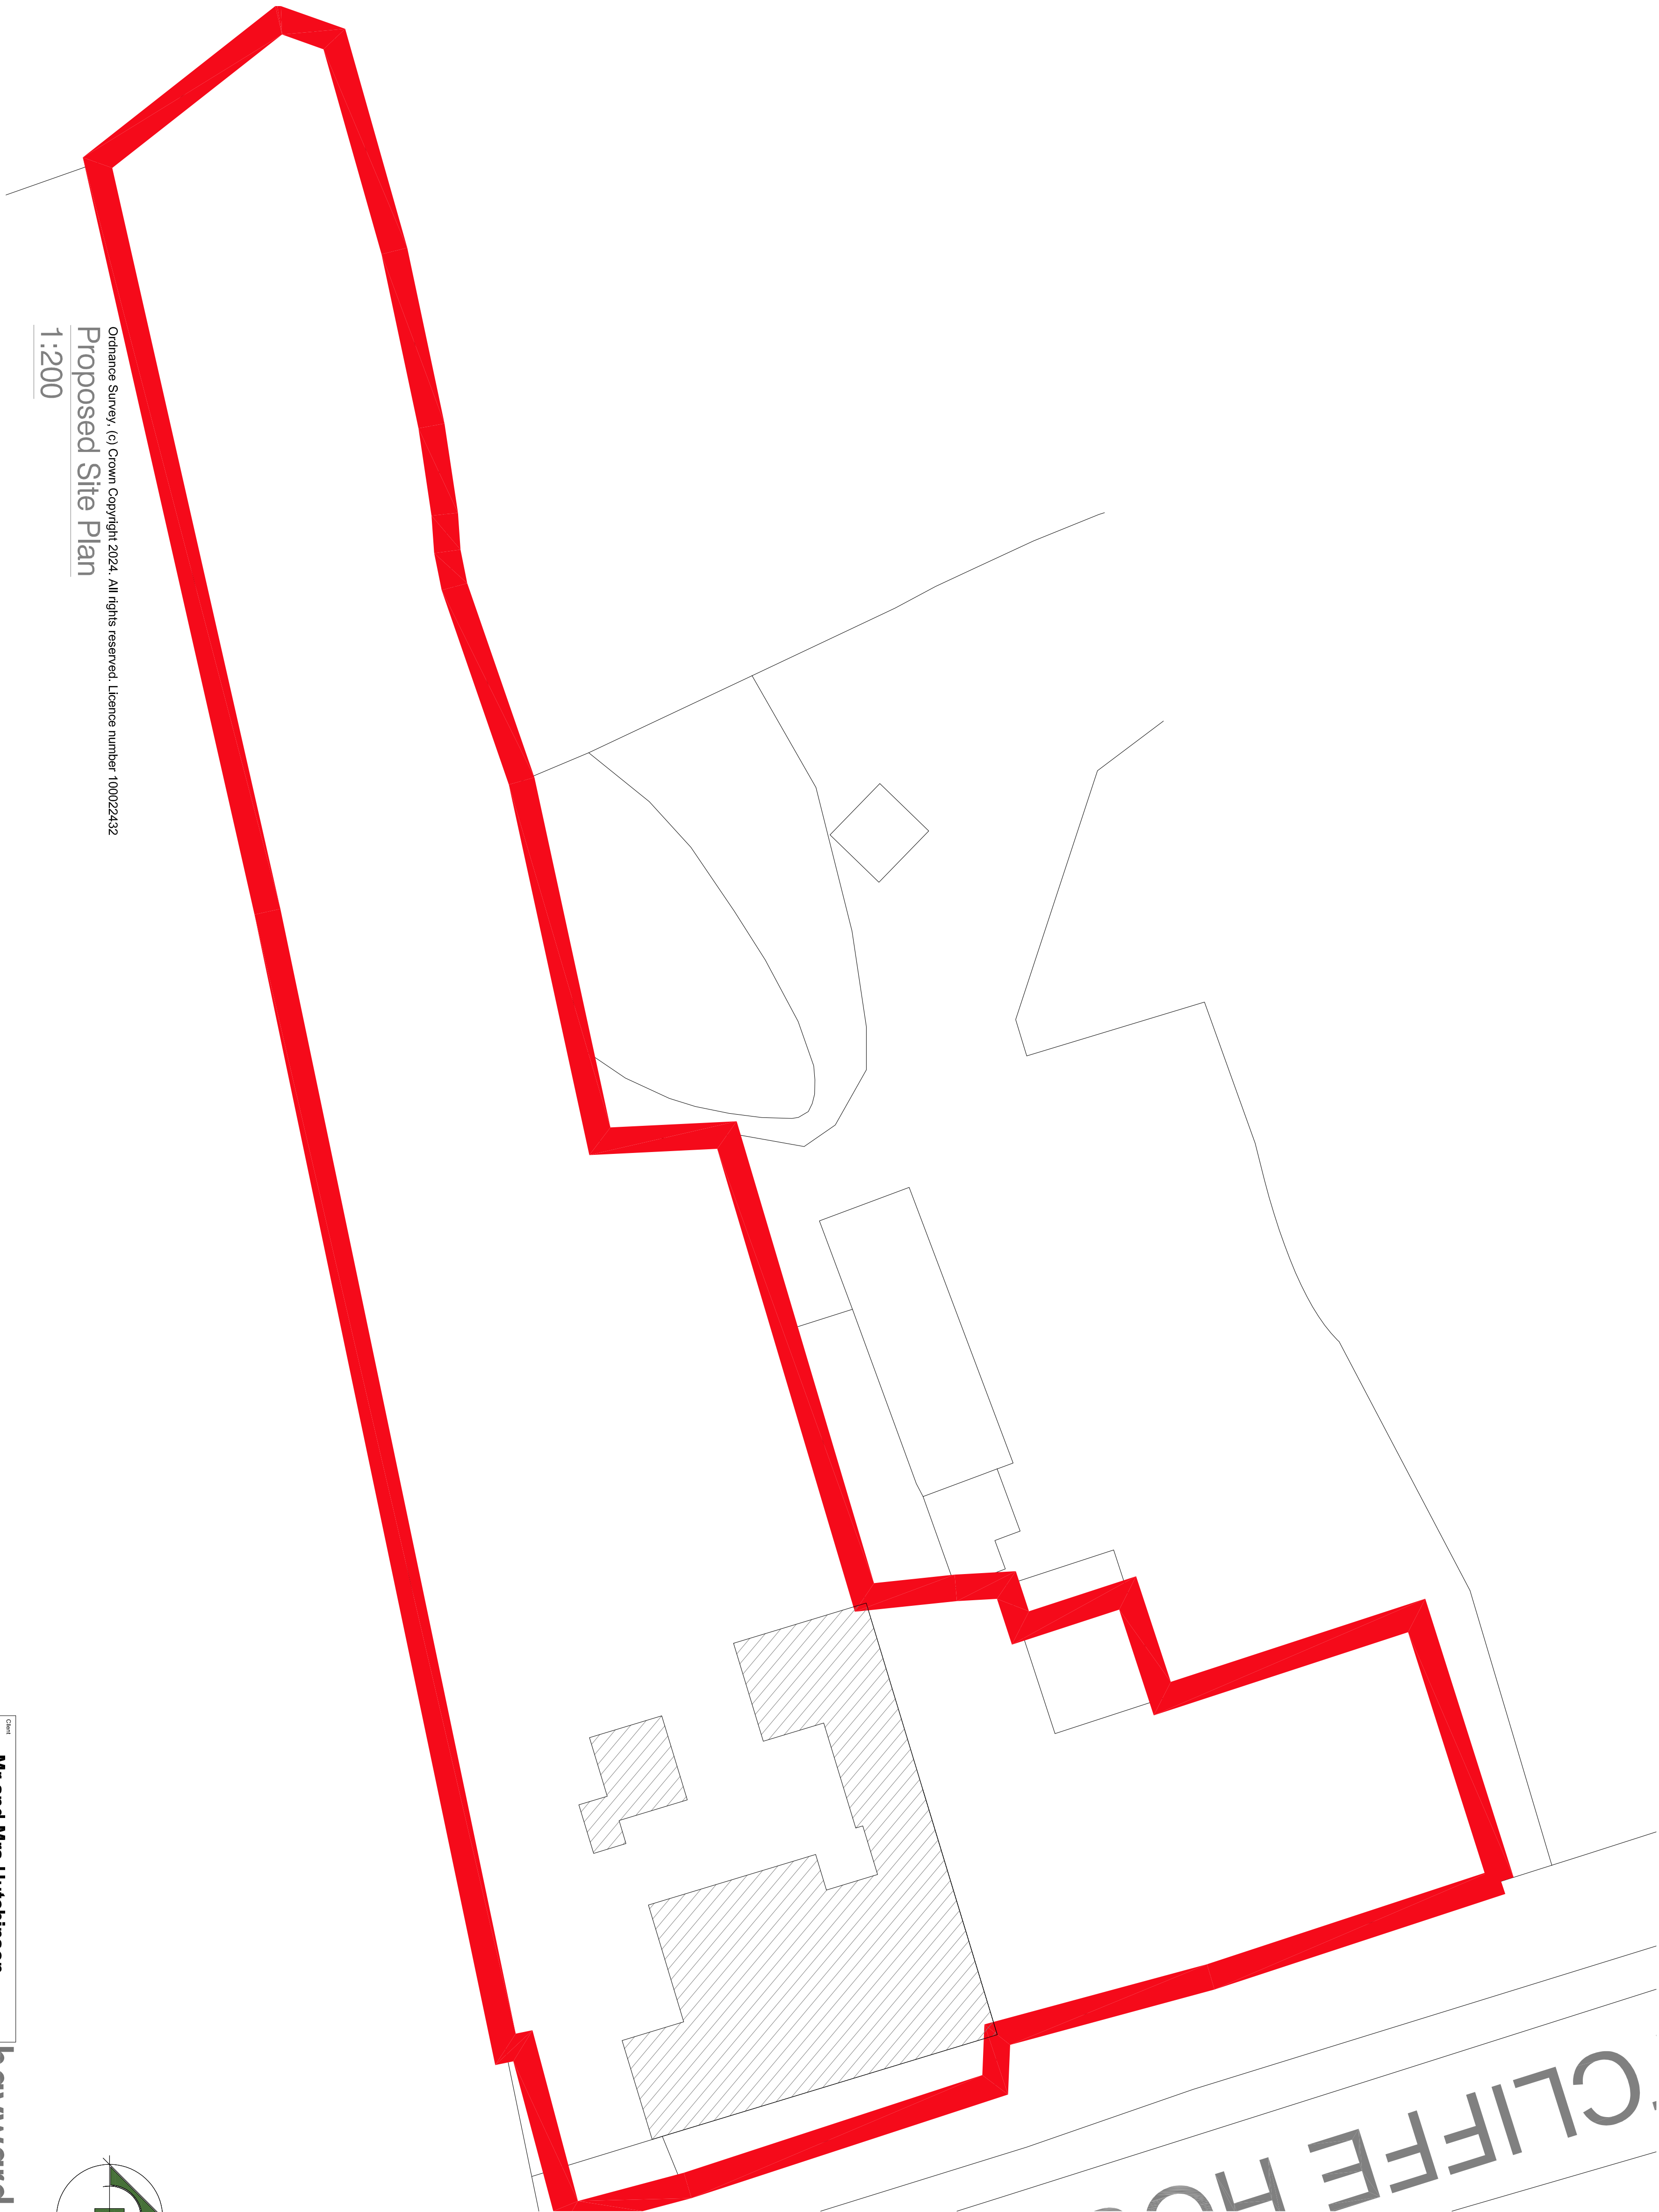

Client			hayward		
Project title			ARCHITECTS LTD		
Mr and Mrs Hutchinson			13 Sibson Road Ratcliffe House Lane Ratcliffe Cudley LE10 1NW		
Drawing title			Proposed Site Plan and Site Location Plan		
Scale		As indicated		Sheet	
Author		Date		Status	
CB		March 2024		A1	
		23 22		09A	
		Planning			