




External 3D View




Proposed Rear Elevation - 1:100

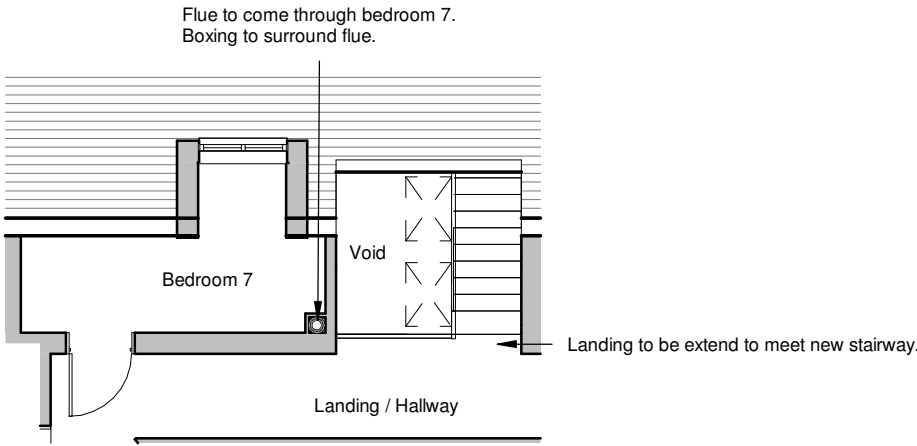

Partial Proposed FF Plan - 1:100



Proposed Side Elevation - 1:100

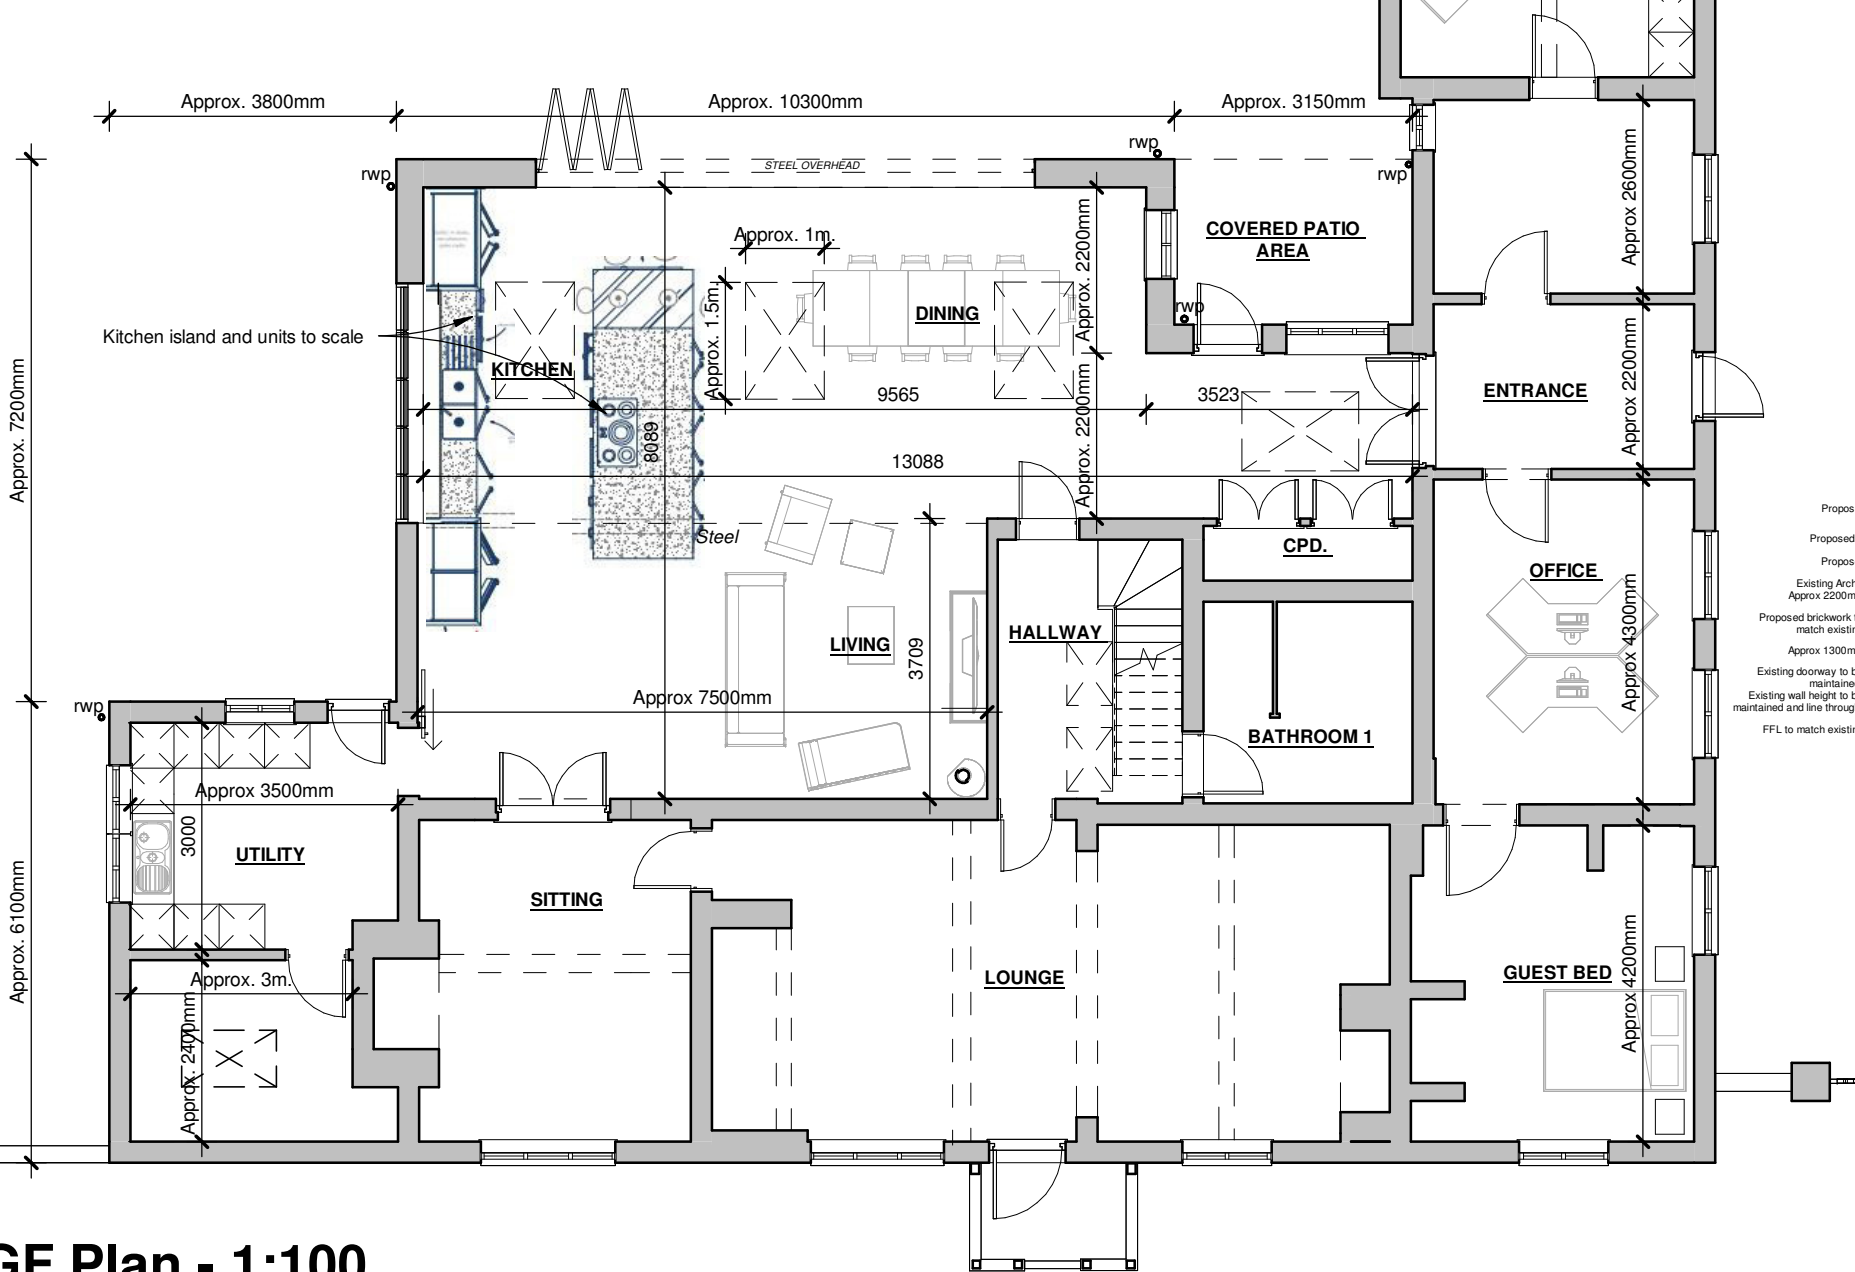

Proposed GF Plan - 1:100



Proposed Front Elevation - 1:100

Client Mr and Mrs Hutchinson			hayward ARCHITECTS LTD 	
Project Title Extensions and Alterations Ratcliffe House Lane Ratcliffe Culey			19 Station Road Hinckley Leicestershire LE10 1AW Tel: 01455 635 665 Fax: 01455 618 971 www.hayward-architects.co.uk	
Drawing Title Scheme 7				
Scale As Indicated	Date JAN 2025	Sheet A2	Job No. 23/22	Drawing No. 13A
Author MS	Checked by CB			
THE COPYRIGHT OF THIS DRAWING IS VESTED IN HAYWARD ARCHITECTS LTD. REPRODUCTION IN ANY FORM, EITHER IN WHOLE OR IN PART IS FORBIDDEN WITHOUT THE PRIOR WRITTEN PERMISSION OF THE COPYRIGHT HOLDER. DO NOT SCALE FROM DRAWING AND ONLY FIGURED DIMENSIONS ARE TO BE USED			Status Planning	