



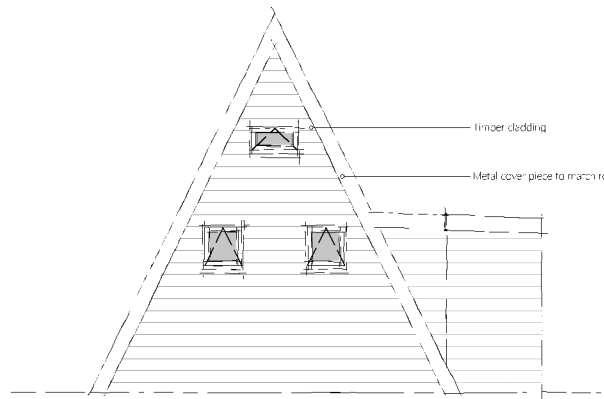


FRONT ELEVATION

SCALE: 1:100

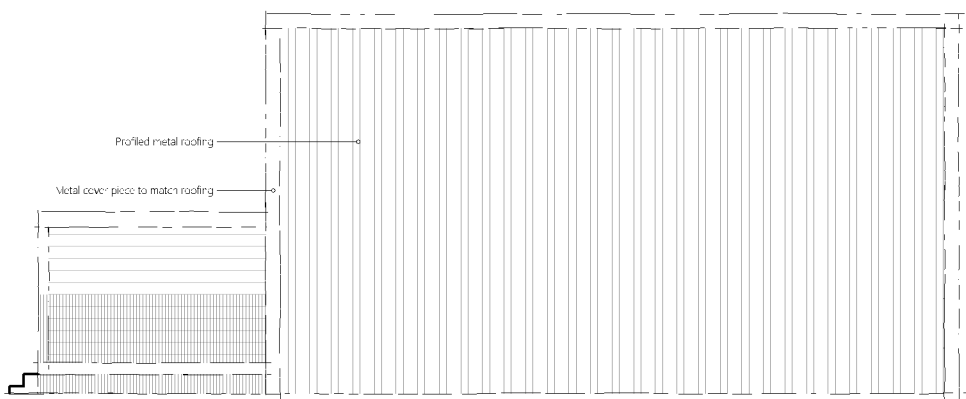

SIDE ELEVATION

SCALE: 1:100

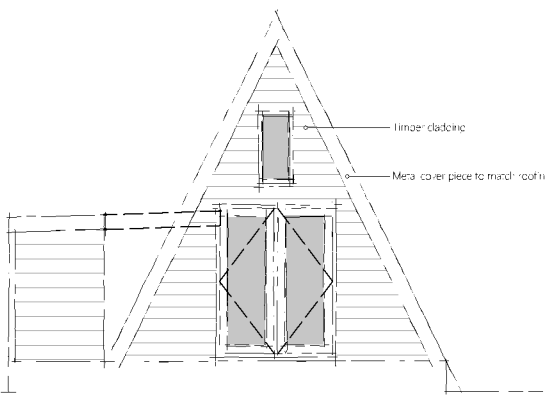


REAR ELEVATION

SCALE: 1:100




SIDE ELEVATION

SCALE: 1:100

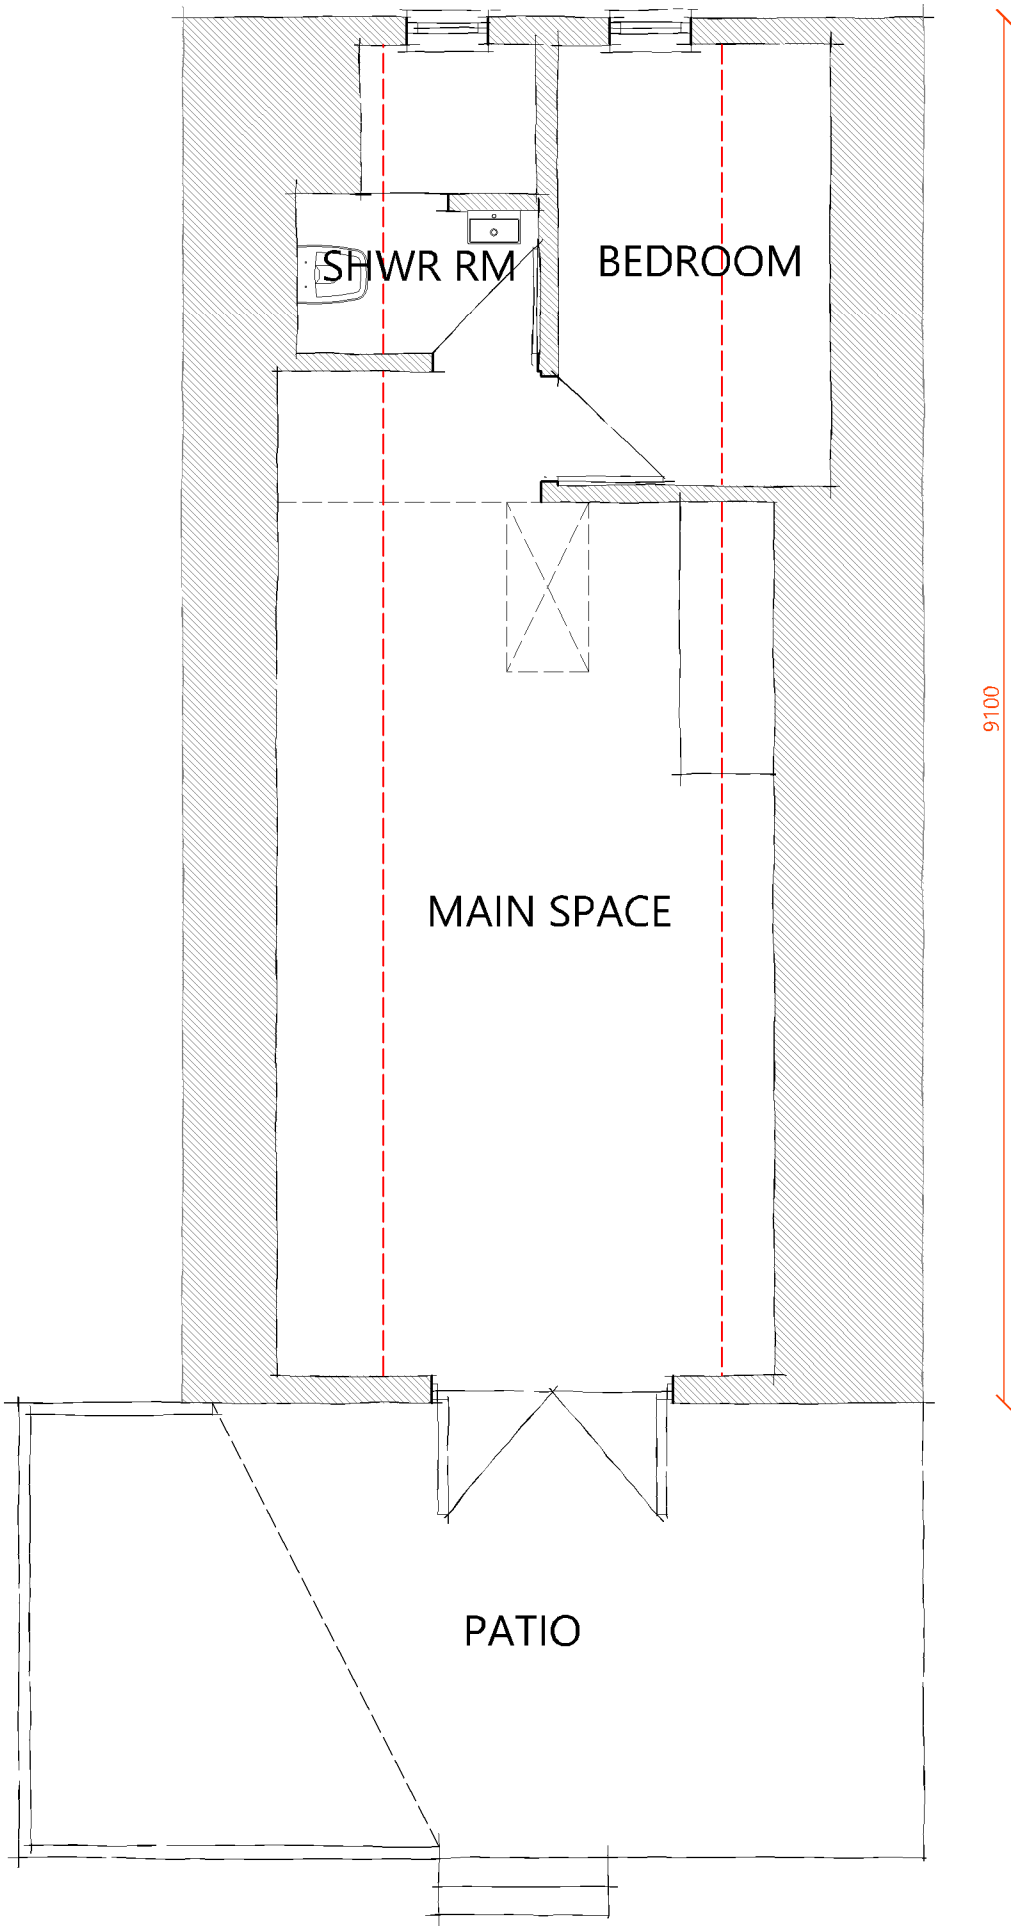


GROUND FLOOR PLAN

SCALE: 1:50

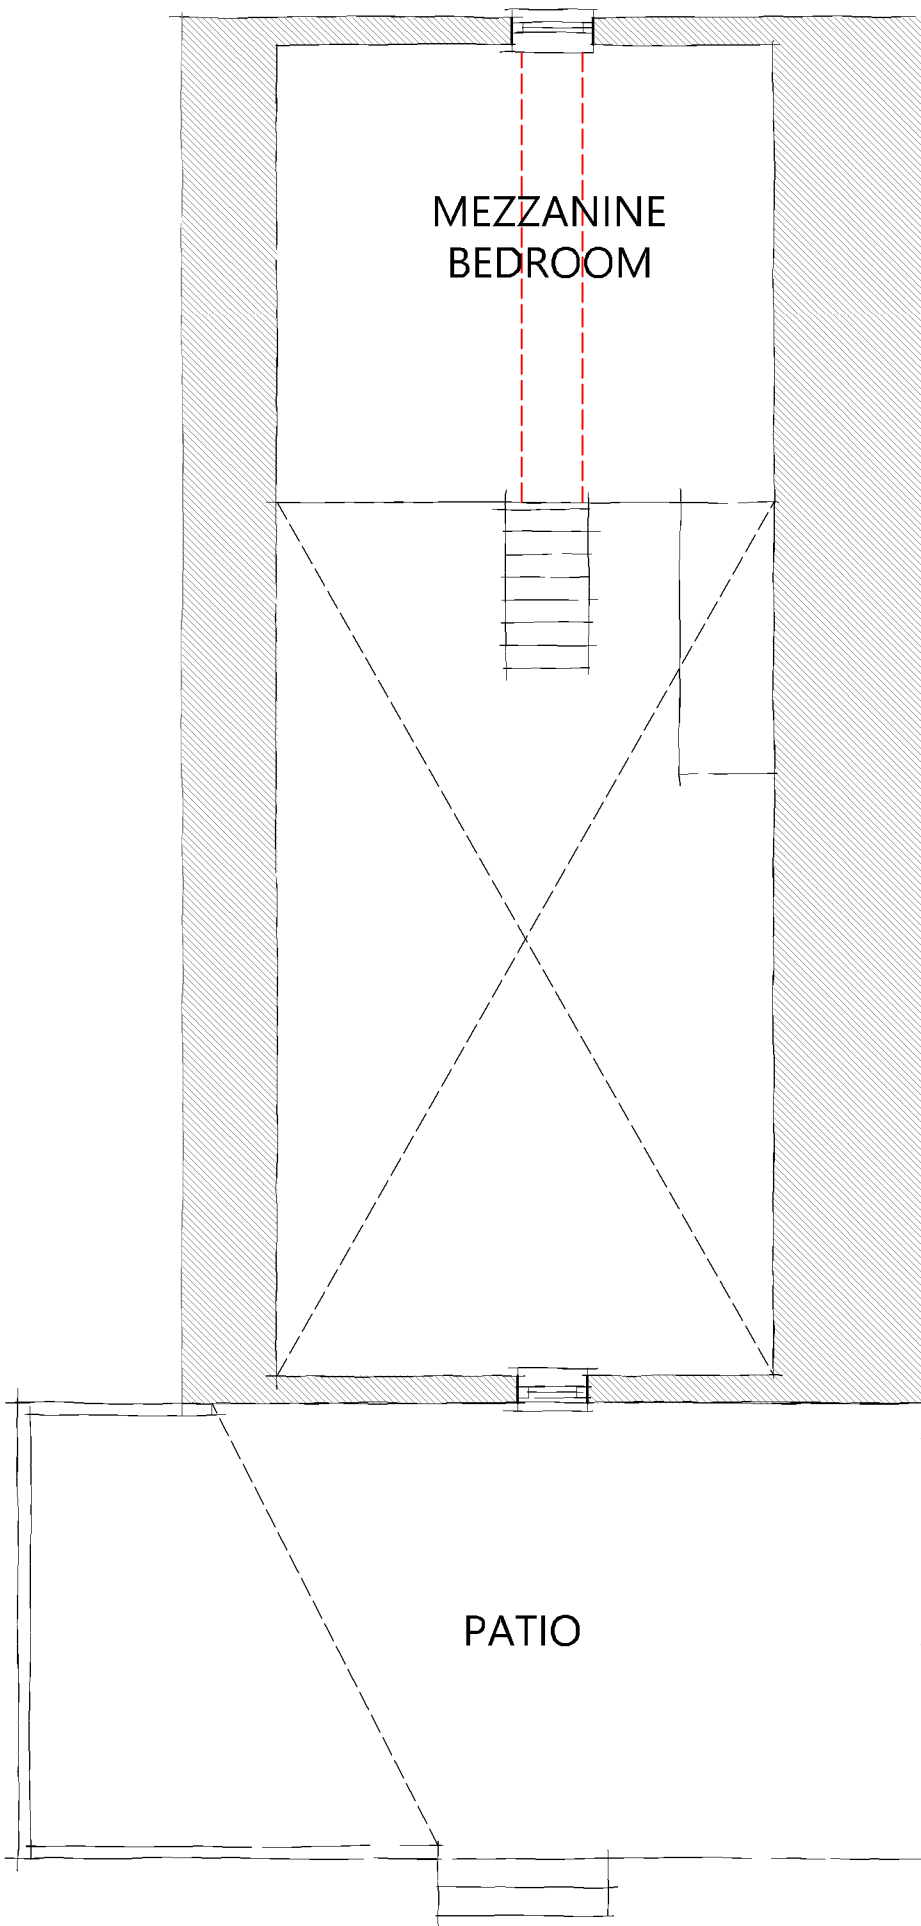

MEZZANINE FLOOR PLAN

SCALE: 1:50

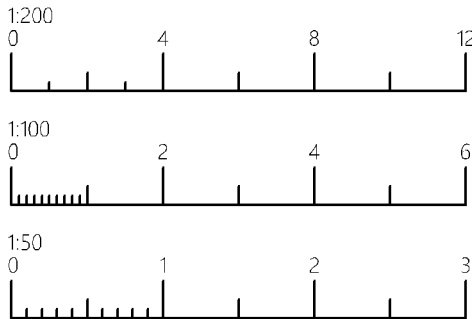

JBA

W: www.jbarch.uk T: 01530 886110
E: jonny@jbarch.uk

NOTES

REVISION		
NO	DESCR.	DATE
A	- Added materials	11.06.26

INCEPTION DATE
10/03/2026

STAGE
Planning

SCALE
1:50

SHEET SIZE
A2

PROJECT BRIEF

SITE ADDRESS

Land Adj. Keepers Cottage,
Congerstone Lane,
Barton in the Beans,
CV13 0DL

CLIENT

Mr & Mrs Chater

PROJECT ID
26006

DRWG NO
PL102

REV
A