
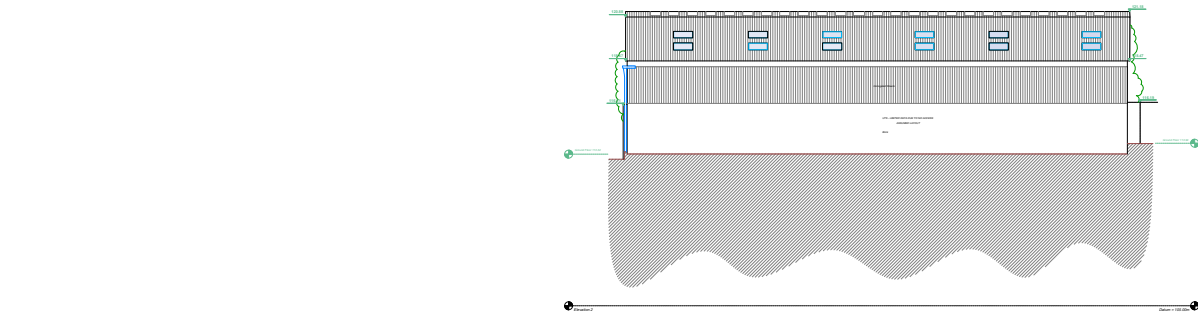
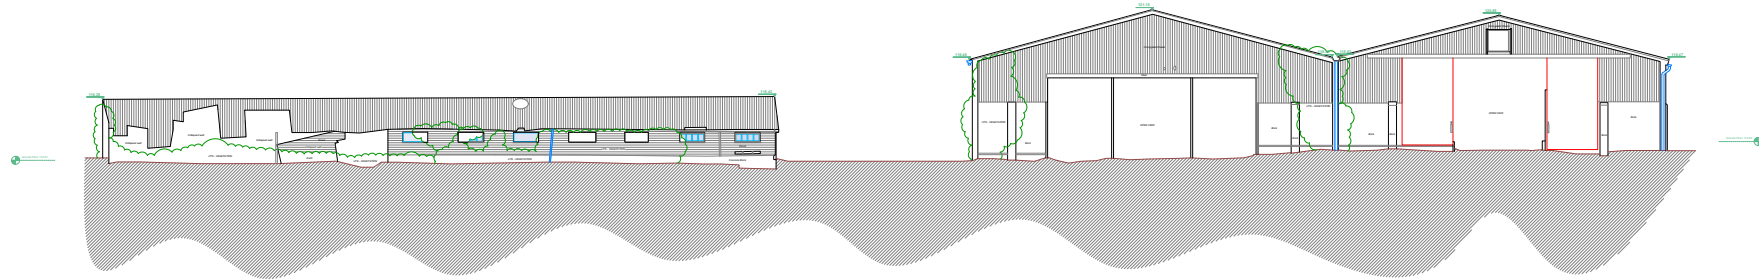


Floor Plan Legend:		Topographic Legend:	
	Window Cill & Head Height SH: Sill Height From FFL HH: Head Height From FFL		Buildings / Walls
	Door Height From FFL		Building Canopy / Overhang
	Overhead Detail		Concrete edge
	Stairs/Step		Bath Line
	Radiator		Centre Line
	Ventilation / Overhead		Barrier
	Access Hatch		Hedge
	TV Point		Security Fence
	Phone Point		Panel Fence
	TSA Power Socket		Gate
	Fused Socket		Overhead Line
	Shaver Socket		Tree / Sapling
	Extractor Fan		Tree Canopy Line
	Lantern Light		Chambers
	Down Light		Survey Station & Name
	Light Dimmer Switch		Bench Mark
	Light Switch		Temporary
	Fixed Lighting		Cover level
	Fire Alarm Button		Invert level
	Fire Extinguisher		Pipe Invert (diameter)
	Room Name		Gully
	Floor Covering		Manhole
	Ceiling Height		Inspection chamber
	Internal Floor Level		Flag Post

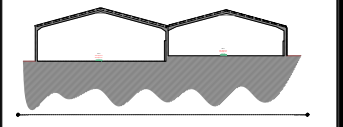

MIDLANDS
4 MILKMARSH STREET,
LEICESTERSHIRE,
LE18 2PQ
01530 380338

LONDON
34 POLYMER STREET,
LONDON,
W1P 7JL
020 4728 4884

MANCHESTER
21 PRINCESS STREET,
MANCHESTER,
M2 4BT
0161 548 0206

CHEL TENHAM
20 CHICHESTER AVENUE,
CHELTENHAM,
GL50 1LN
01242 584071

SITE DETAILS:
Land to south of 8 Wood Lane
Norton-Juxta-Twycross, CV9 3QB

TITLE: Elevations

DRAWING NO.:	003	REV:
SCALE:	1: 100	DATE: 29-02-2024
DRAWN: IU	CHECKED: RK	
LEVEL DATUM: OSGB36(15)		Paper Size - A0

Comments:
This plan should only be used for its original purpose, Castle Surveys Ltd does not accept any responsibility for this plan if supplied to any other party, other than the original client.
All dimensions and levels should be checked on site prior to design and construction.
Drainage information (where applicable) has been visually inspected from the surface and therefore should be treated as approximate only. Advice that a tree survey should be carried out due to parked vehicles or due to the site being overgrown with vegetation.
Tree information (where applicable) has been surveyed from ground level and therefore should be treated as approximate only. Advice that a tree survey should be carried out.
Roof treework (where applicable) is indicative only.

DO NOT SCALE
© copyright Castle Surveys Ltd 2024