


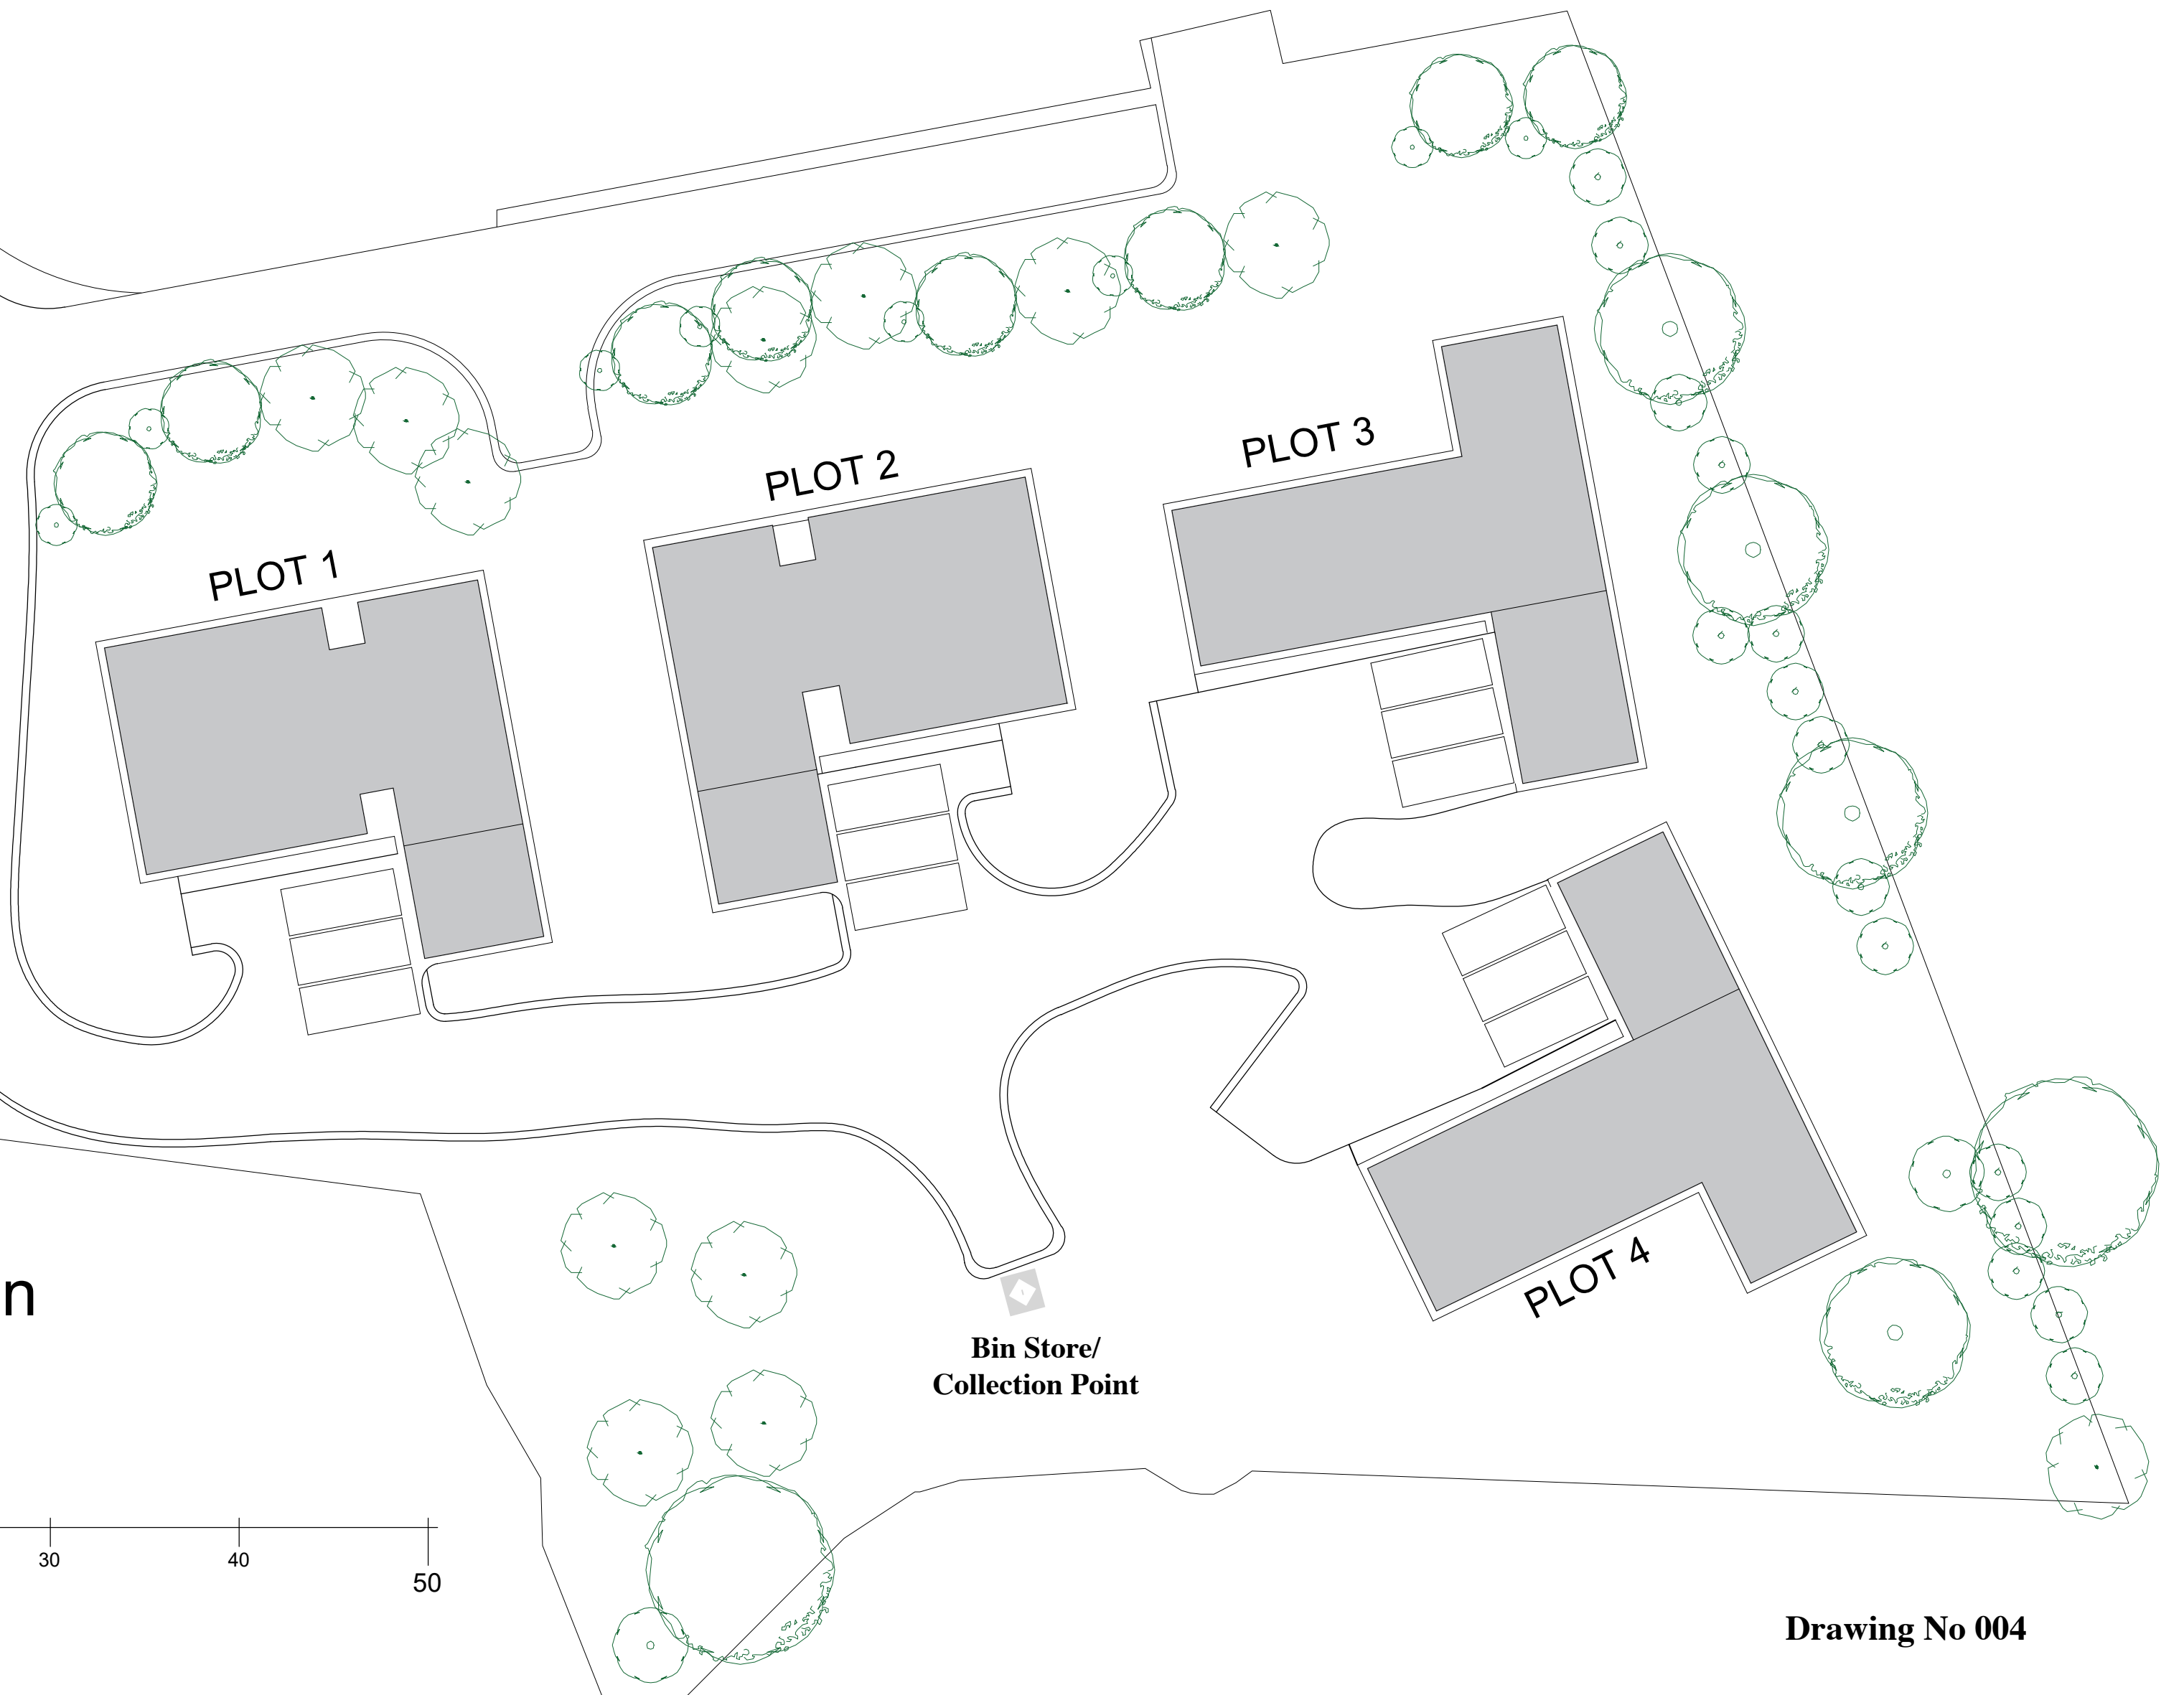


Proposed Site Plan



Proposed Site Plan

Scale (m)

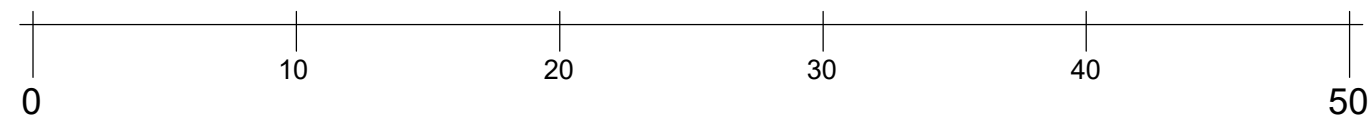

Drawing No 004