


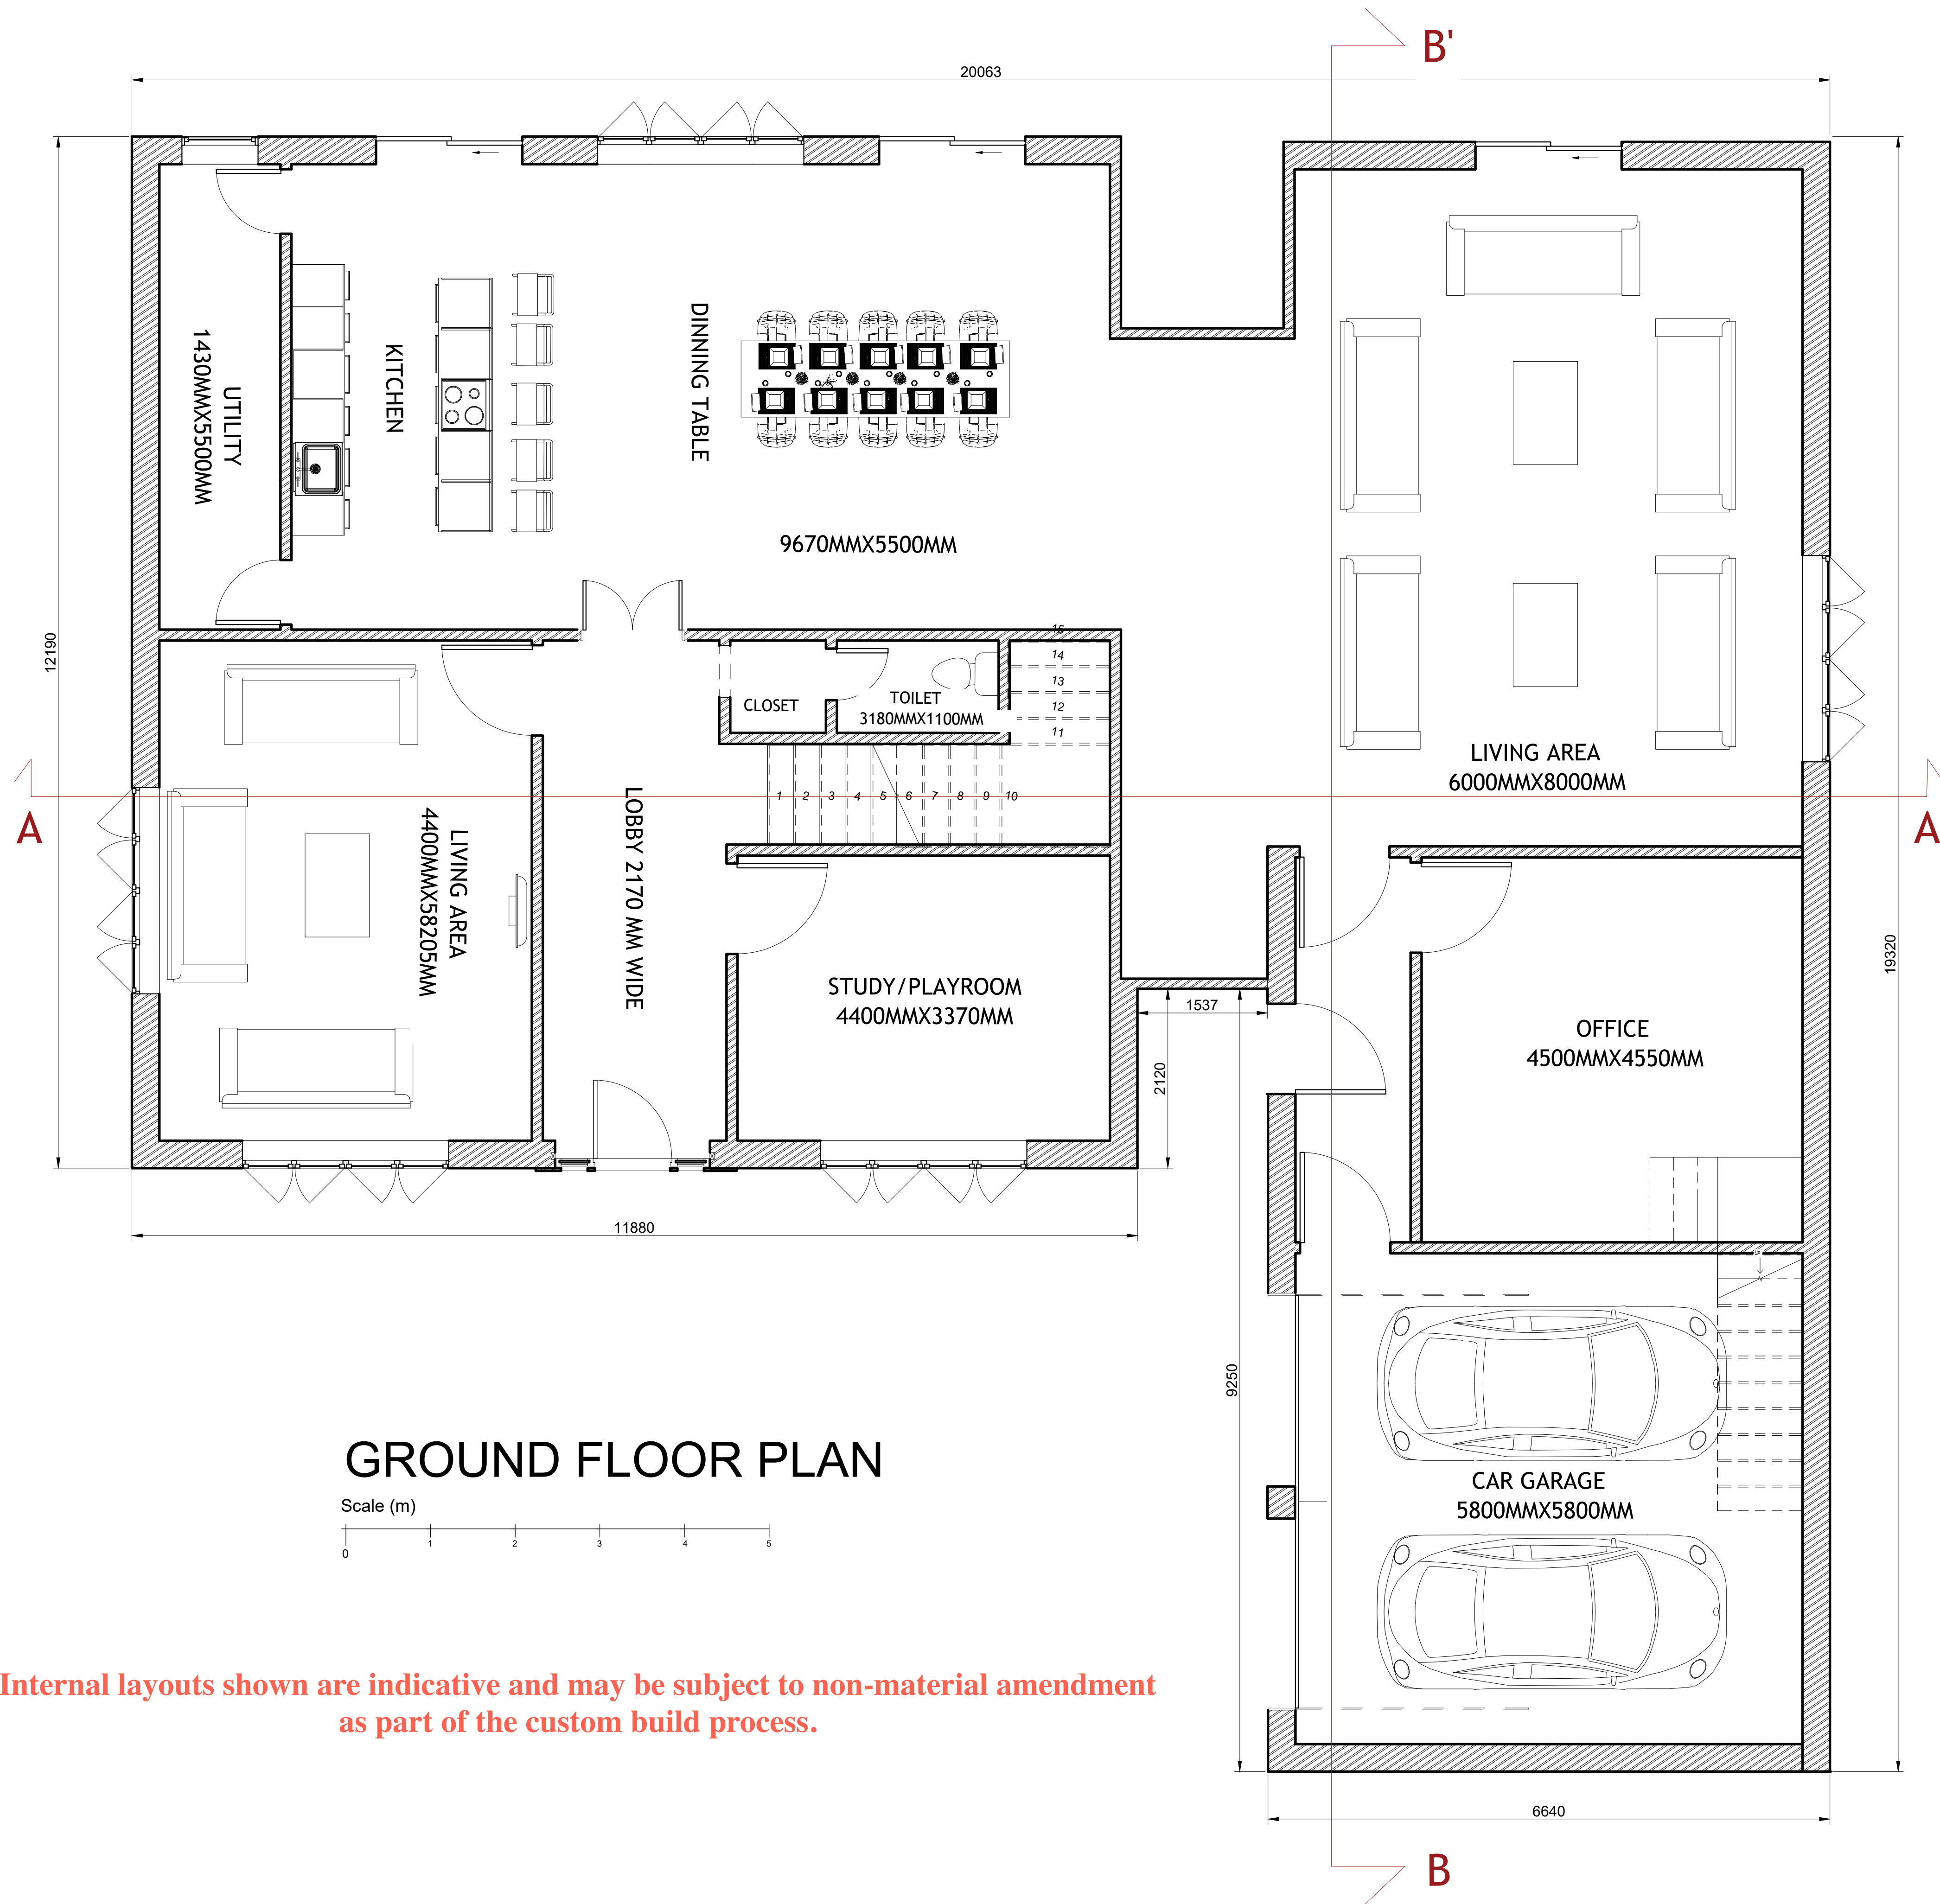


GROUND FLOOR PLAN



Internal layouts shown are indicative and may be subject to non-material amendment as part of the custom build process.

NOTES		
NUM	REVISION	NUM
ADDRESS		
Land to Rear 8 Wood Lane, Norton Juxta. CV9 3QB		
ISSUE		
Drawing no 05.01		
CLIENT		
SHEET TITLE		
FLOOR PLANS		
DATE	PAPER SZIE	
FEB 2026	A3	
SCALE		
1:80		
DRAWN BY	SHEET NO	
CHECKED BY		

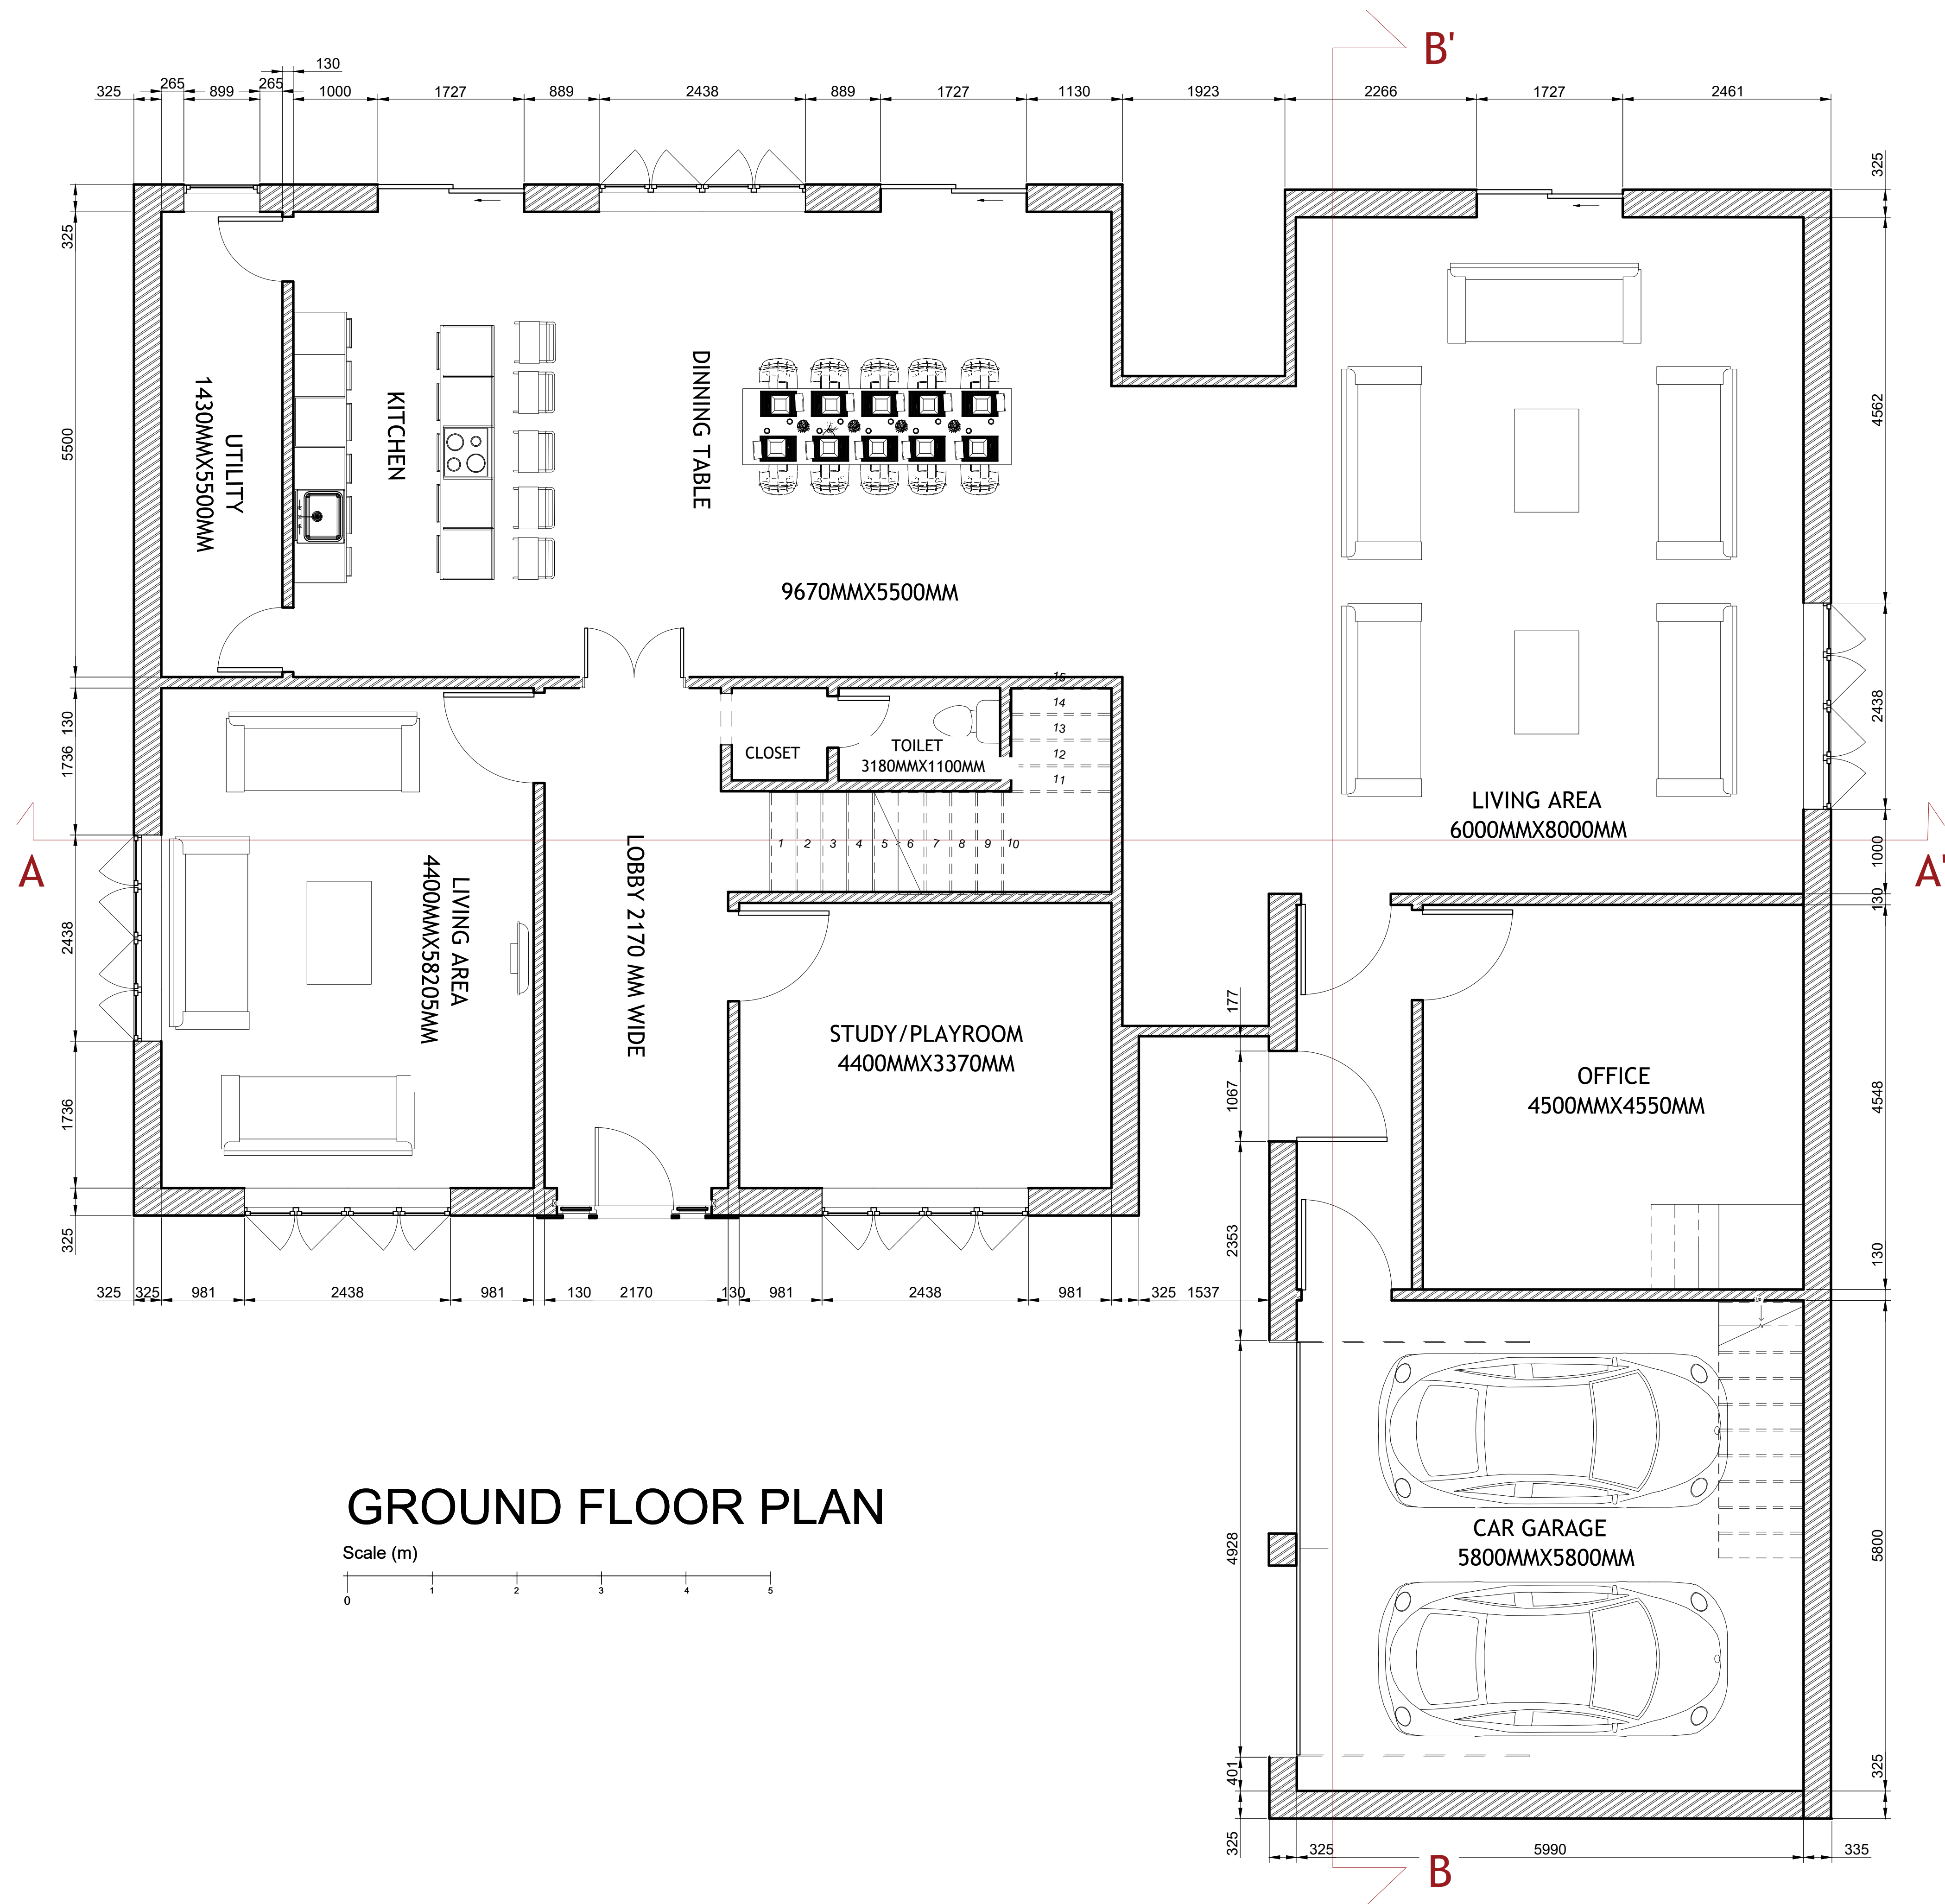


GROUND FLOOR PLAN

Scale (m)

0 1 2 3 4 5

NOTES

NUM	REVISION	NUM
ADDRESS		
Land to Rear 8 Wood Lane, Norton Juxta. CV9 3QB		
ISSUE		
Drawing 05.02		
CLIENT		
SHEET TITLE		
FLOOR PLANS		
DATE	PAPER SZIE	
FEB 2026	A3	
SCALE		
1:80		
DRAWN BY	SHEET NO	
CHECKED BY		

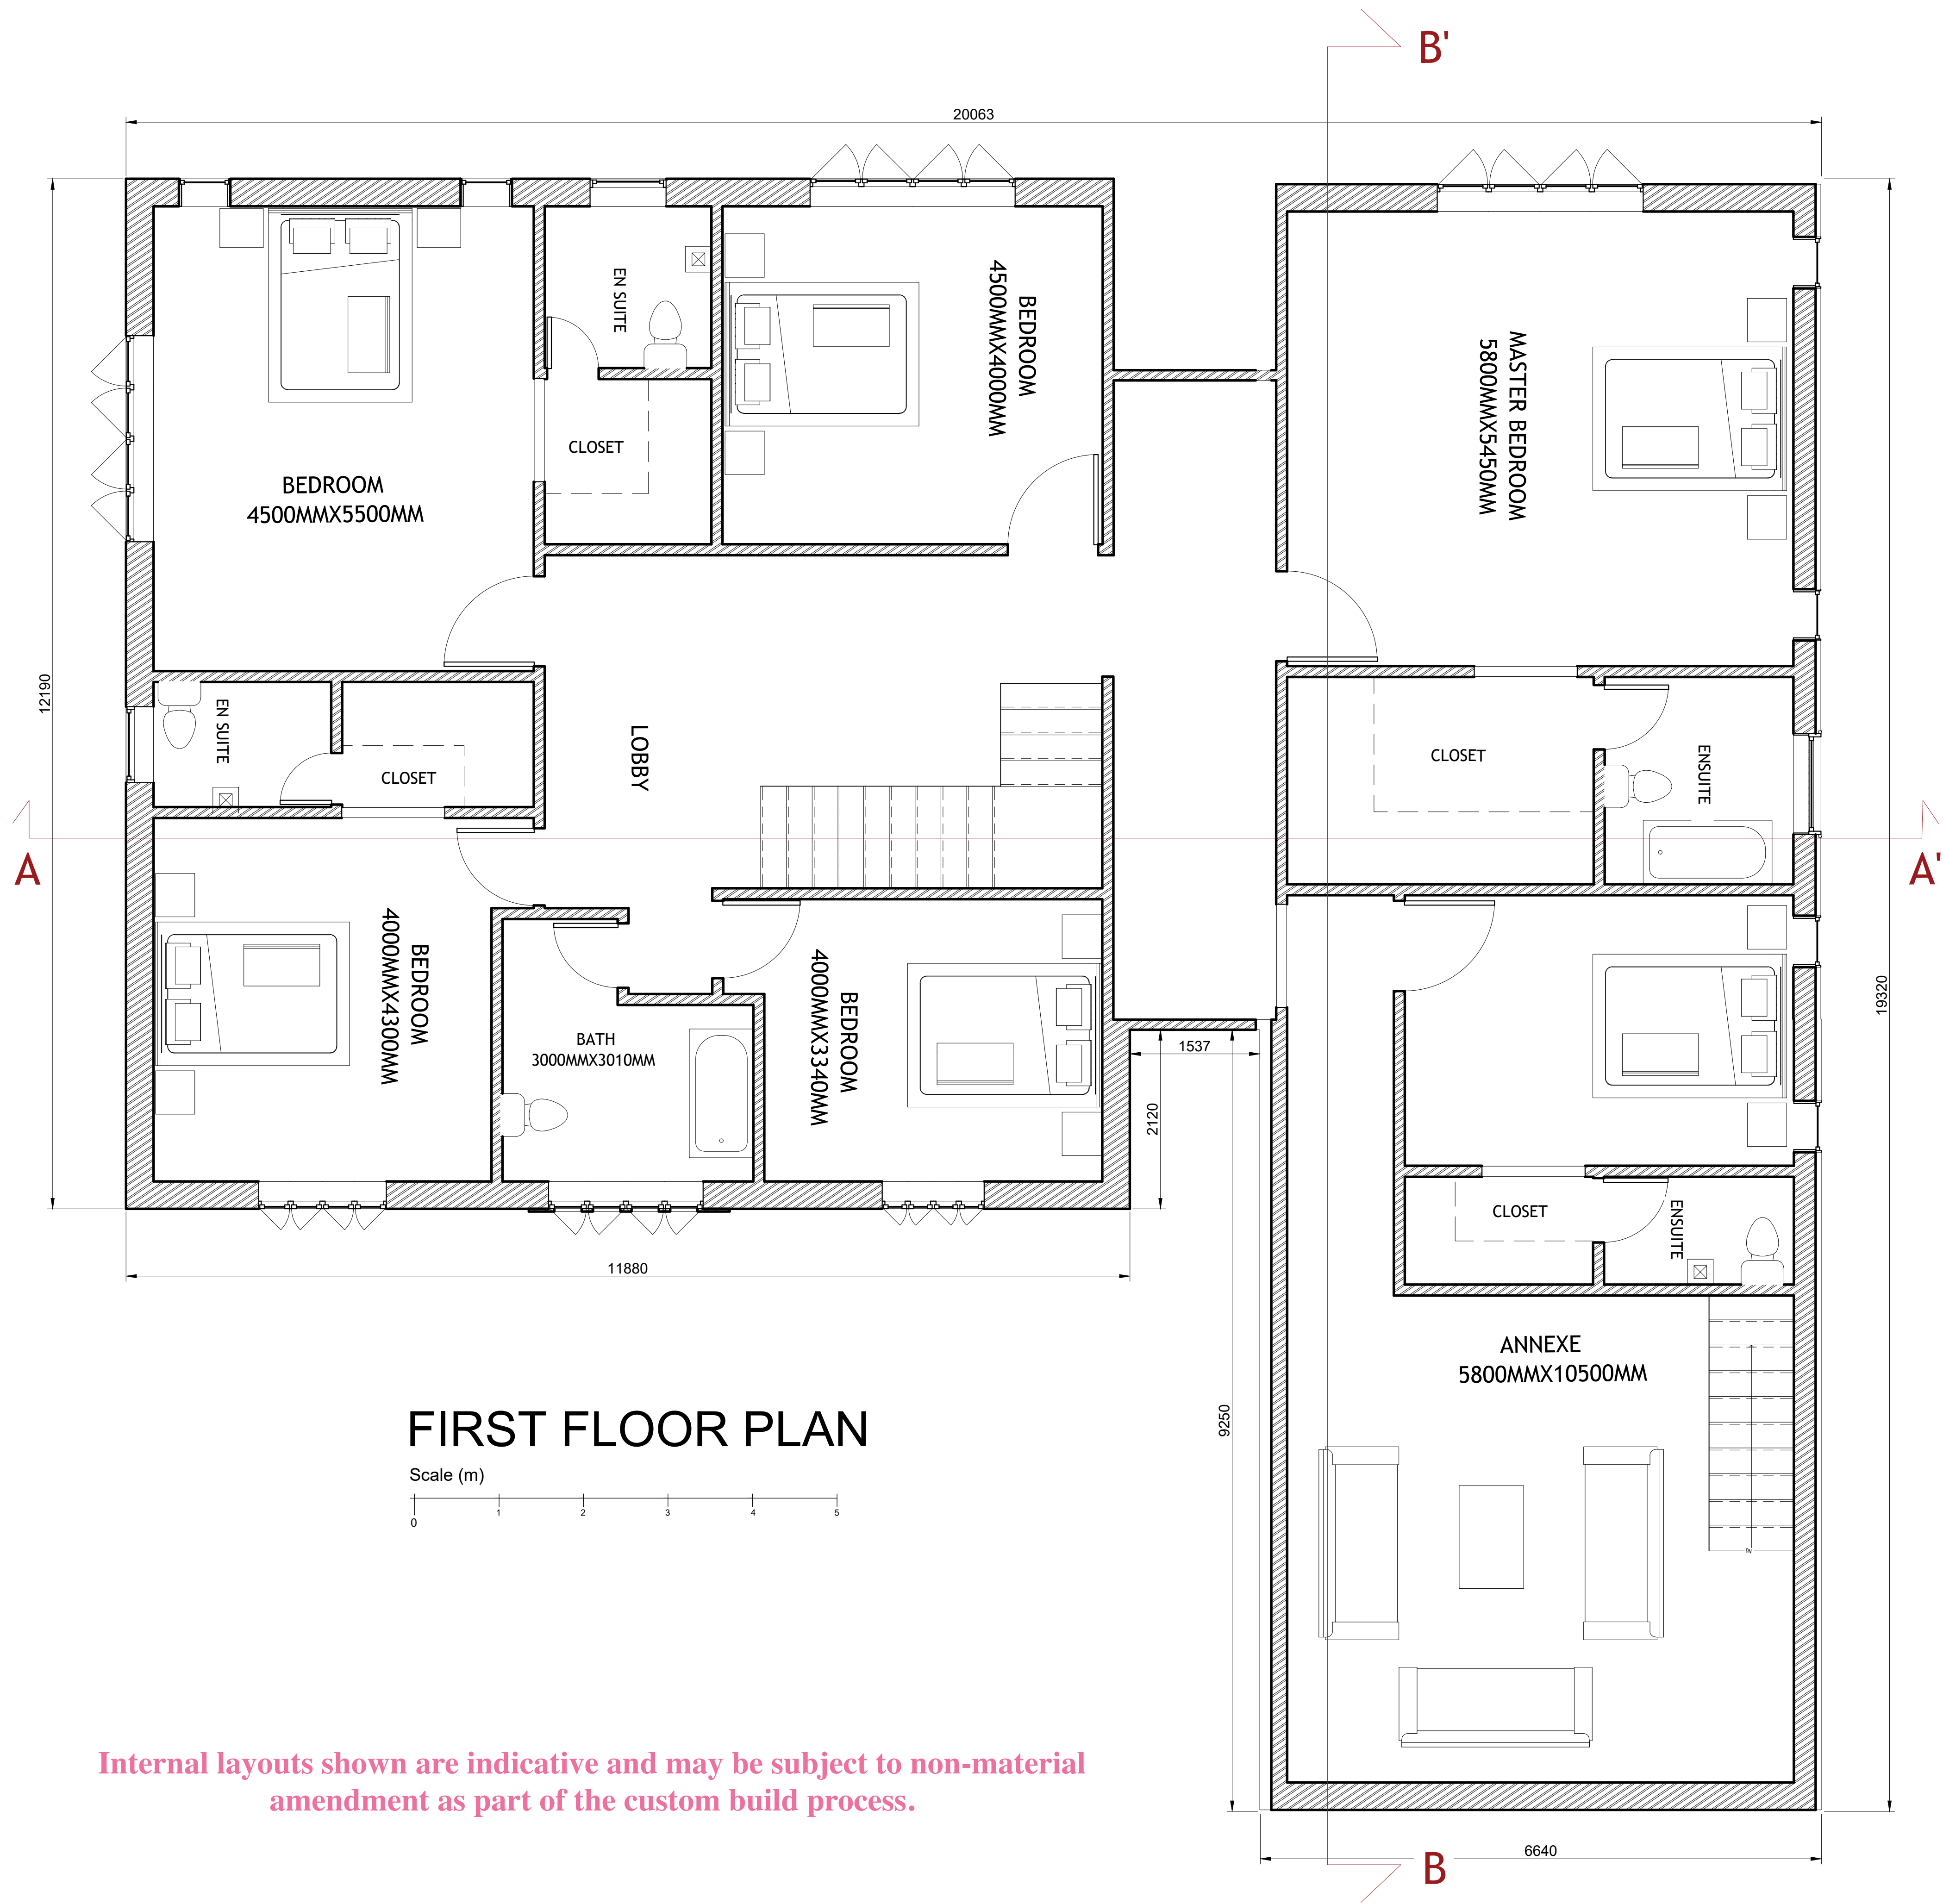


FIRST FLOOR PLAN



Internal layouts shown are indicative and may be subject to non-material amendment as part of the custom build process.

NOTES


NUM	REVISION	NUM
ADDRESS Land to Rear 8 Wood Lane, Norton Juxta. CV9 3QB		
ISSUE Drawing 05.03		
CLIENT		
SHEET TITLE FLOOR PLANS		
DATE FEB 2026	PAPER SZIE A3	
SCALE 1:80		
DRAWN BY	SHEET NO	
CHECKED BY		

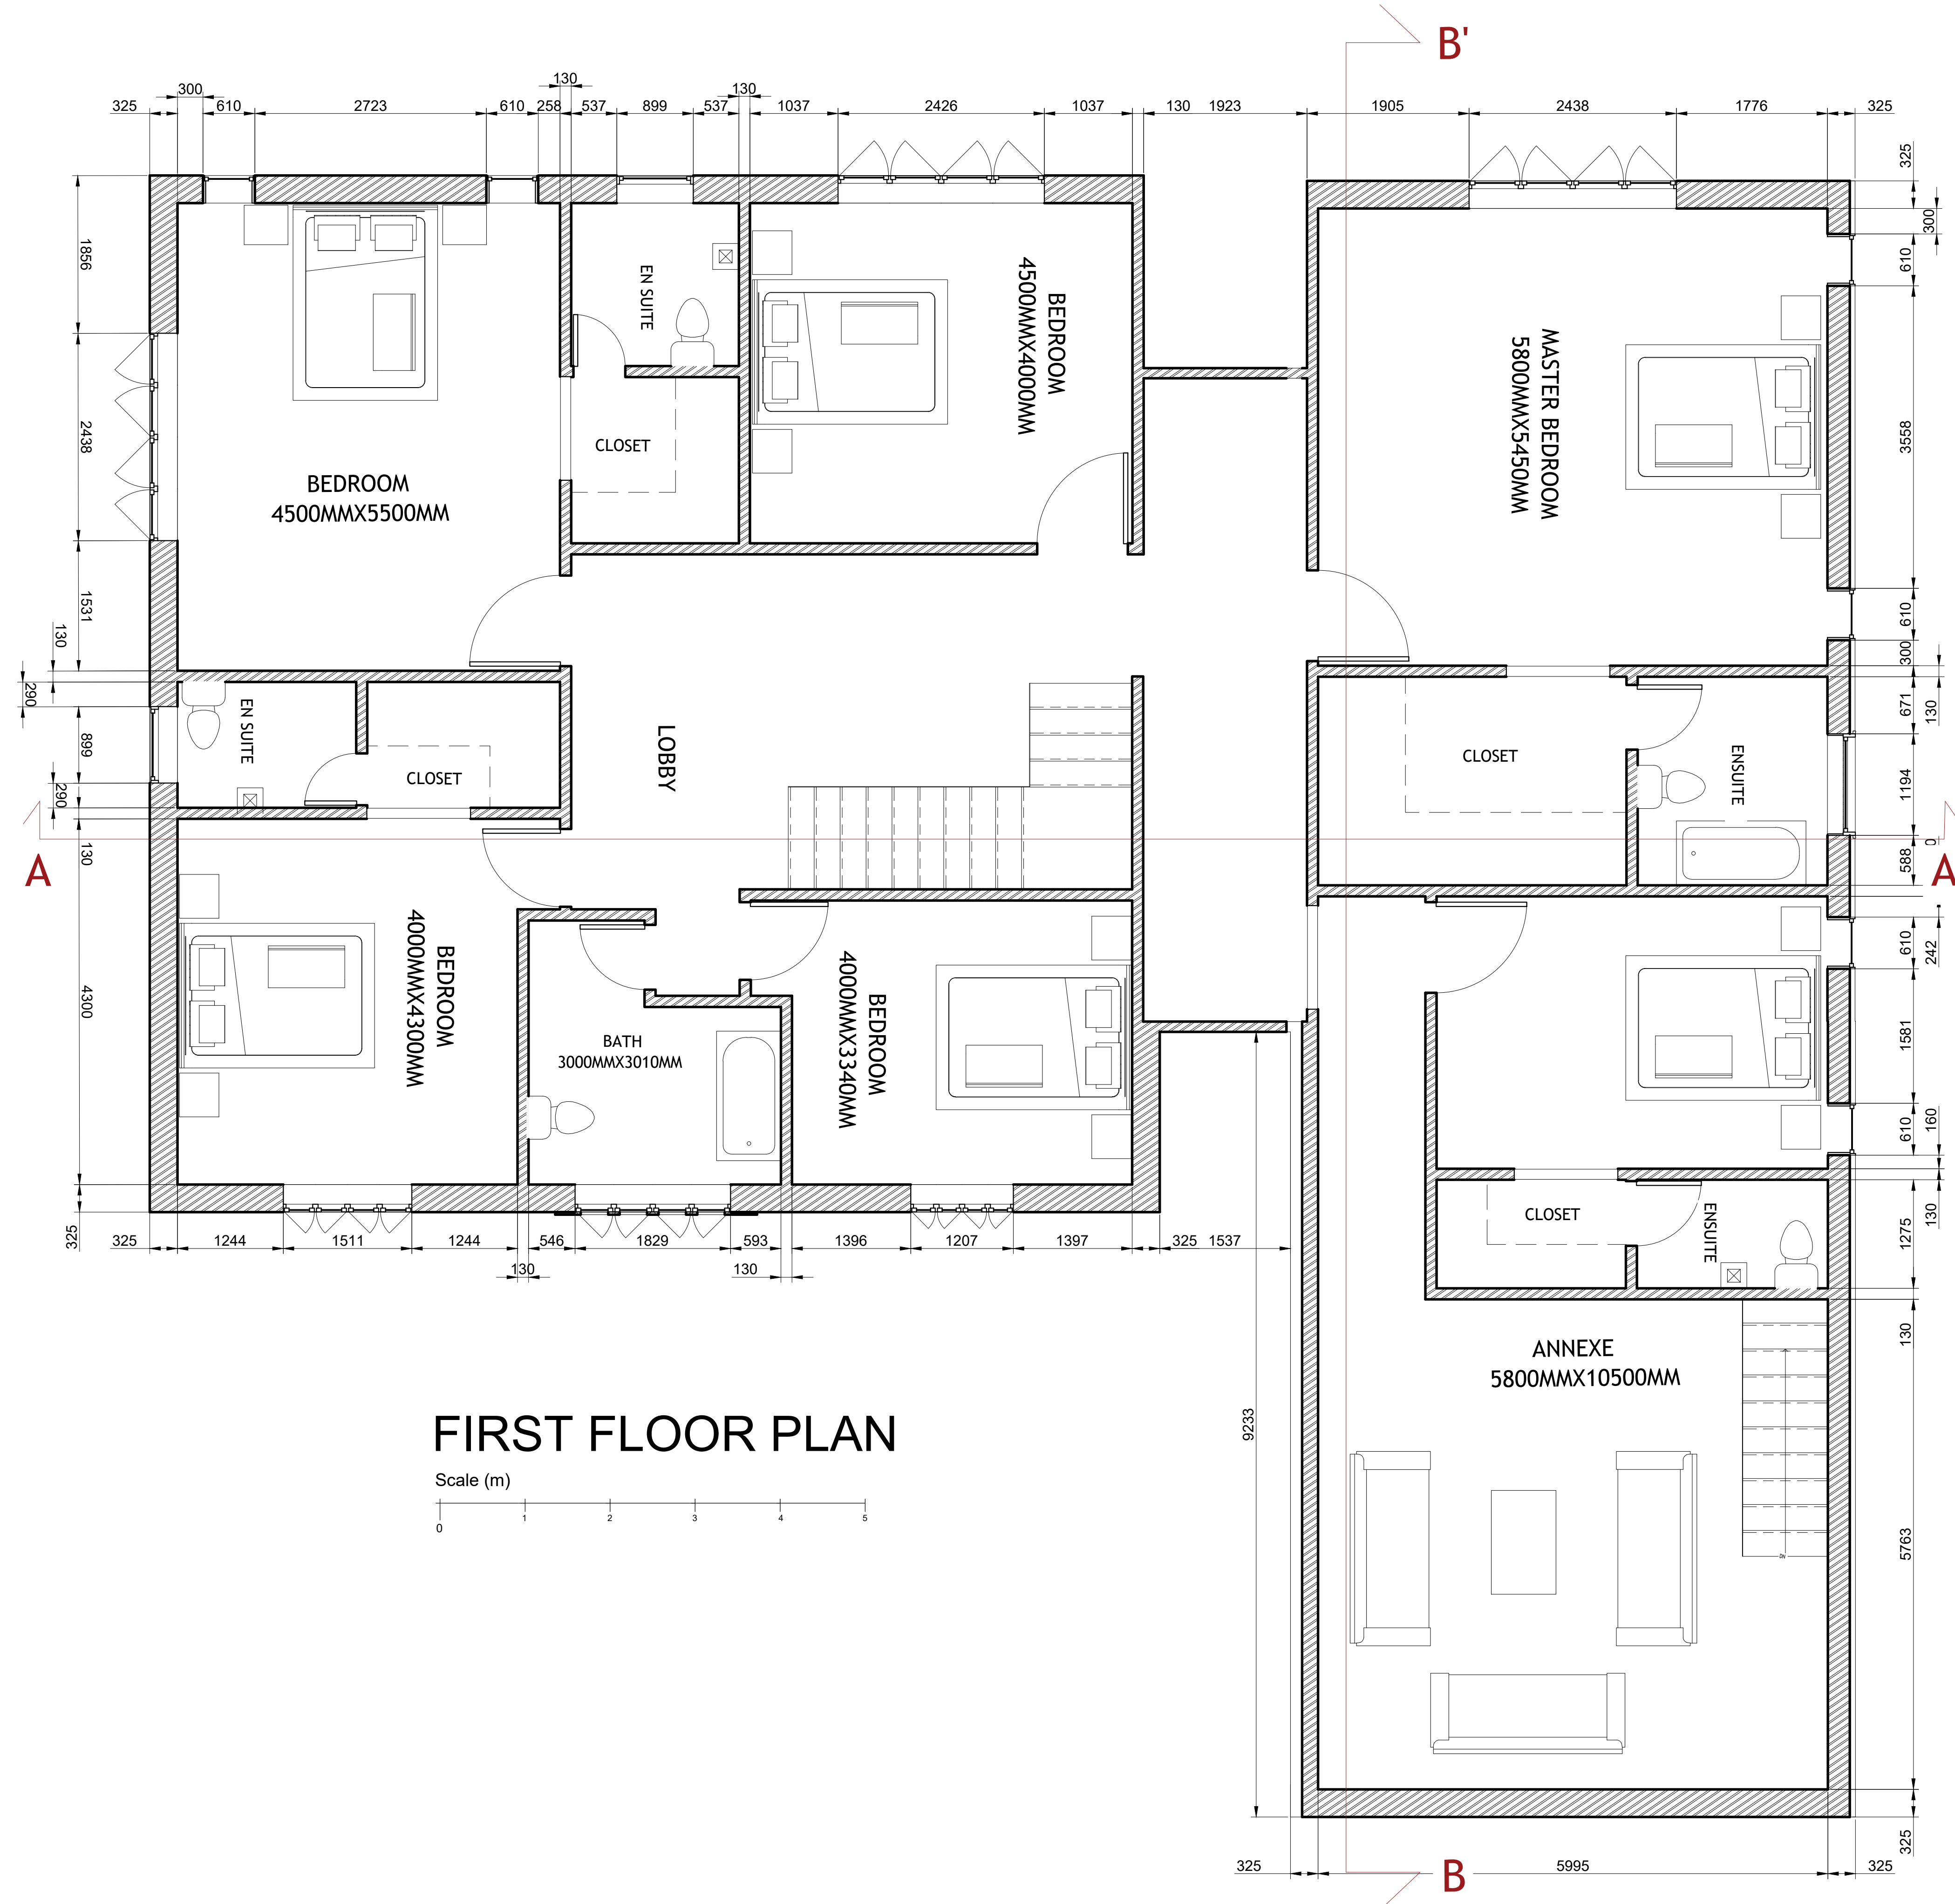

FIRST FLOOR PLAN



NOTES		
NUM	REVISION	NUM
ADDRESS Land to Rear 8 Wood Lane, Norton Juxta. CV9 3QB		
ISSUE Drawing 05.04		
CLIENT		
SHEET TITLE FLOOR PLANS		
DATE FEB 2026	PAPER SZIE A3	
SCALE 1:80		
DRAWN BY	SHEET NO	
CHECKED BY		

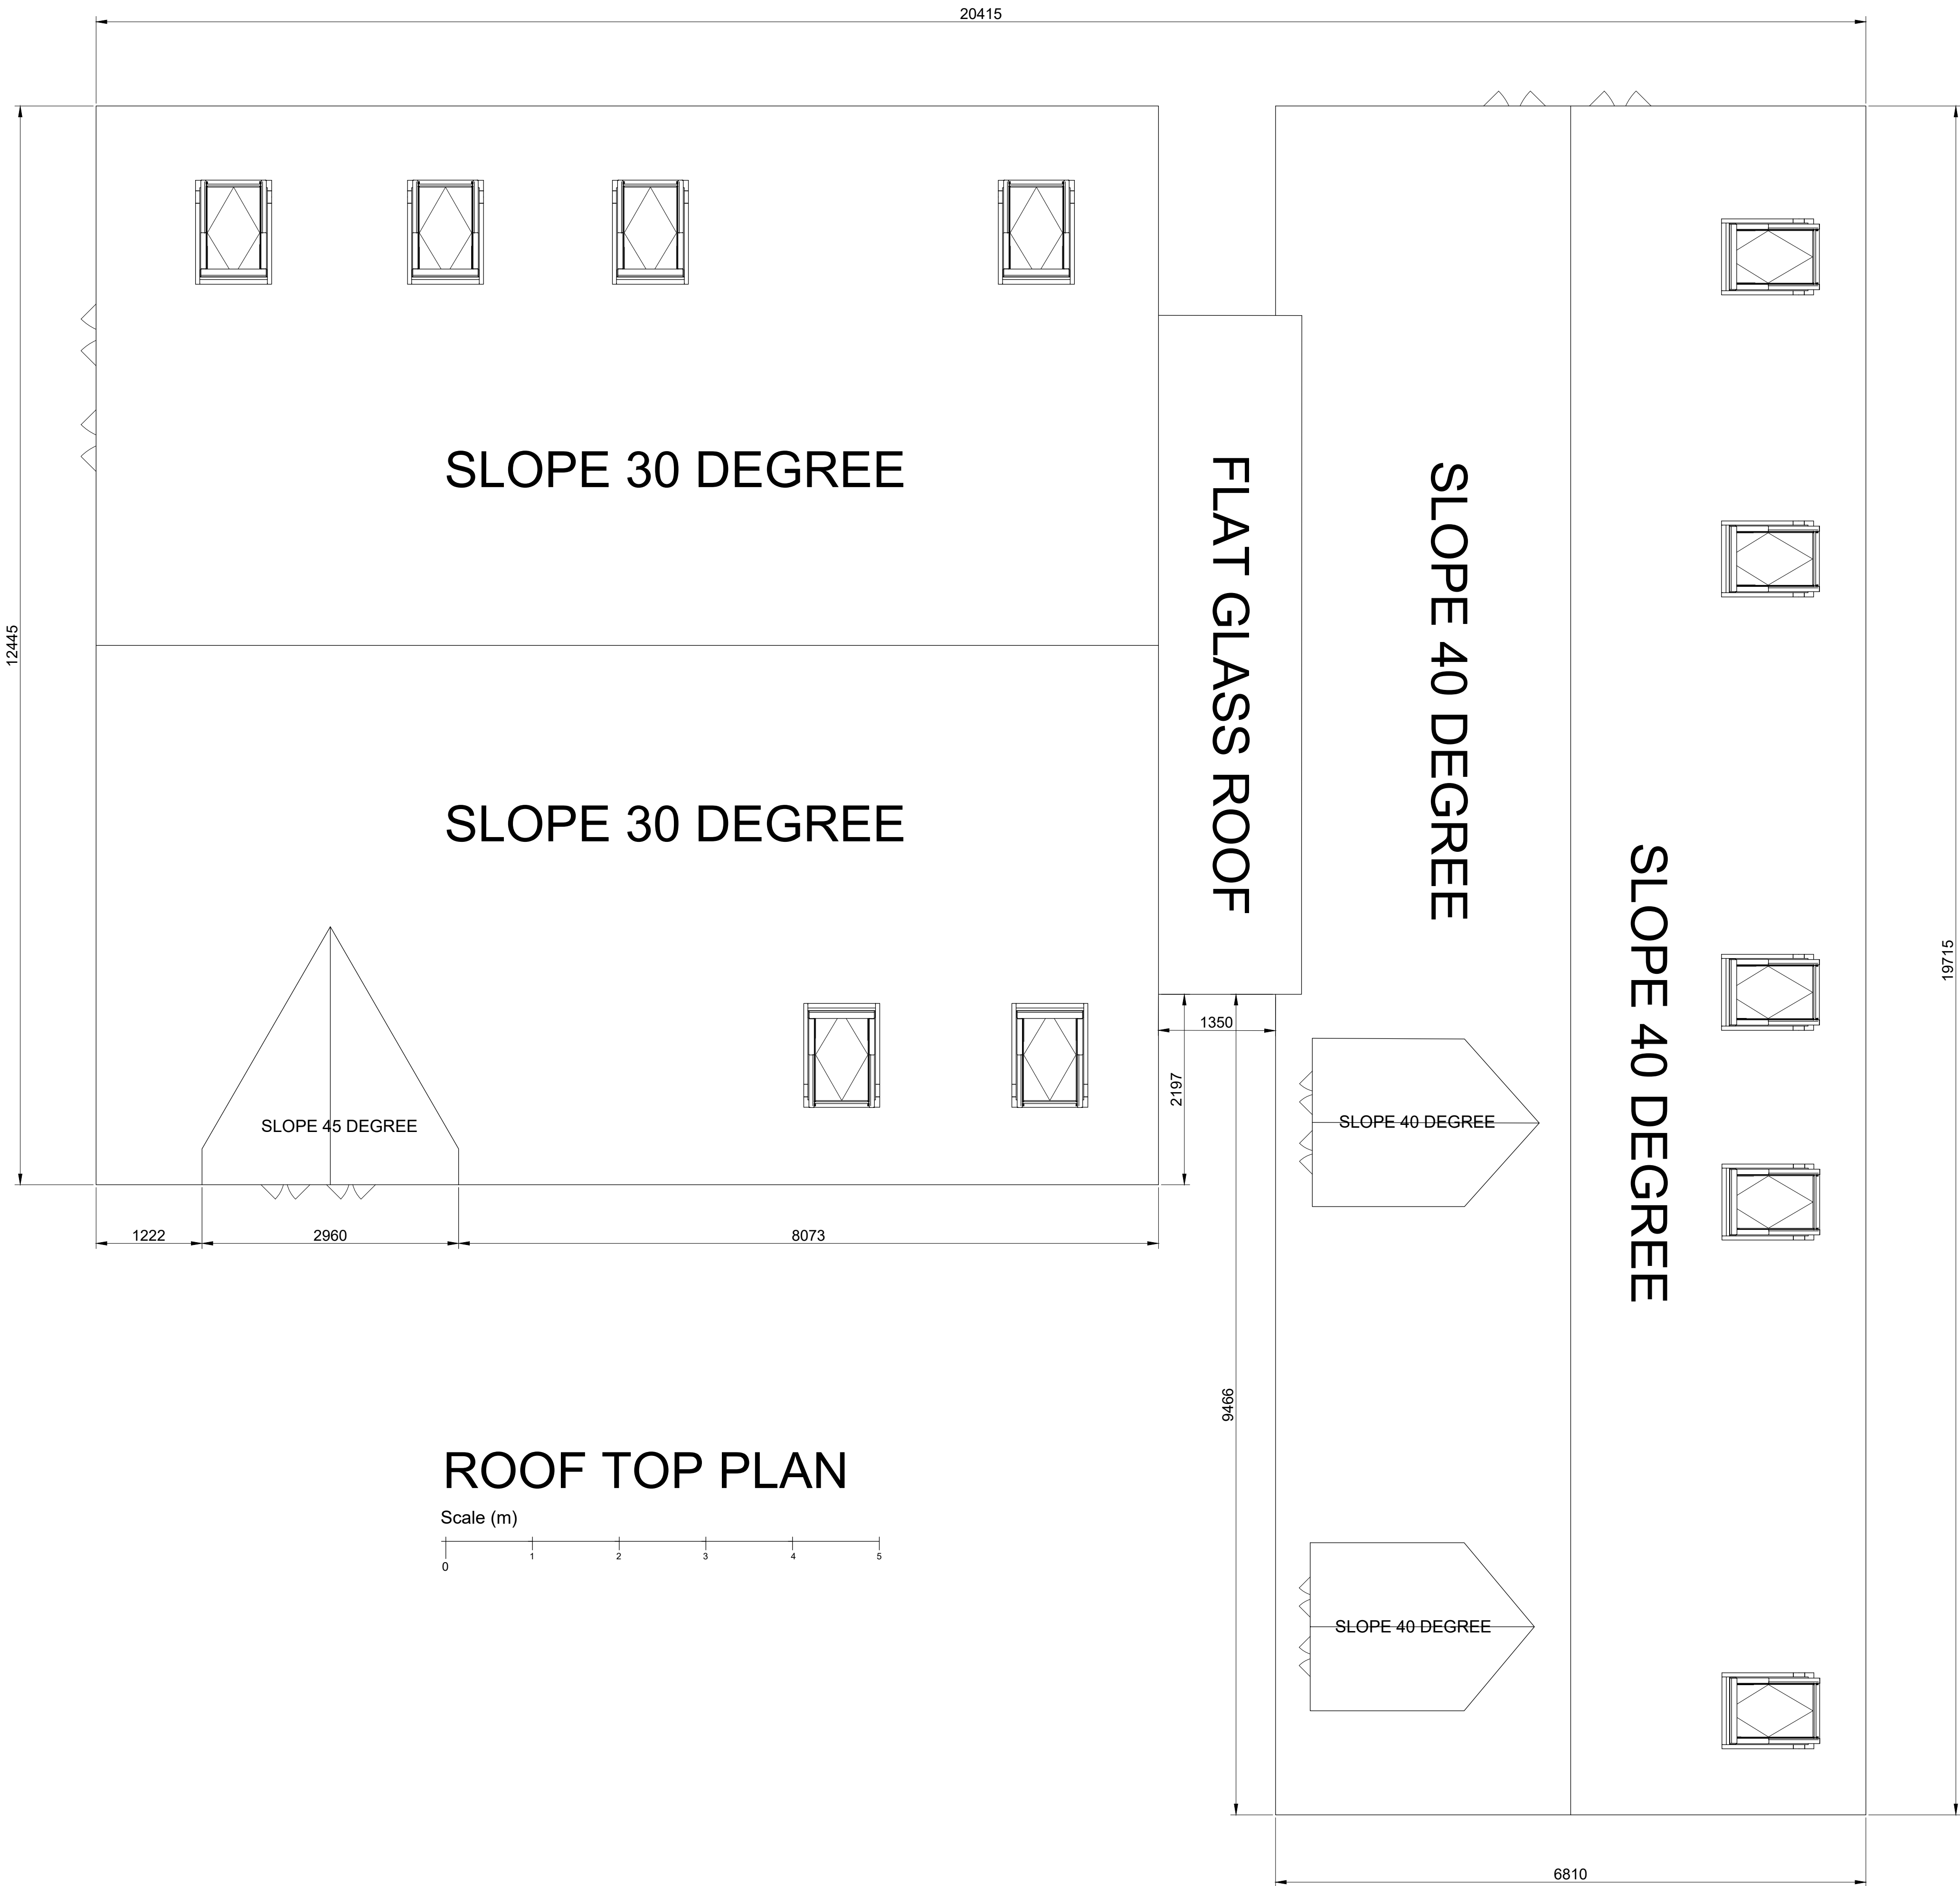


ROOF TOP PLAN



NOTES

NUM	REVISION	NUM
ADDRESS Land to Rear 8 Wood Lane, Norton Juxta. CV9 3QB		
ISSUE Drawing 05.05		
CLIENT		
SHEET TITLE FLOOR PLANS		
DATE FEB 2026	PAPER SZIE A3	
SCALE 1:80		
DRAWN BY	SHEET NO	
CHECKED BY		


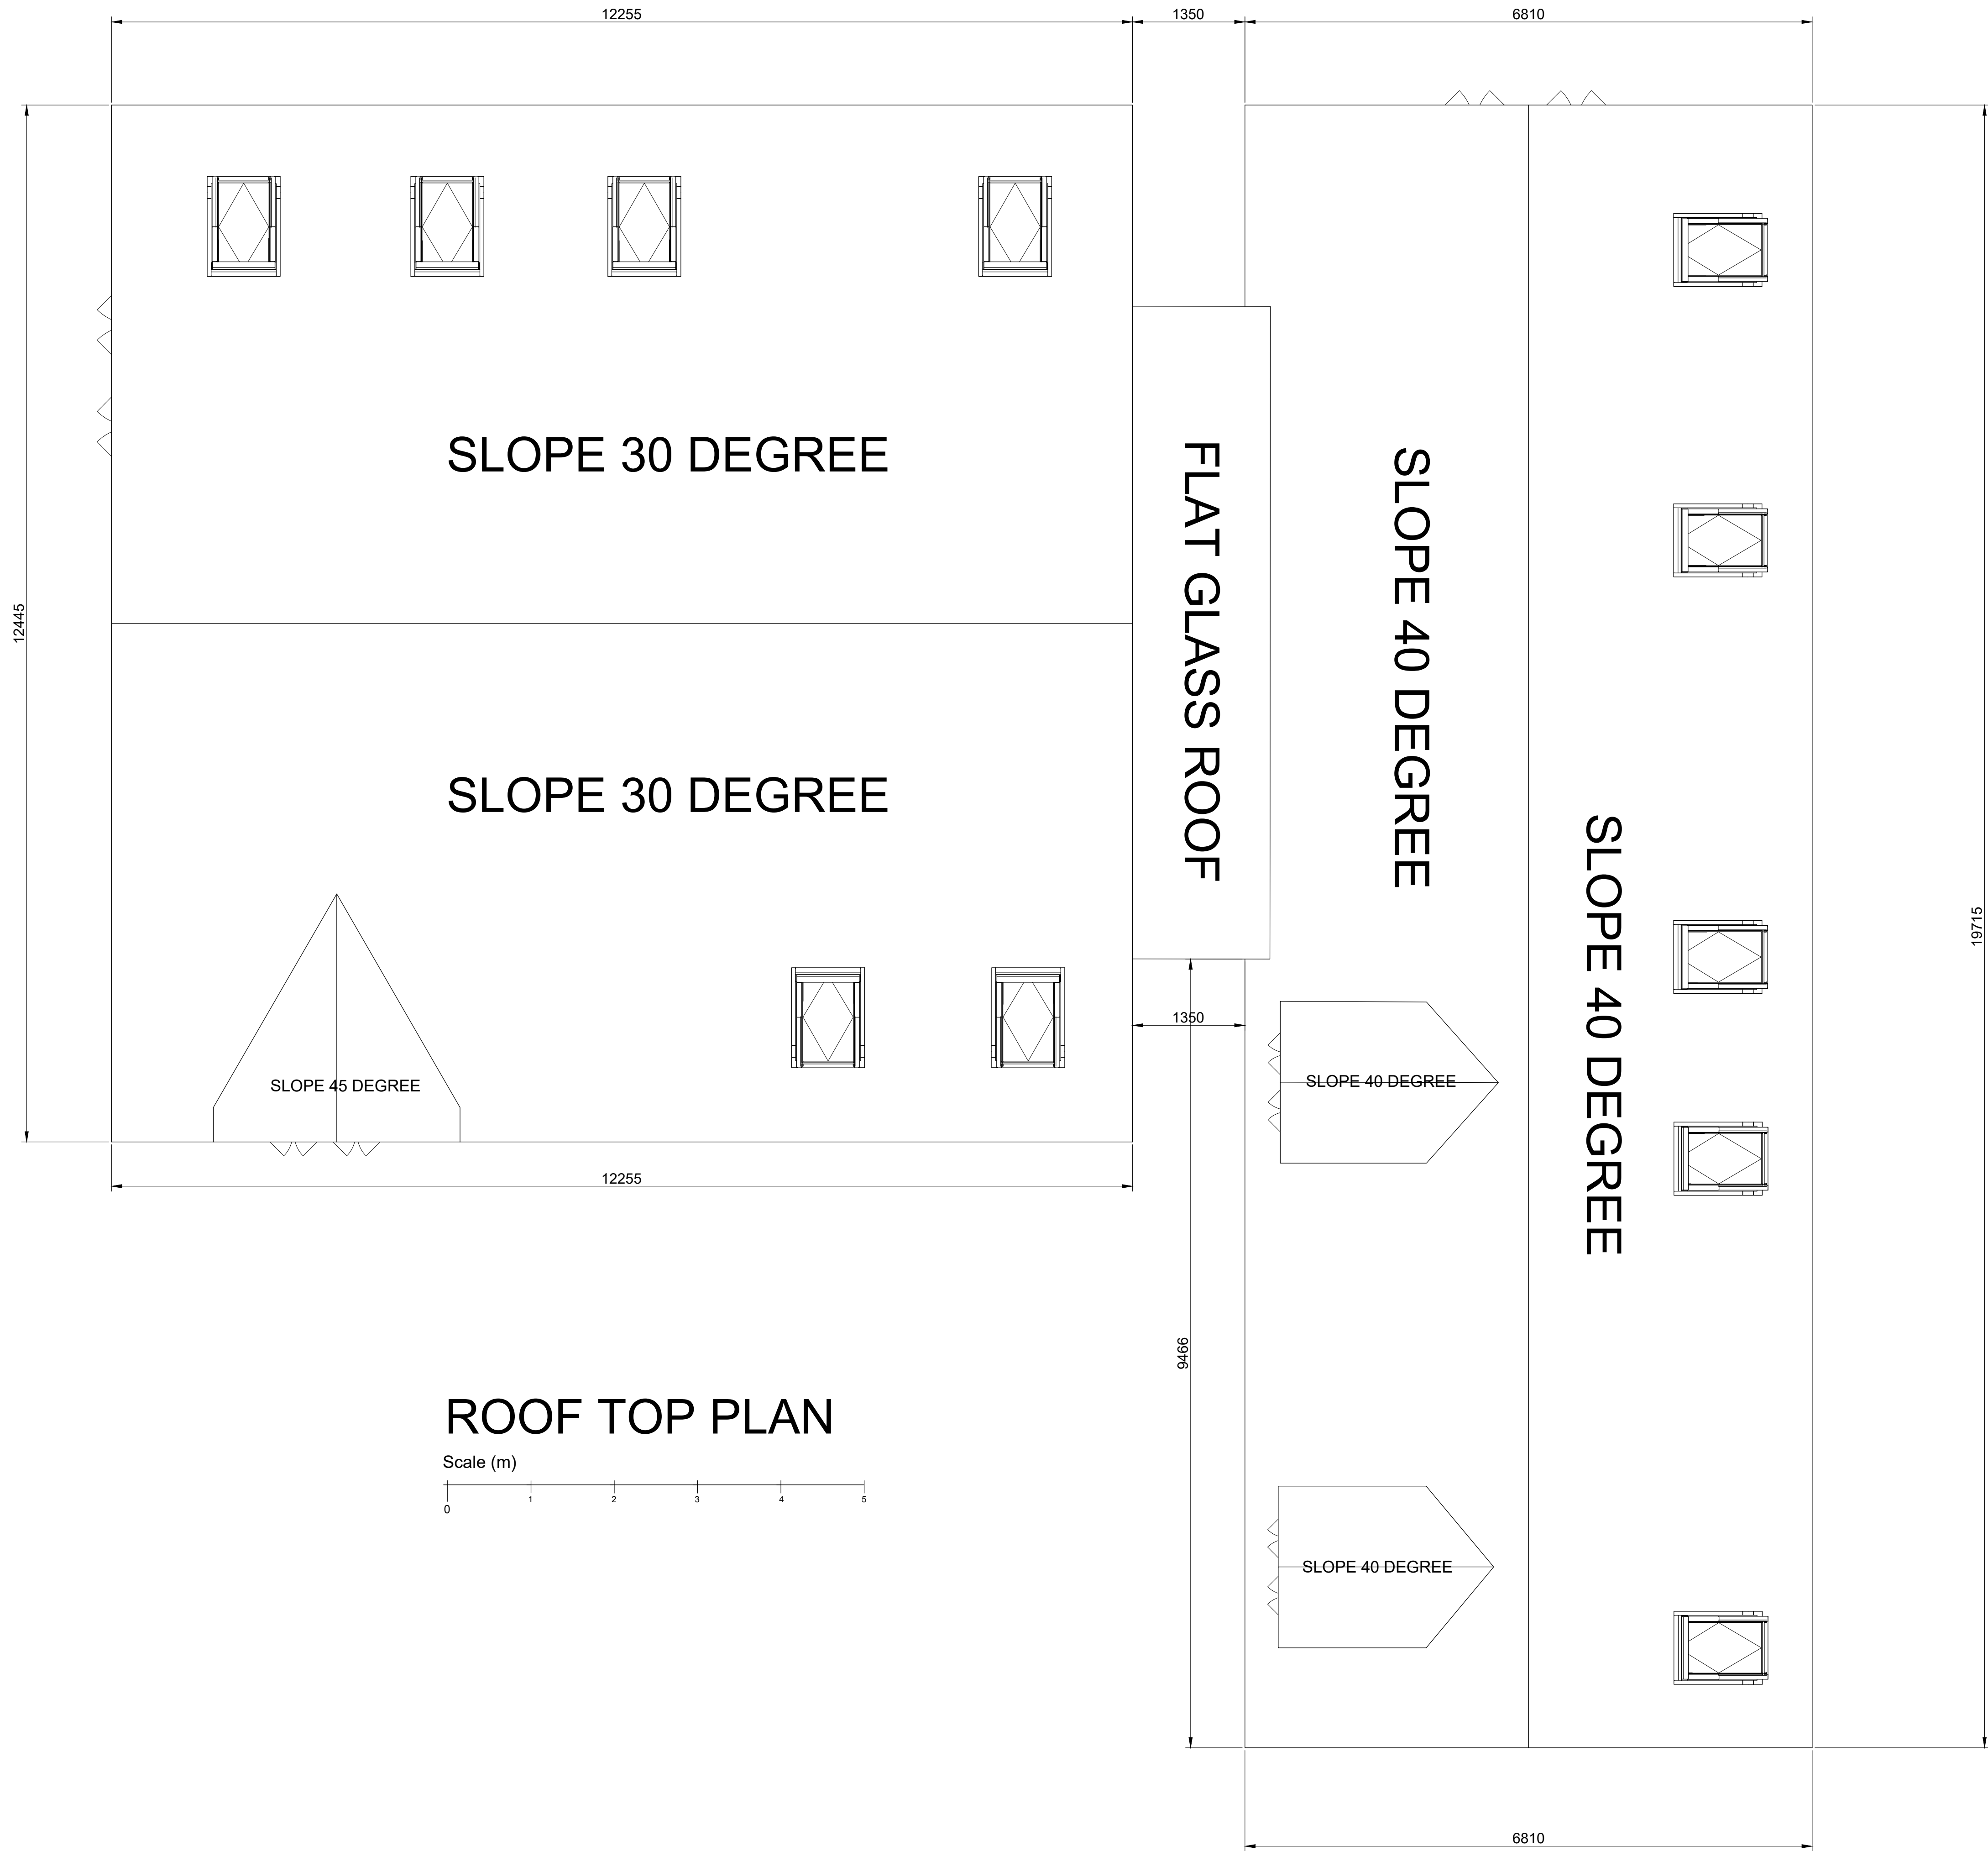


ROOF TOP PLAN




NOTES

NUM	REVISION	NUM
ADDRESS		
Land to Rear 8 Wood Lane, Norton Juxta. CV9 3QB		
ISSUE		
Drawing 05.05		
CLIENT		
SHEET TITLE		
FLOOR PLANS		
DATE	PAPER SZIE	
FEB 2026		
SCALE	A3	
1:80		
DRAWN BY	SHEET NO	
CHECKED BY		

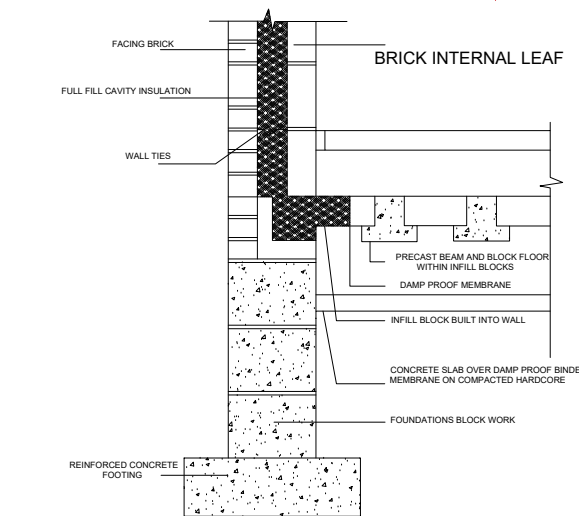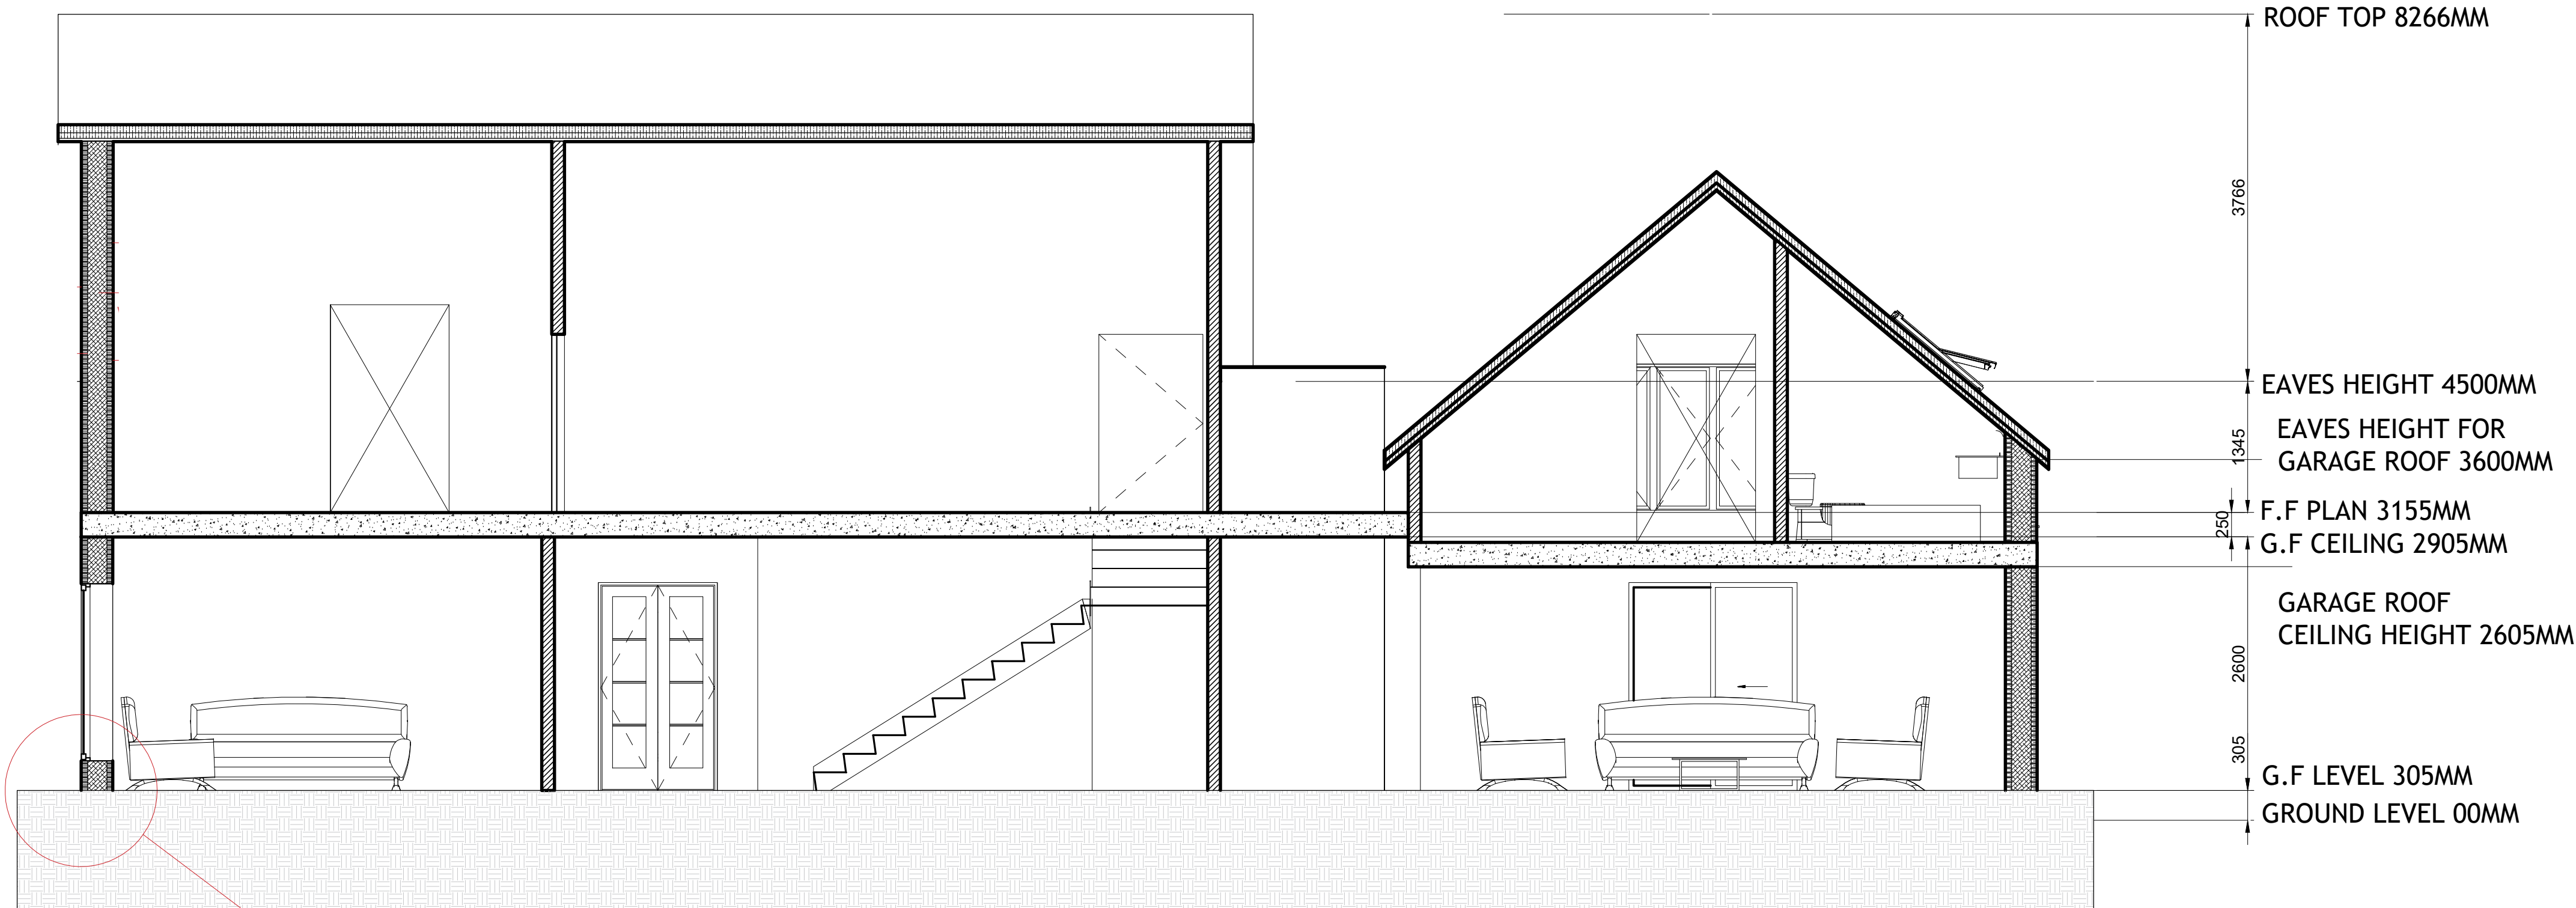


SECTION AA'

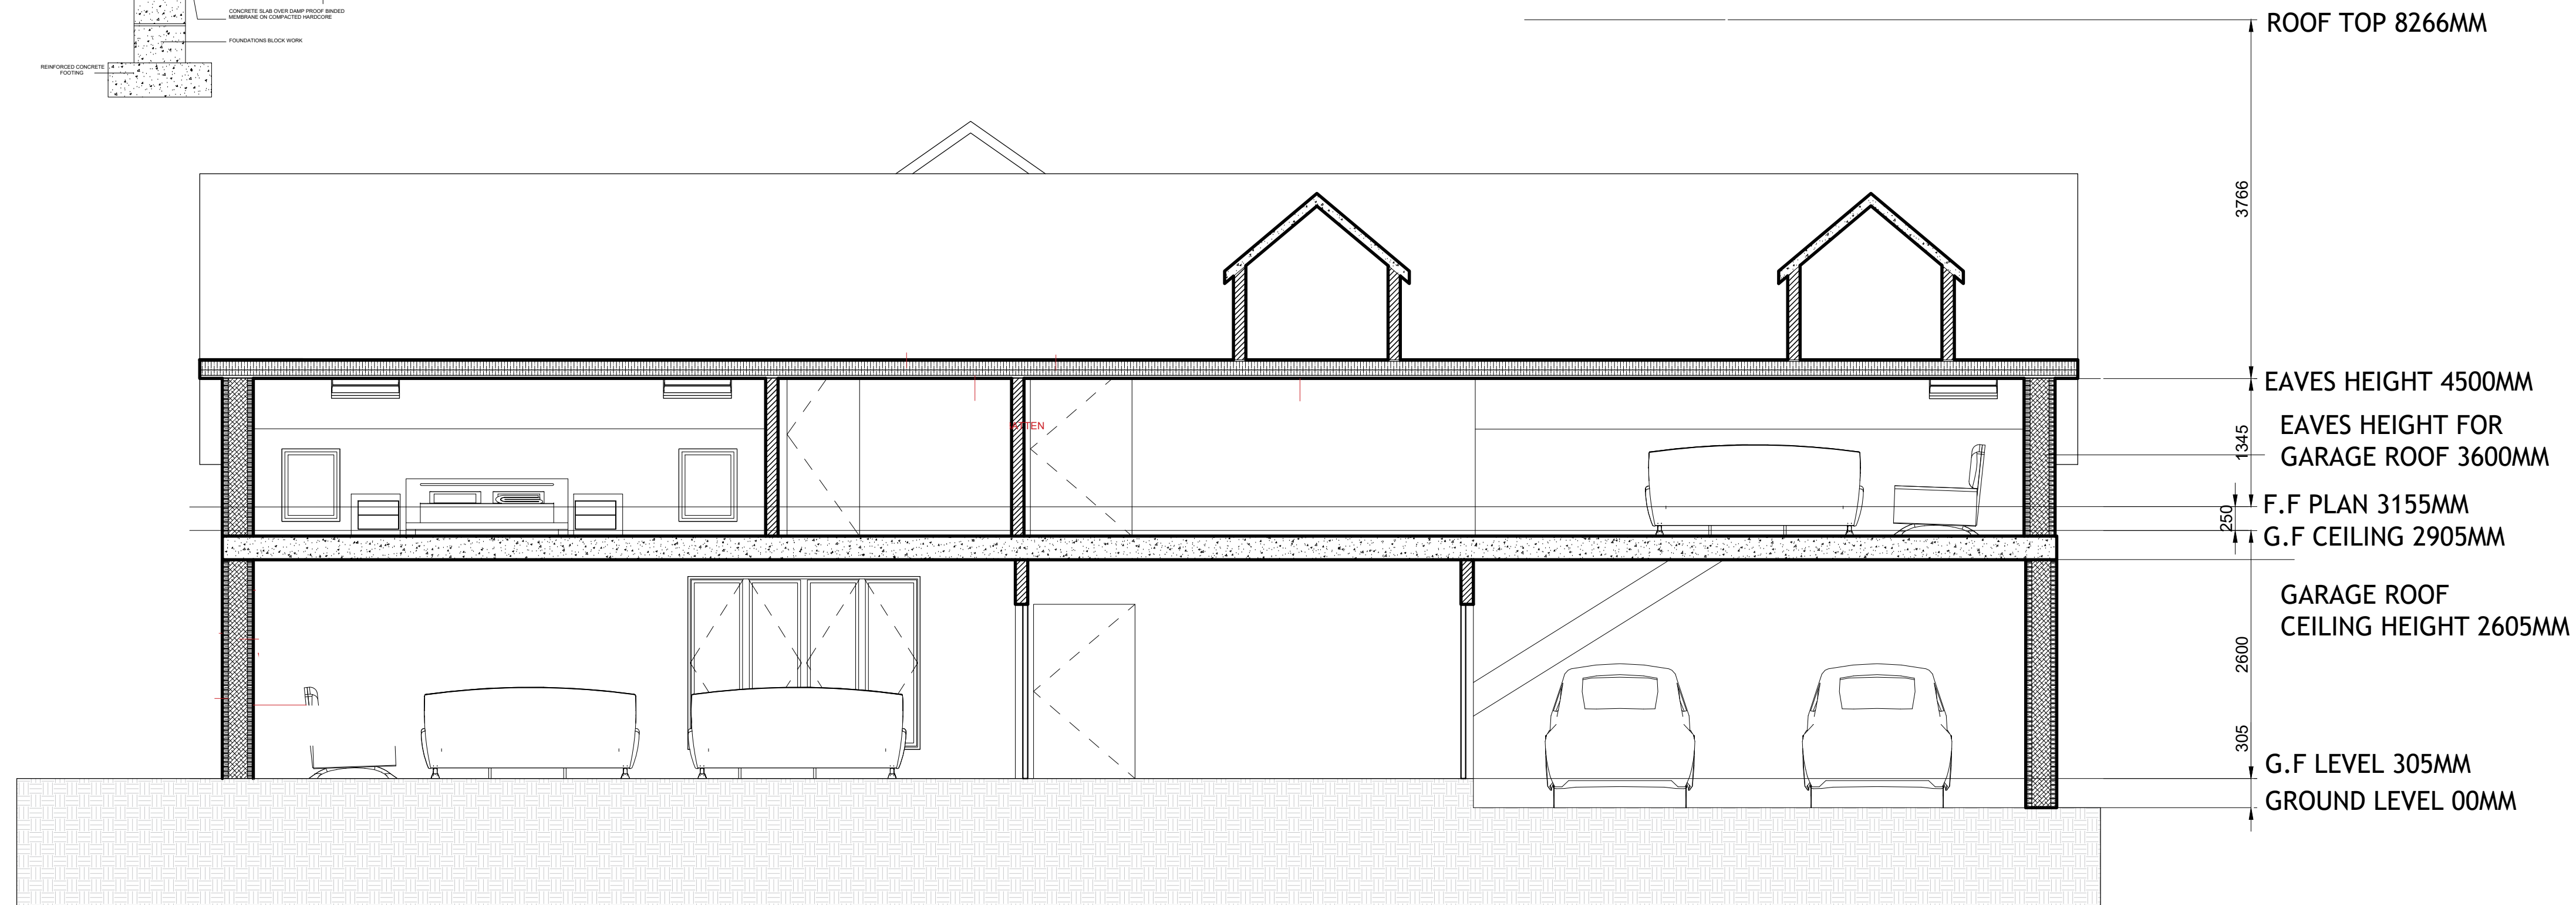

SECTION BB'

NOTES

NUM	REVISION	NUM
ADDRESS Land to Rear 8 Wood Lane, Norton Juxta. CV9 3QB		
ISSUE Drawing 05.06		
CLIENT		
SHEET TITLE SECTIONS		
DATE FEB 2026	PAPER SZIE A3	
SCALE 1:90		
DRAWN BY	SHEET NO	
CHECKED BY		

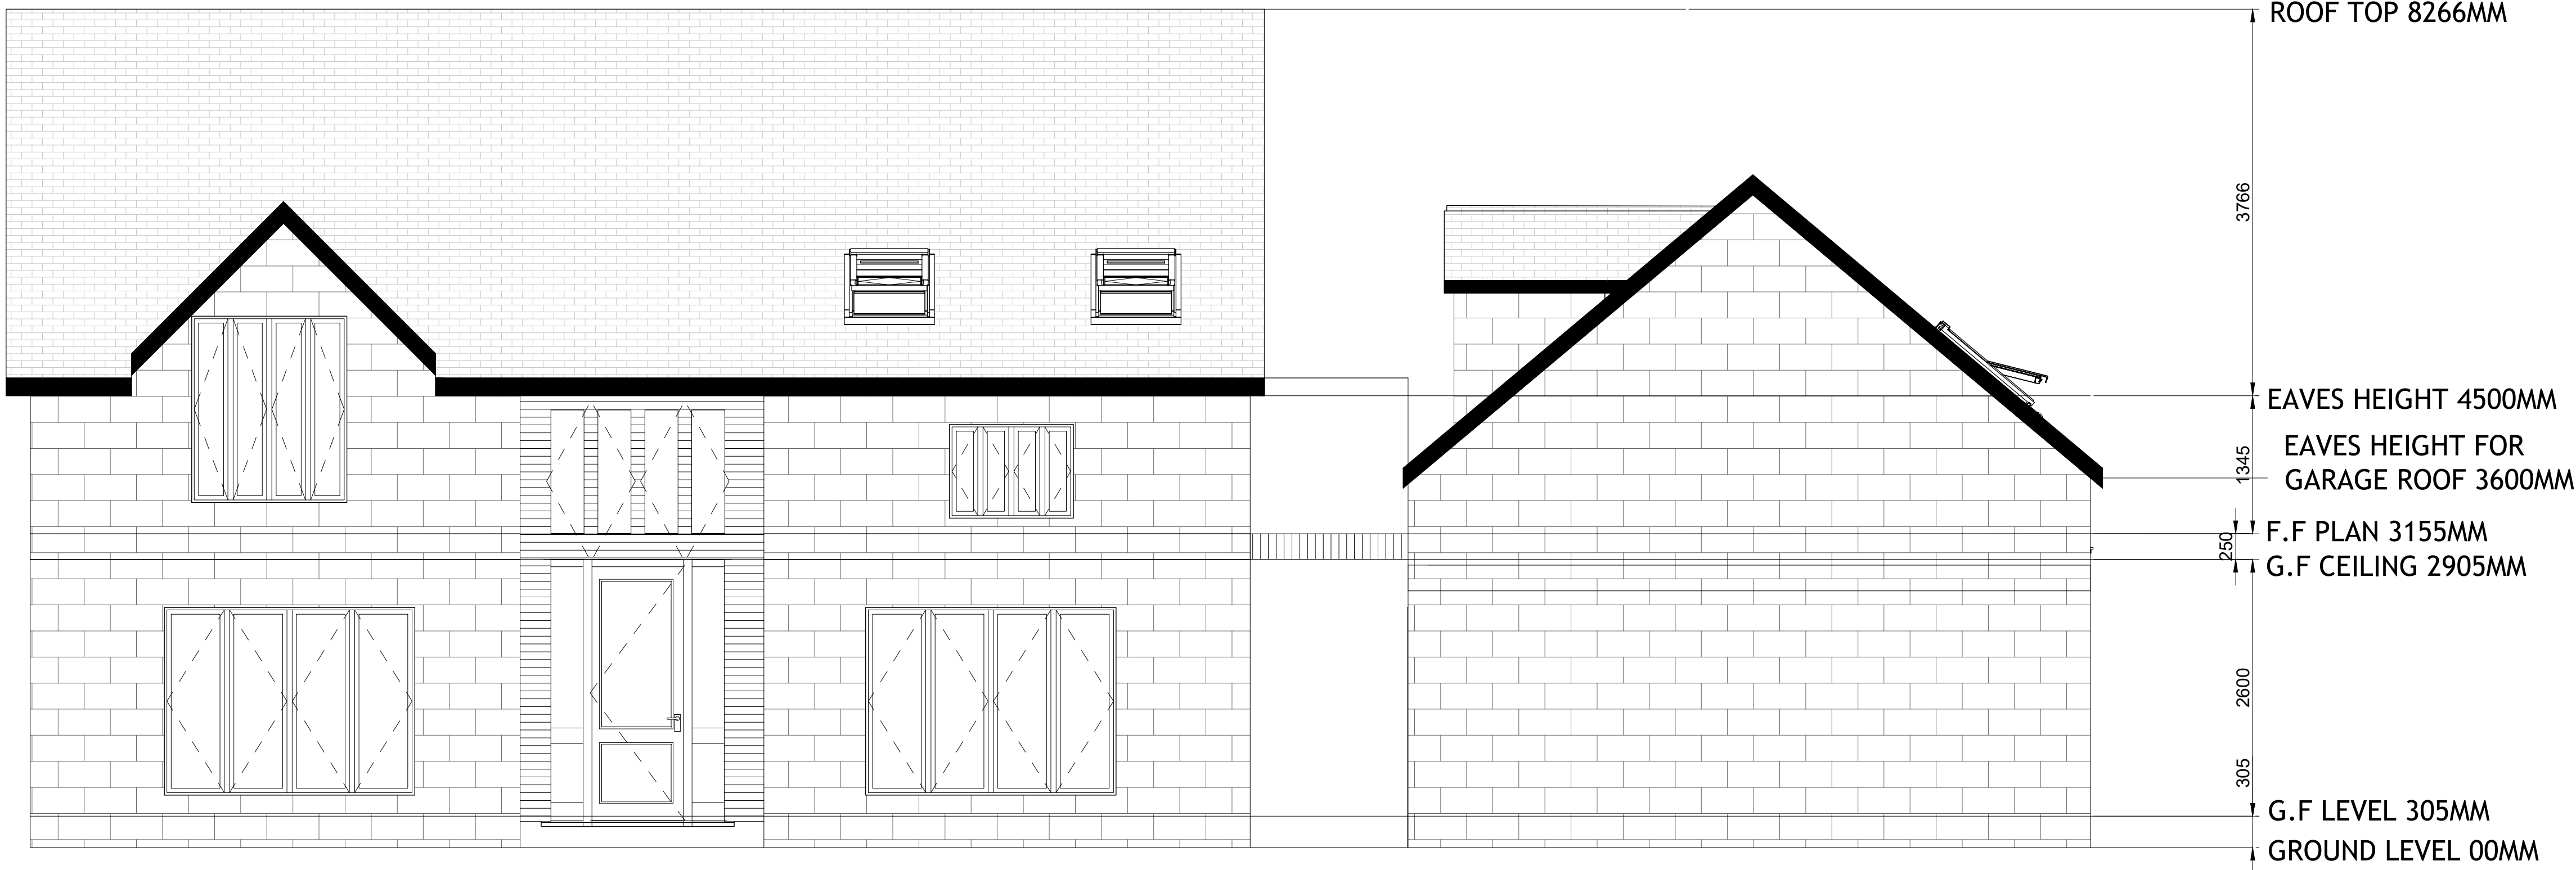

FRONT SIDE ELEVATION



BACK SIDE ELEVATION



NOTES

NUM	REVISION	NUM
-----	----------	-----

ADDRESS
Land to Rear 8 Wood Lane,
Norton Juxta. CV9 3QB

ISSUE
Drawing 05.07

CLIENT

SHEET TITLE
ELEVATION

DATE
FEB 2026

SCALE
1:80

DRAWN BY

CHECKED BY


PAPER SZIE

A3

SHEET NO



RIGHT SIDE ELEVATION

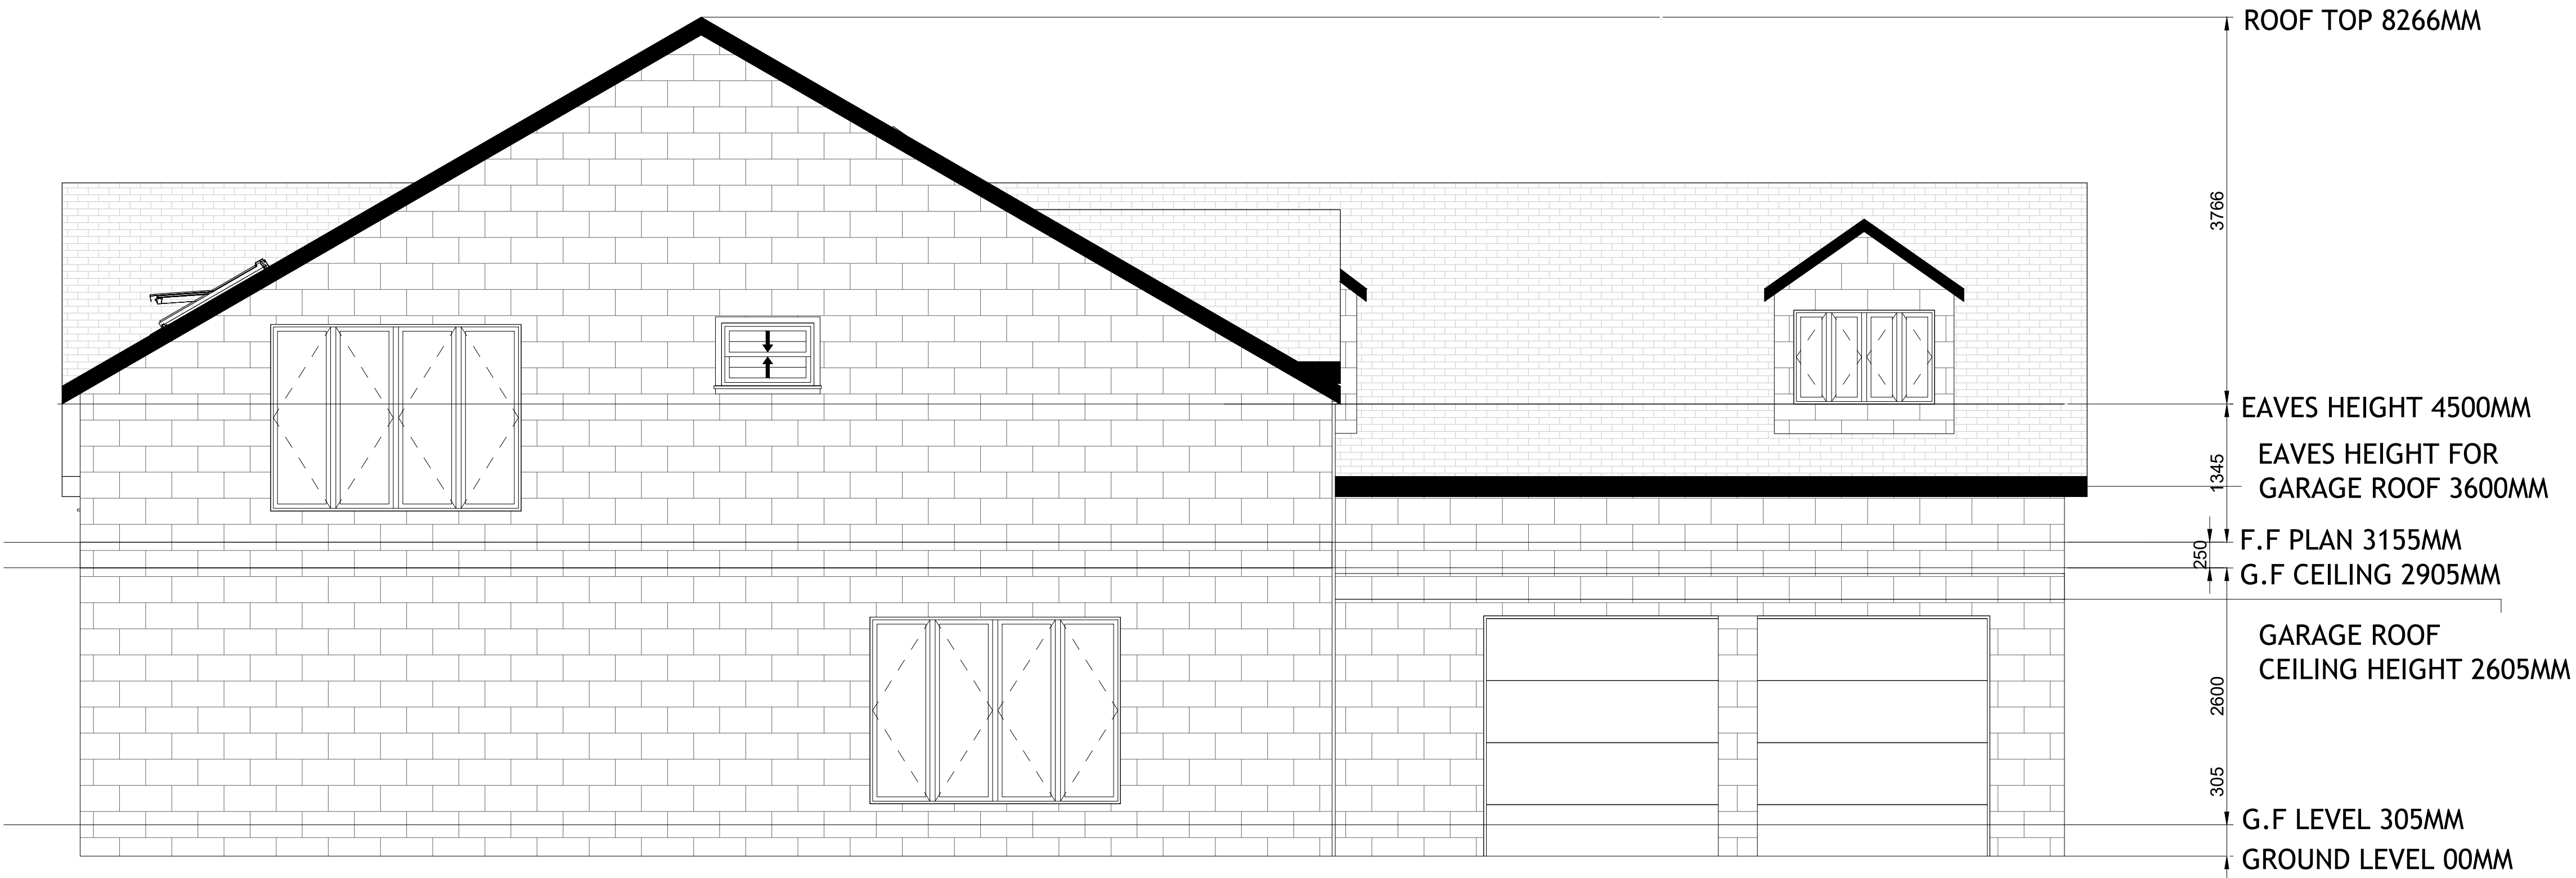

LEFT SIDE ELEVATION



NOTES

NUM	REVISION	NUM
ADDRESS Land to Rear 8 Wood Lane, Norton Juxta. CV9 3QB		
ISSUE Drawing 05.08		
CLIENT		
SHEET TITLE ELEVATION		
DATE FEB 2026	PAPER SZIE A3	
SCALE 1:80		
DRAWN BY	SHEET NO	
CHECKED BY		