



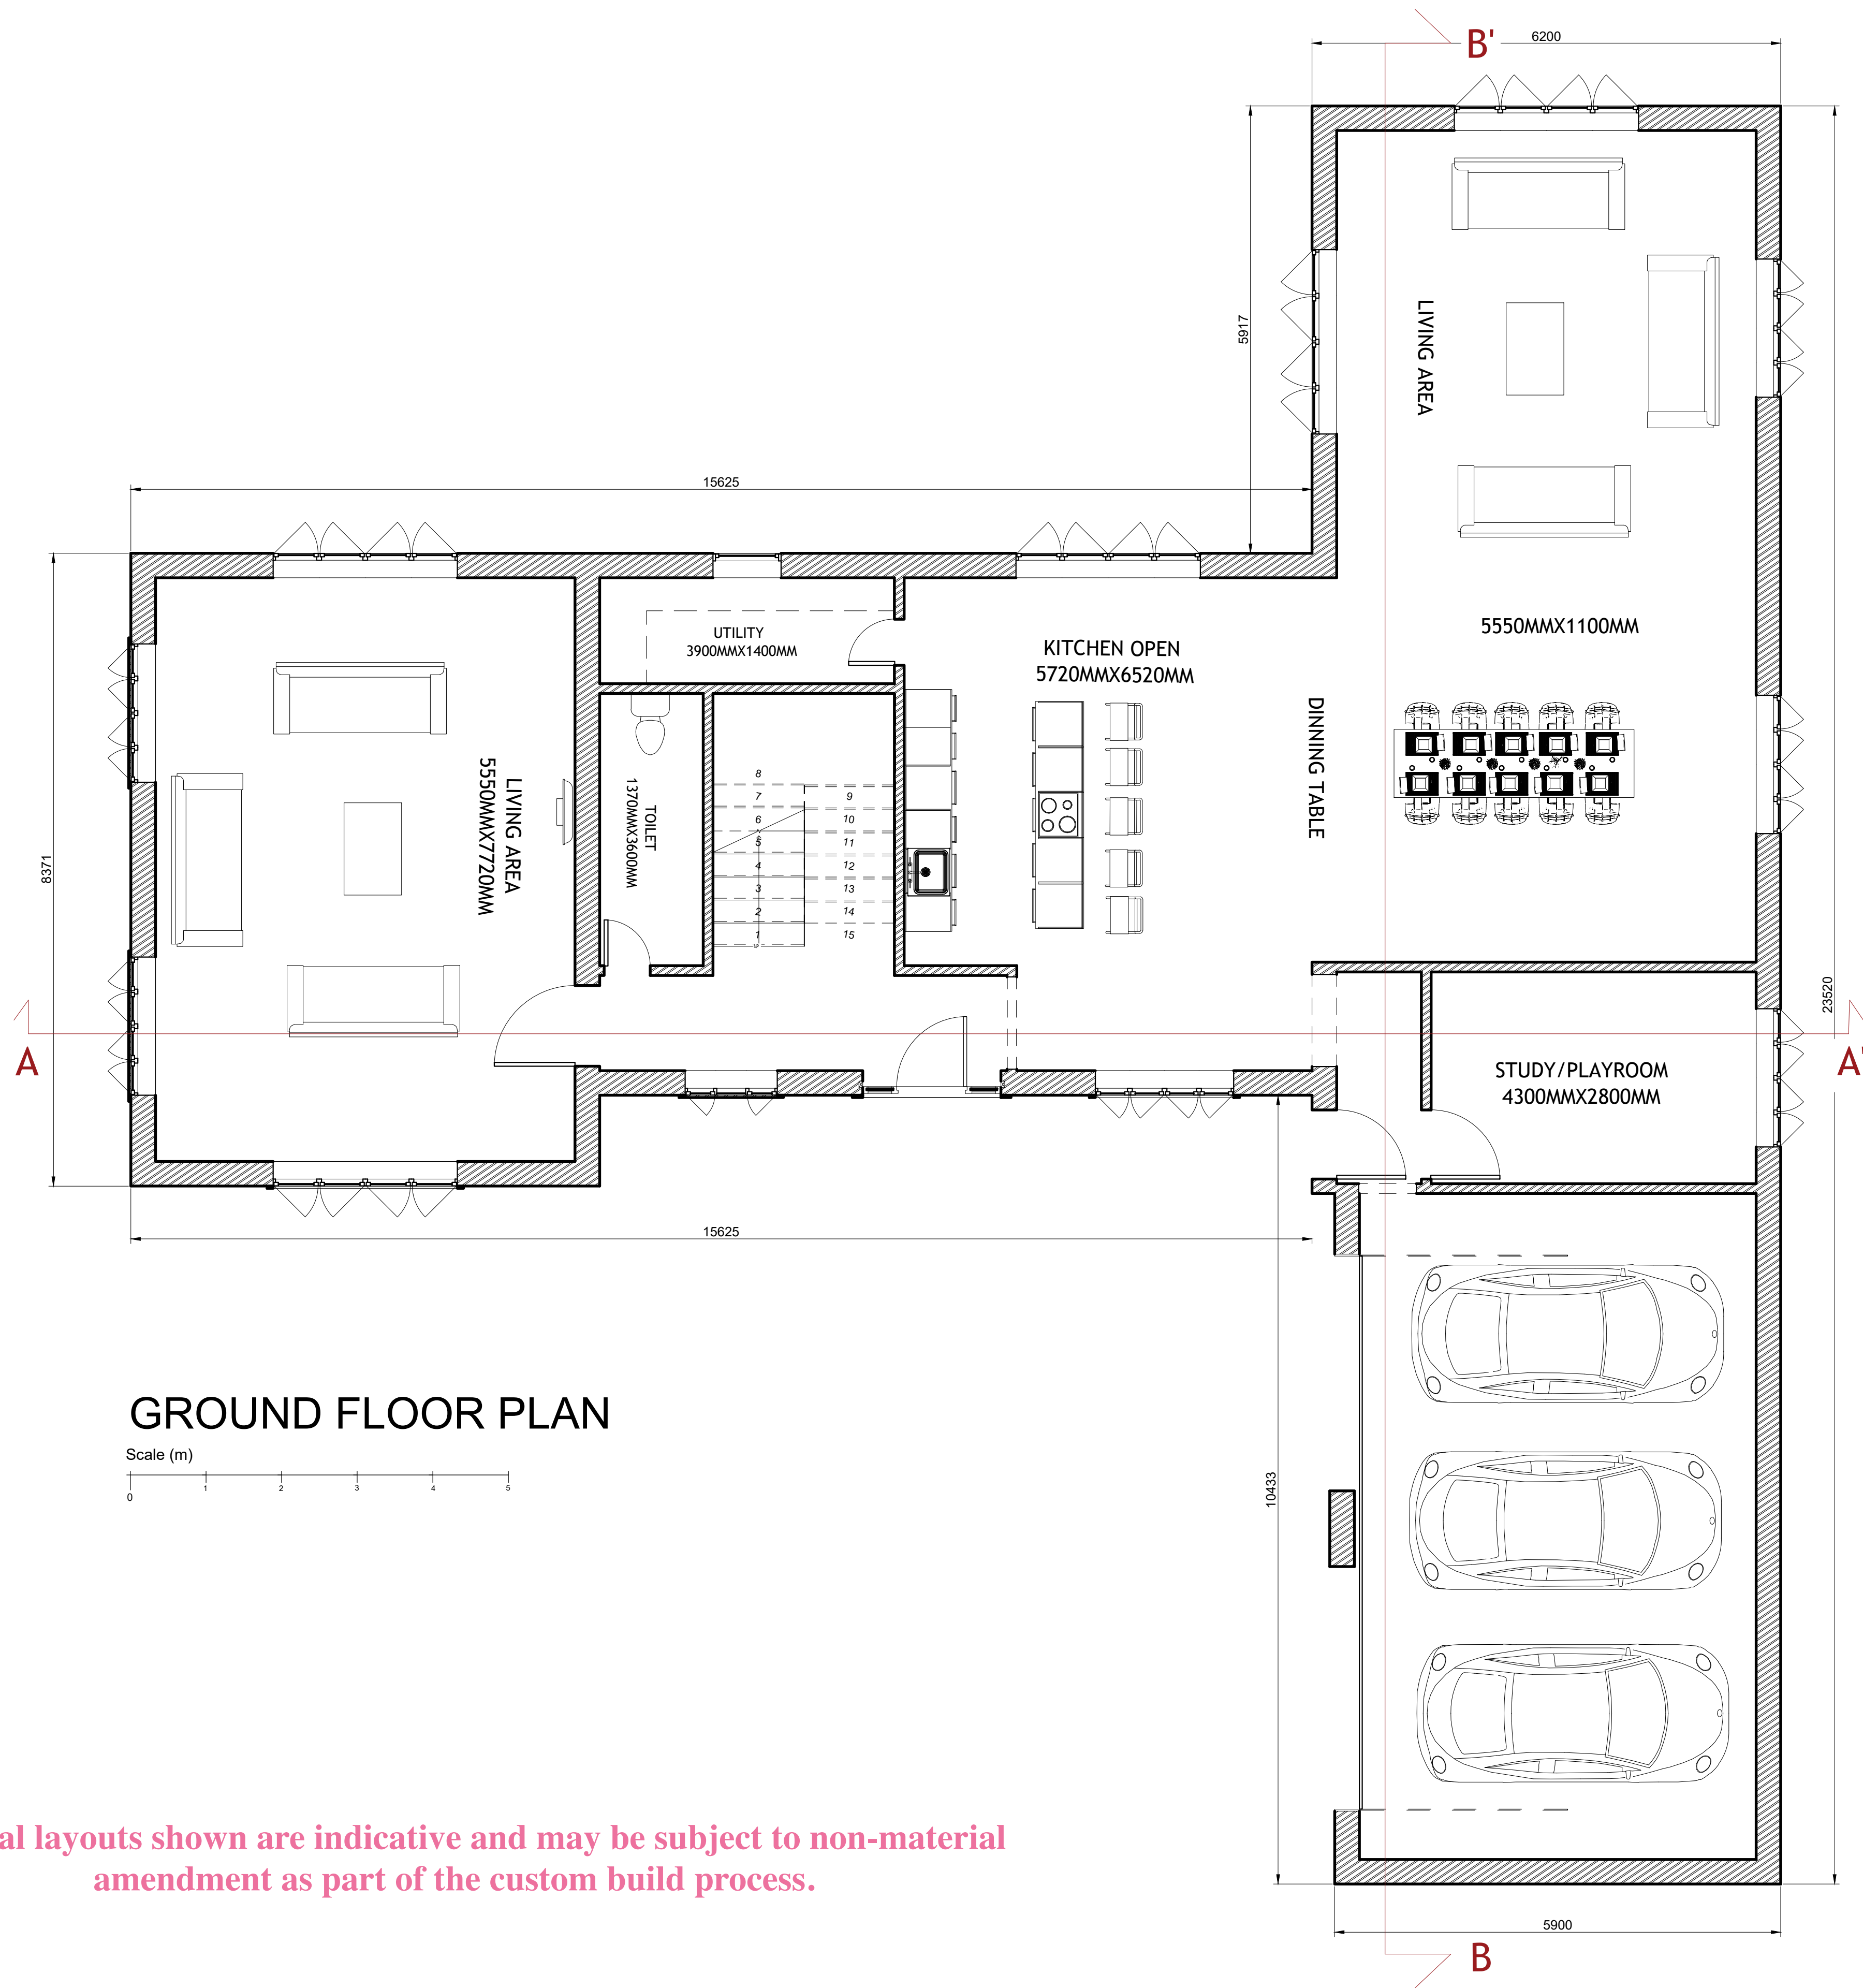

Internal layouts shown are indicative and may be subject to non-material amendment as part of the custom build process.

NOTES

NUM	REVISION	NUM
ADDRESS Land to Rear 8 Wood Lane, Norton Juxta. CV9 3QB		
ISSUE Drawing no 06.01		
CLIENT		
SHEET TITLE PLANS		
DATE FEB 2026	PAPER SZIE A3	
SCALE 1:100		
DRAWN BY	SHEET NO	
CHECKED BY		

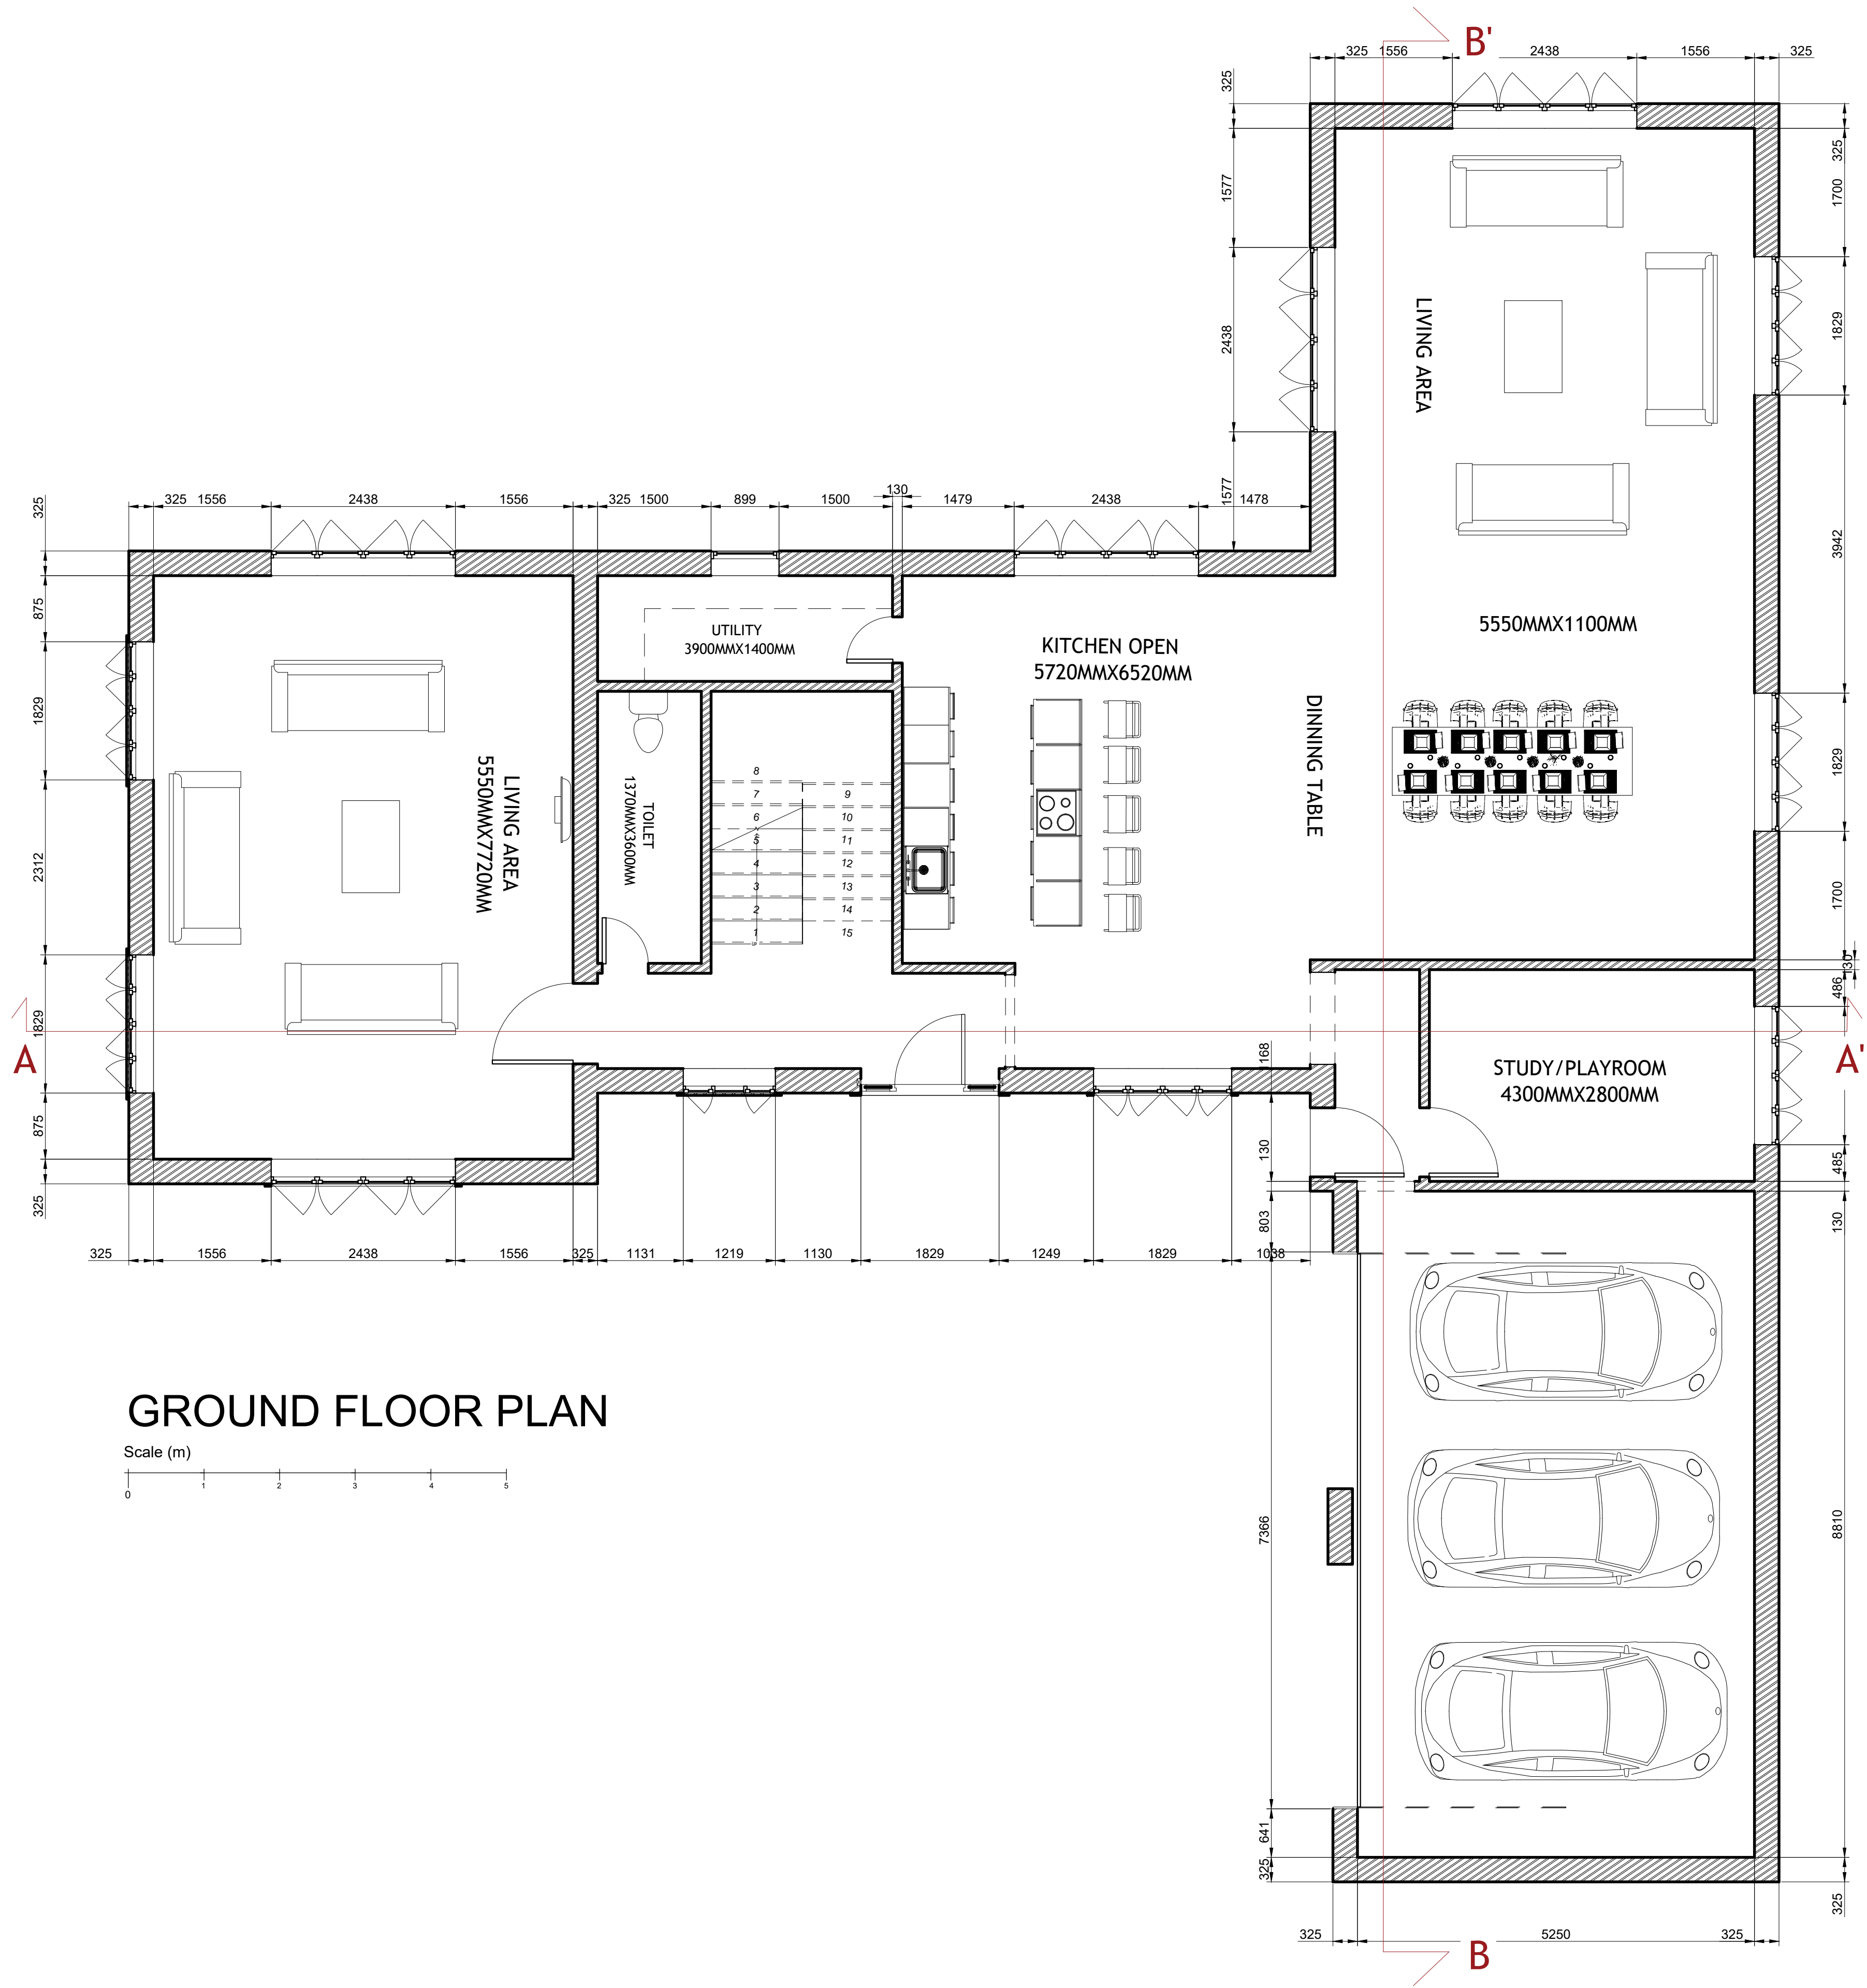

GROUND FLOOR PLAN

Scale (m)

0 1 2 3 4 5

NOTES

NUM	REVISION	NUM

ADDRESS

Land to Rear 8 Wood Lane,
Norton Juxta. CV9 3QB

ISSUE

Drawing 06.02

CLIENT

SHEET TITLE

PLANS

DATE

FEB 2026

PAPER SZIE

A3


SCALE

1:100

DRAWN BY

SHEET NO

CHECKED BY

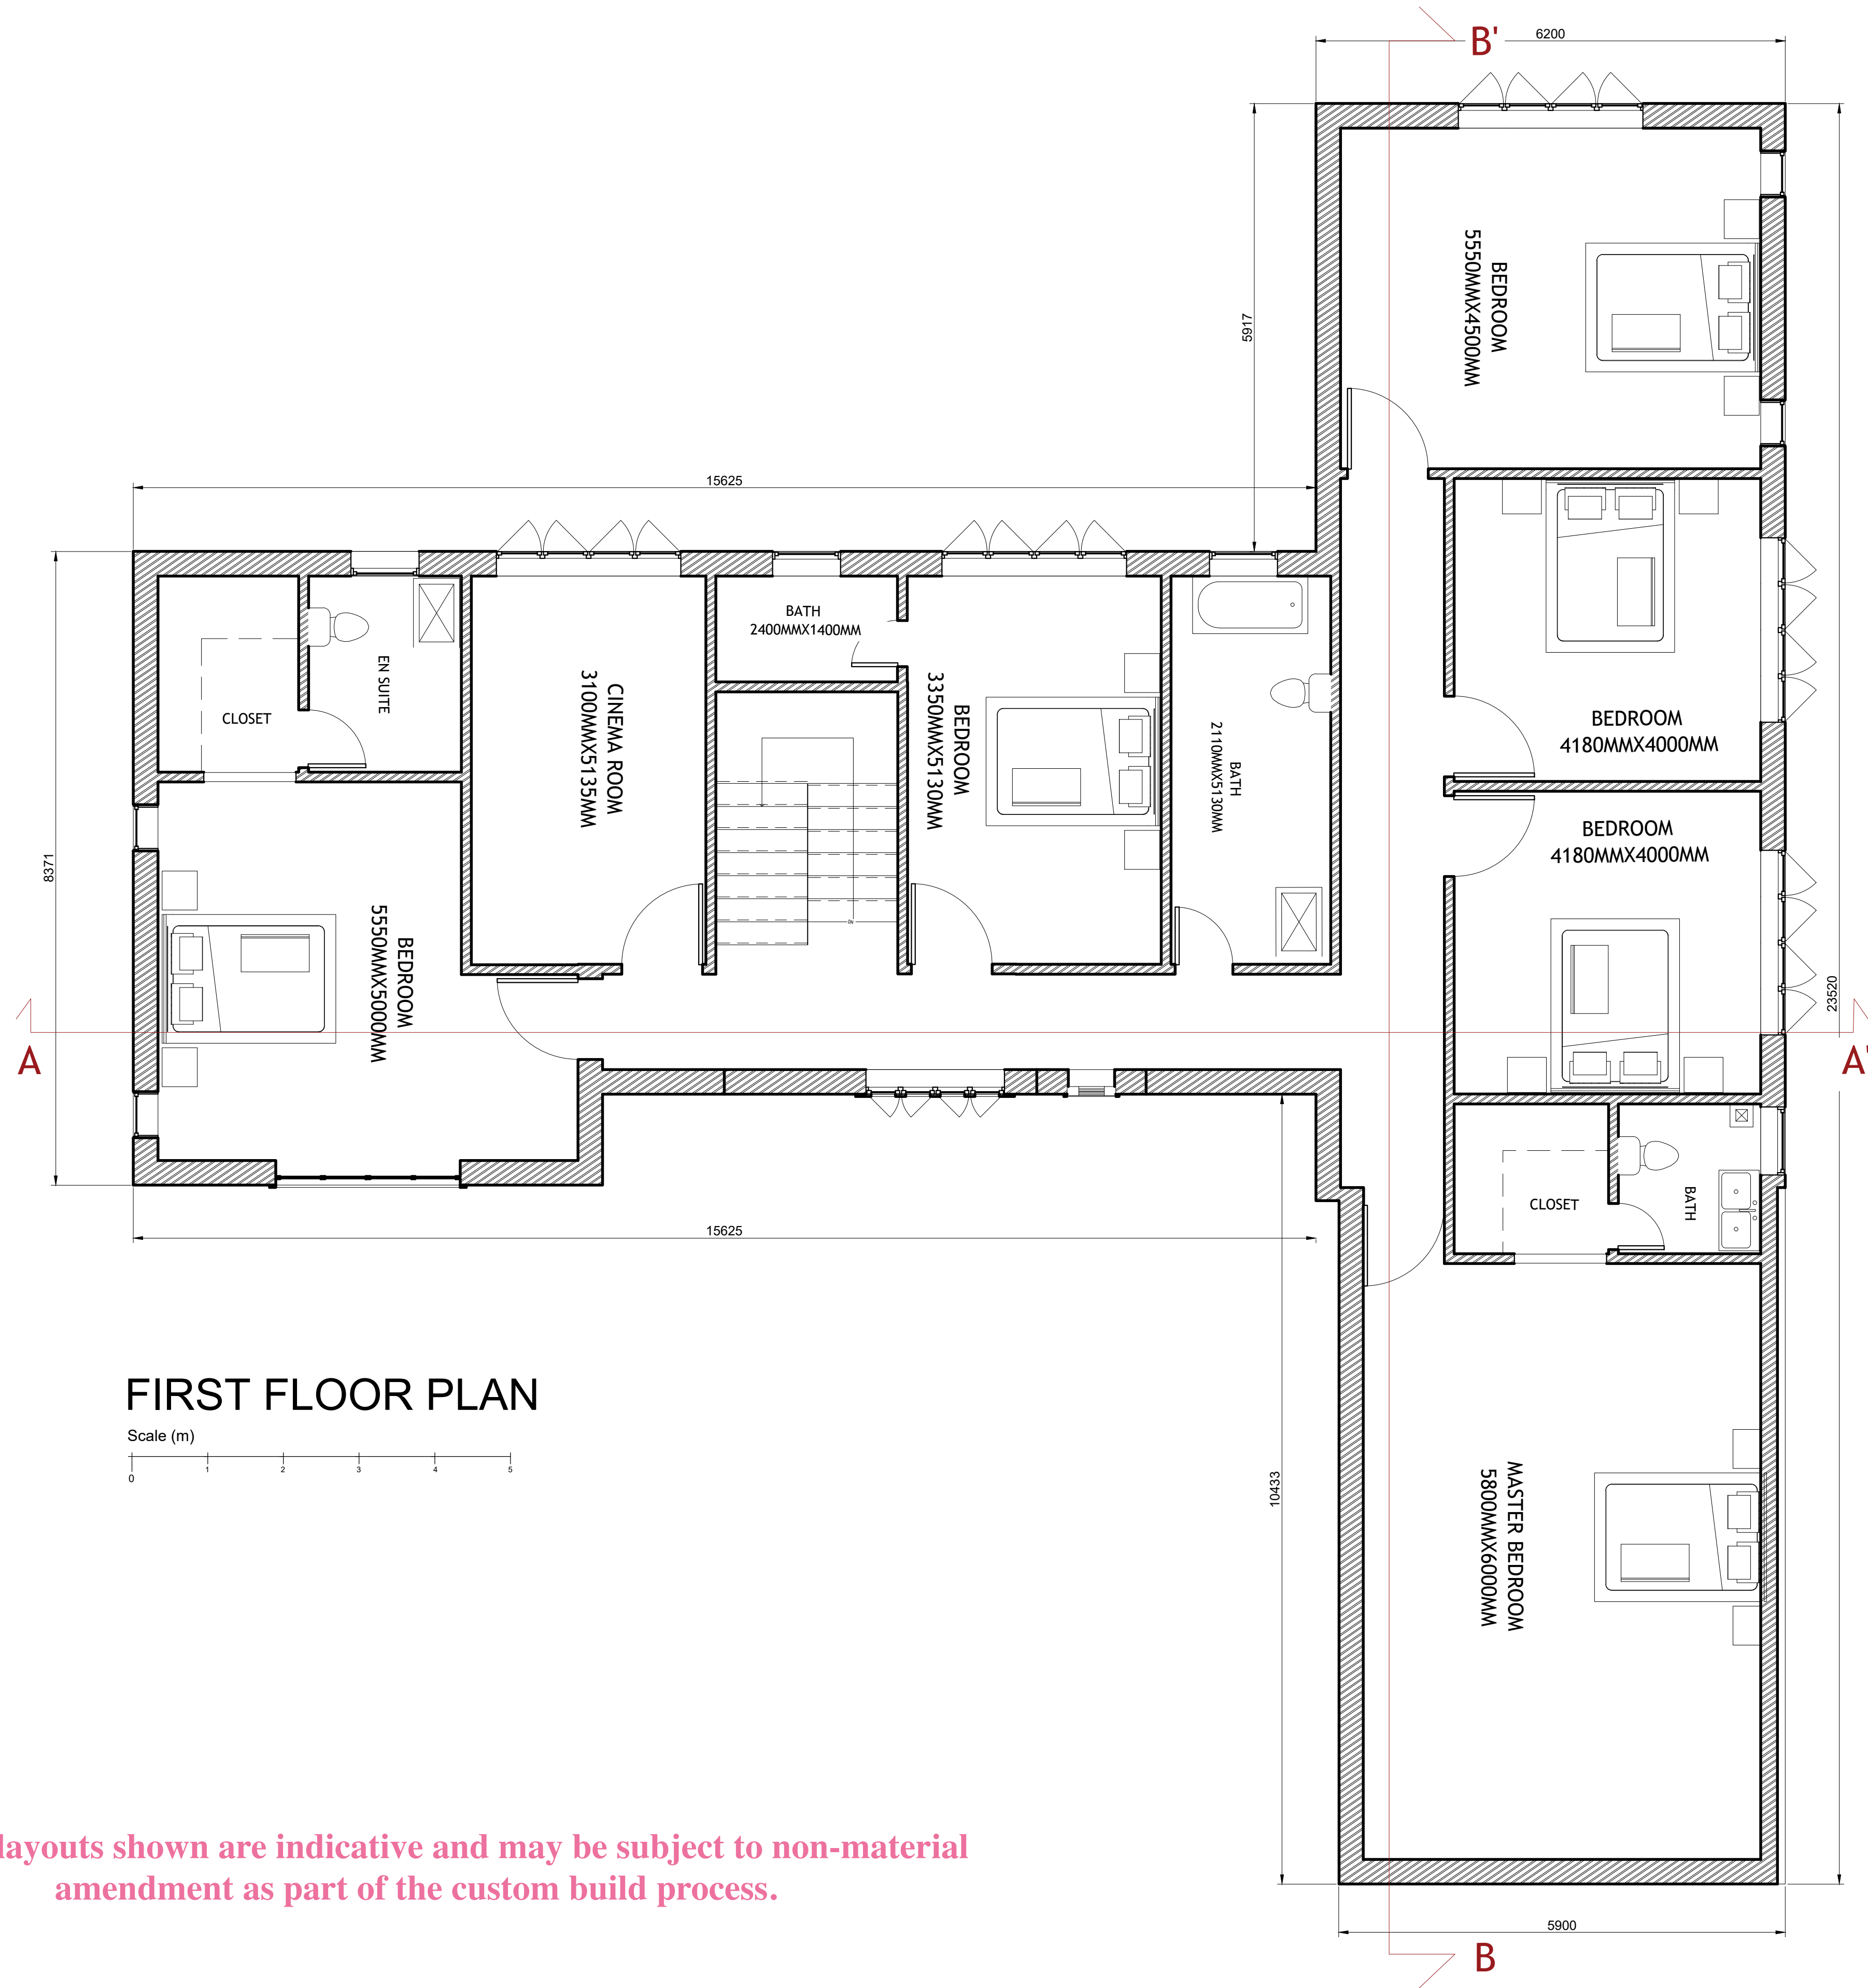

FIRST FLOOR PLAN



Internal layouts shown are indicative and may be subject to non-material amendment as part of the custom build process.

NOTES

NUM	REVISION	NUM

ADDRESS
Land to Rear 8 Wood Lane,
Norton Juxta. CV9 3QB

ISSUE
Drawing 06.03

CLIENT

SHEET TITLE
PLANS

DATE
FEB 2026


SCALE
1:100

DRAWN BY

CHECKED BY

PAPER SZIE
A3

SHEET NO

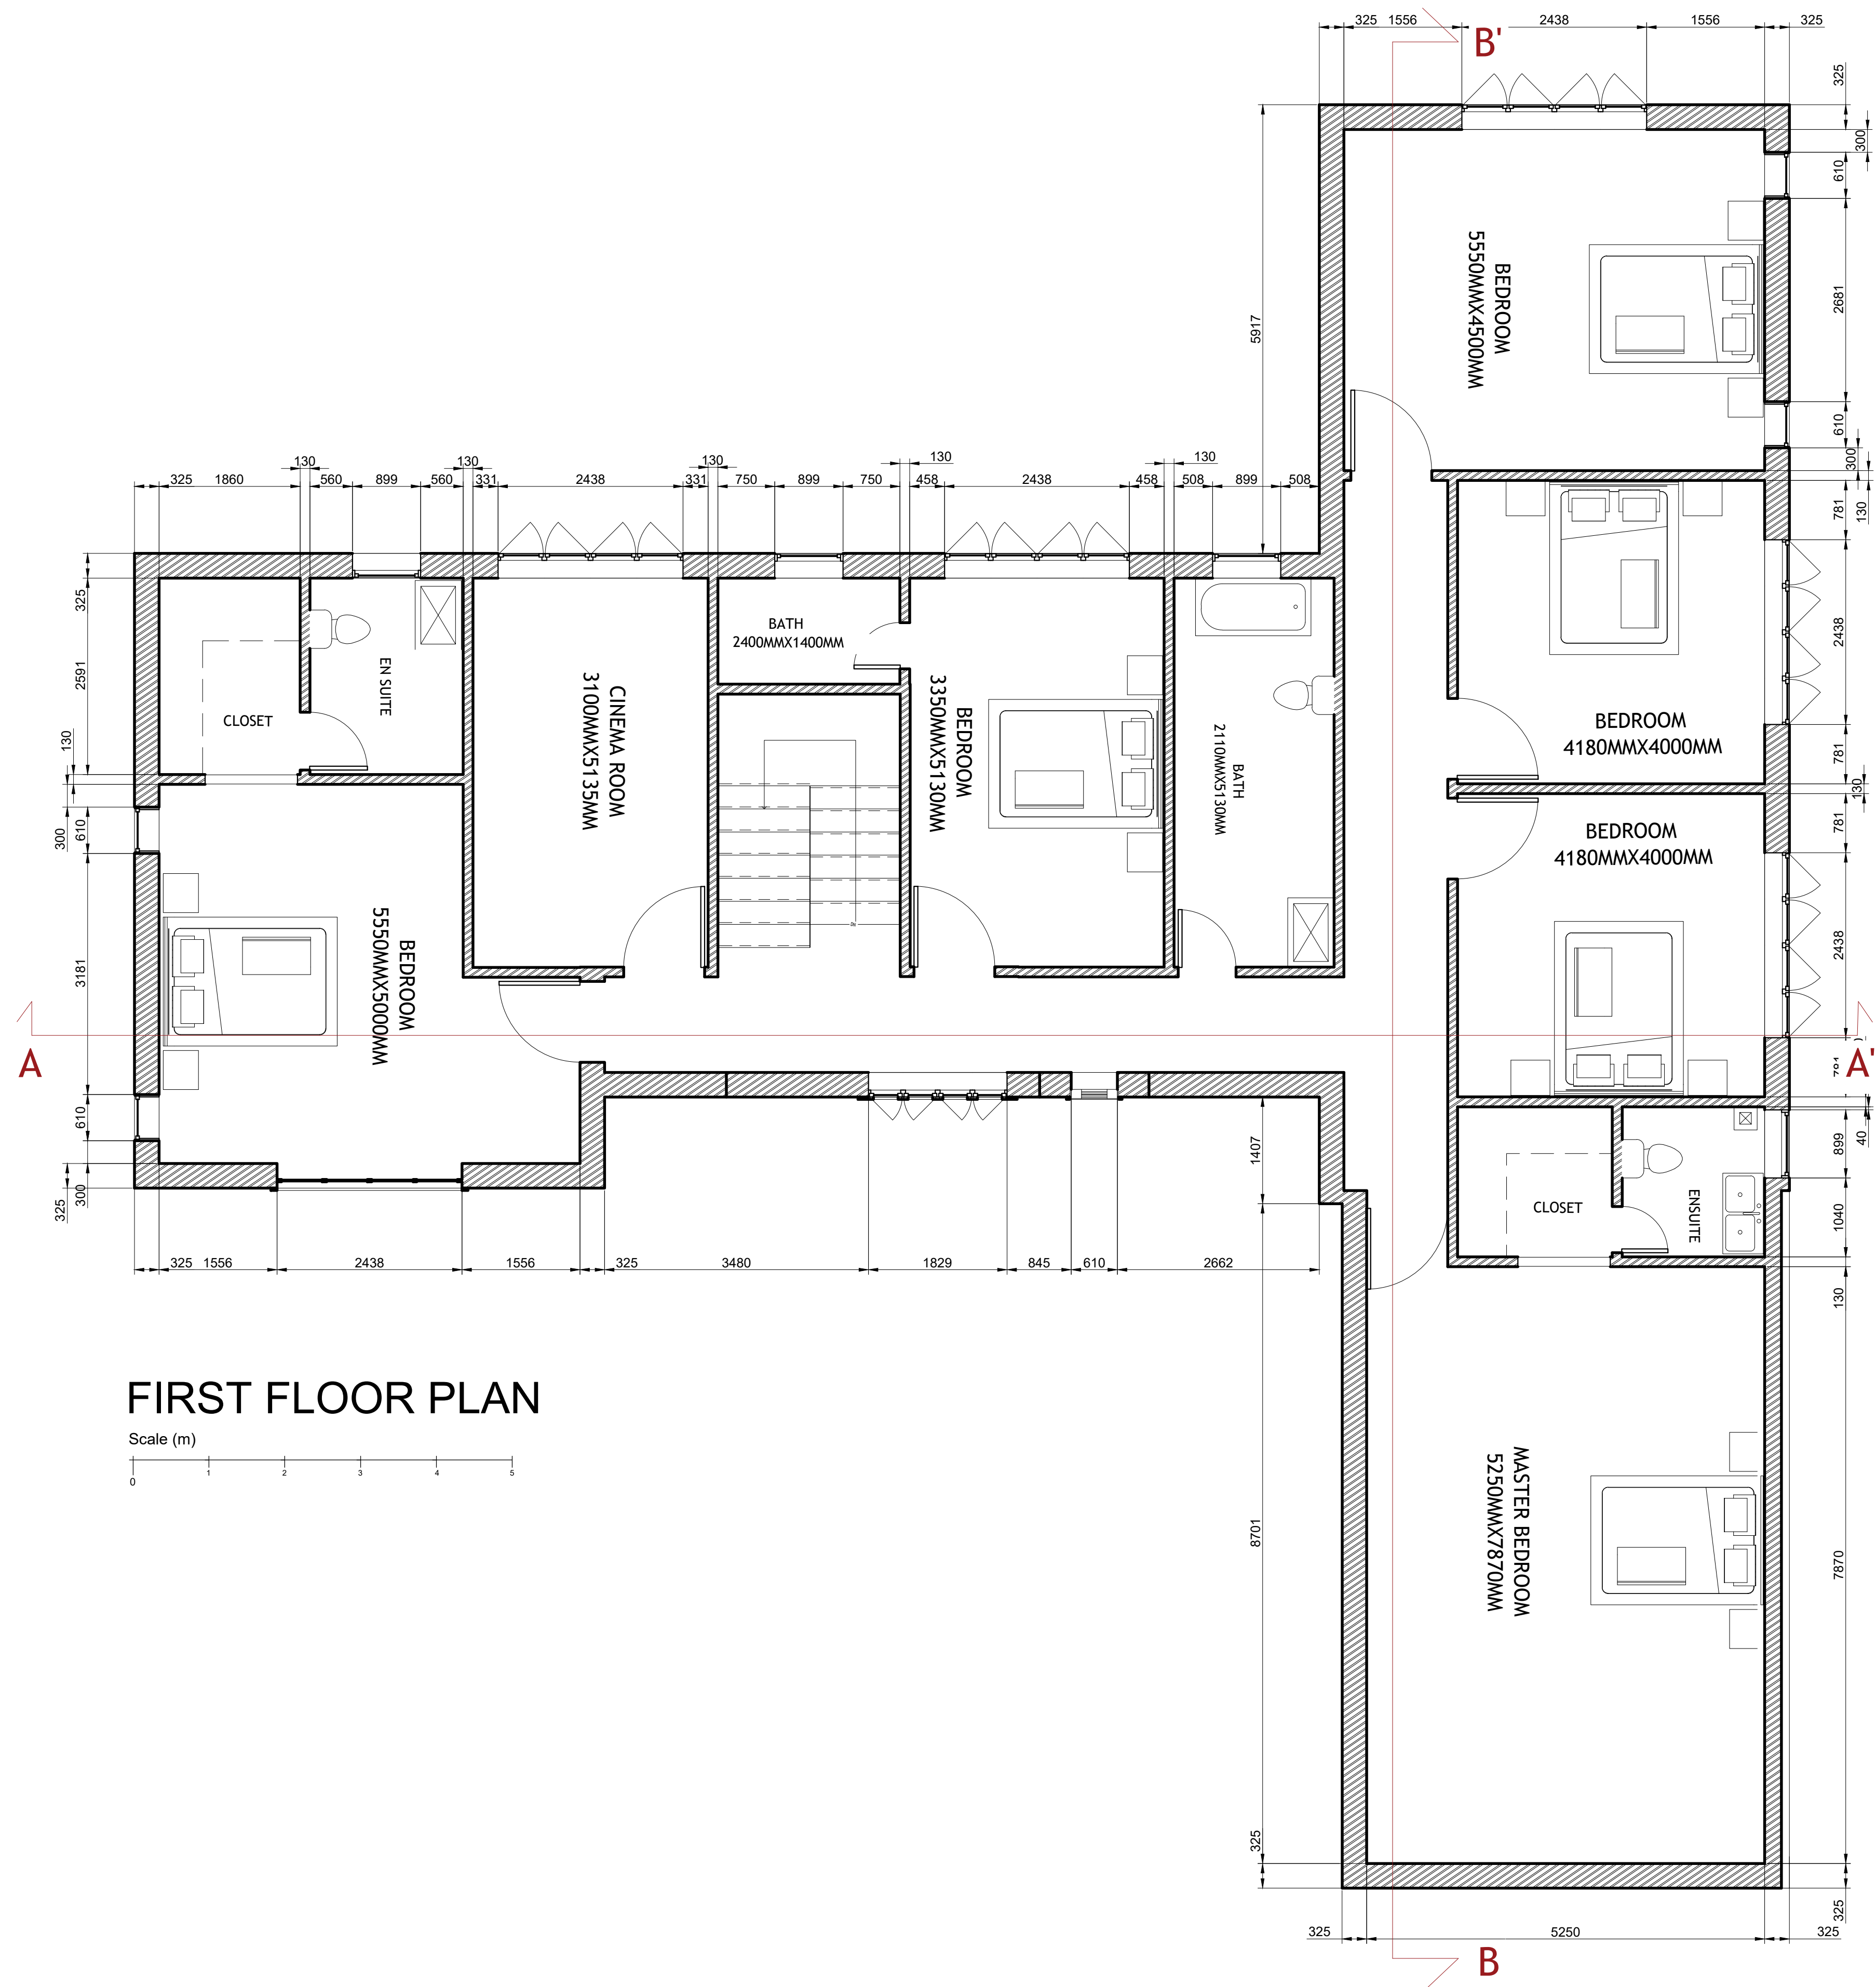

FIRST FLOOR PLAN



NOTES

NUM	REVISION	NUM

ADDRESS
**Land to Rear 8 Wood Lane,
Norton Juxta. CV9 3QB**


ISSUE
Drawing 06.04

CLIENT

SHEET TITLE
PLANS


DATE FEB 2026	PAPER SZIE A3
SCALE 1:100	

DRAWN BY	SHEET NO
CHECKED BY	

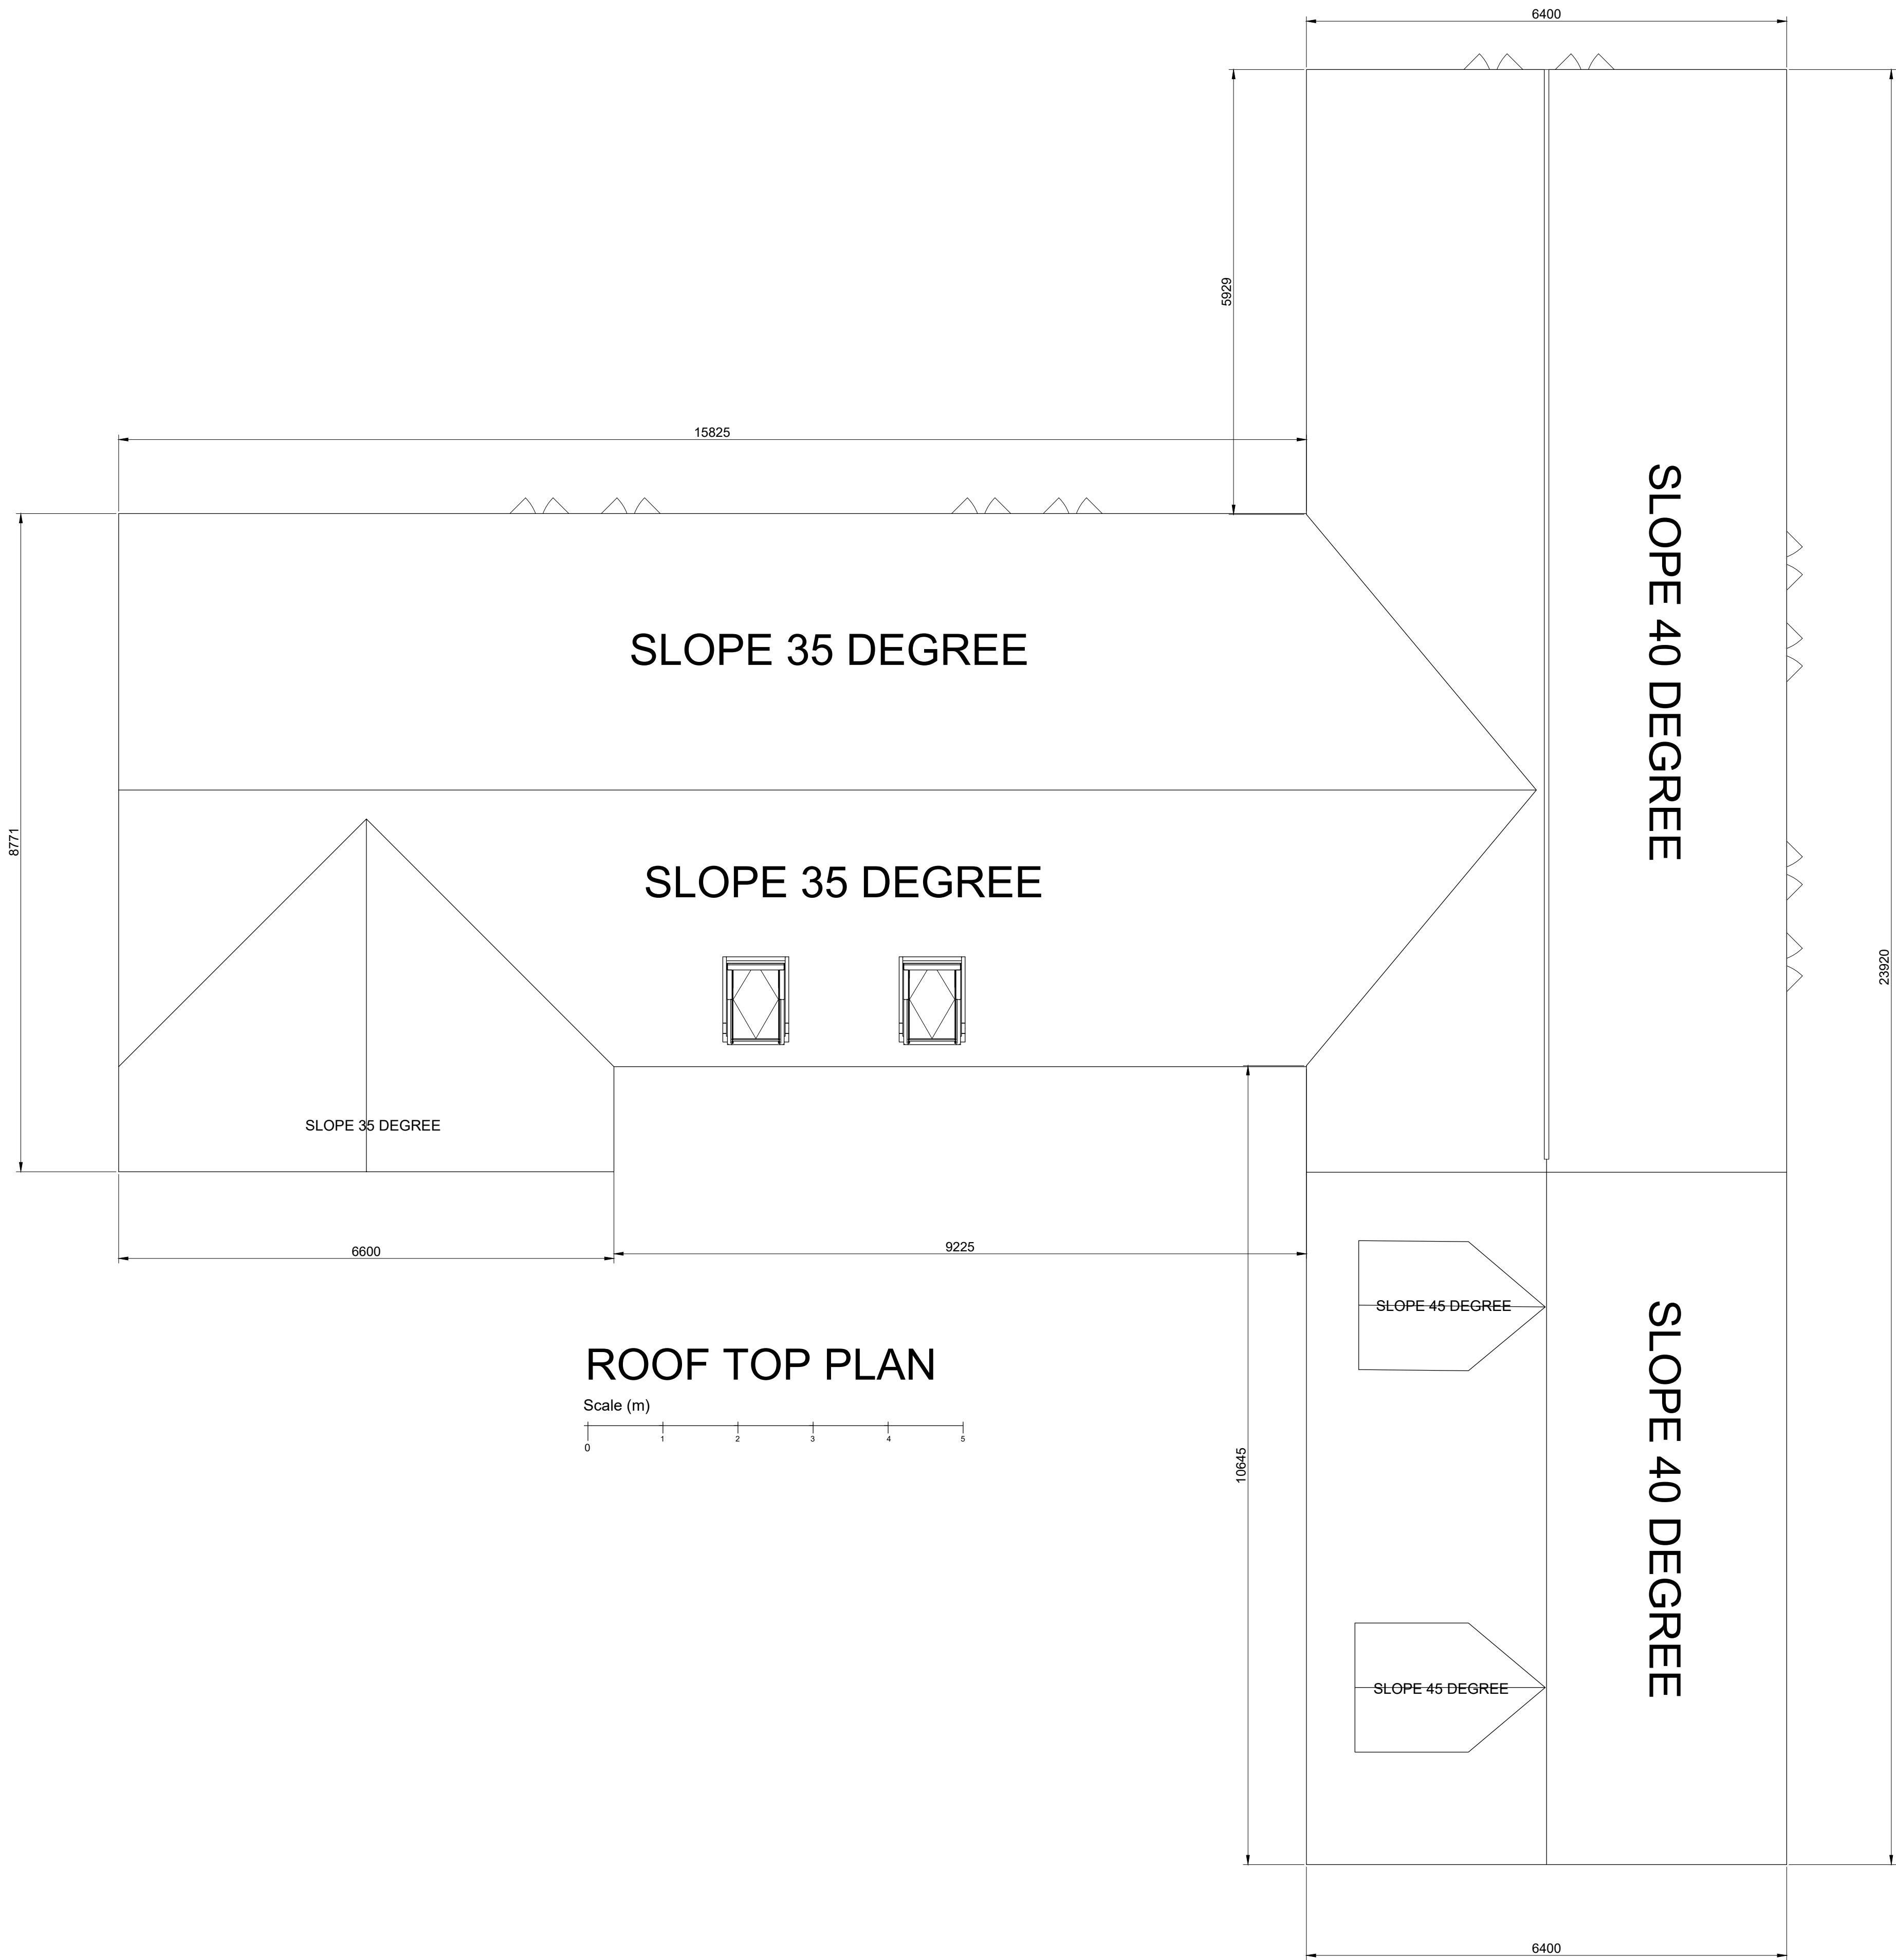


NOTES

NUM	REVISION	NUM
ADDRESS Land to Rear 8 Wood Lane, Norton Juxta. CV9 3QB		
ISSUE Drawing 06.05		
CLIENT		
SHEET TITLE PLANS		
DATE FEB 2026	PAPER SZIE A3	
SCALE 1:100		
DRAWN BY	SHEET NO	
CHECKED BY		

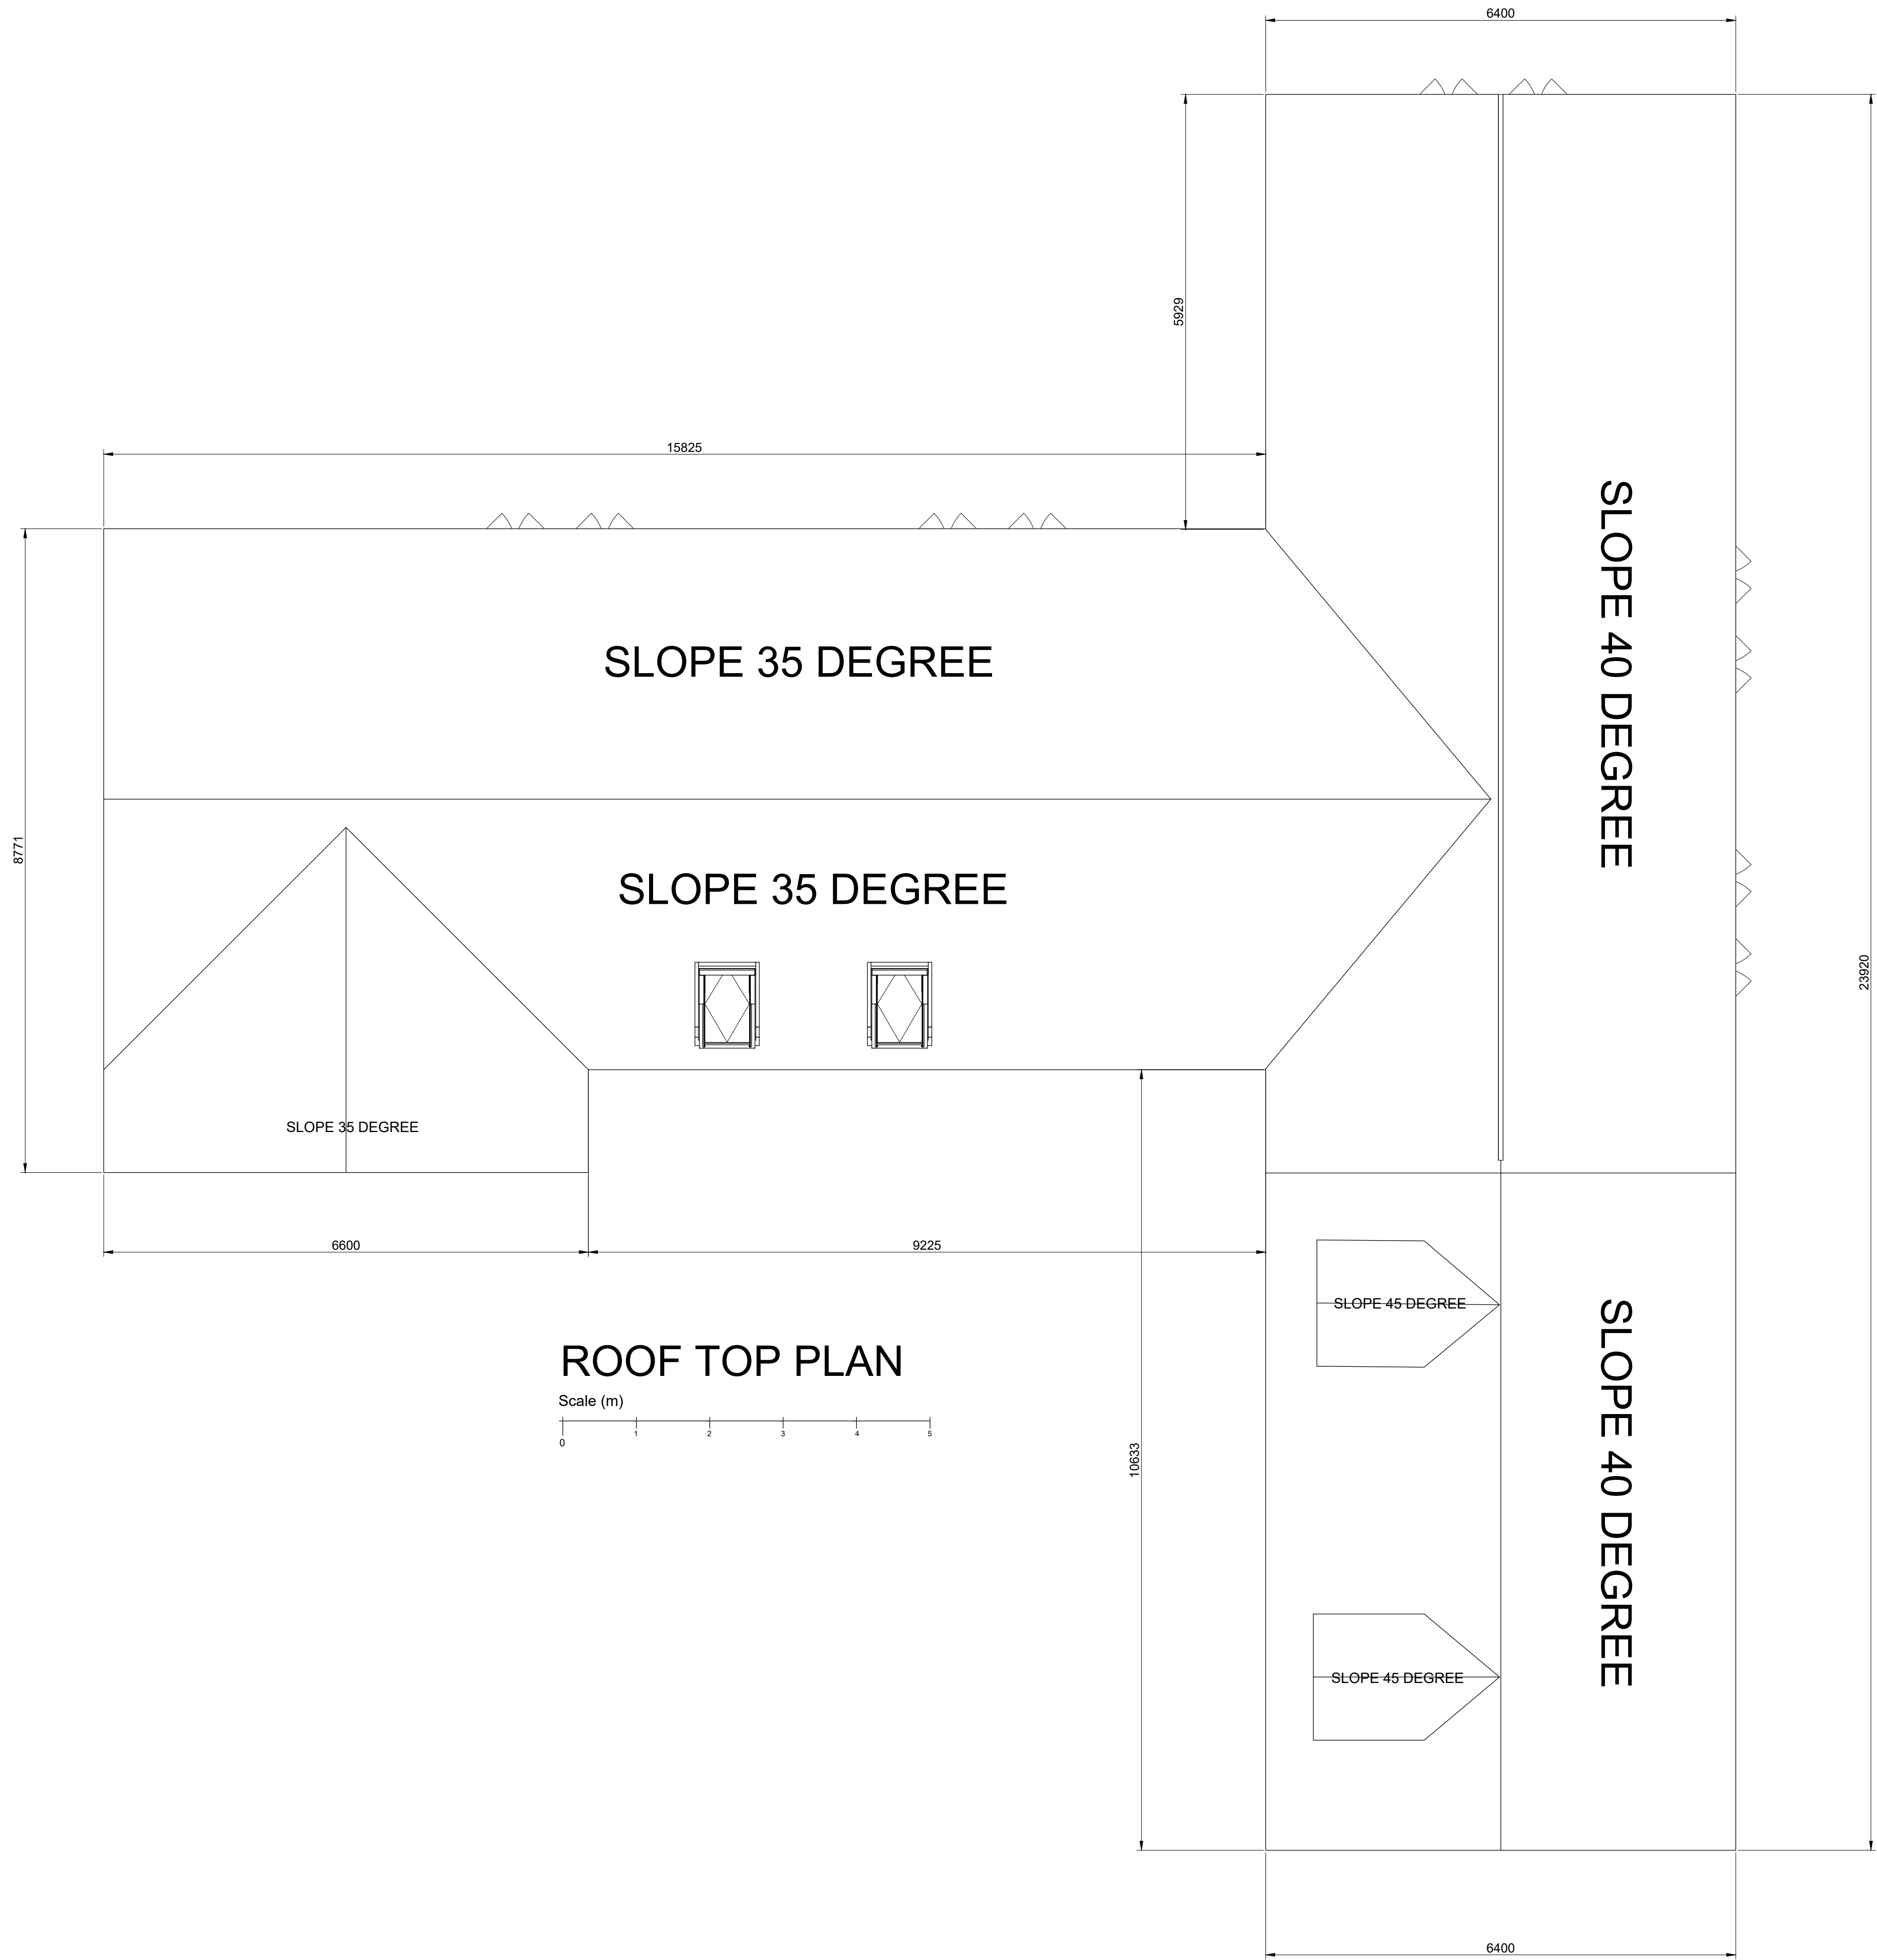


NOTES


NUM	REVISION	NUM
ADDRESS		
Land to Rear 8 Wood Lane, Norton Juxta. CV9 3QB		
ISSUE		
Drawing 06.06		
CLIENT		
SHEET TITLE		
PLANS		
DATE	PAPER SZIE	
FEB 2026	A3	
SCALE		
1:100	SHEET NO	
DRAWN BY		
CHECKED BY		

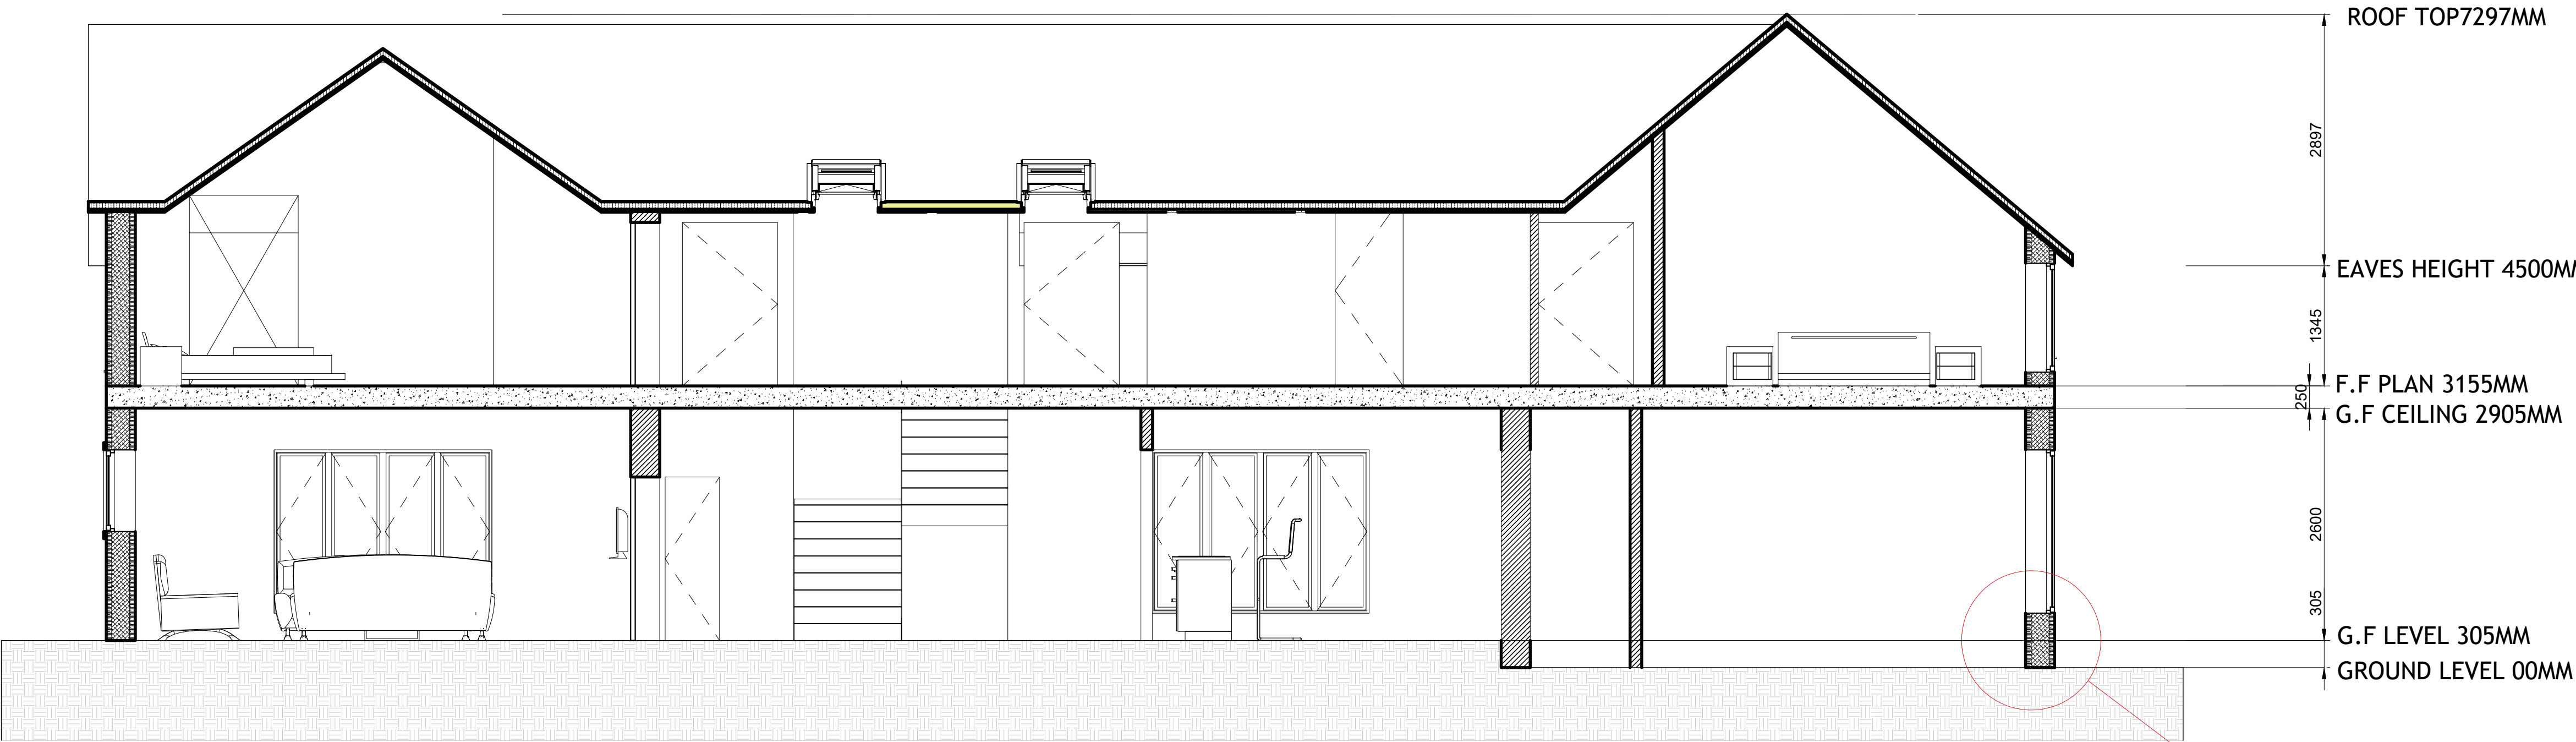


SECTION AA'

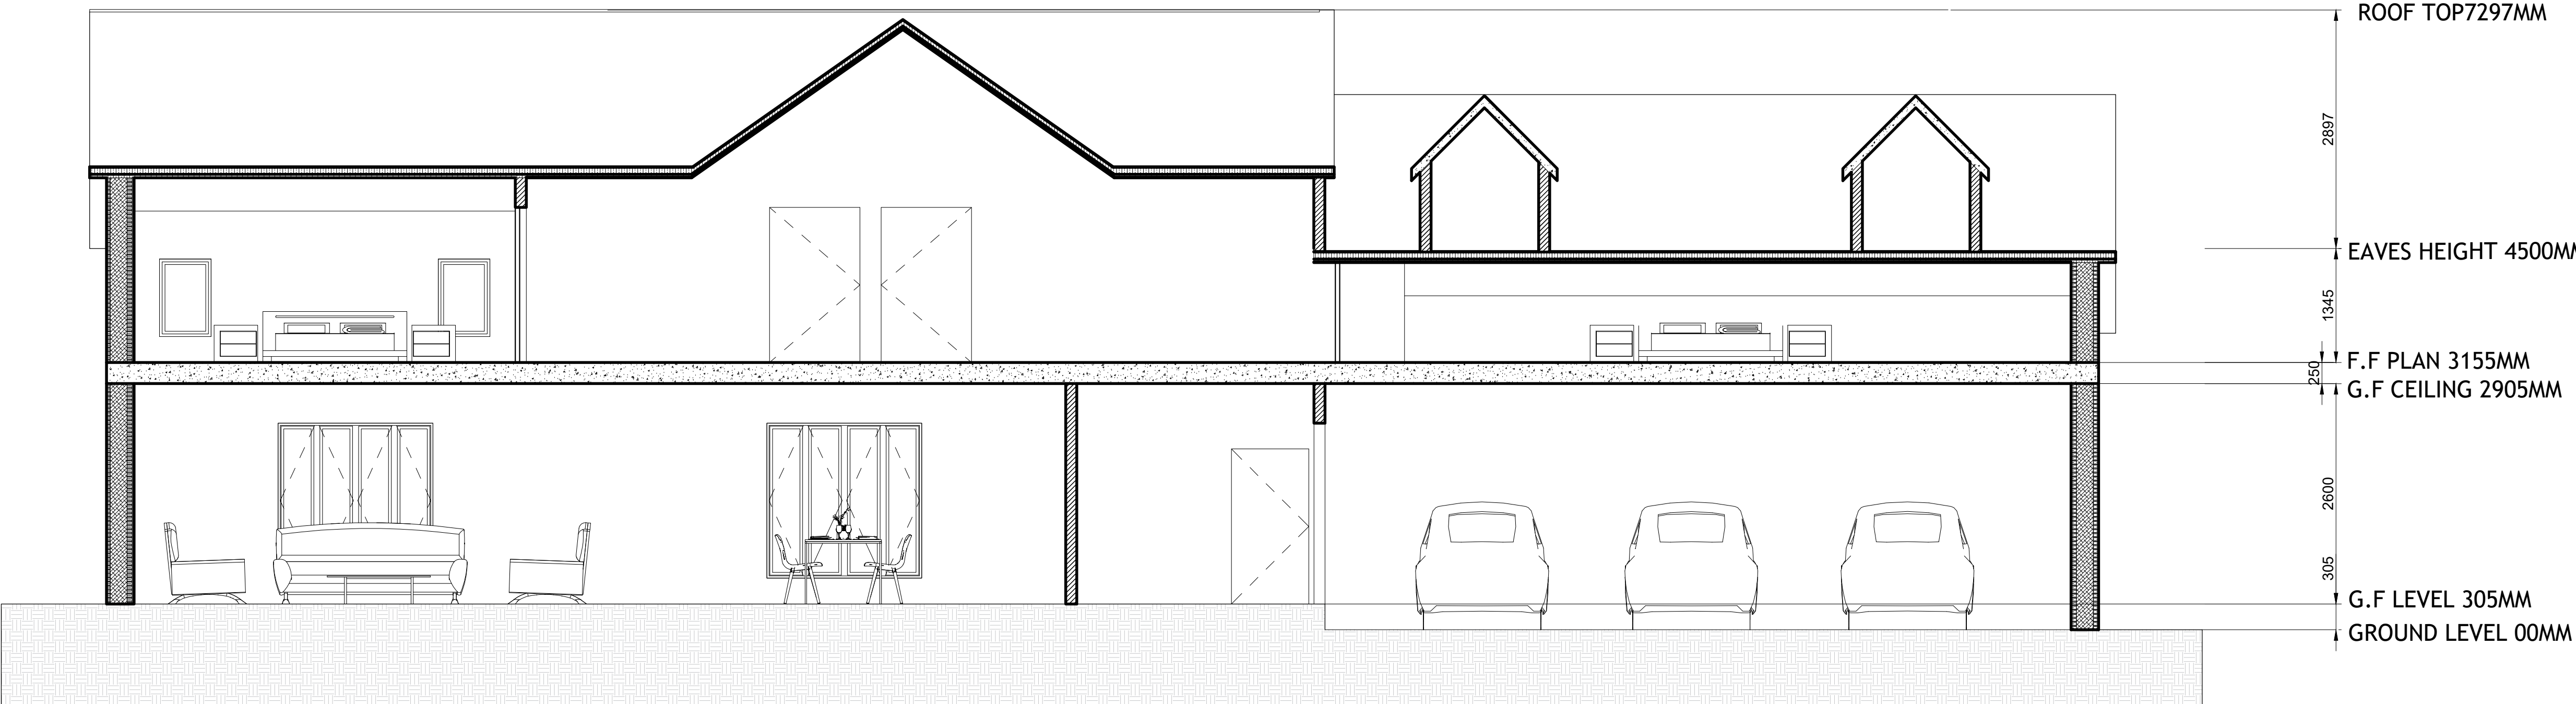


SECTION BB'

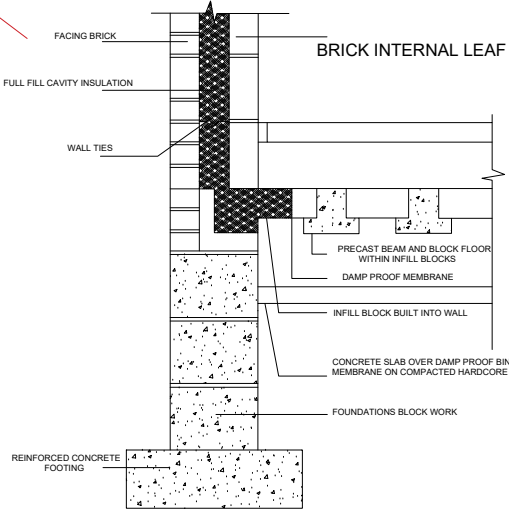

NOTES		
NUM	REVISION	NUM
ADDRESS Land to Rear 8 Wood Lane, Norton Juxta. CV9 3QB		
ISSUE Drawing 06.07		
CLIENT		
SHEET TITLE ELEVATIONS		
DATE FEB 2026	PAPER SZIE A3	
SCALE 1:80		
DRAWN BY	SHEET NO	
CHECKED BY		

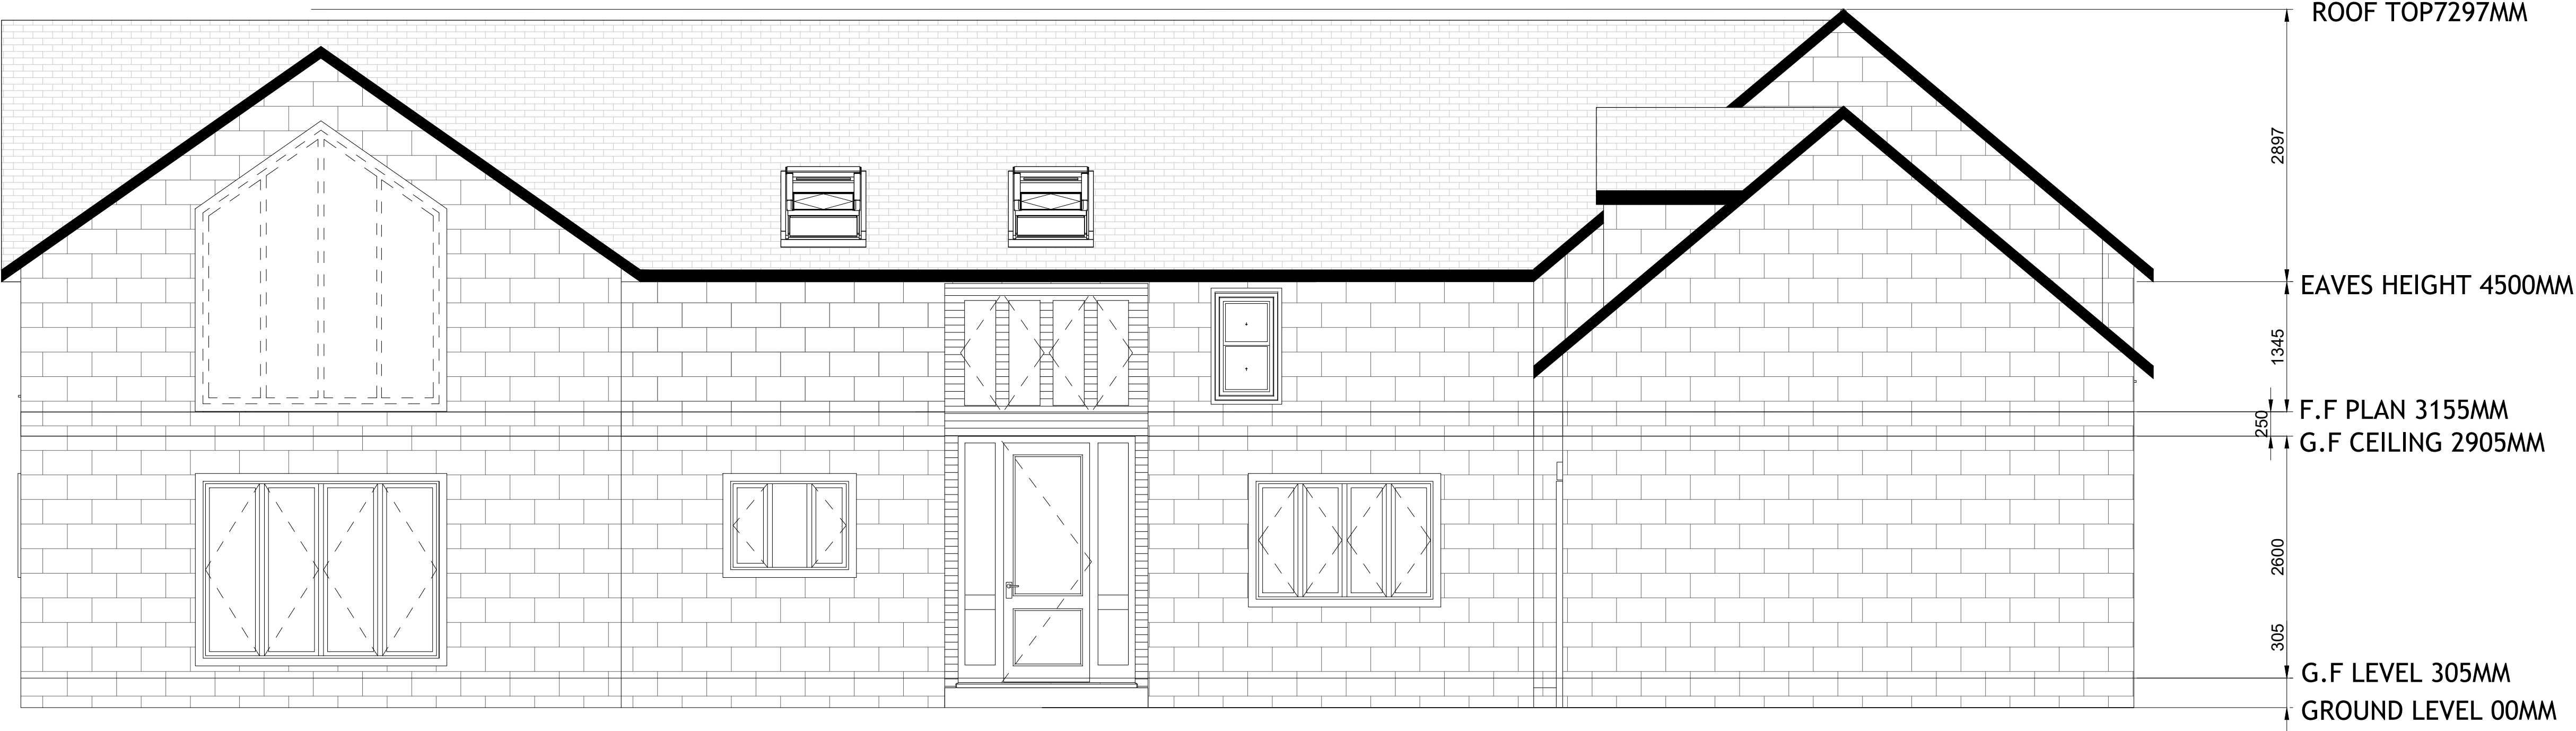

FRONT SIDE ELEVATION

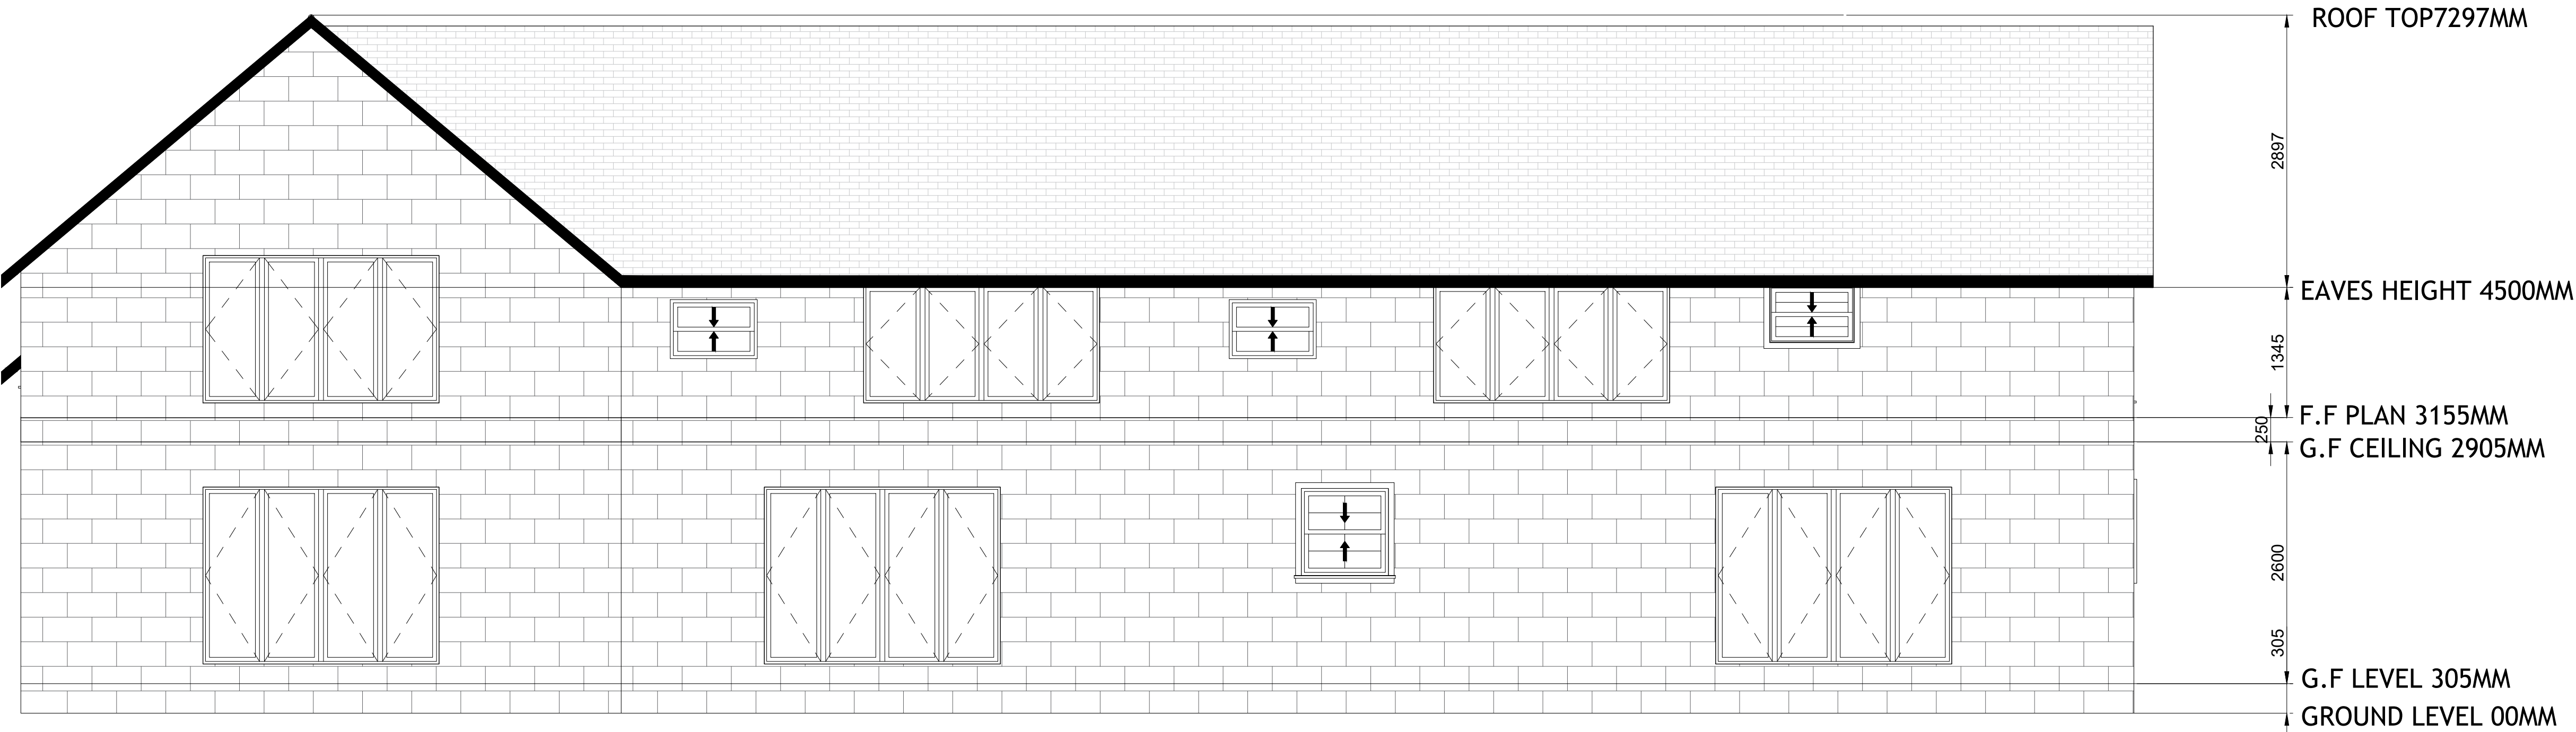

BACK SIDE ELEVATION



NOTES

NUM	REVISION	NUM
-----	----------	-----

ADDRESS
Land to Rear 8 Wood Lane,
Norton Juxta. CV9 3QB

ISSUE
Drawing 06.08

CLIENT

SHEET TITLE
ELEVATIONS

DATE
FEB 2026

SCALE
1:80

DRAWN BY

CHECKED BY


PAPER SZIE

A3


SHEET NO



RIGHT SIDE ELEVATION

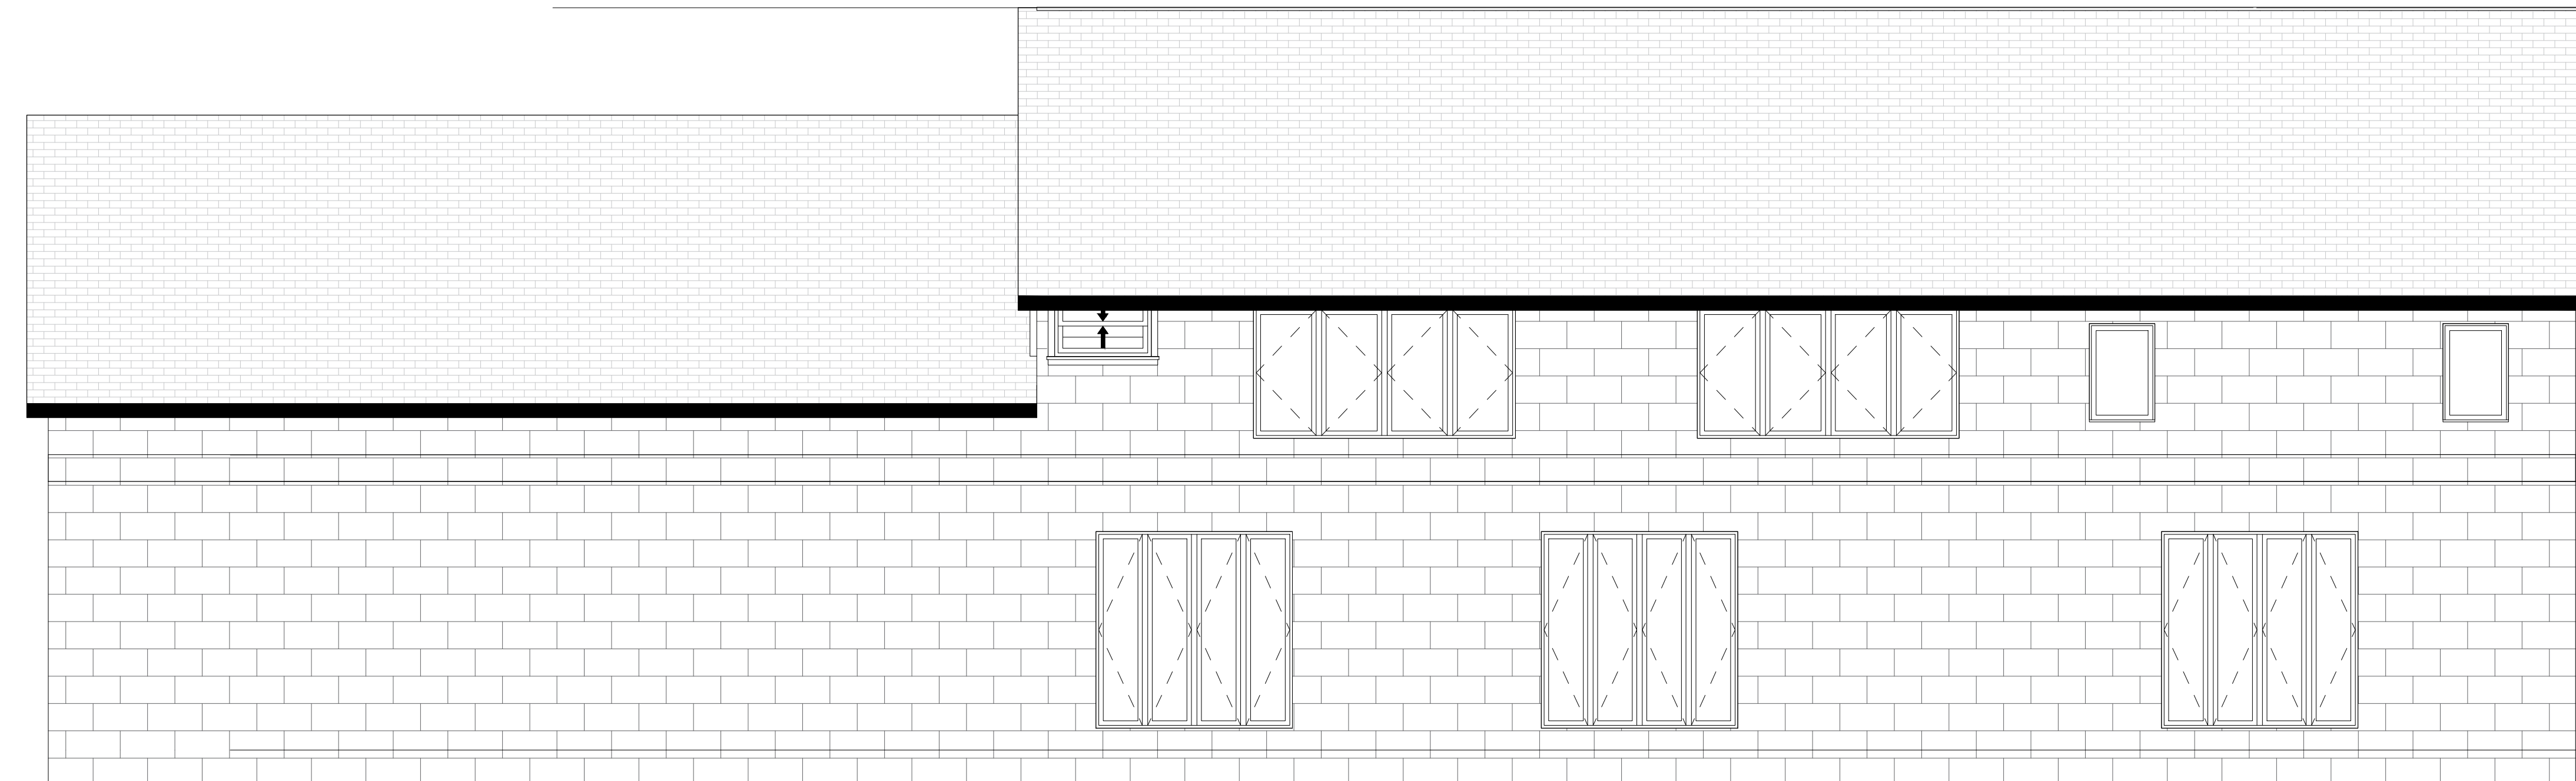

LEFT SIDE ELEVATION

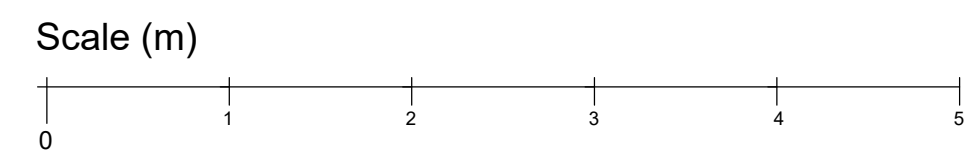

NOTES

NUM	REVISION	NUM
-----	----------	-----

ADDRESS

Land to Rear 8 Wood Lane,
Norton Juxta. CV9 3QB

ISSUE

Drawing 06.09

CLIENT

SHEET TITLE

ELEVATIONS

DATE	PAPER SIZE
FEB 2026	A3

SCALE
1:80

DRAWN BY	SHEET NO
----------	----------

CHECKED BY
