



1. Drawings copyright of © Architectural Vastadsigns.
2. Drawings not to be used without consent.
3. Planning drawings should not be used for the purpose of construction or working drawings.
4. Building Regulation approved drawings are not construction or working drawings.
5. All dimensions must be checked and verified on site before commencing works.
6. OS data may have been used for the purpose of a Planning submission.
7. Do not scale from the drawings.


Revisions		
Rev.	Date	Comments

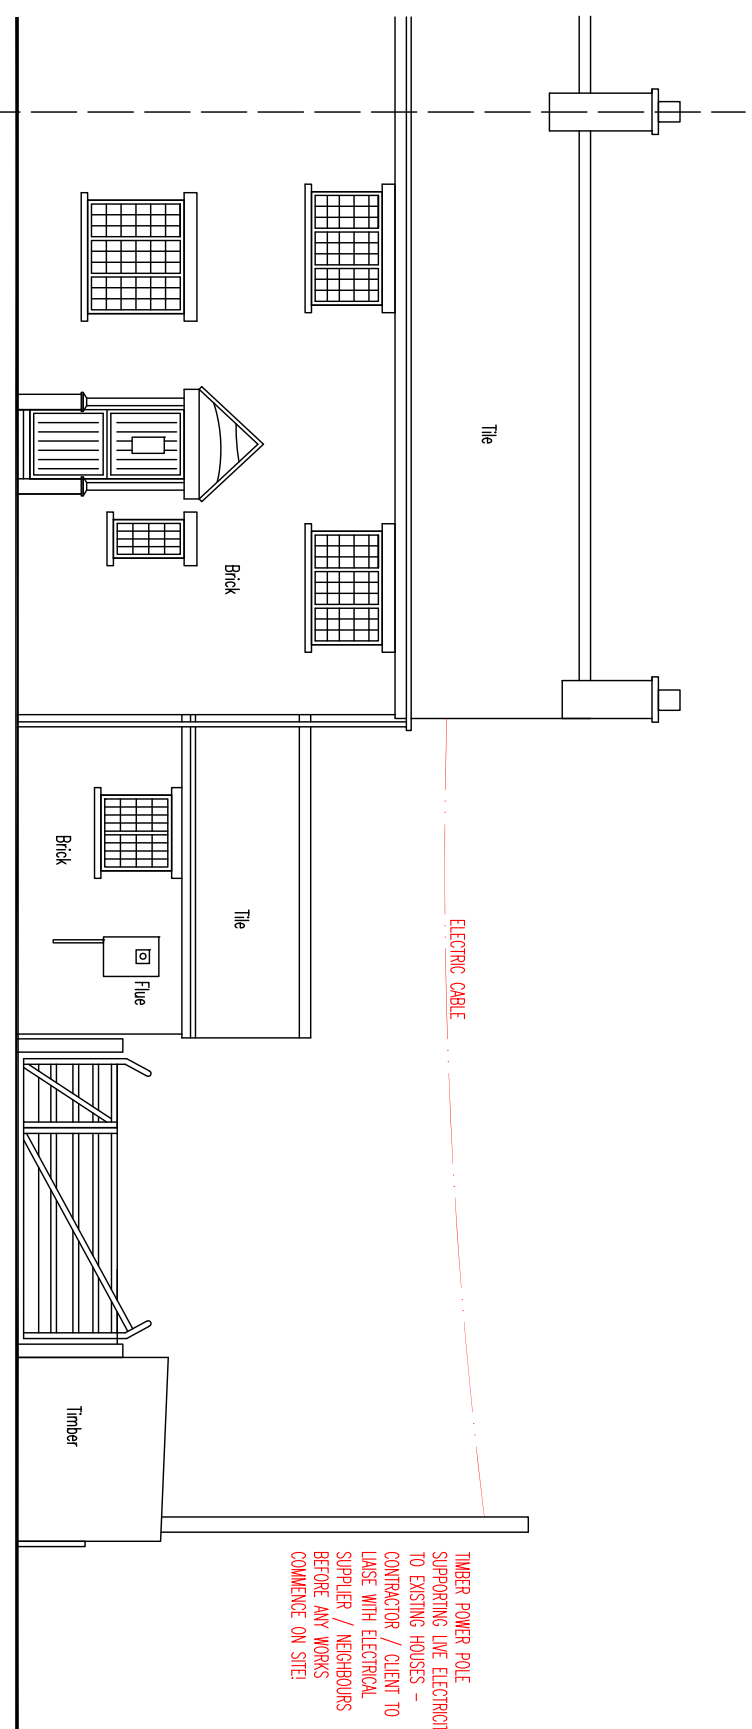


Existing Front Elevation

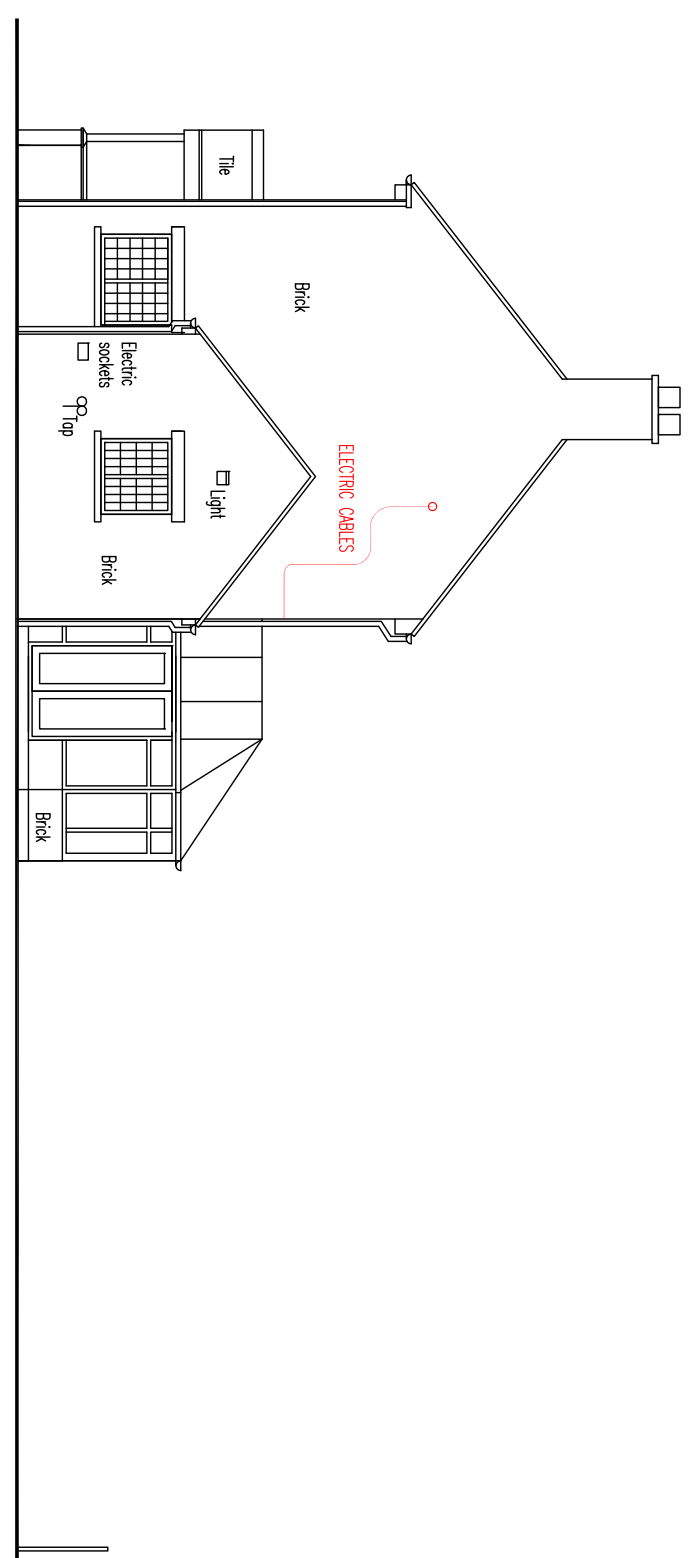


Existing Side Elevation

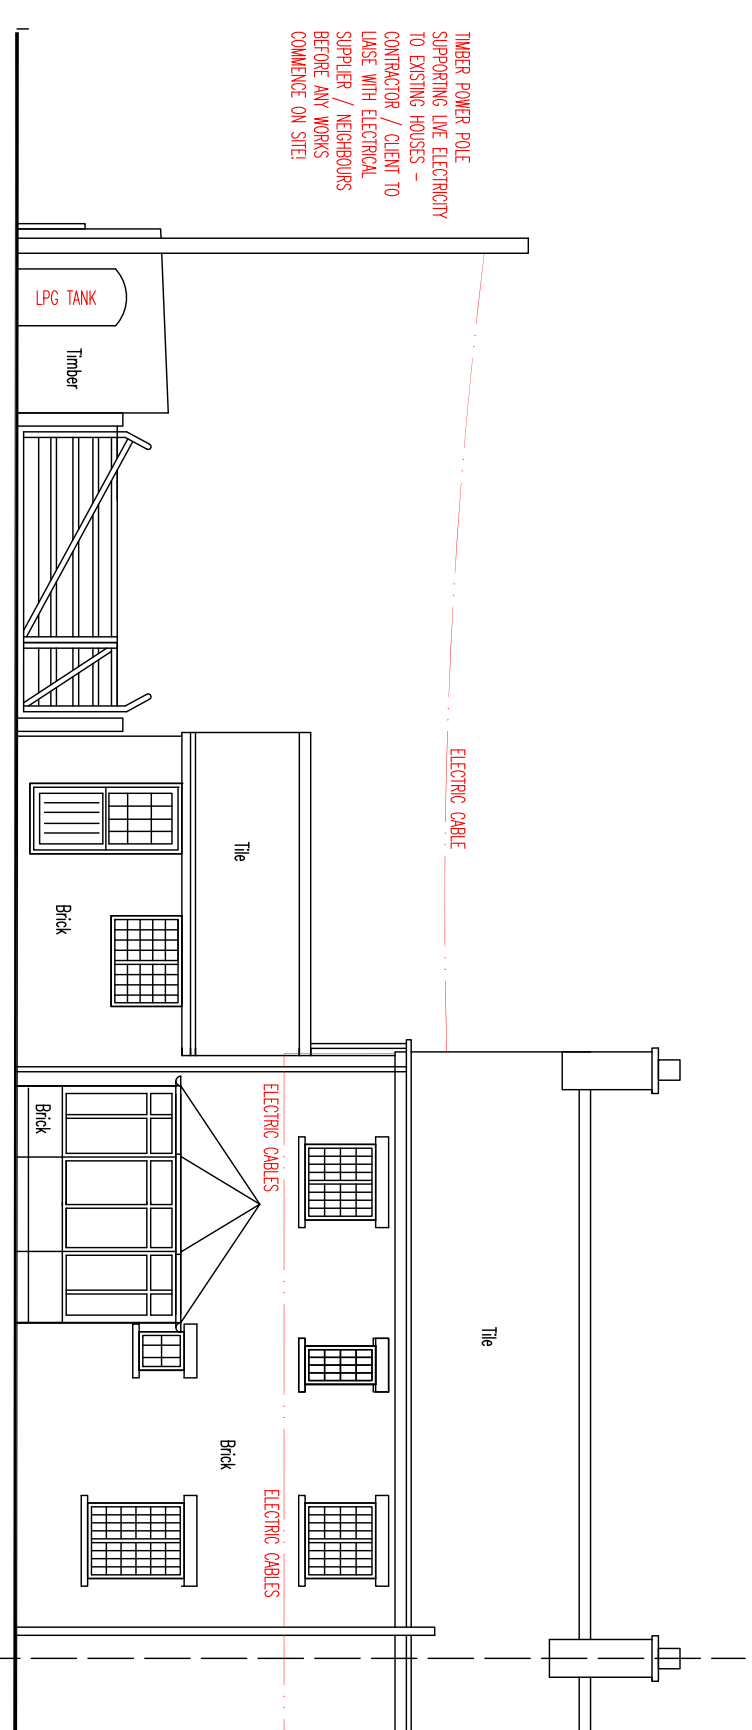


Existing Rear Elevation

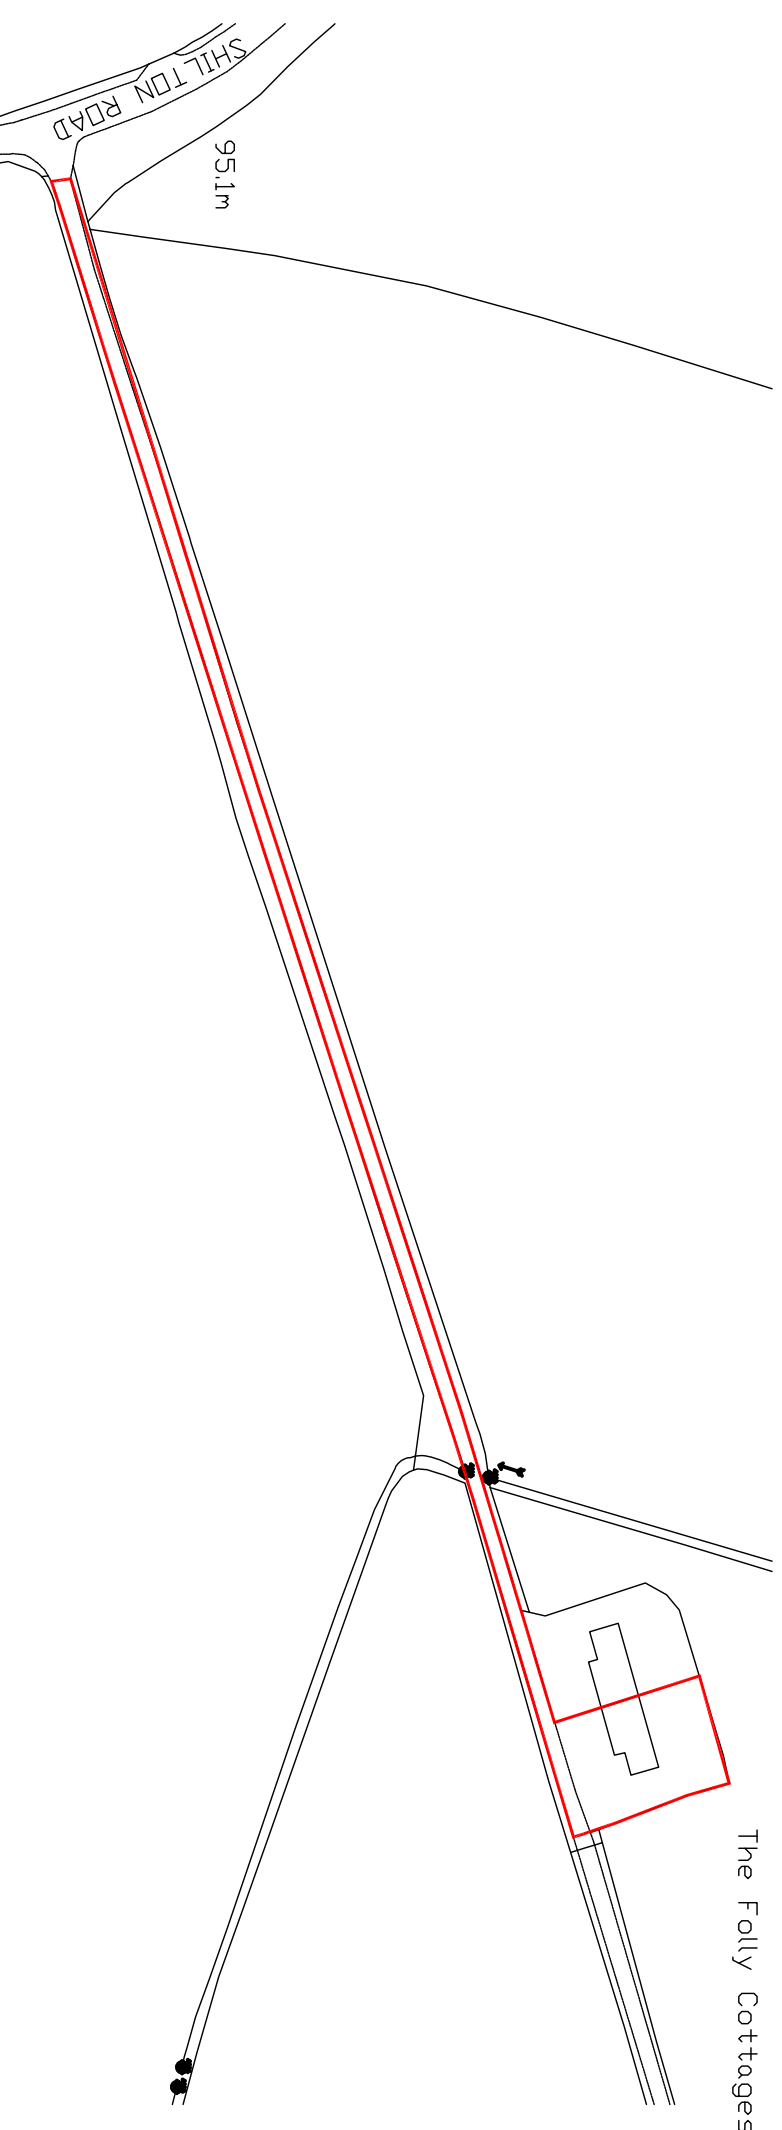


Driftance Survey (c) Crown Copyright 2018. All rights reserved. Licence number 1000224325
LOCATION PLAN - 1:1250

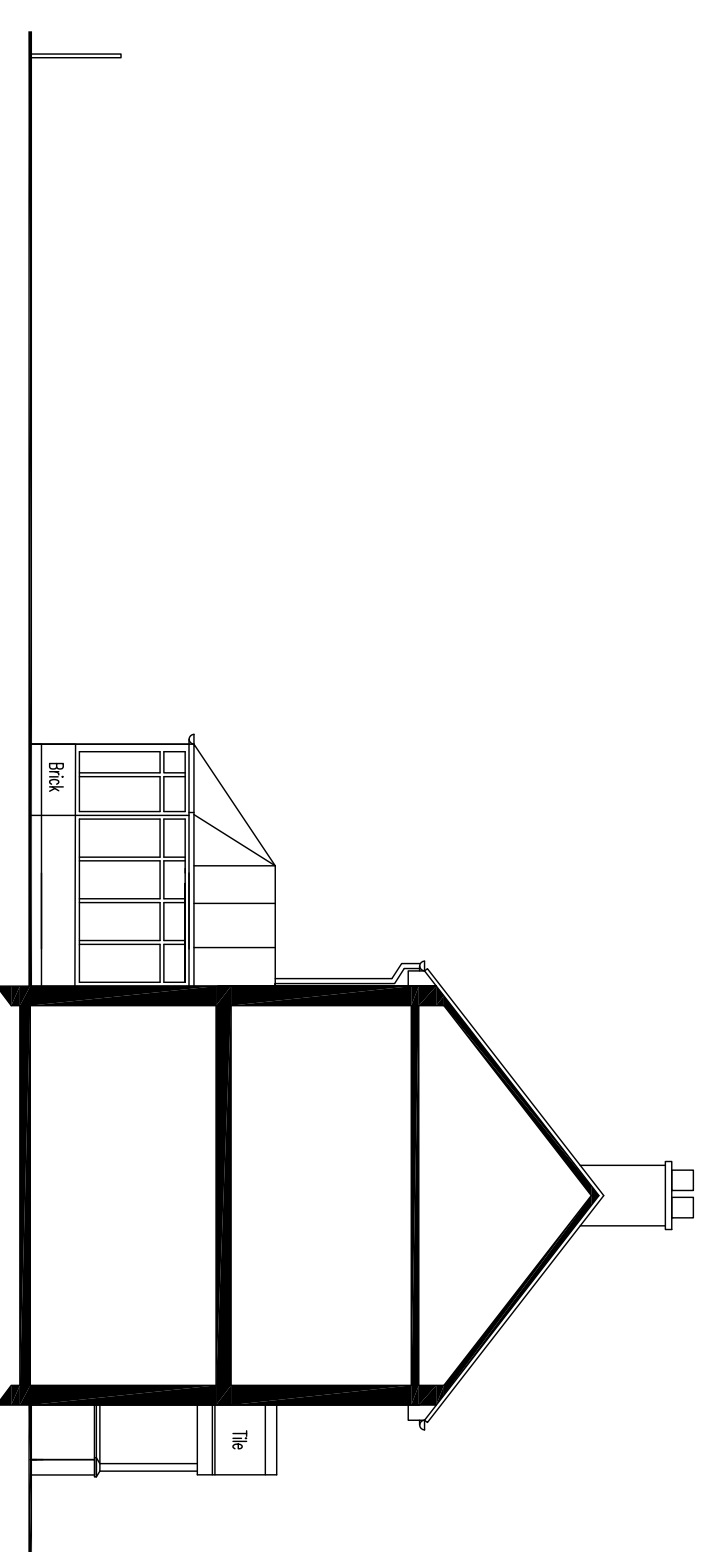


Existing Side Elevation / Indicative Section

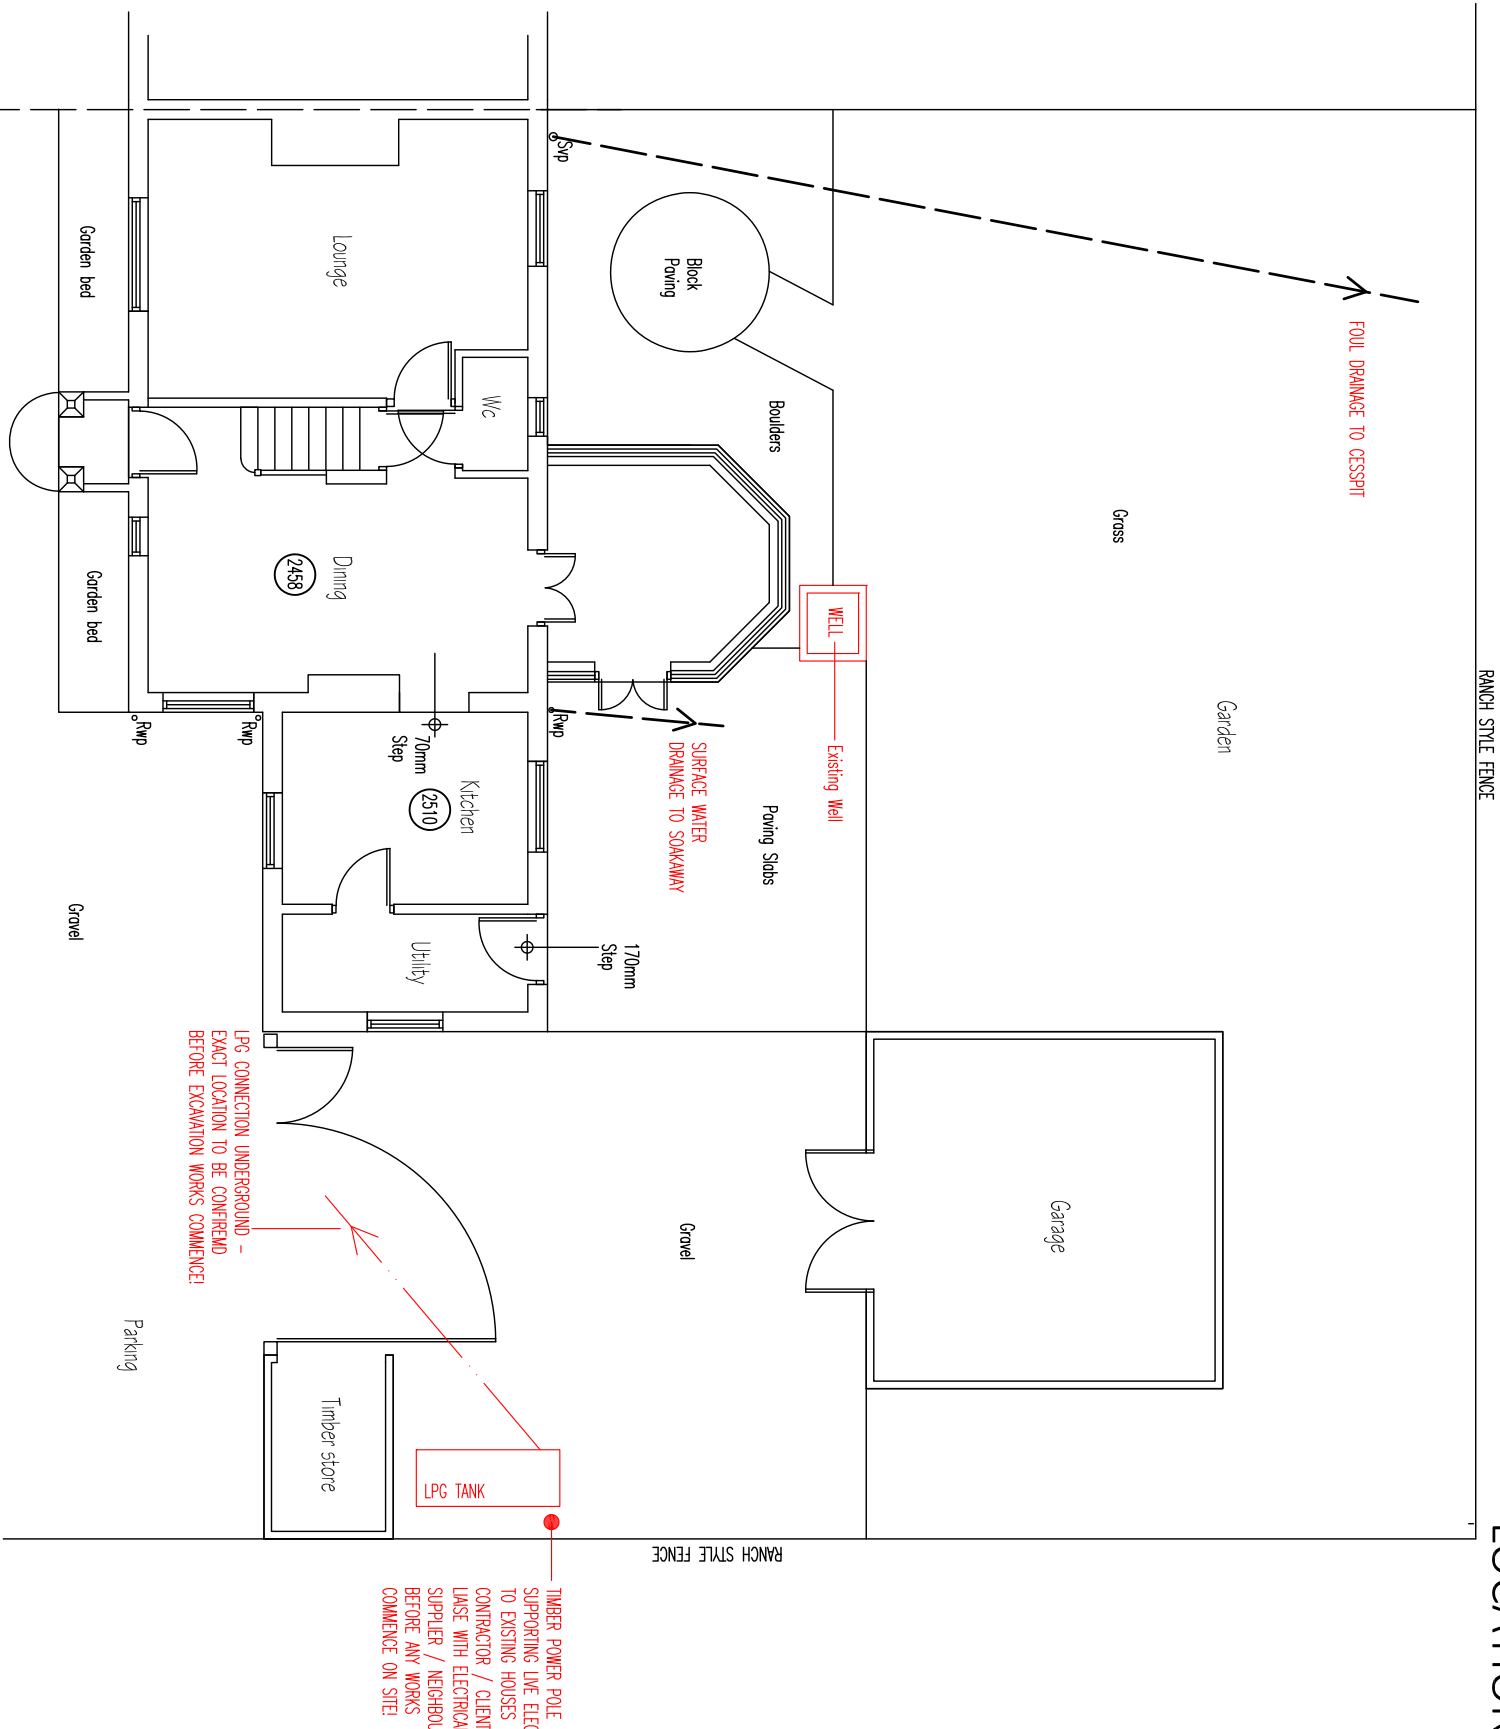


Existing Ground Floor Plan

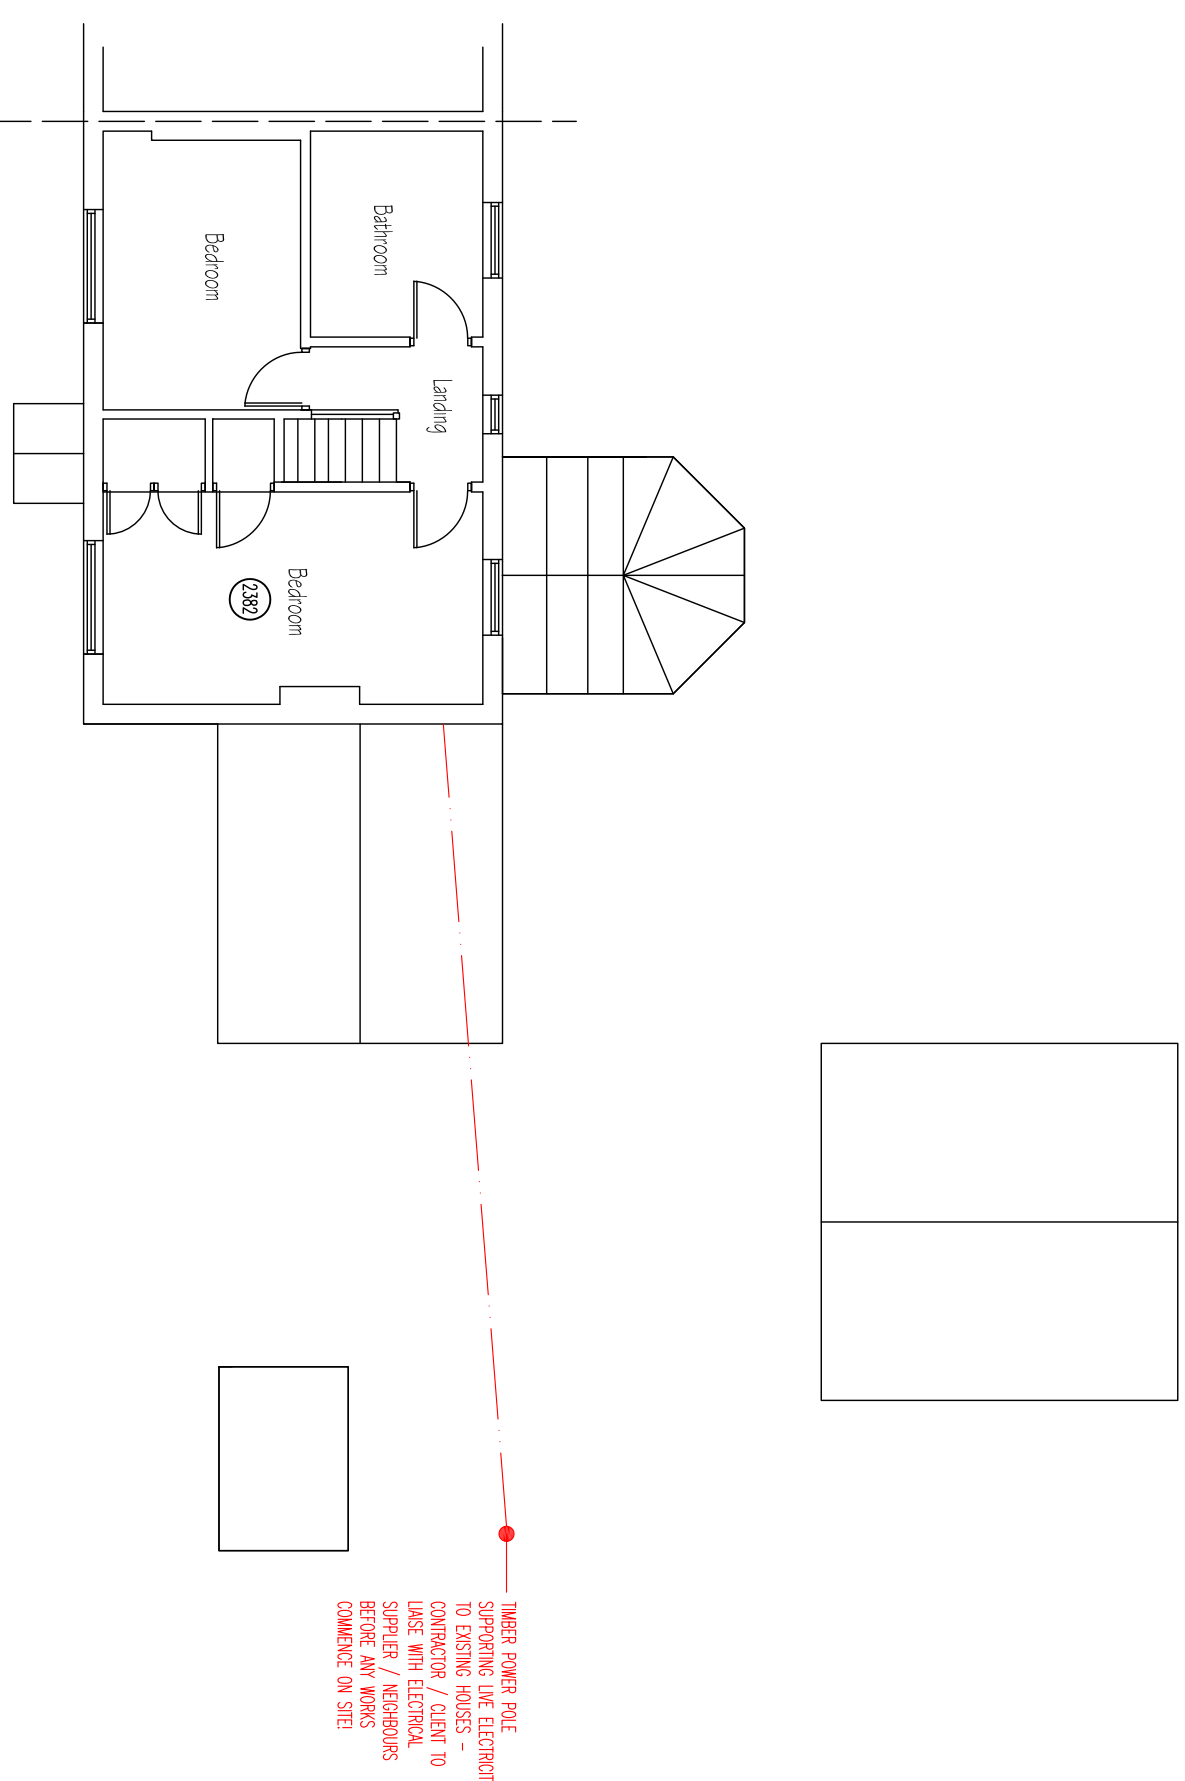

Existing Ground Floor Plan

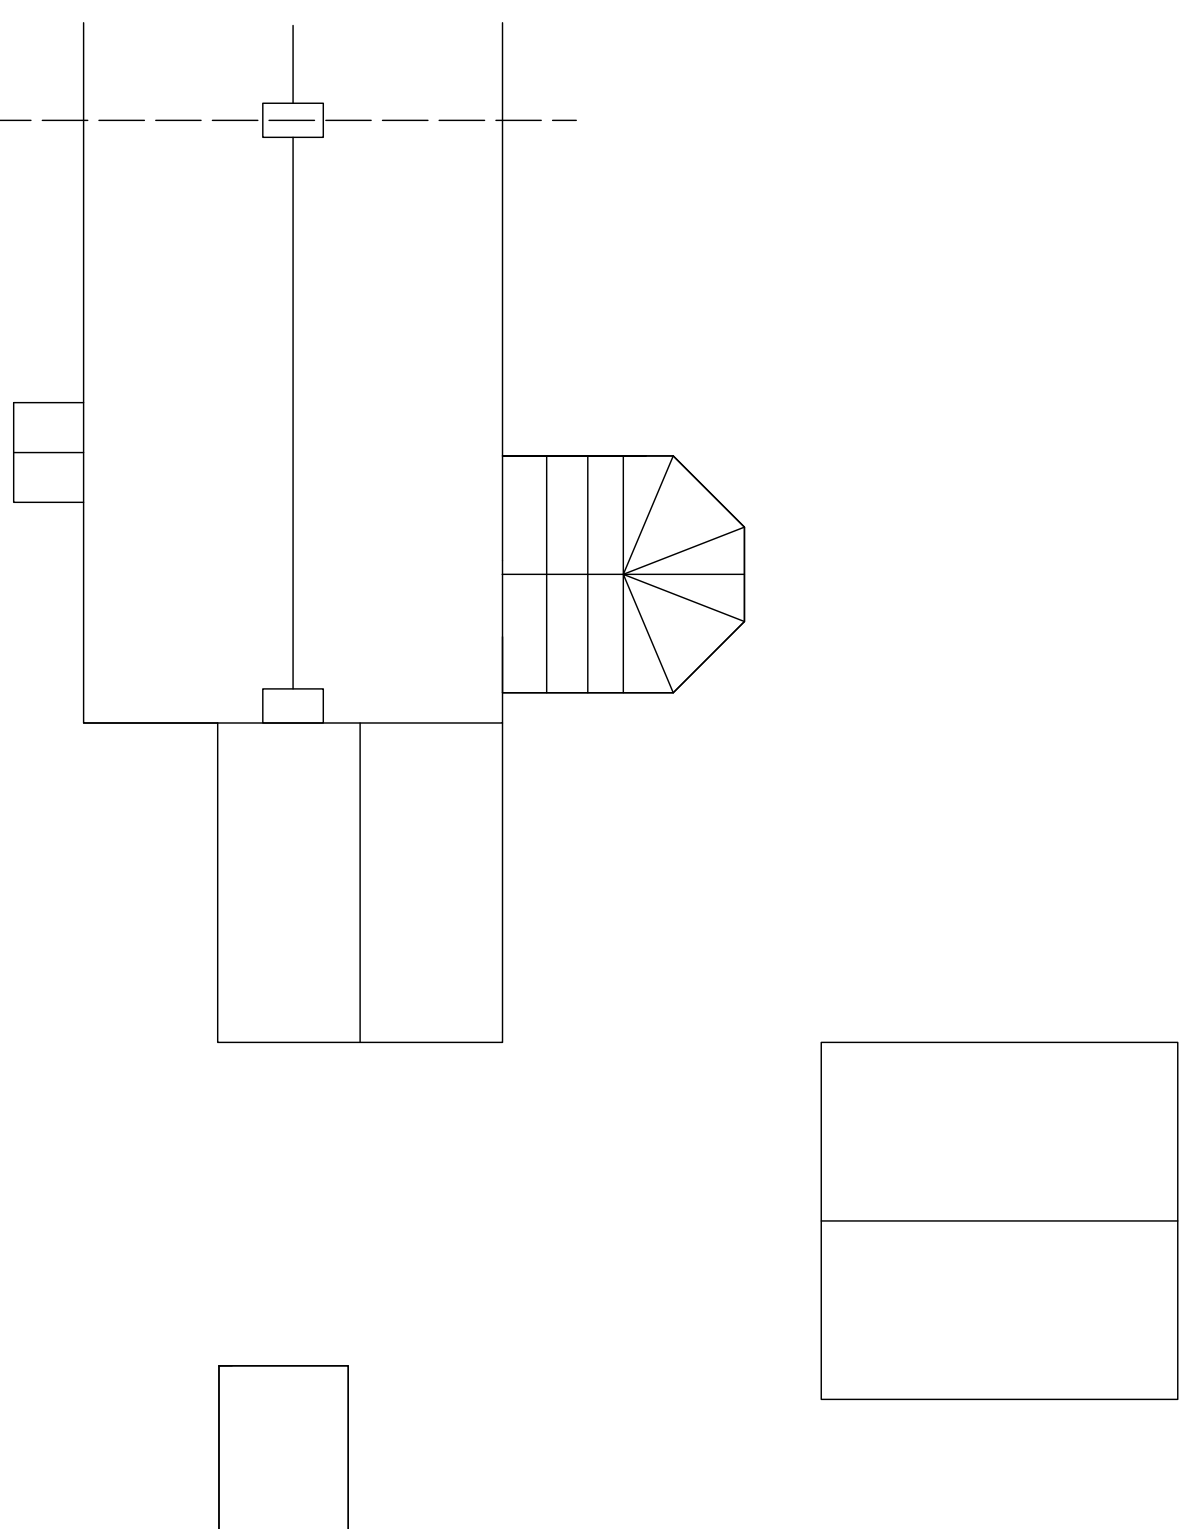

Existing Roof Plan

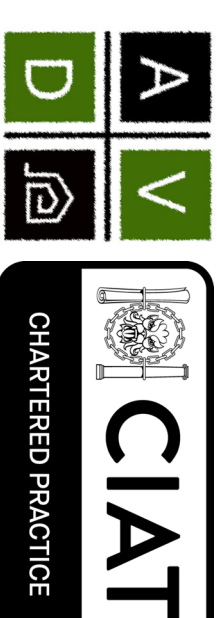

ArchitecturalVistadesigns Ltd

a: The Paddock, 118 Paddock Way, H
m: 0785 458 2584 t: 01455 698 839

w: www.architecturalvistadesigns.co.uk

e: studio@architecturalvistadesigns.co.uk	Dwg Status: PLANNING
Client: Richard Cayless	

Dwg: Existing Plans

Project: Proposed extensions and alterations at No. 2 Folly Farm Cottages, Shilton Road, Kirby Mallow LE9 7QL

Scale: 1:100 & 1:1250 @ A

Date: 16.12.2024

Drawn By: map

Dwg No. _____ Rev. _____

0
metres

AVD-369-FFC-PL01

Drawn By: map
Rev.