
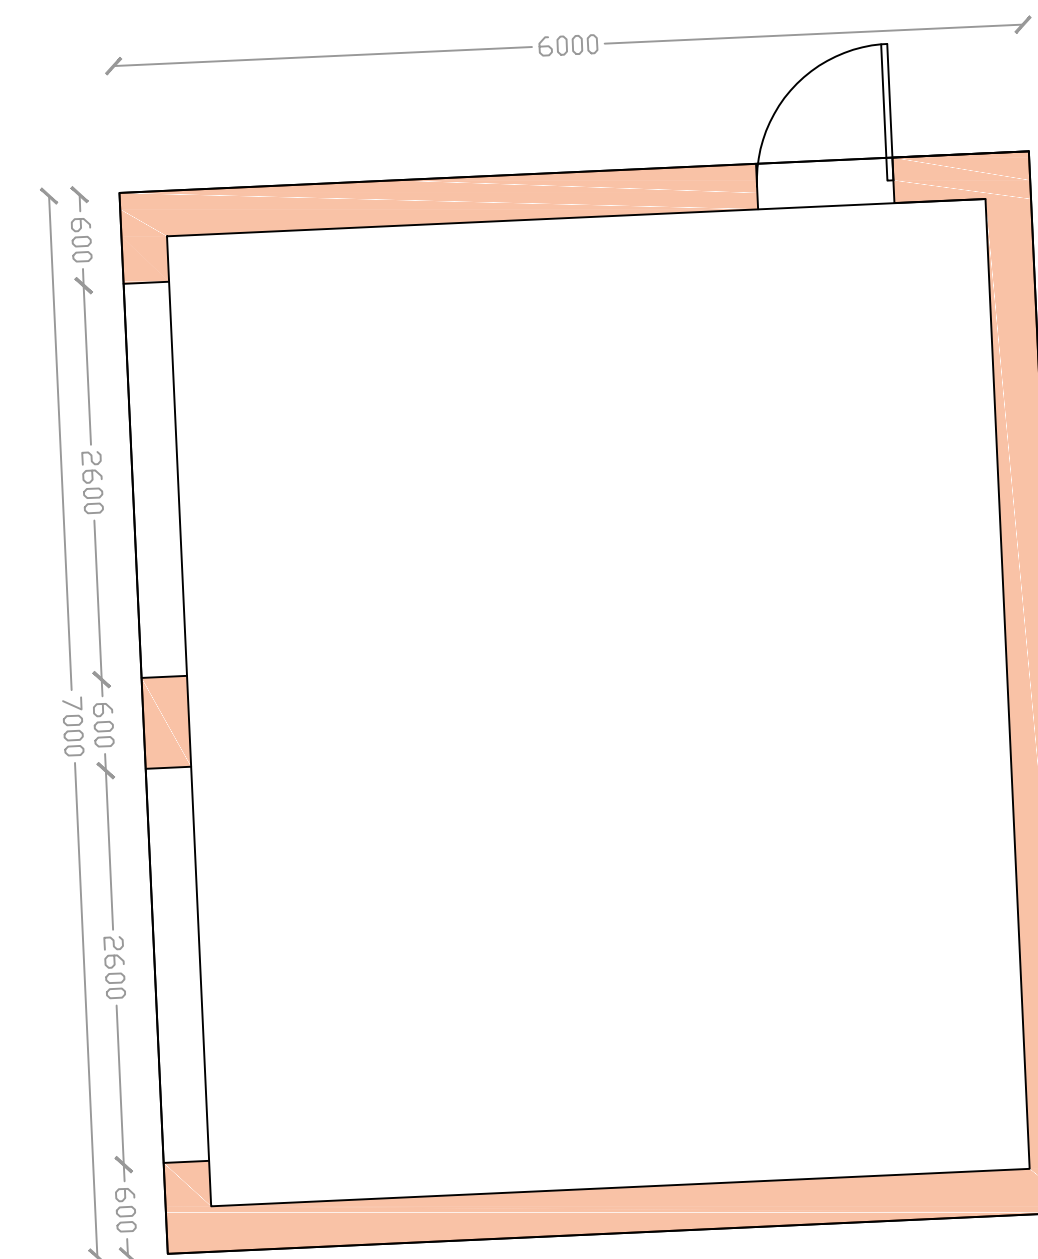


Key:

-  Removed Element
-  Lintel
-  Drain Run
-  Existing Solid Brick Wall
-  Existing Stud Wall
-  Site Boundary
-  Proposed 350mm Cavity Wall

2 Kennel Cottages Proposed Ground Floor Plan

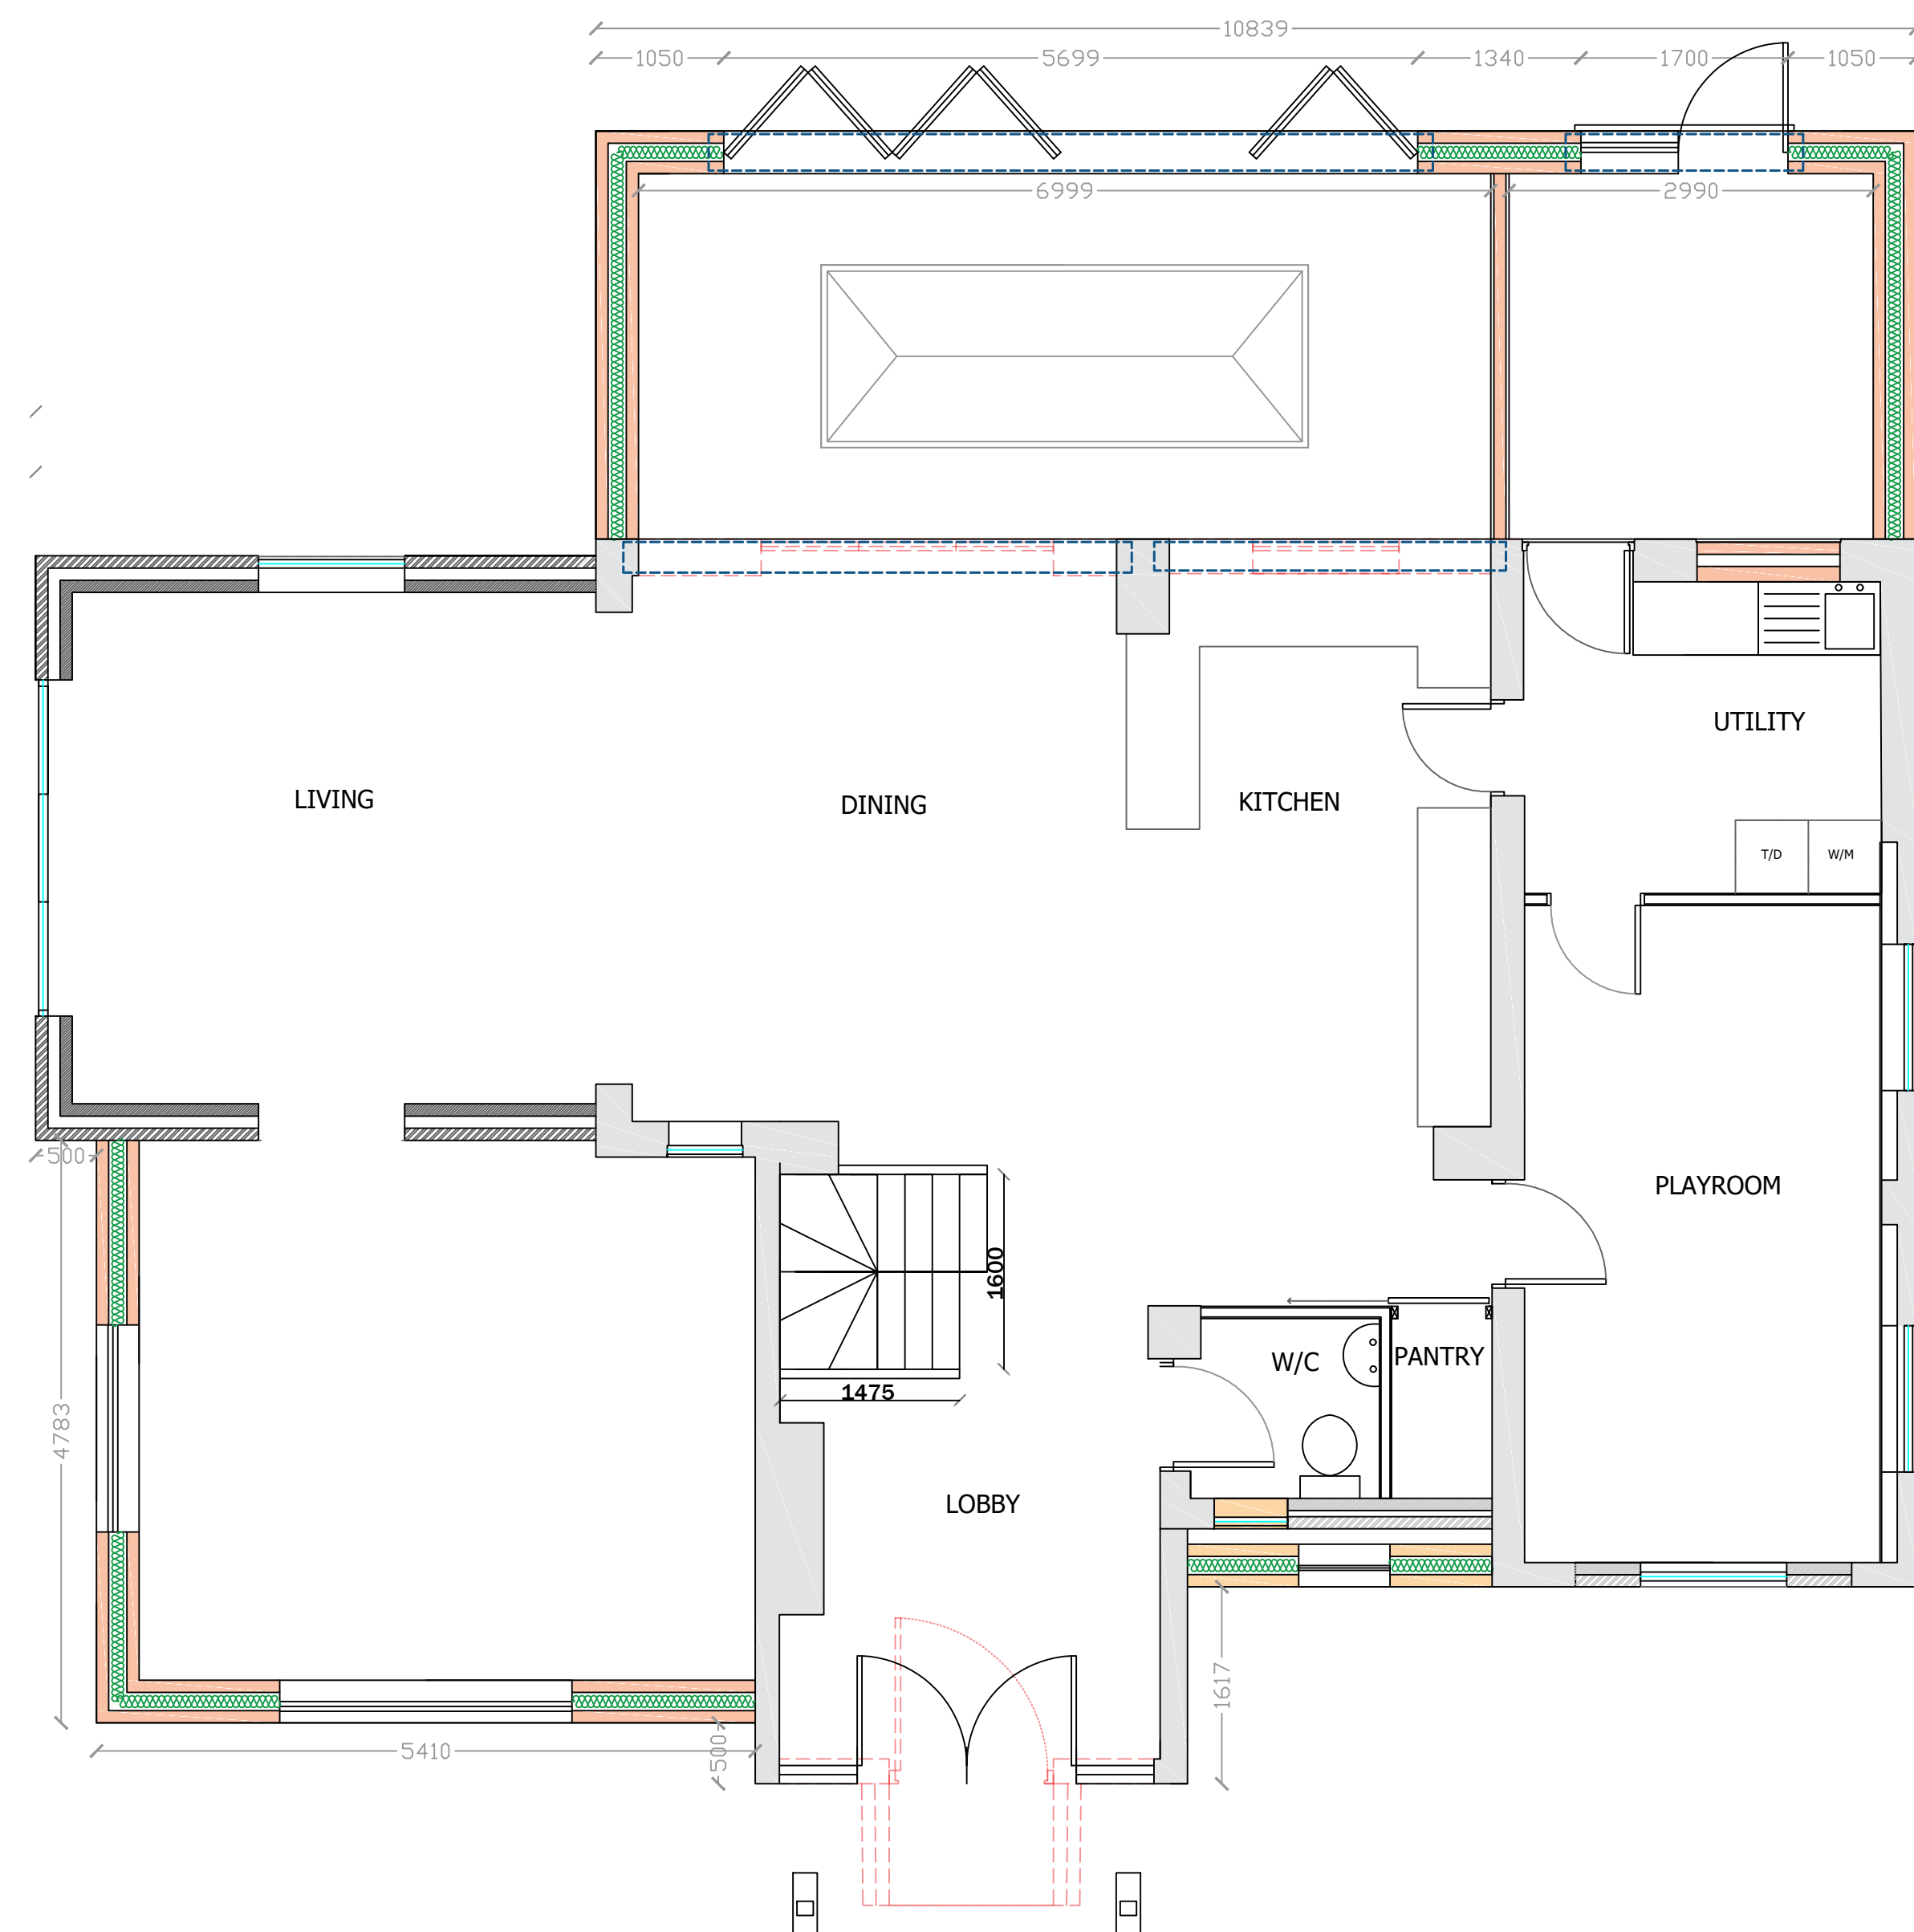

No	Note
1.	ONLY TO BE SCALED WHEN PRINTED AT A1
2.	All dimensions in mm unless indicated.
3.	Plans should be checked by the client, structural engineer and building control, no responsibility will be given to the designer.

D	WL	28.11	WINDOW AMMNEND	
C	WL	29.10	LAYOUT CHANGE & GARAGE	DE

Rev	By	Date	Description	Chkd
B	WL	04.24	EXTENSION REDUCTION IN SIZE	

Ladbury Architectural Design
WILLIAM LADBURY
6 HEReward WAY
NUNEATON
CV10 0FA
TEL : 07841354894
ladburyw@gmail.com



Project:
**2 KENNEL COTTAGES
GOPSALL, CV9 3QJ**

Drawing Title:
**PROPOSED GROUND
FLOOR PLAN**

Drawn	Chkd	Appd	Status	Date
WLADBURY			PLANNING	12.11.2023

DELKERTON	1:50
-----------	------

Drawing No:	Rev
2KENNEL-PS23-05 D	