
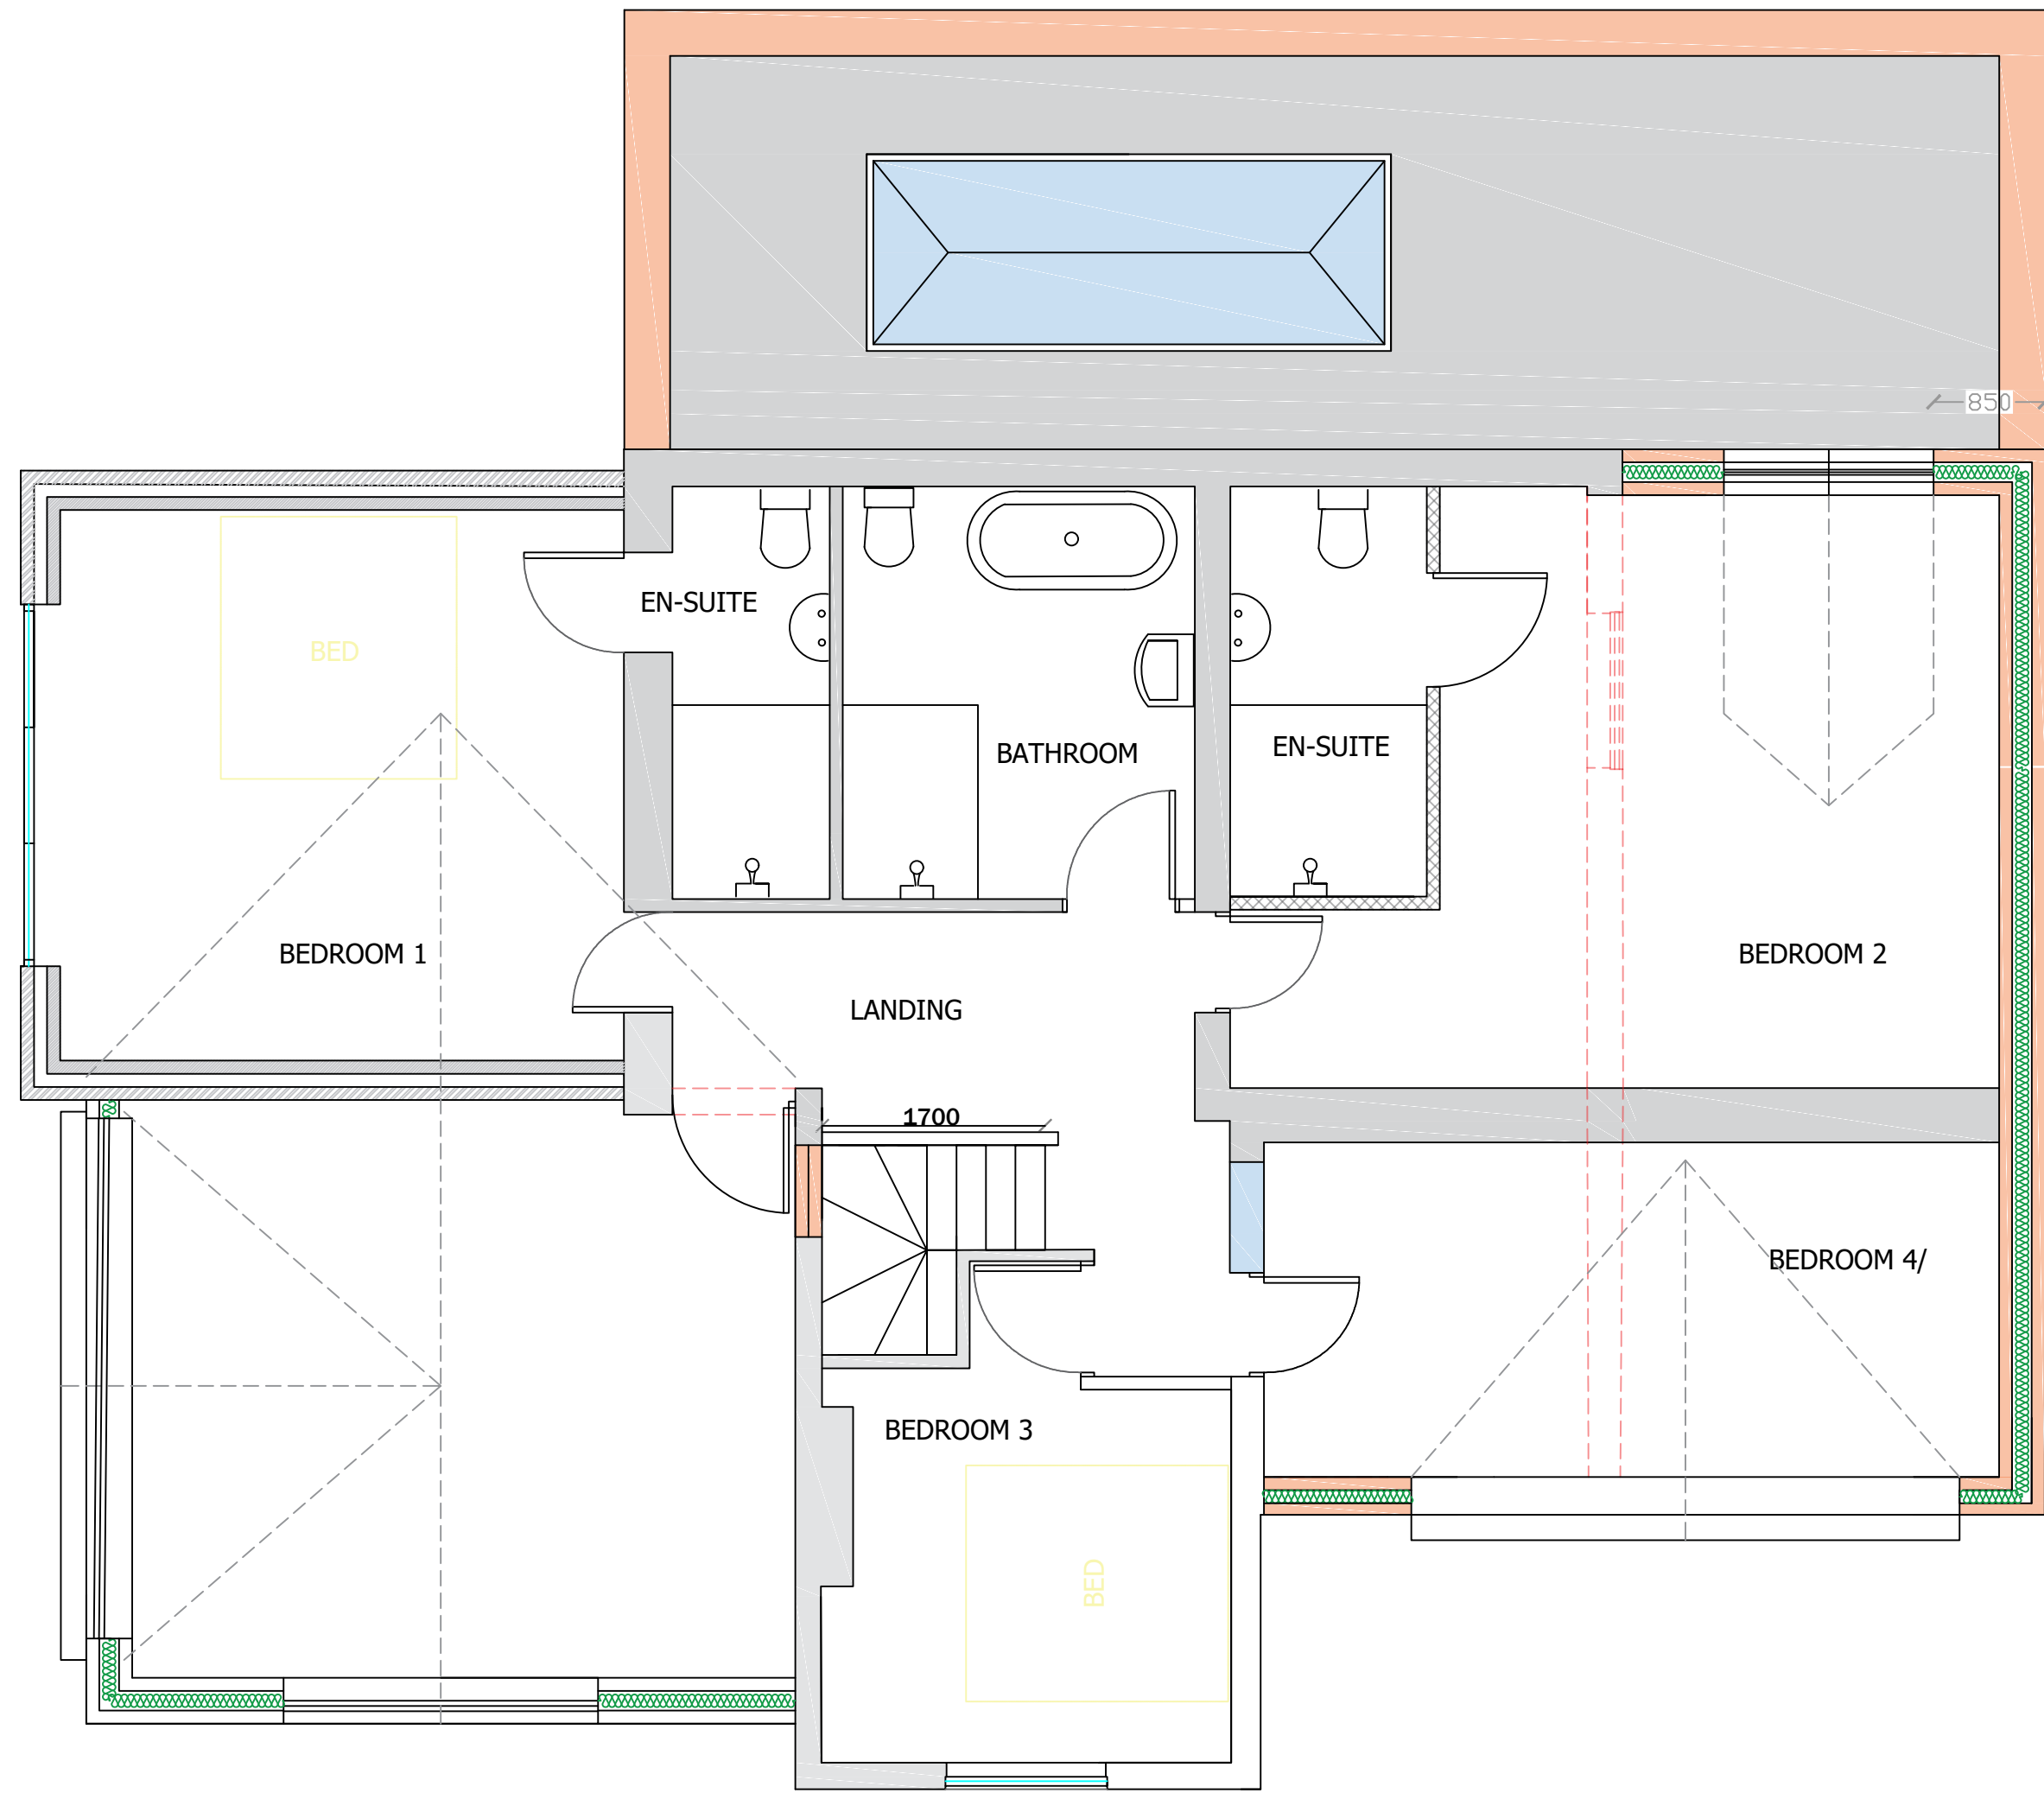


Key:

- Removed Element
- Lintel
- Drain Run
- Existing Solid Brick Wall
- Existing Stud Wall
- Site Boundary
- Proposed 350mm Cavity Wall

2 Kennel Cottages Proposed First Floor Plan

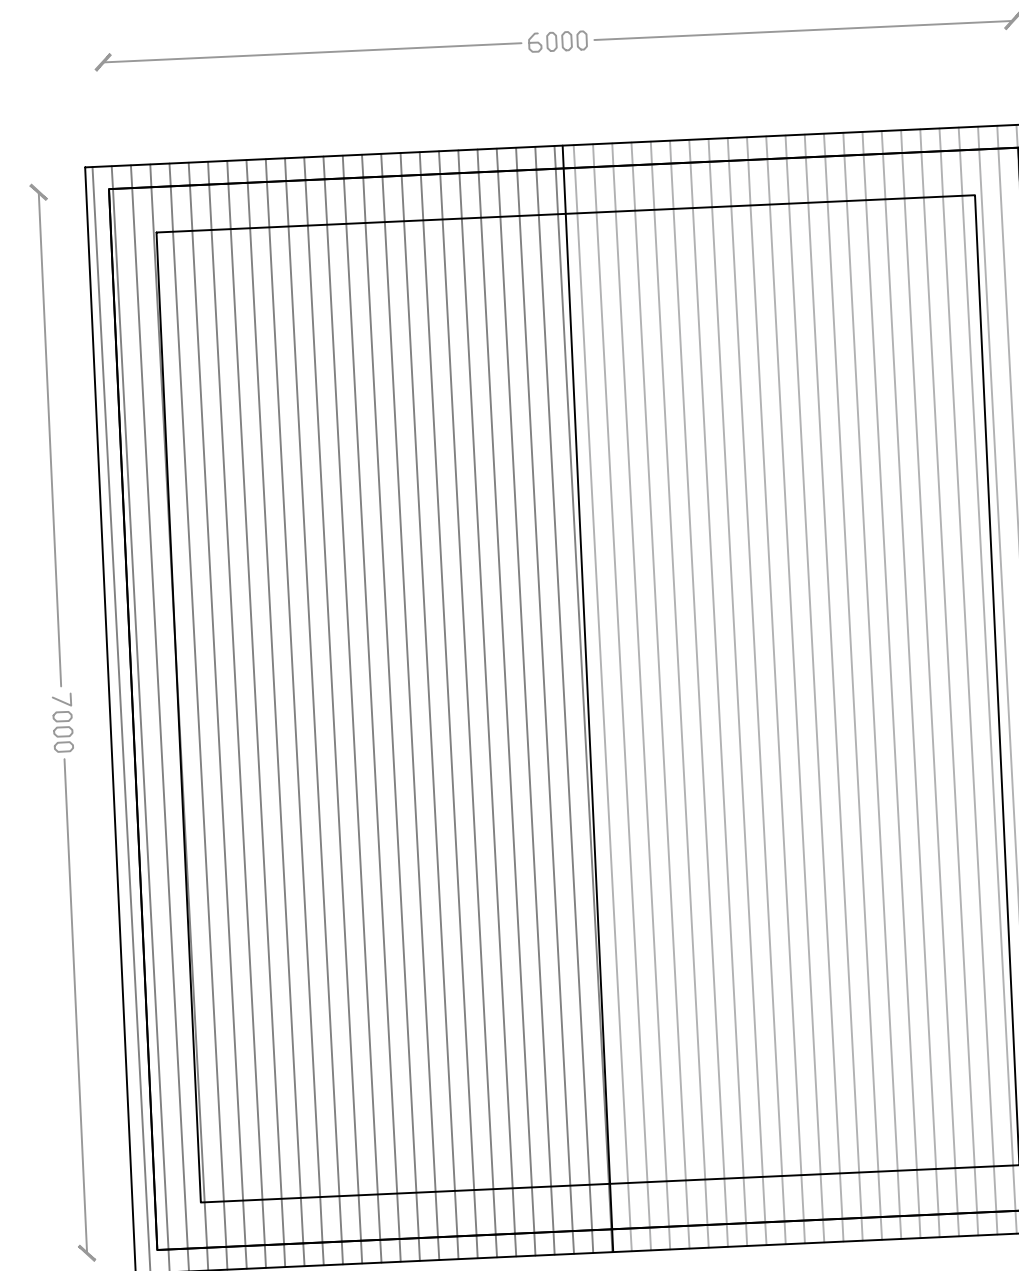

- | No | Note |
|----|---|
| 1. | ONLY TO BE SCALED WHEN PRINTED AT A1 |
| 2. | All dimensions in mm unless indicated. |
| 3. | Plans should be checked by the client, structural engineer and building control, no responsibility will be given to the designer. |

- | | | | |
|---|------------|------------------------------|----|
| D | WL28.11.26 | SIDE WINDOW REMOVAL | DE |
| C | WL | 29.10 LAYOUT CHANGE & GARAGE | DE |

Rev	By	Date	Description	Chk'd
B	WL	04.24	EXTENSION REDUCTION IN SIZE	

Ladbury Architectural Design
WILLIAM LADBURY
6 HEReward WAY
NUNEATON
CV10 0FA
TEL : 07841354894
ladburyw@gmail.com



Project:
**2 KENNEL COTTAGES
GOPSALL, CV9 3QJ**

Drawing Title:
**PROPOSED FIRST FLOOR
PLAN**

Drawn	Chk'd	Appd	Status	Date
WLADBURY			PLANNING	12.11.2023

Scale @ A1
DELKERTON **1:50**

Drawing No: **2KENNEL-PS23-06 D**