
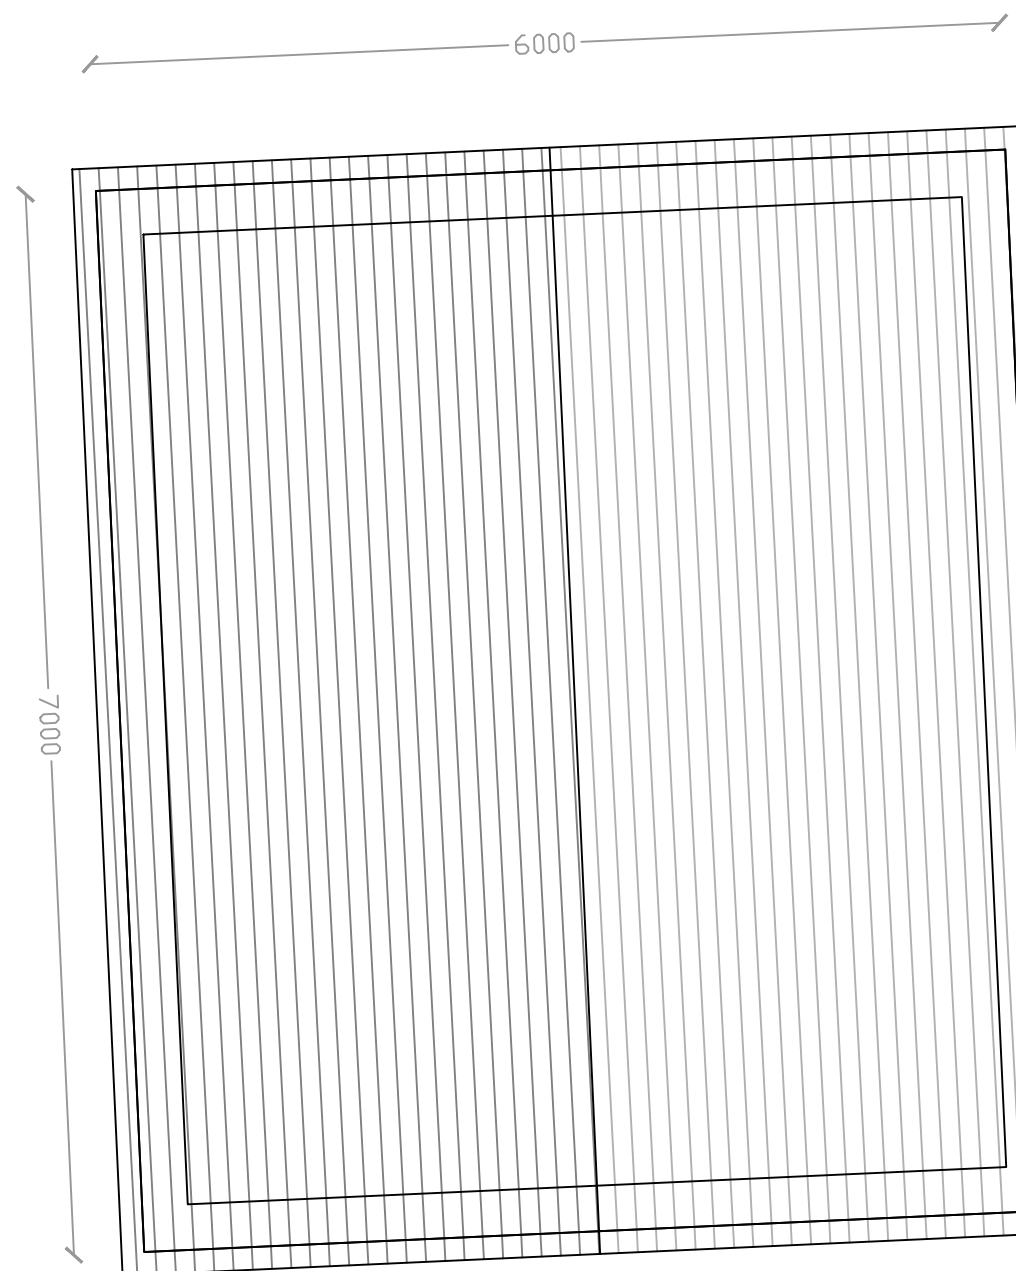
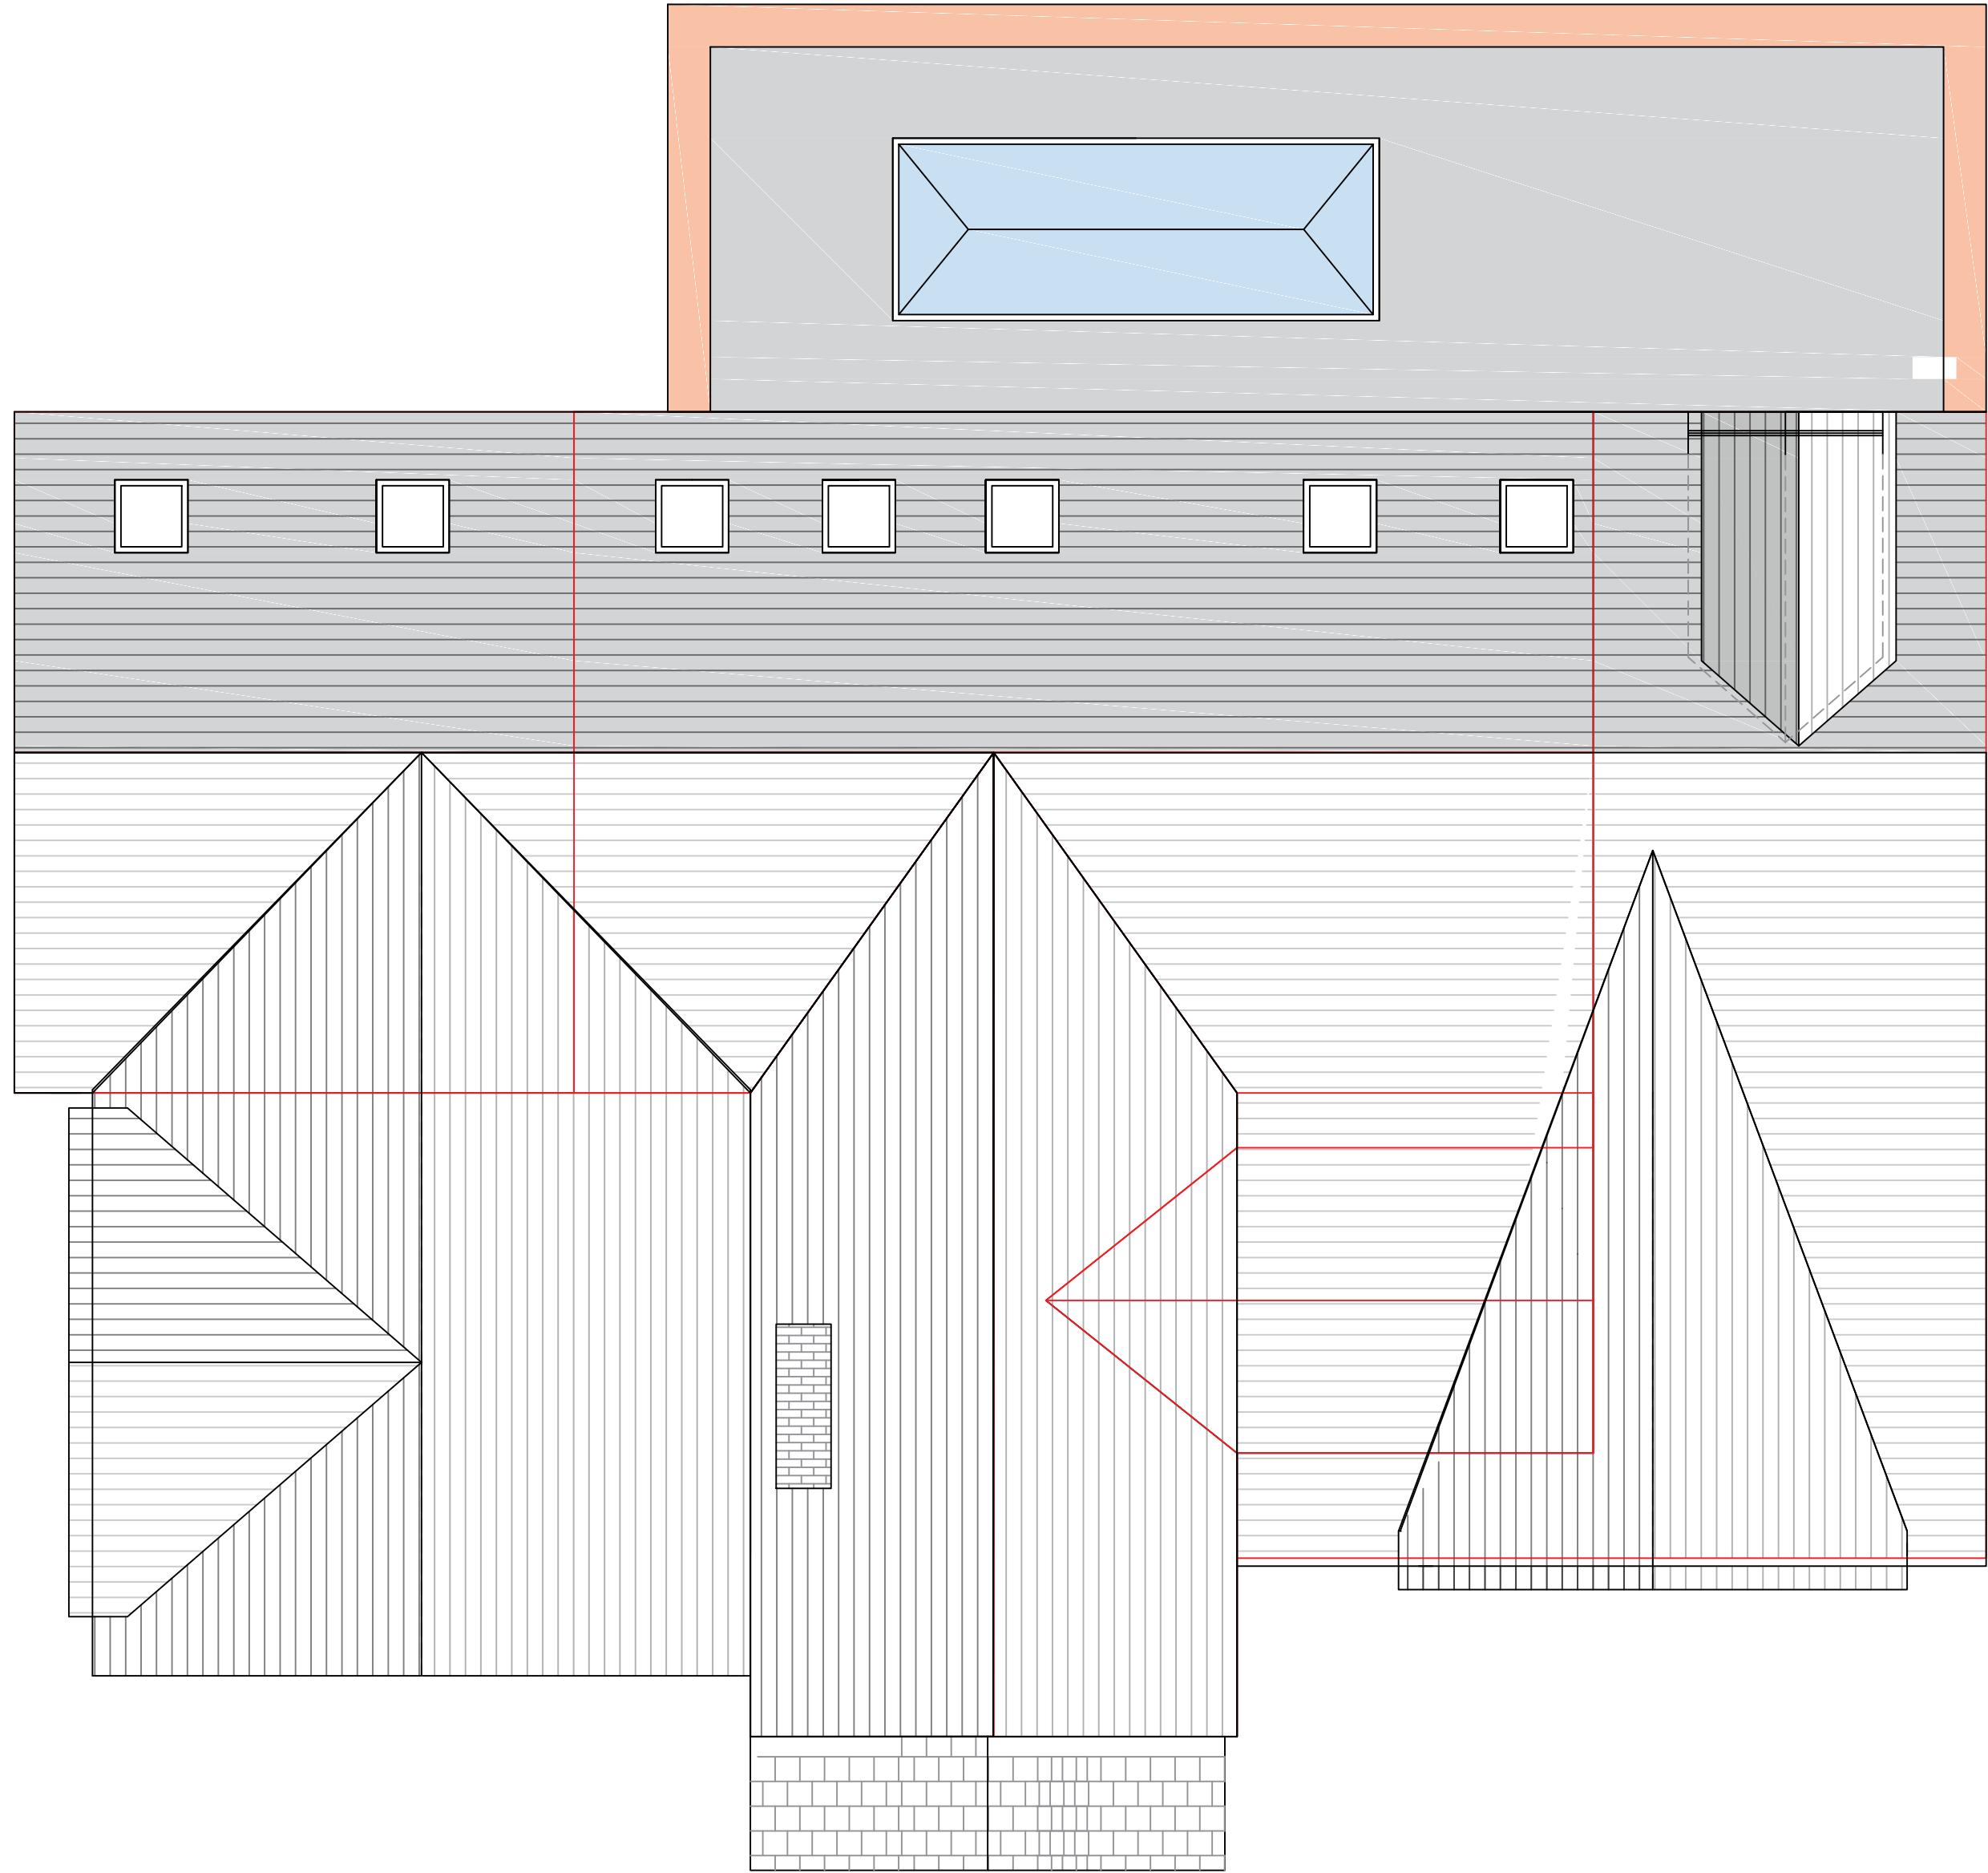


Key:

-  **Removed Element**
-  **Lintel**
-  **Drain Run**
-  **Existing Solid Brick Wall**
-  **Existing Stud Wall**
-  **Site Boundary**
-  **Proposed 350mm Cavity Wall**

2 Kennel Cottages Proposed Roof Plan

 

- | No | Note |
|----|---|
| 1. | ONLY TO BE SCALED WHEN PRINTED AT A1 |
| 2. | All dimensions in mm unless indicated. |
| 3. | Plans should be checked by the client, structural engineer and building control, no responsibility will be given to the designer. |

D	WL28.11.24	DORMER REVISION	DE
C	WL	29.10 LAYOUT CHANGE & GARAGE	DE

Rev	By	Date	Description	Chk'd
B	WL	04.24	EXTENSION REDUCTION IN SIZE	

Ladbury Architectural Design
WILLIAM LADBURY
6 HEReward WAY
NUNEATON
CV10 0FA
TEL : 07841354894
ladburyw@gmail.com



Project:
**2 KENNEL COTTAGES
GOPSALL, CV9 3QJ**

Drawing Title:
PROPOSED ROOF PLAN

Drawn	Chk'd	Appd	Status	Date
WLADBURY			PLANNING	12.11.2023

Scale @ A1
DELKERTON 1:50

Drawing No:
2KENNEL-PS23-07 D