


No Note

1. ONLY TO BE SCALED WHEN PRINTED AT A1
2. All dimensions in mm unless indicated.
3. Plans should be checked by the client, structural engineer and building control, no responsibility will be given to the designer.



2 kennel Cottages Proposed Front Elevation South

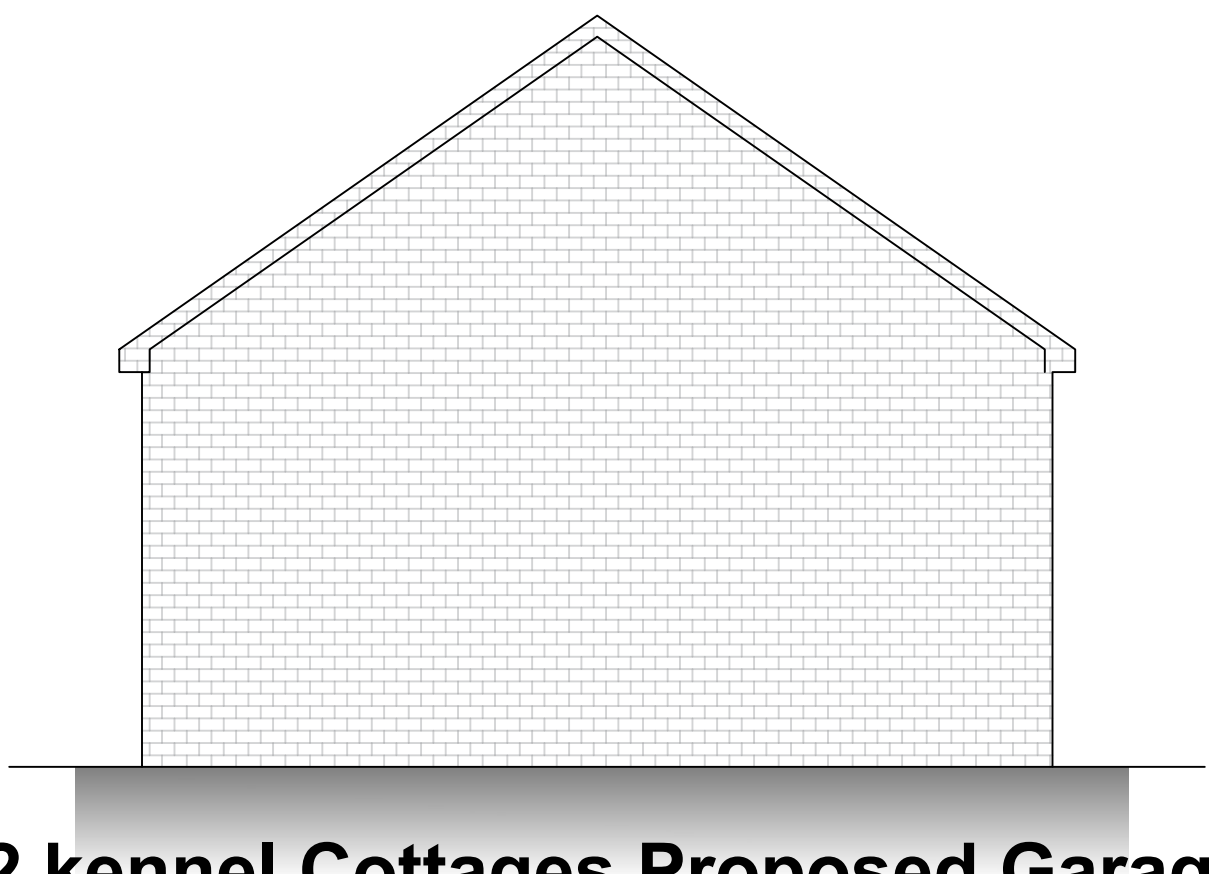

2 kennel Cottages Proposed Garage Front Elevation South


Proposed Roof Finish:
Pitched Roof With Concrete/ Clay Tile
Roof To Match Existing.

Proposed Rainwater Goods:
UPVC Half Round Guttering And
Downpipes, To Match Existing.


Proposed Glazing:
UPVC Windows

Proposed Wall Finish:
Facing Brickwork To Match The Existing

Velux Windows
To Match Existing.

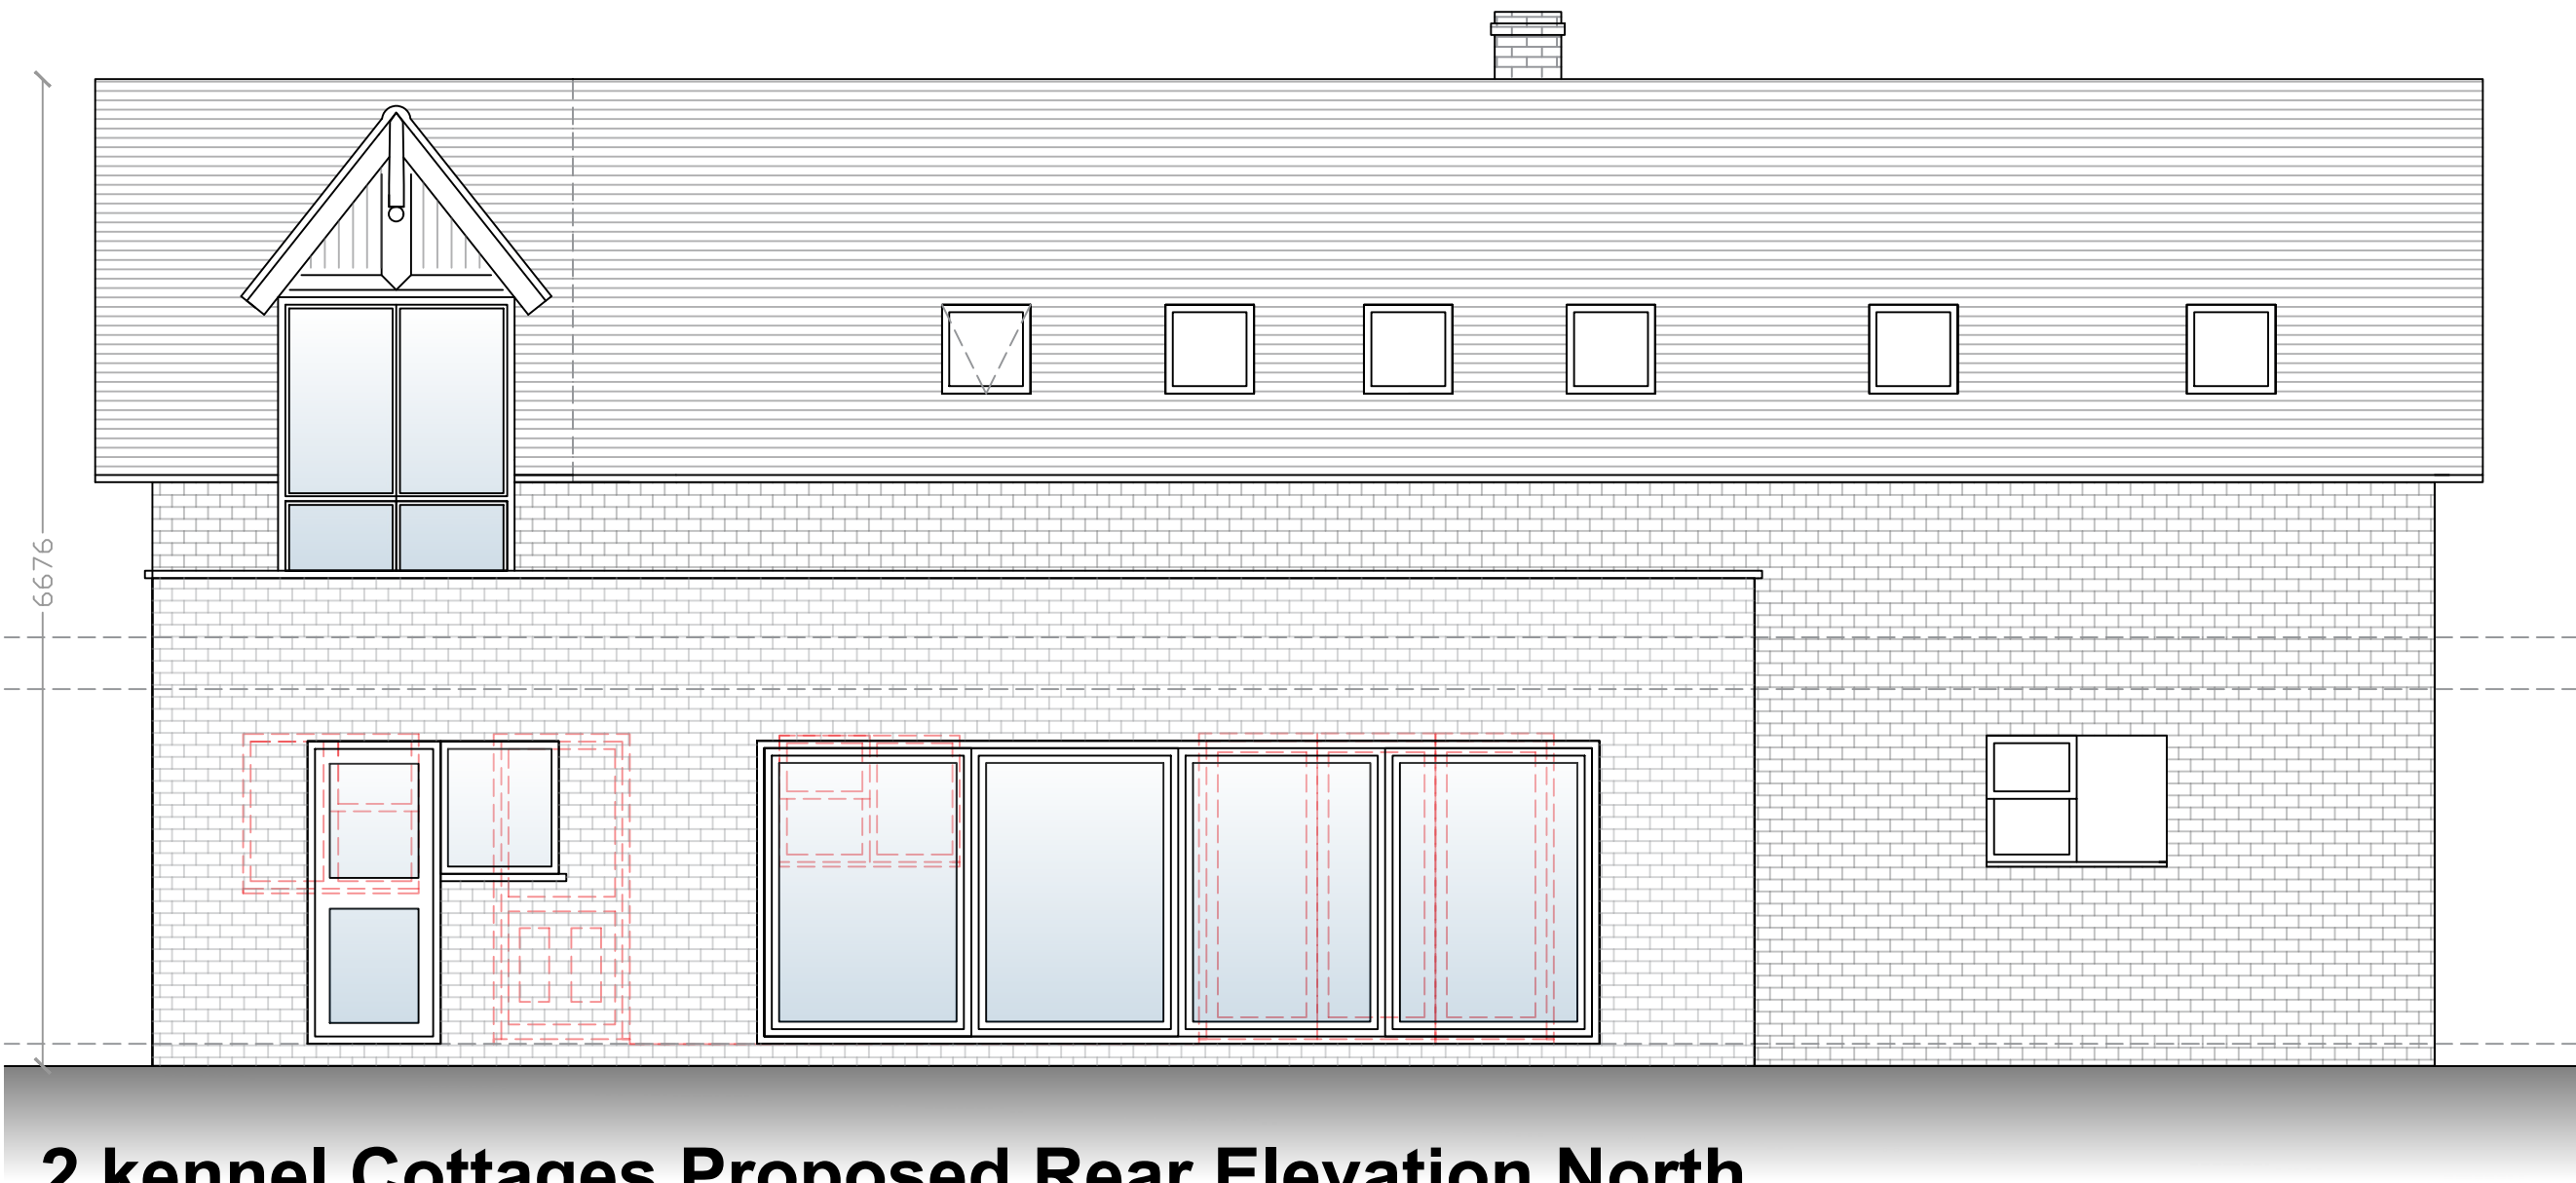

2 kennel Cottages Proposed Rear Elevation North

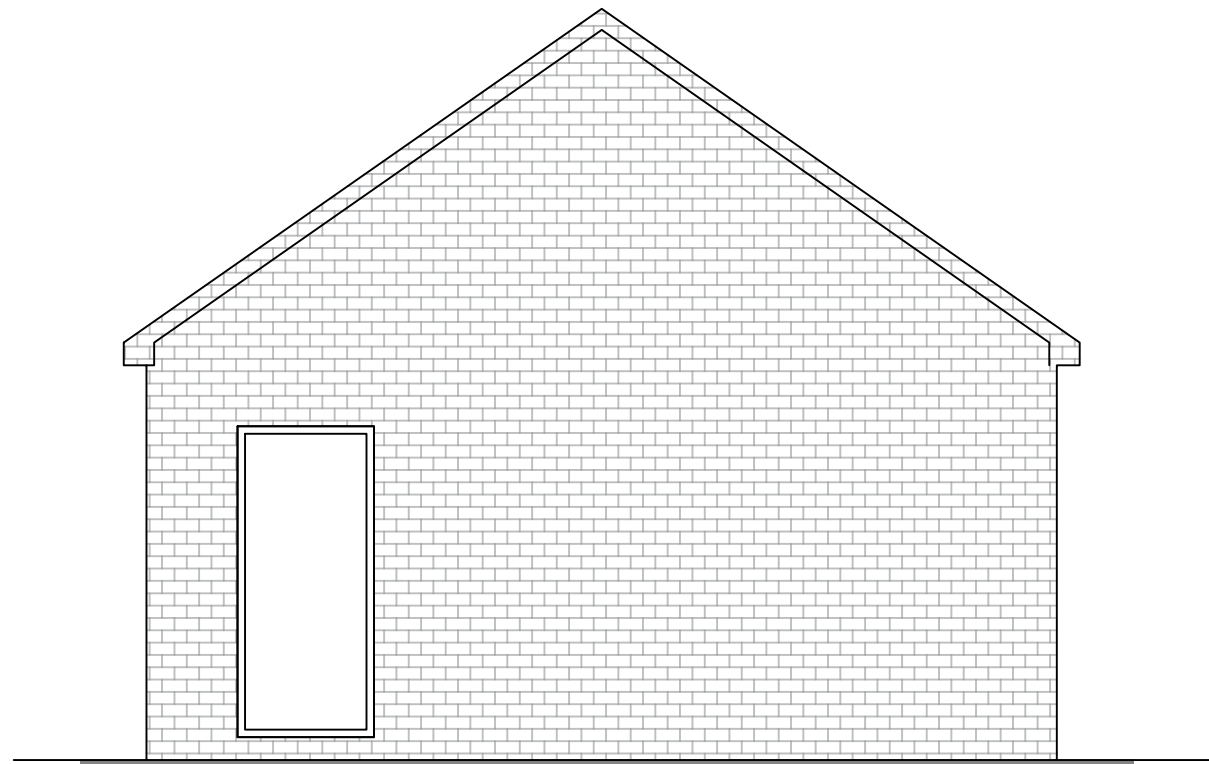

2 kennel Cottages Proposed Garage Rear Elevation North

E	WL	28.11	DORMER REVISION	DE
D	WL	21.11	DORMER REVISION	DE
C	WL	29.10	LAYOUT CHANGE & GARAGE	DE

B	WL	05.06	EXTENSION REDUCTION	DE
Rev	By	Date	Description	Chk'd

Ladbury Architectural Design
WILLIAM LADBURY
6 HEReward WAY
NUNEATON
CV10 0FA
TEL : 07841354894
ladburyw@gmail.com



Project:
2 KENNEL COTTAGES
GOPSALL, CV9 3QJ

Drawing Title:
PROPOSED ELEVATIONS
FRONT & REAR

Drawn	Chk'd	Appd	Status	Date
WLADBURY			PLANNING	12.11.2023

DELKERTON	1:50
-----------	------

Drawing No: 2KENNEL-PS23-08 E