






Site Plan

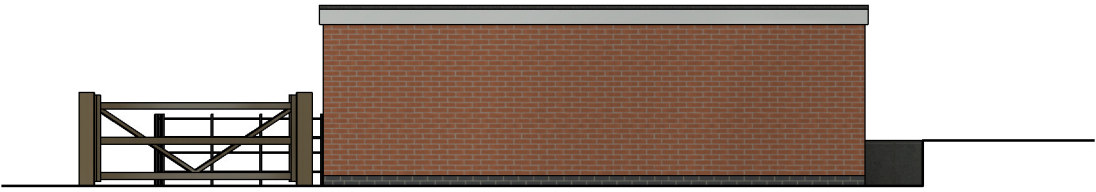


Side Elevation

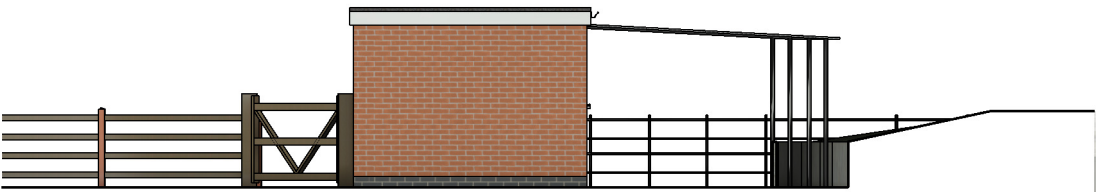

Rear Elevation

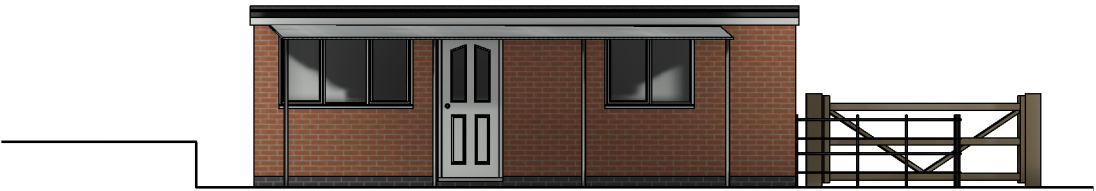

Side Elevation

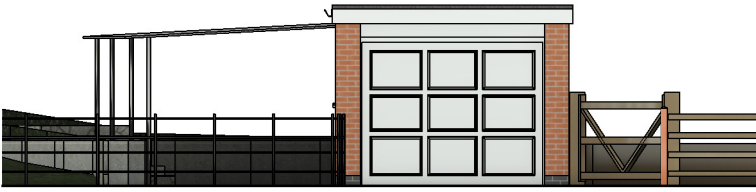

Front Elevation



3D View

Client Mr & Mrs Brown			hayward ARCHITECTS LTD 	
Project Title Garage Extension, 163 The Park, Market Bosworth			19 Station Road Hinckley Leicestershire LE10 1AW Tel: 01455 635 665 Fax: 01455 618 971 www.hayward-architects.co.uk	
Drawing Title Existing - Site Layout, Elevations & 3D View				
Scale 1:100	Date 06/2023	Sheet A2	Job No. 21/52	Drawing No. 27
Author SS	Checked by LJW			
THE COPYRIGHT OF THIS DRAWING IS VESTED IN HAYWARD ARCHITECTS LTD. REPRODUCTION IN ANY FORM, EITHER IN WHOLE OR IN PART IS FORBIDDEN WITHOUT THE PRIOR WRITTEN PERMISSION OF THE COPYRIGHT HOLDER. (DO NOT SCALE FROM DRAWINGS AND ONLY FIGURED DIMENSIONS ARE TO BE USED)			Status Planning Stage	