




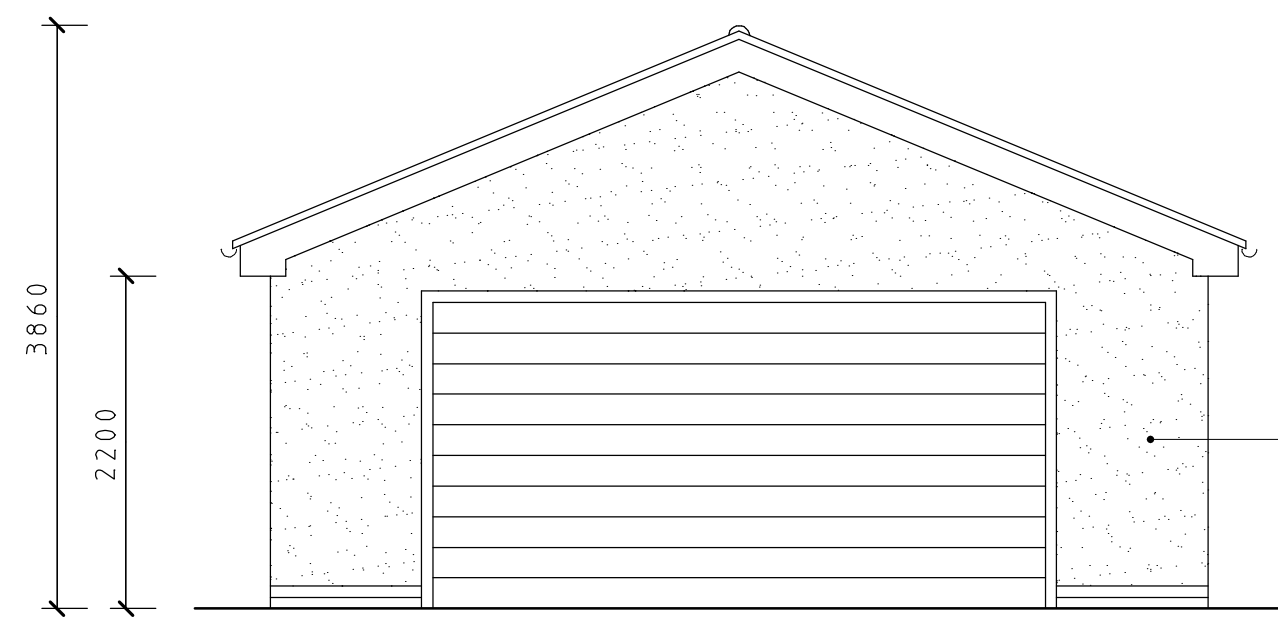


Elevation On Arrow A

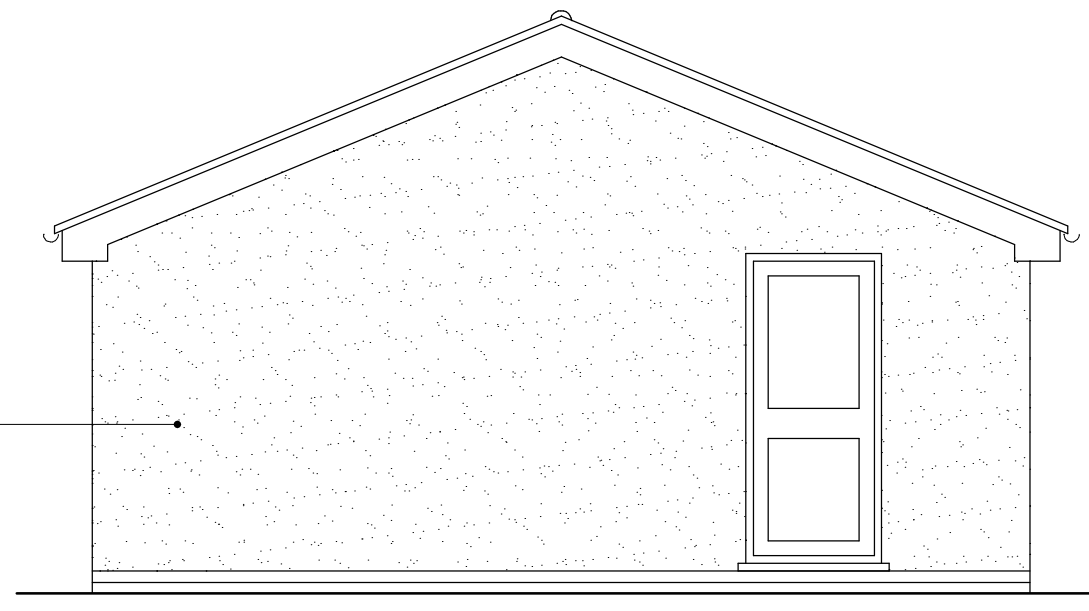


Elevation On Arrow B

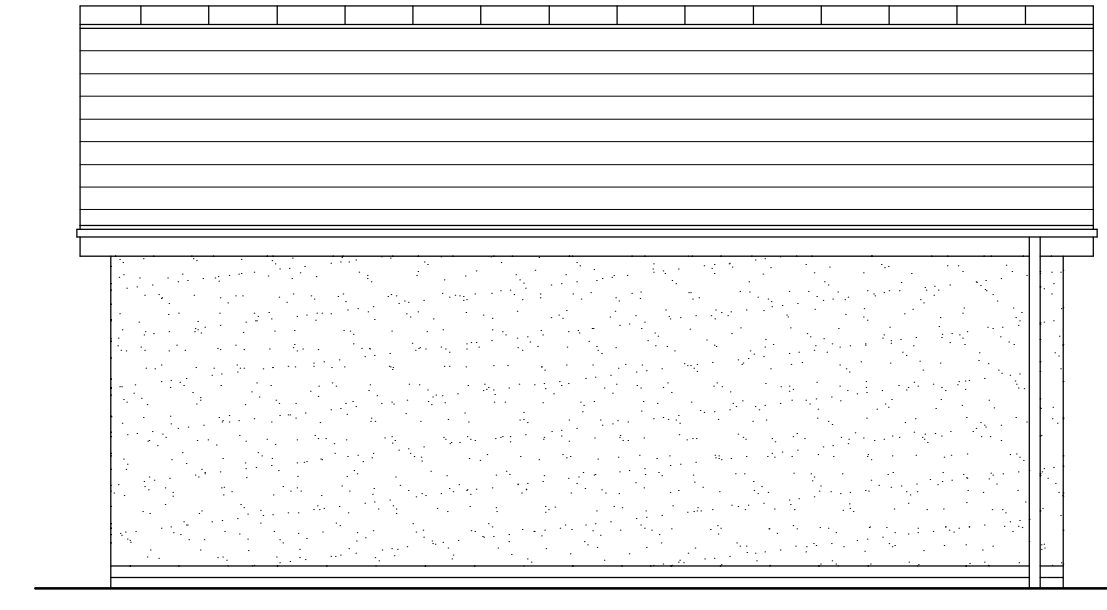


Elevation On Arrow C

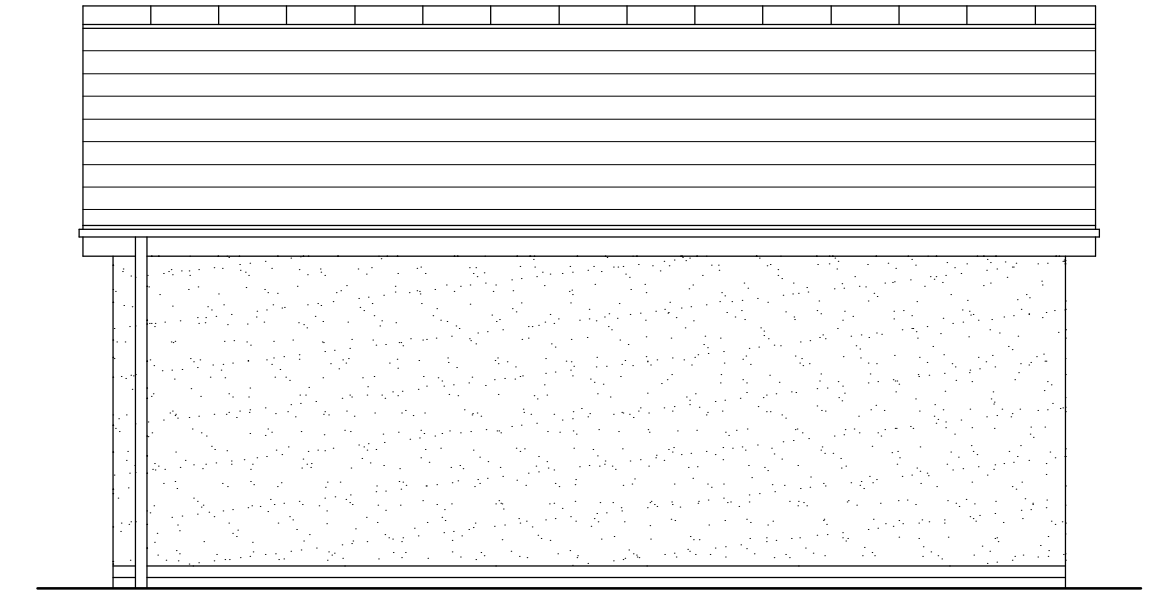


Elevation On Arrow D

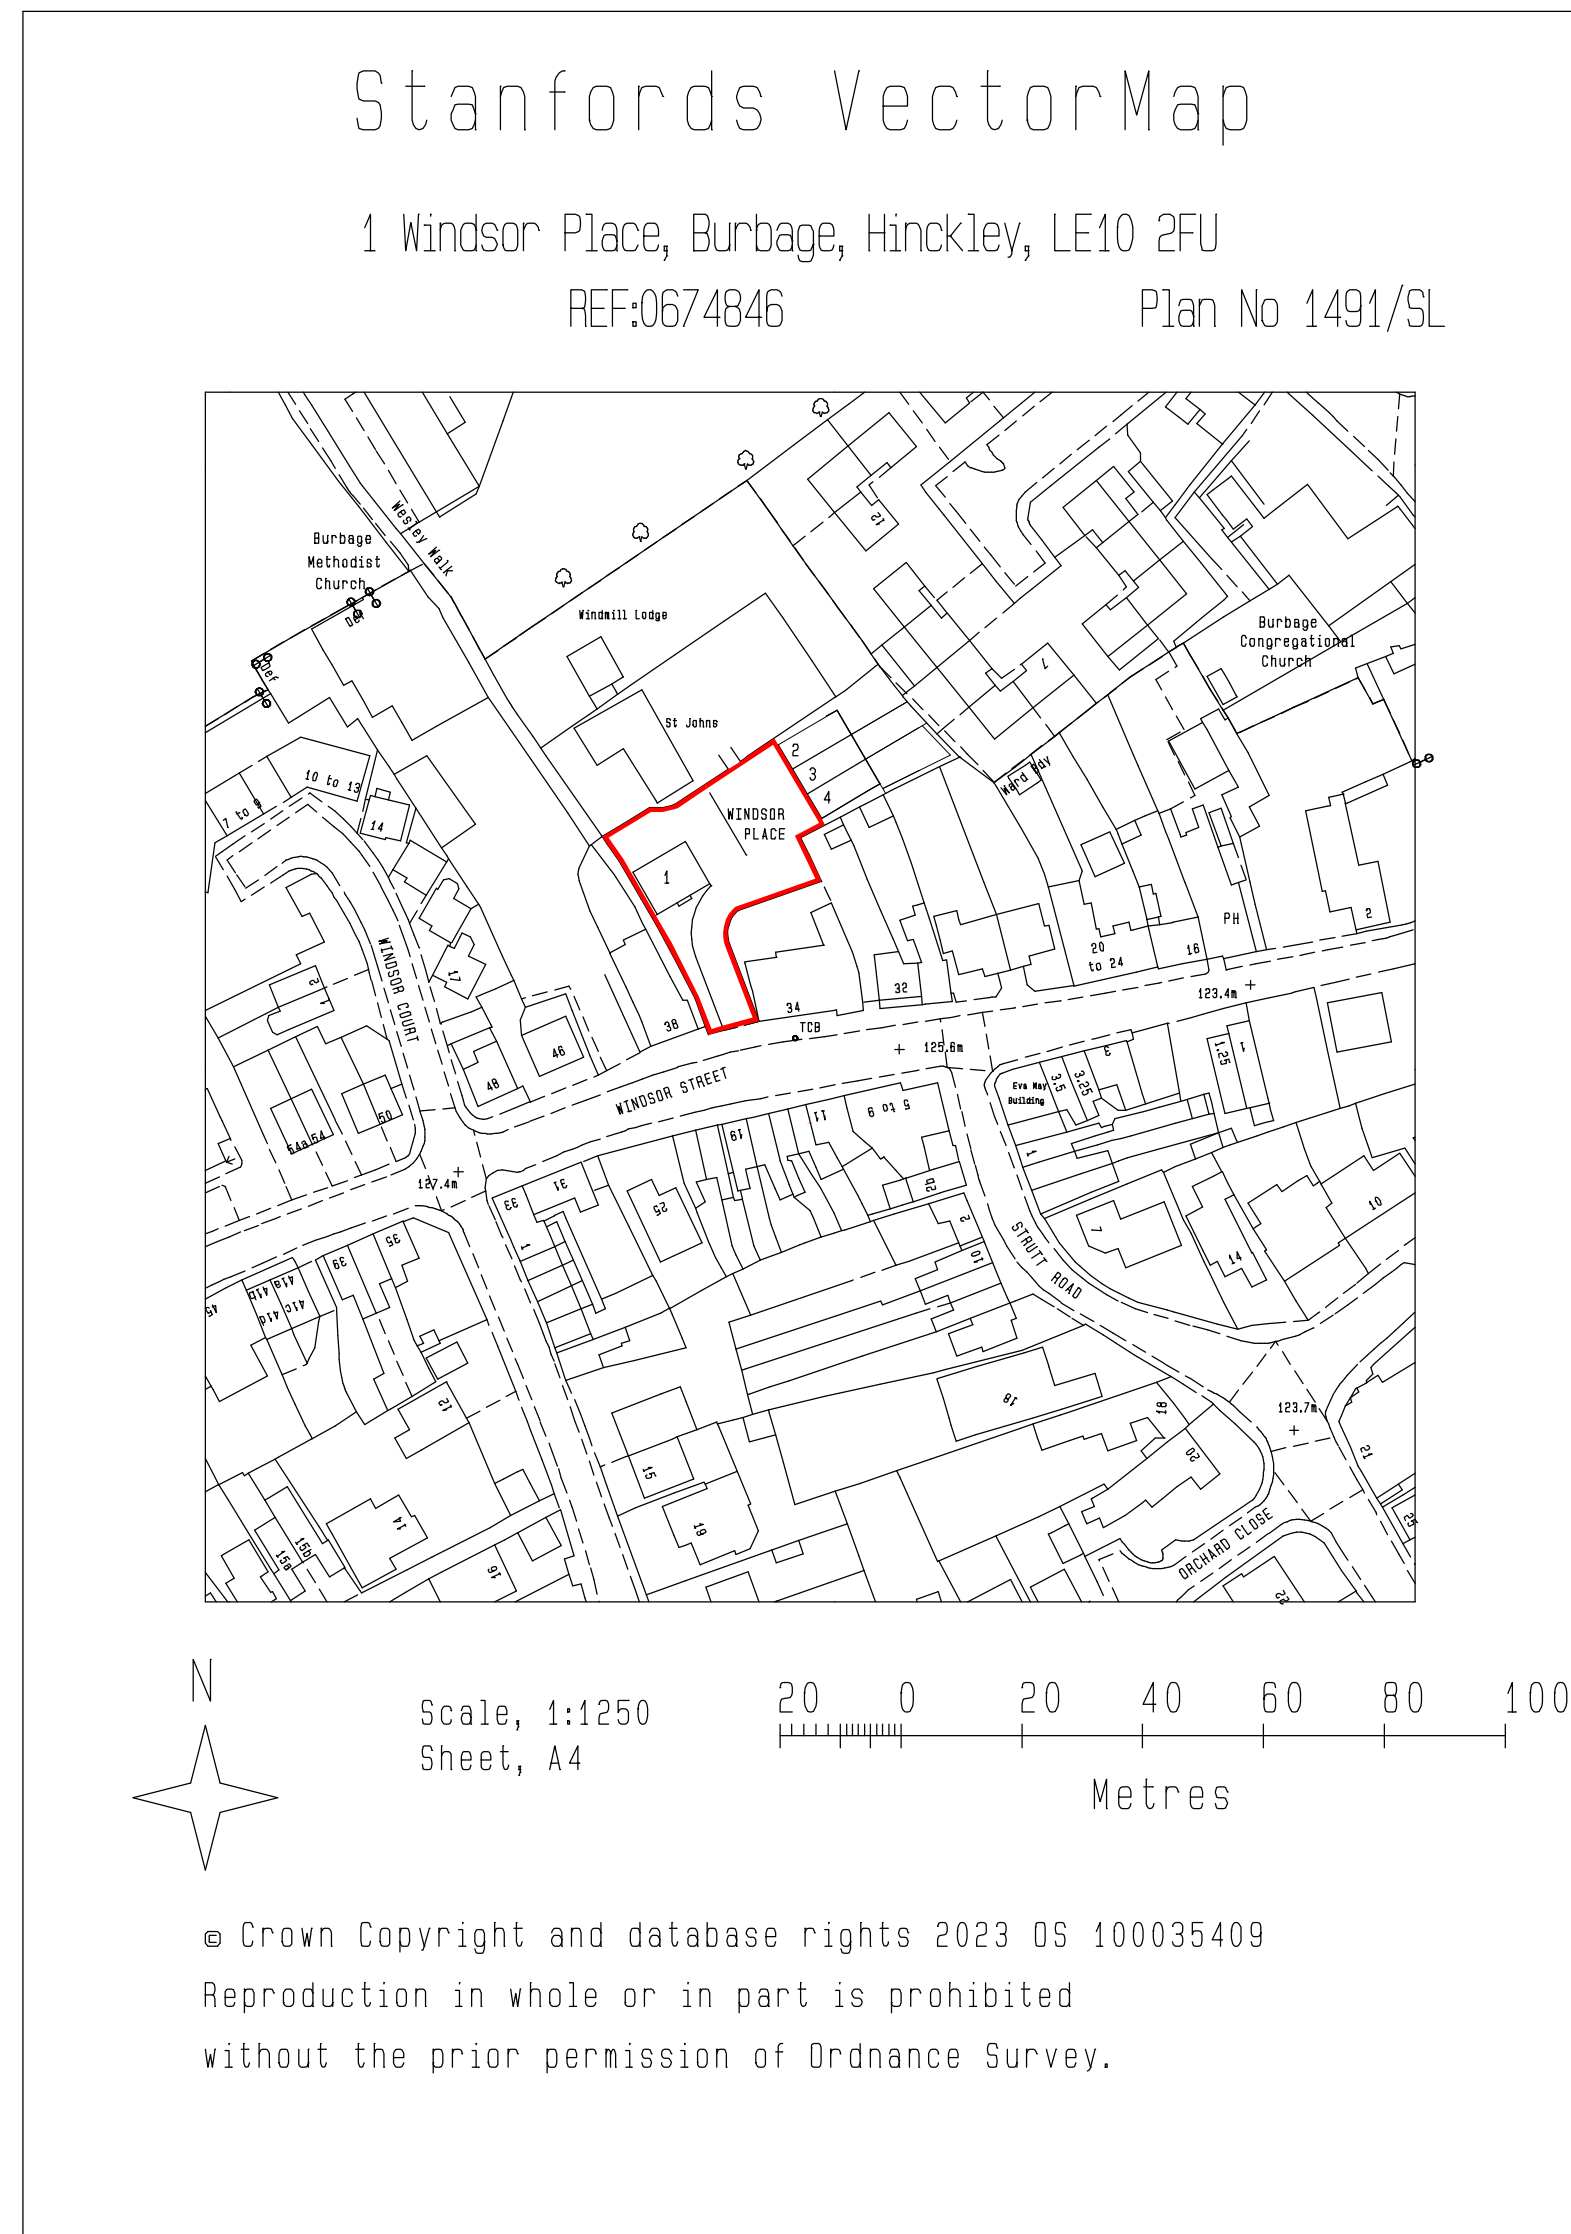


Site Location Plan

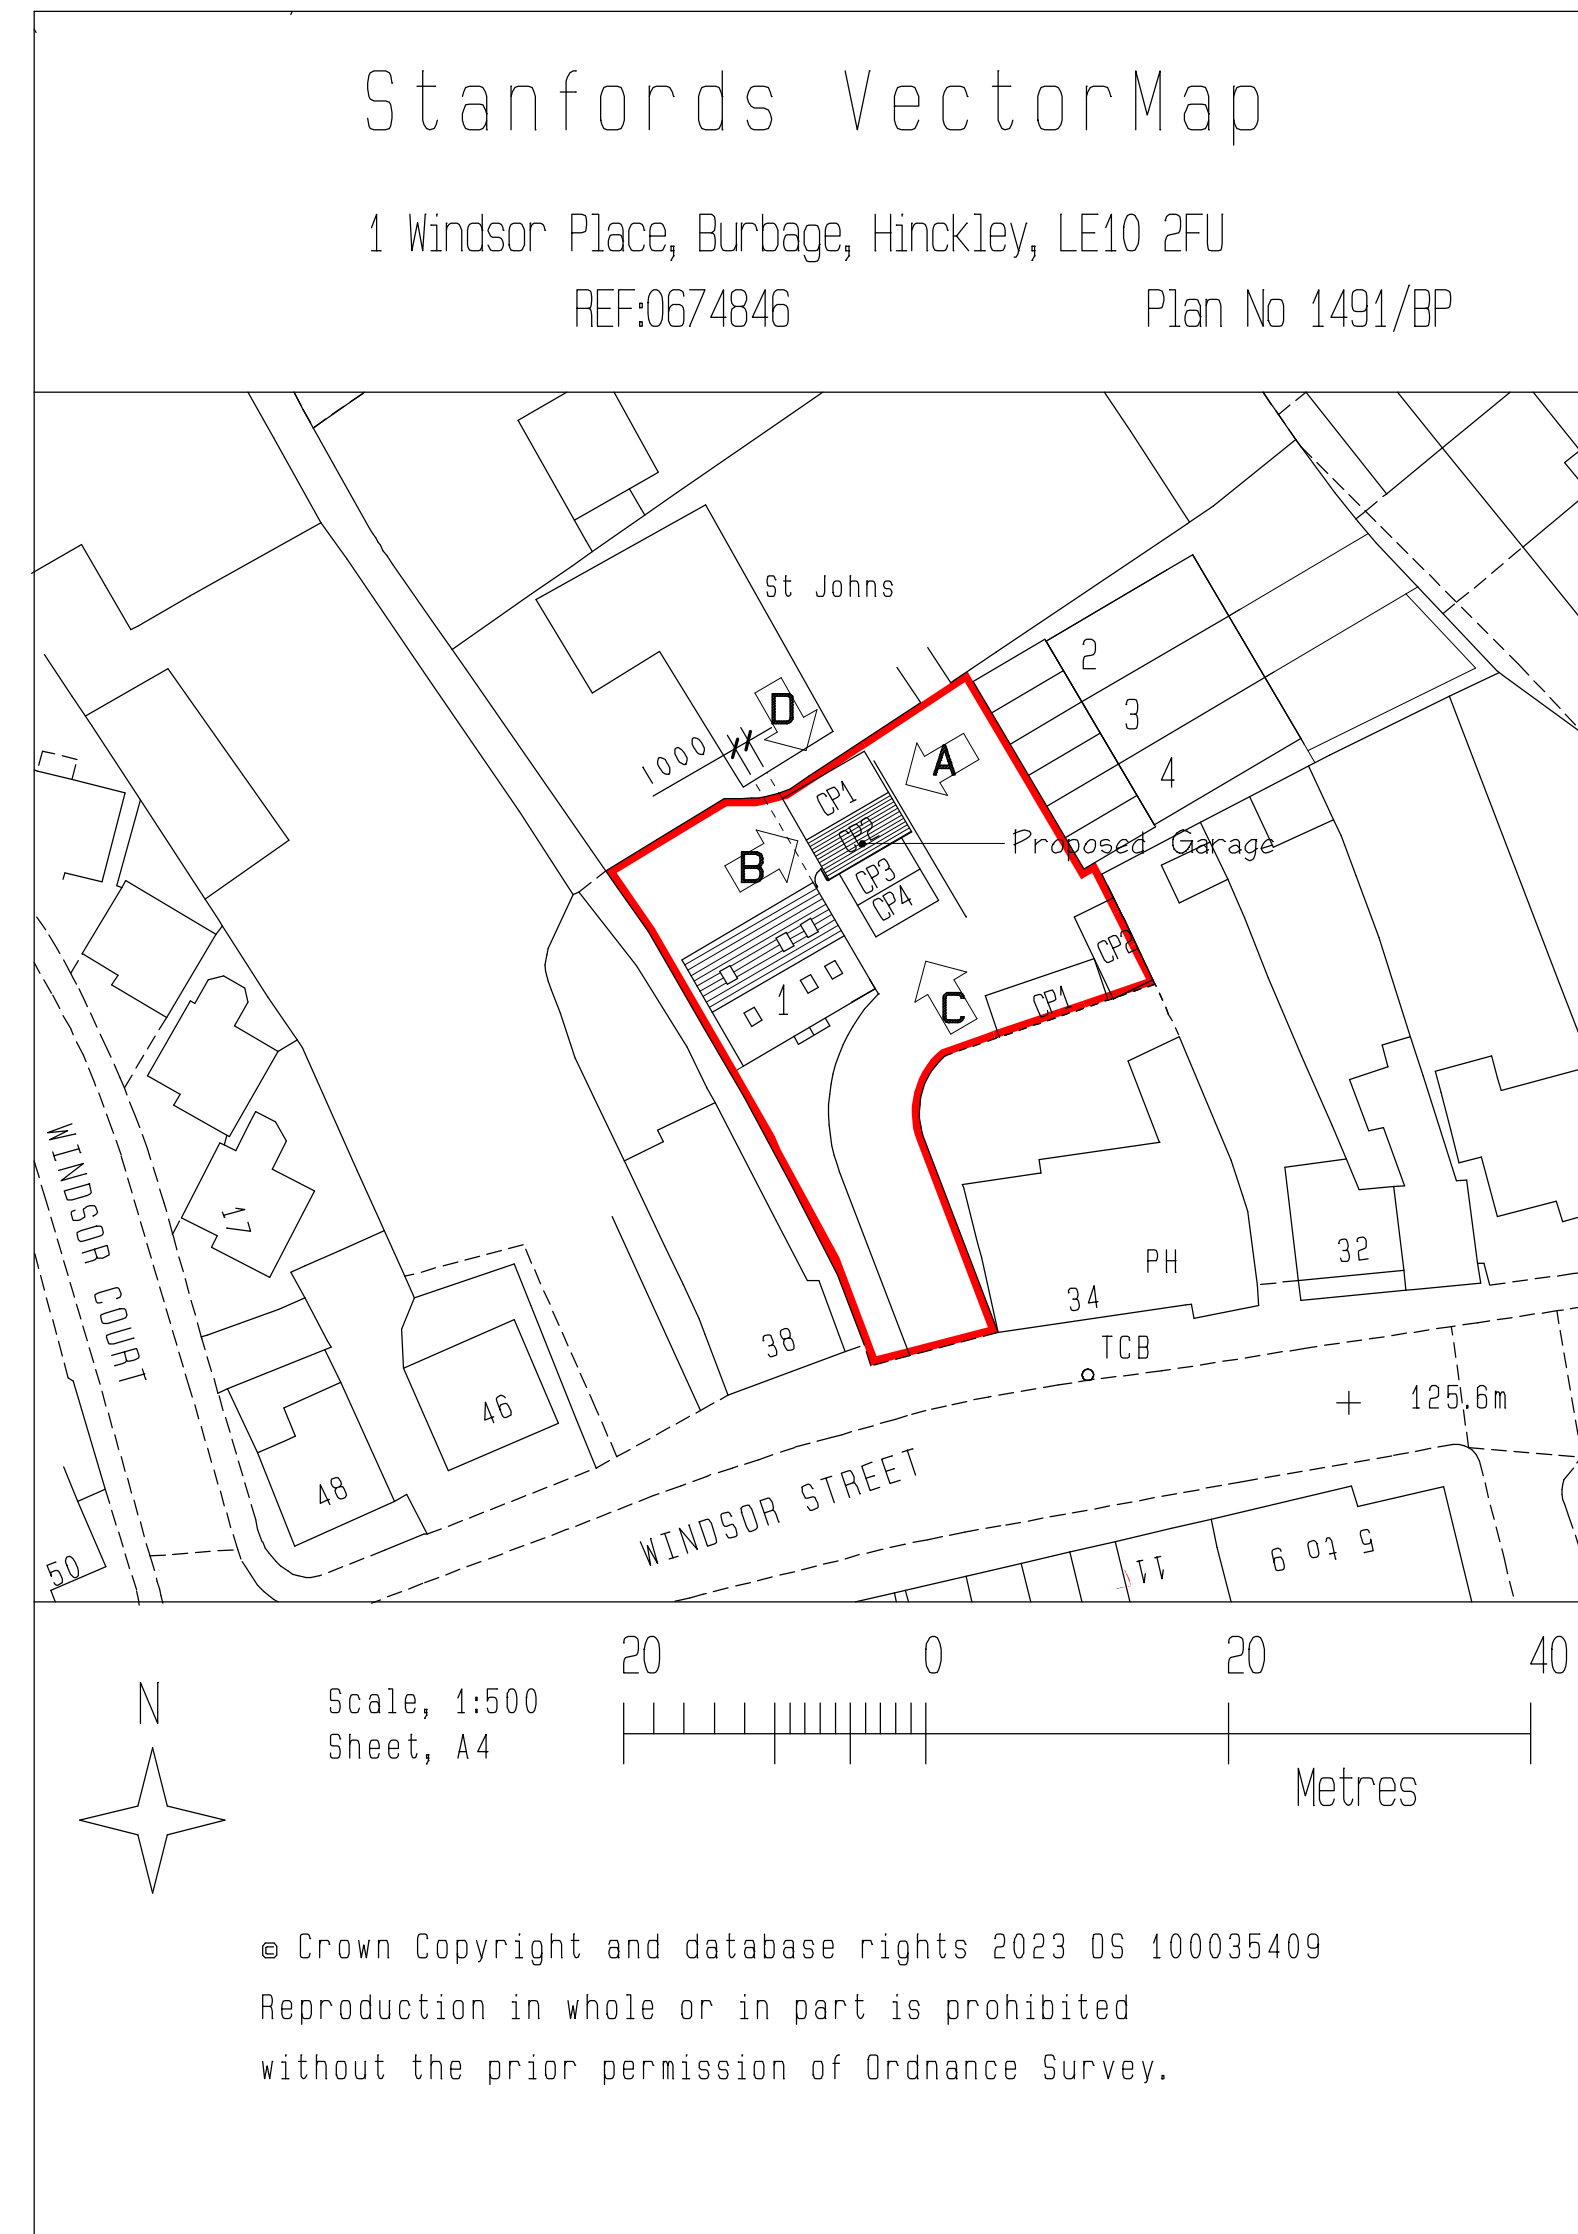


Block Plan

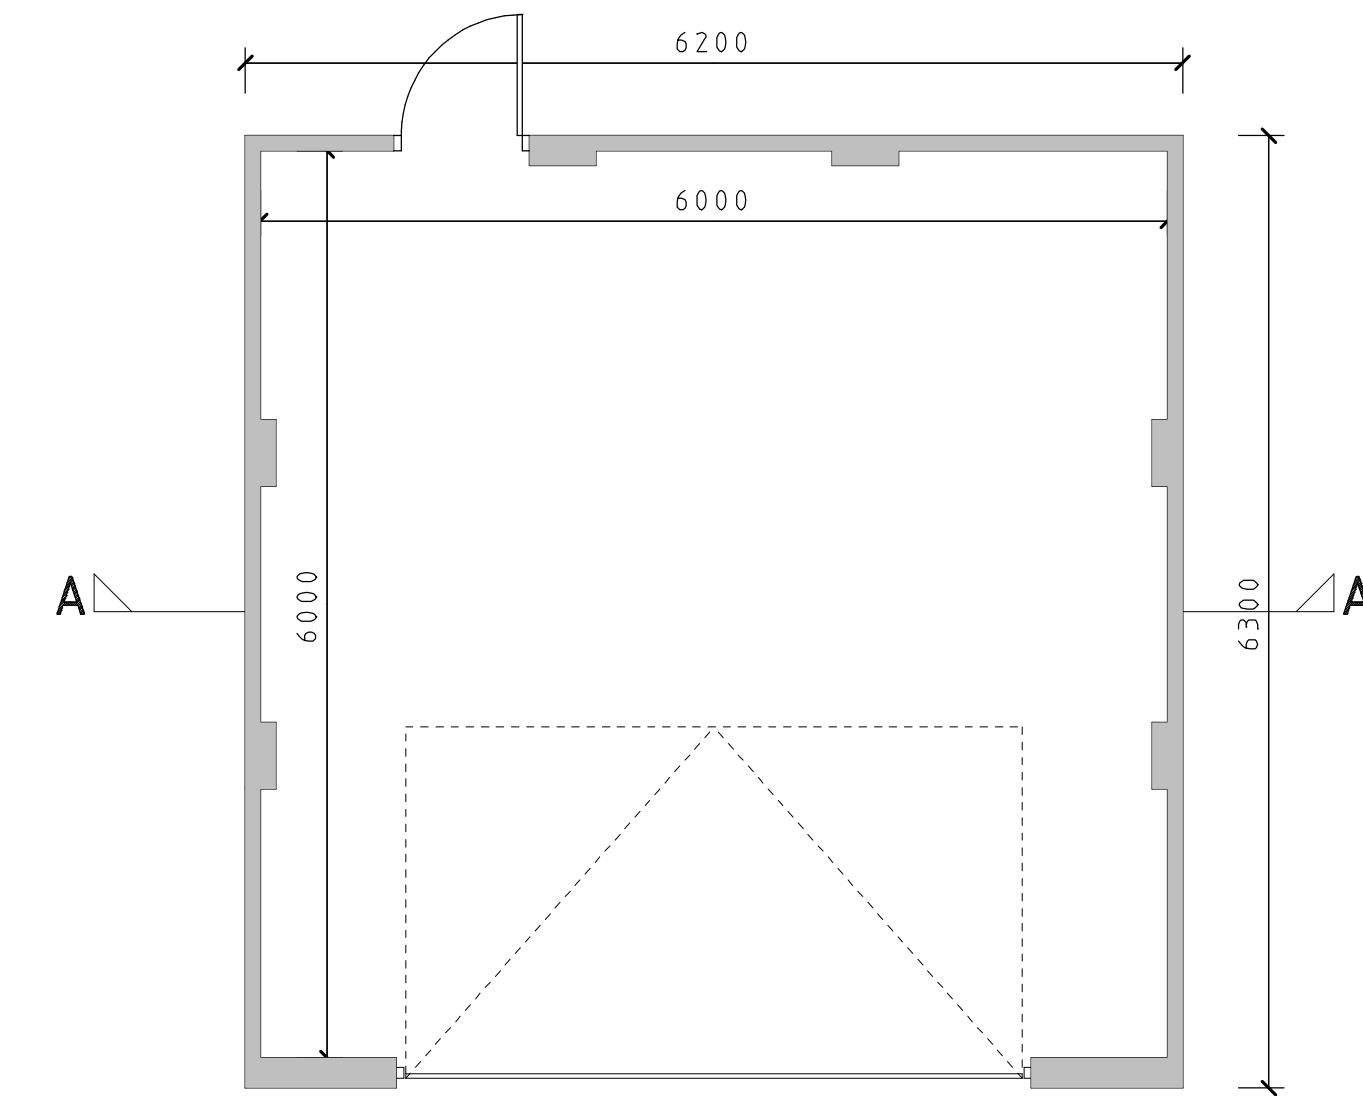

Floor Plan

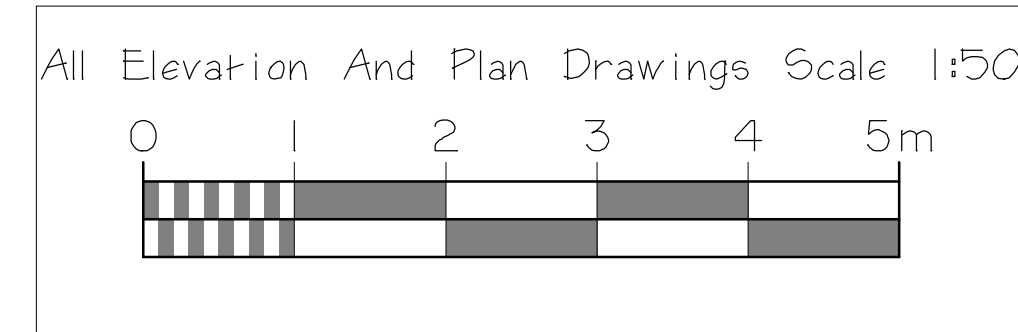

Scale Bars

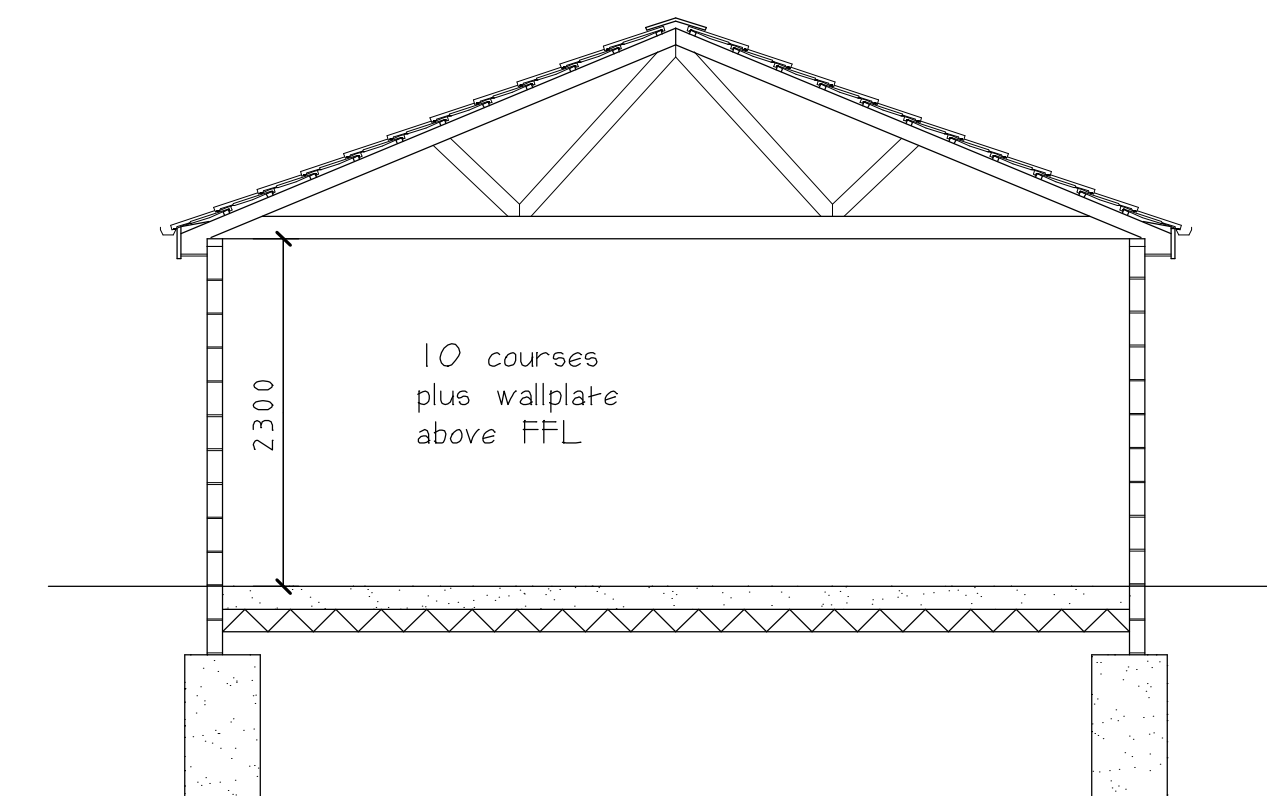

Section AA

AMENDED PLAN

REV-A 7/6/2023

Garage turned through 90°

CLIENT

H and H Homes LTD

JOB TITLE

1 Windsor Place
Burbage
Hinckley
LE10 2FU

DRAWING TITLE

Detached Garage

SCALE	SHEET	DATE	DRAWN BY
1:50 & 1:100	A1	April 23	A Moore

ANDREW MOORE
ARCHITECTURAL SERVICES
Tel; 07973397765
Email;andrewmoore@workmail.com

DRG NO	1608	SHEET NO
--------	------	----------