




Front Elevation



Rear Elevation




Side Elevation

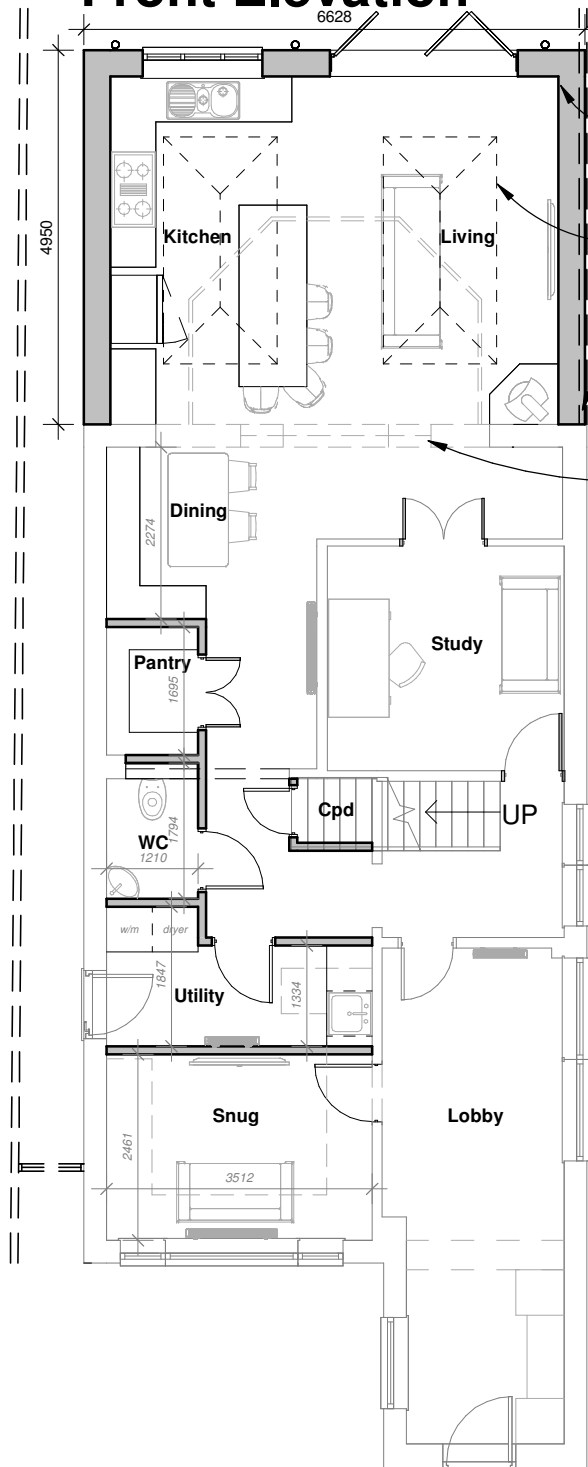

Ground Floor Plan


- All new walls shown in grey solid area
- Roof lanterns over shown thus
- Neighbouring fence remove and extension wall forms new boundary. Client to agree with neighbour
- Existing walls & elements to be demolished indicated thus

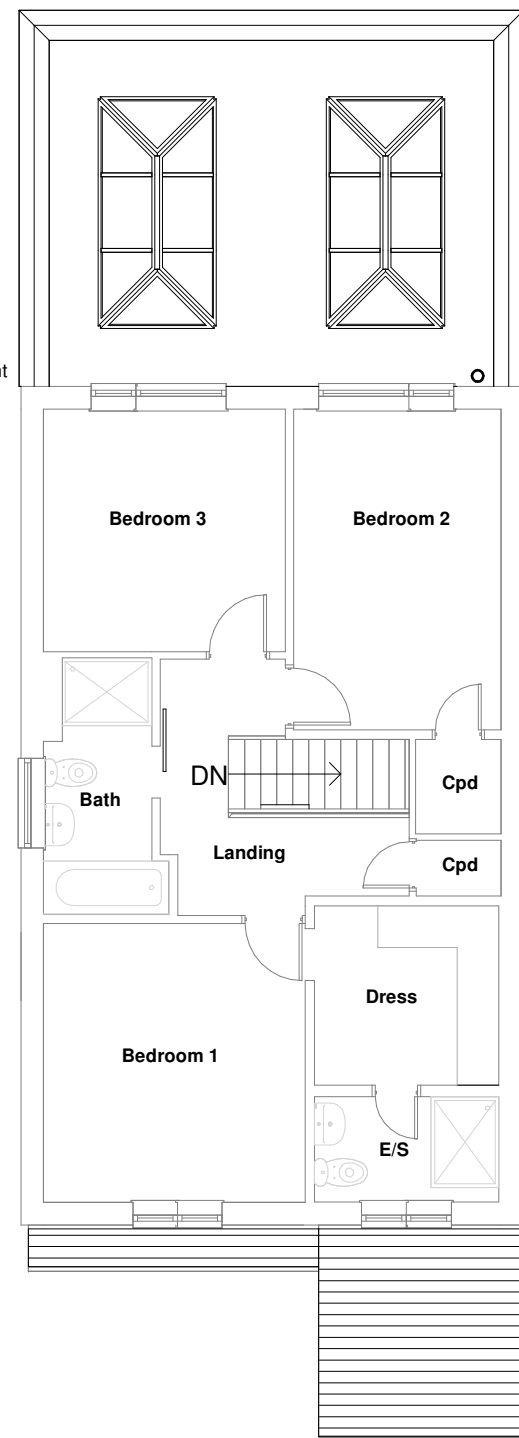


First Floor Plan



Side Elevation

 

3D View

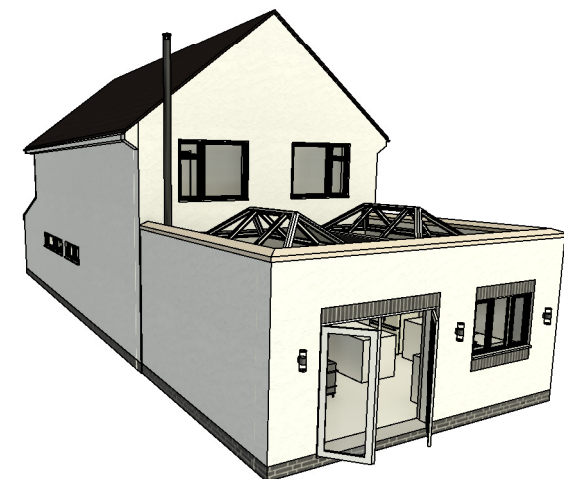

3D View

**HAYWARD**  
architects

19 Station Road  
Hinckley  
Leicestershire  
LE10 1AW  
Tel: 01455 635 665  
www.haywardarchitects.co.uk

|                                                                                     |                               |                      |
|-------------------------------------------------------------------------------------|-------------------------------|----------------------|
| Client<br><b>Mr &amp; Mrs Kerr</b>                                                  |                               |                      |
| Project<br><br>Extensions and Alterations<br>60 Sketchley Road<br>Burbage, LE10 2DZ |                               |                      |
| Drawing<br><br>P - Scheme 01                                                        |                               |                      |
| Scale<br><br>1:100                                                                  |                               | Sheet<br><br>A3      |
| Date<br><br>01/2025                                                                 | Author<br><br>MS              | Checked by<br><br>SS |
| Job No.<br><br><b>24/116</b>                                                        | Drawing No.<br><br><b>01B</b> |                      |
| Drawing Status<br><br>Planning Stage                                                |                               |                      |

THE COPYRIGHT OF THIS DRAWING IS VESTED IN HAYWARD ARCHITECTS LTD.  
REPRODUCTION IN ANY FORM, EITHER IN WHOLE OR IN PART IS FORBIDDEN  
WITHOUT THE PRIOR WRITTEN PERMISSION  
OF THE COPYRIGHT HOLDER. DO NOT SCALE FROM DRAWING AND ONLY  
FIGURED DIMENSIONS ARE TO BE USED