


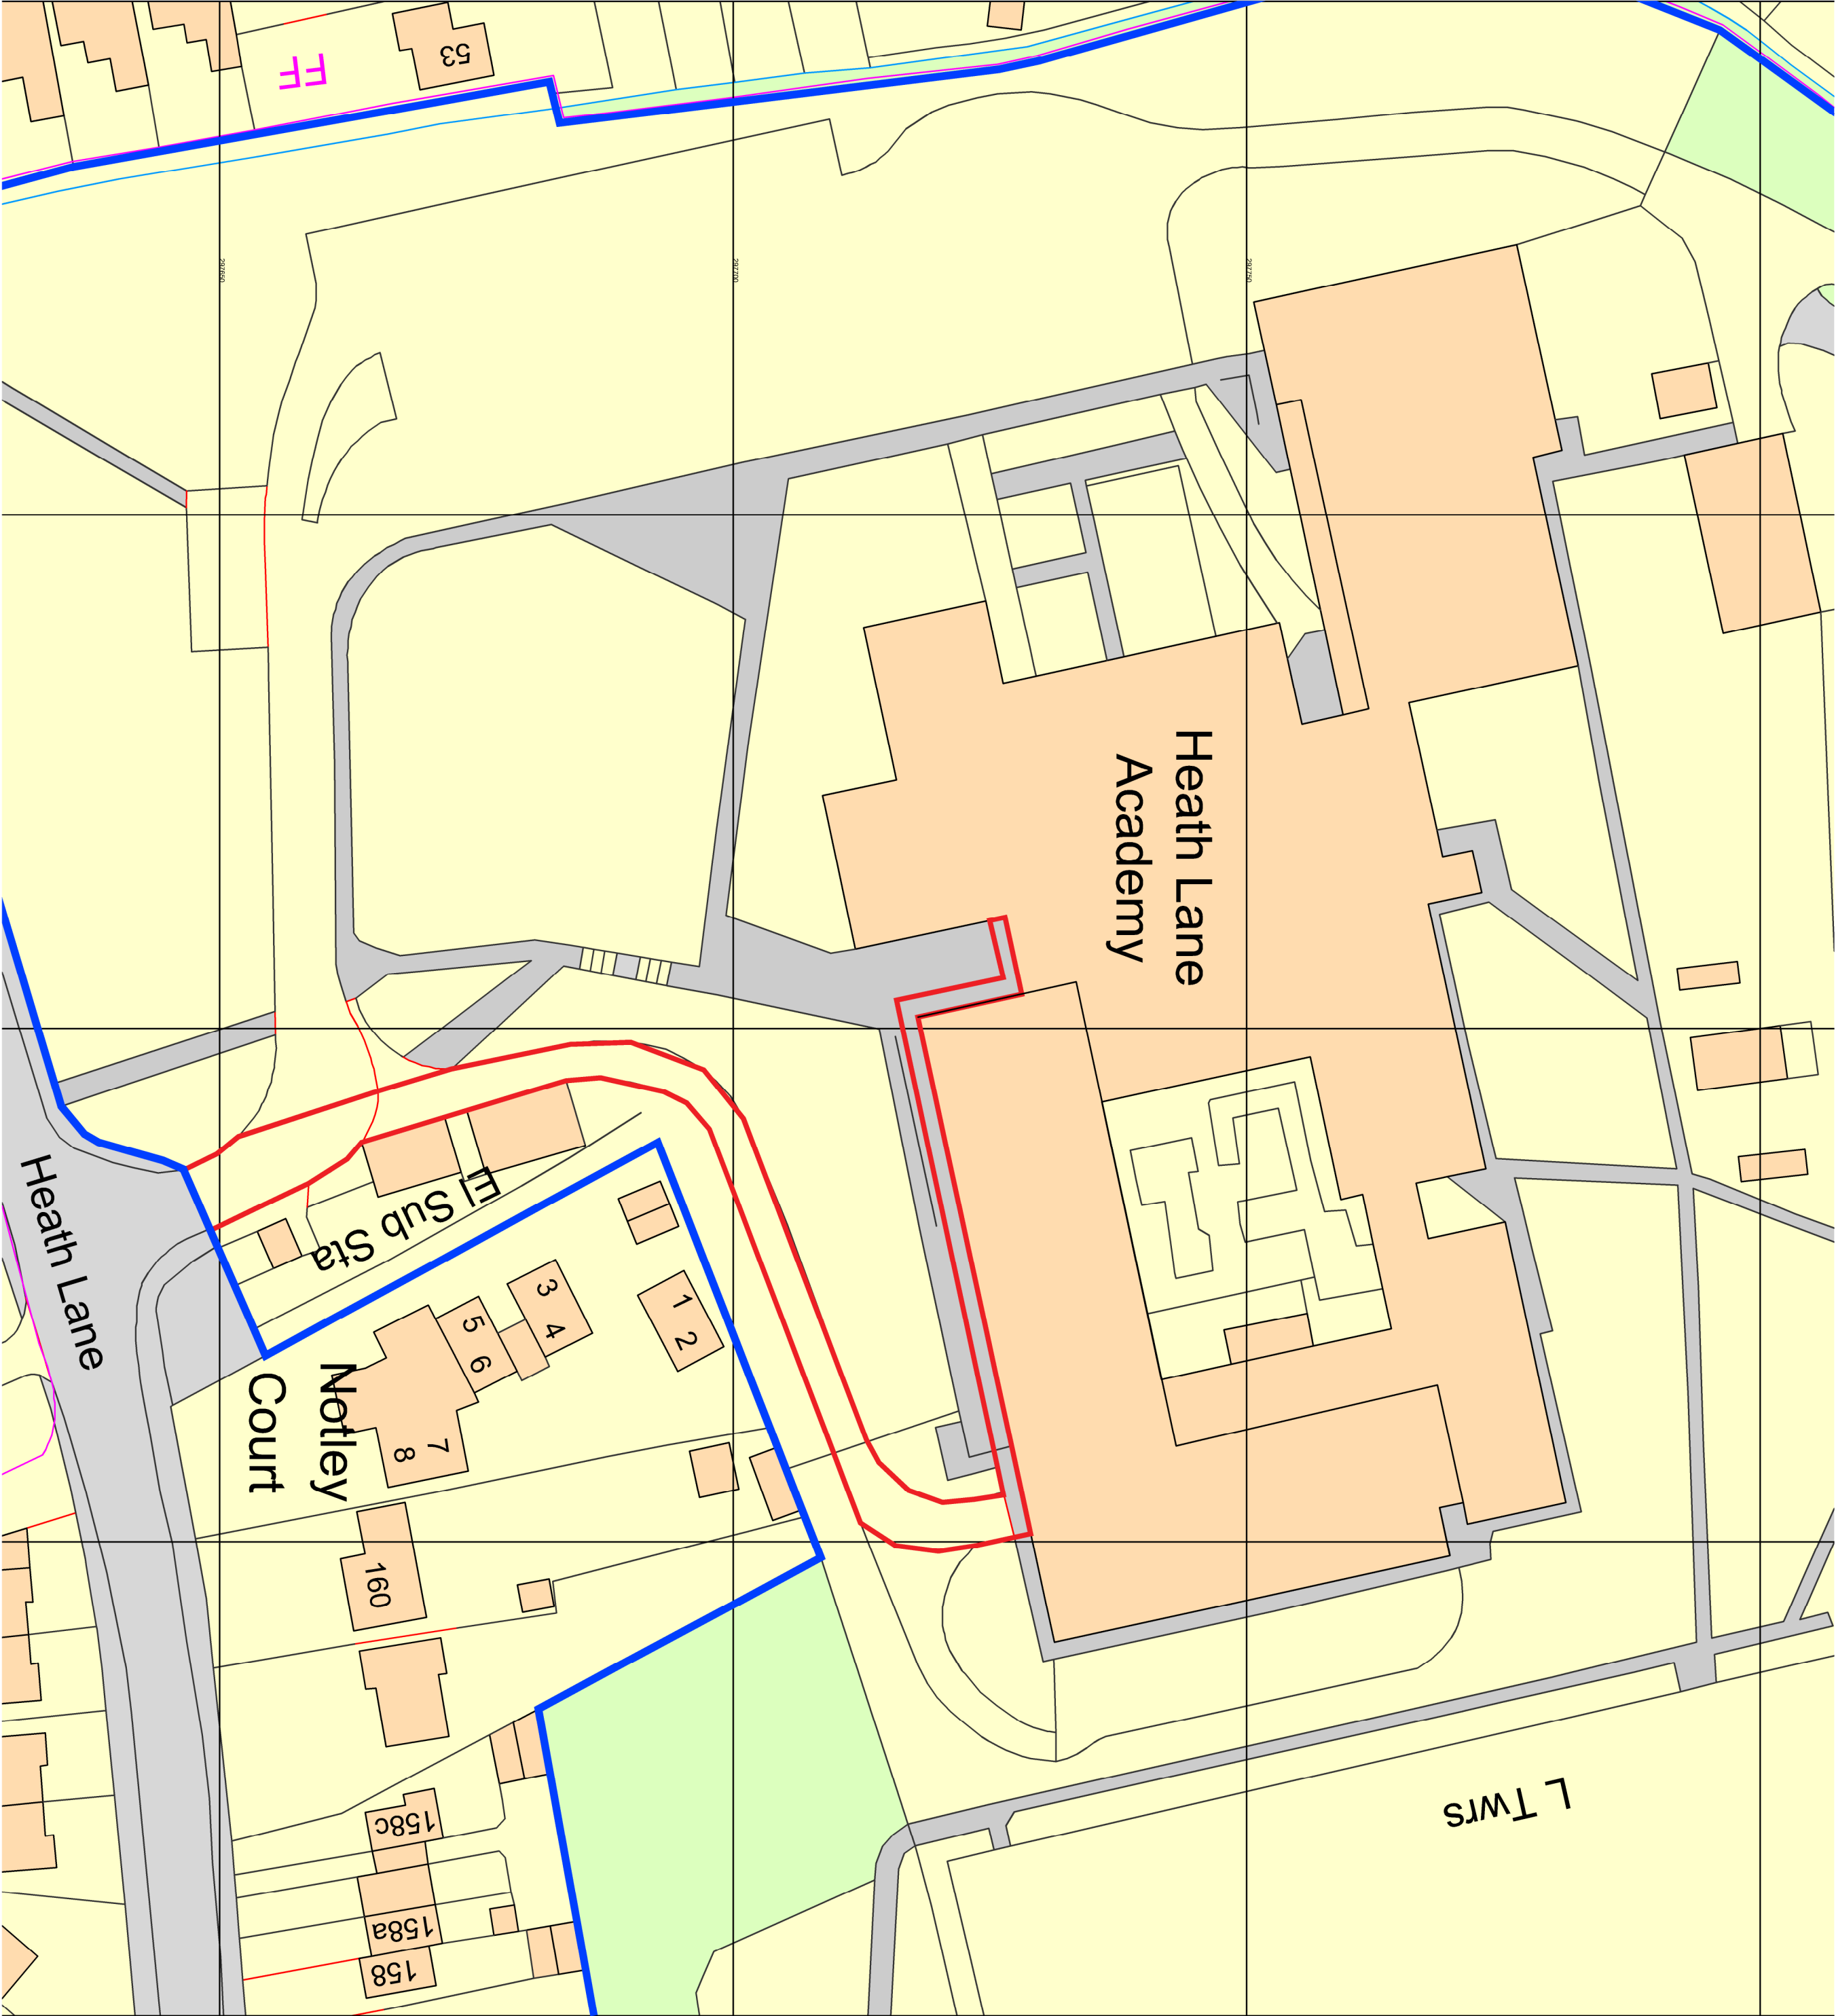

Site Plan

Scale - 1:500

0 5 10 15 20 25



Scale 1:500
50 (metres)

Drawing Status

PLANNING

Rev	Description	Date	By
P01	Planning Issue	10.03.25	JW



MAJESTY HOUSE, AVENUE WEST
SKYLINE 120, BRAINTREE
ESSEX, CM77 7AA
T: 01279 647111
W: www.barker-associates.co.uk
E: mail@barker-associates.co.uk

UNITED LEARNING

Project Title
HEATH LANE ACADEMY
REPLACEMENT OF FIRST FLOOR
WINDOWS & ENTRANCE SCREEN

Drawing Title
SITE PLAN

Drawn	Checked	Scale	Date
JW	JM	1:500 @ A2	Feb 2025

ARCHITECTURAL

Drawing Number	Project No	Status	Revision
P24713-BA-A1-XX-DR-A-2002	P24-0713	S1	P01