




Site Plan - Image Showing Existing Landscaping.

Scale - Not to Scale

NOTE: The proposed entrance screen replacement works does not affect or impact on the existing landscaping.

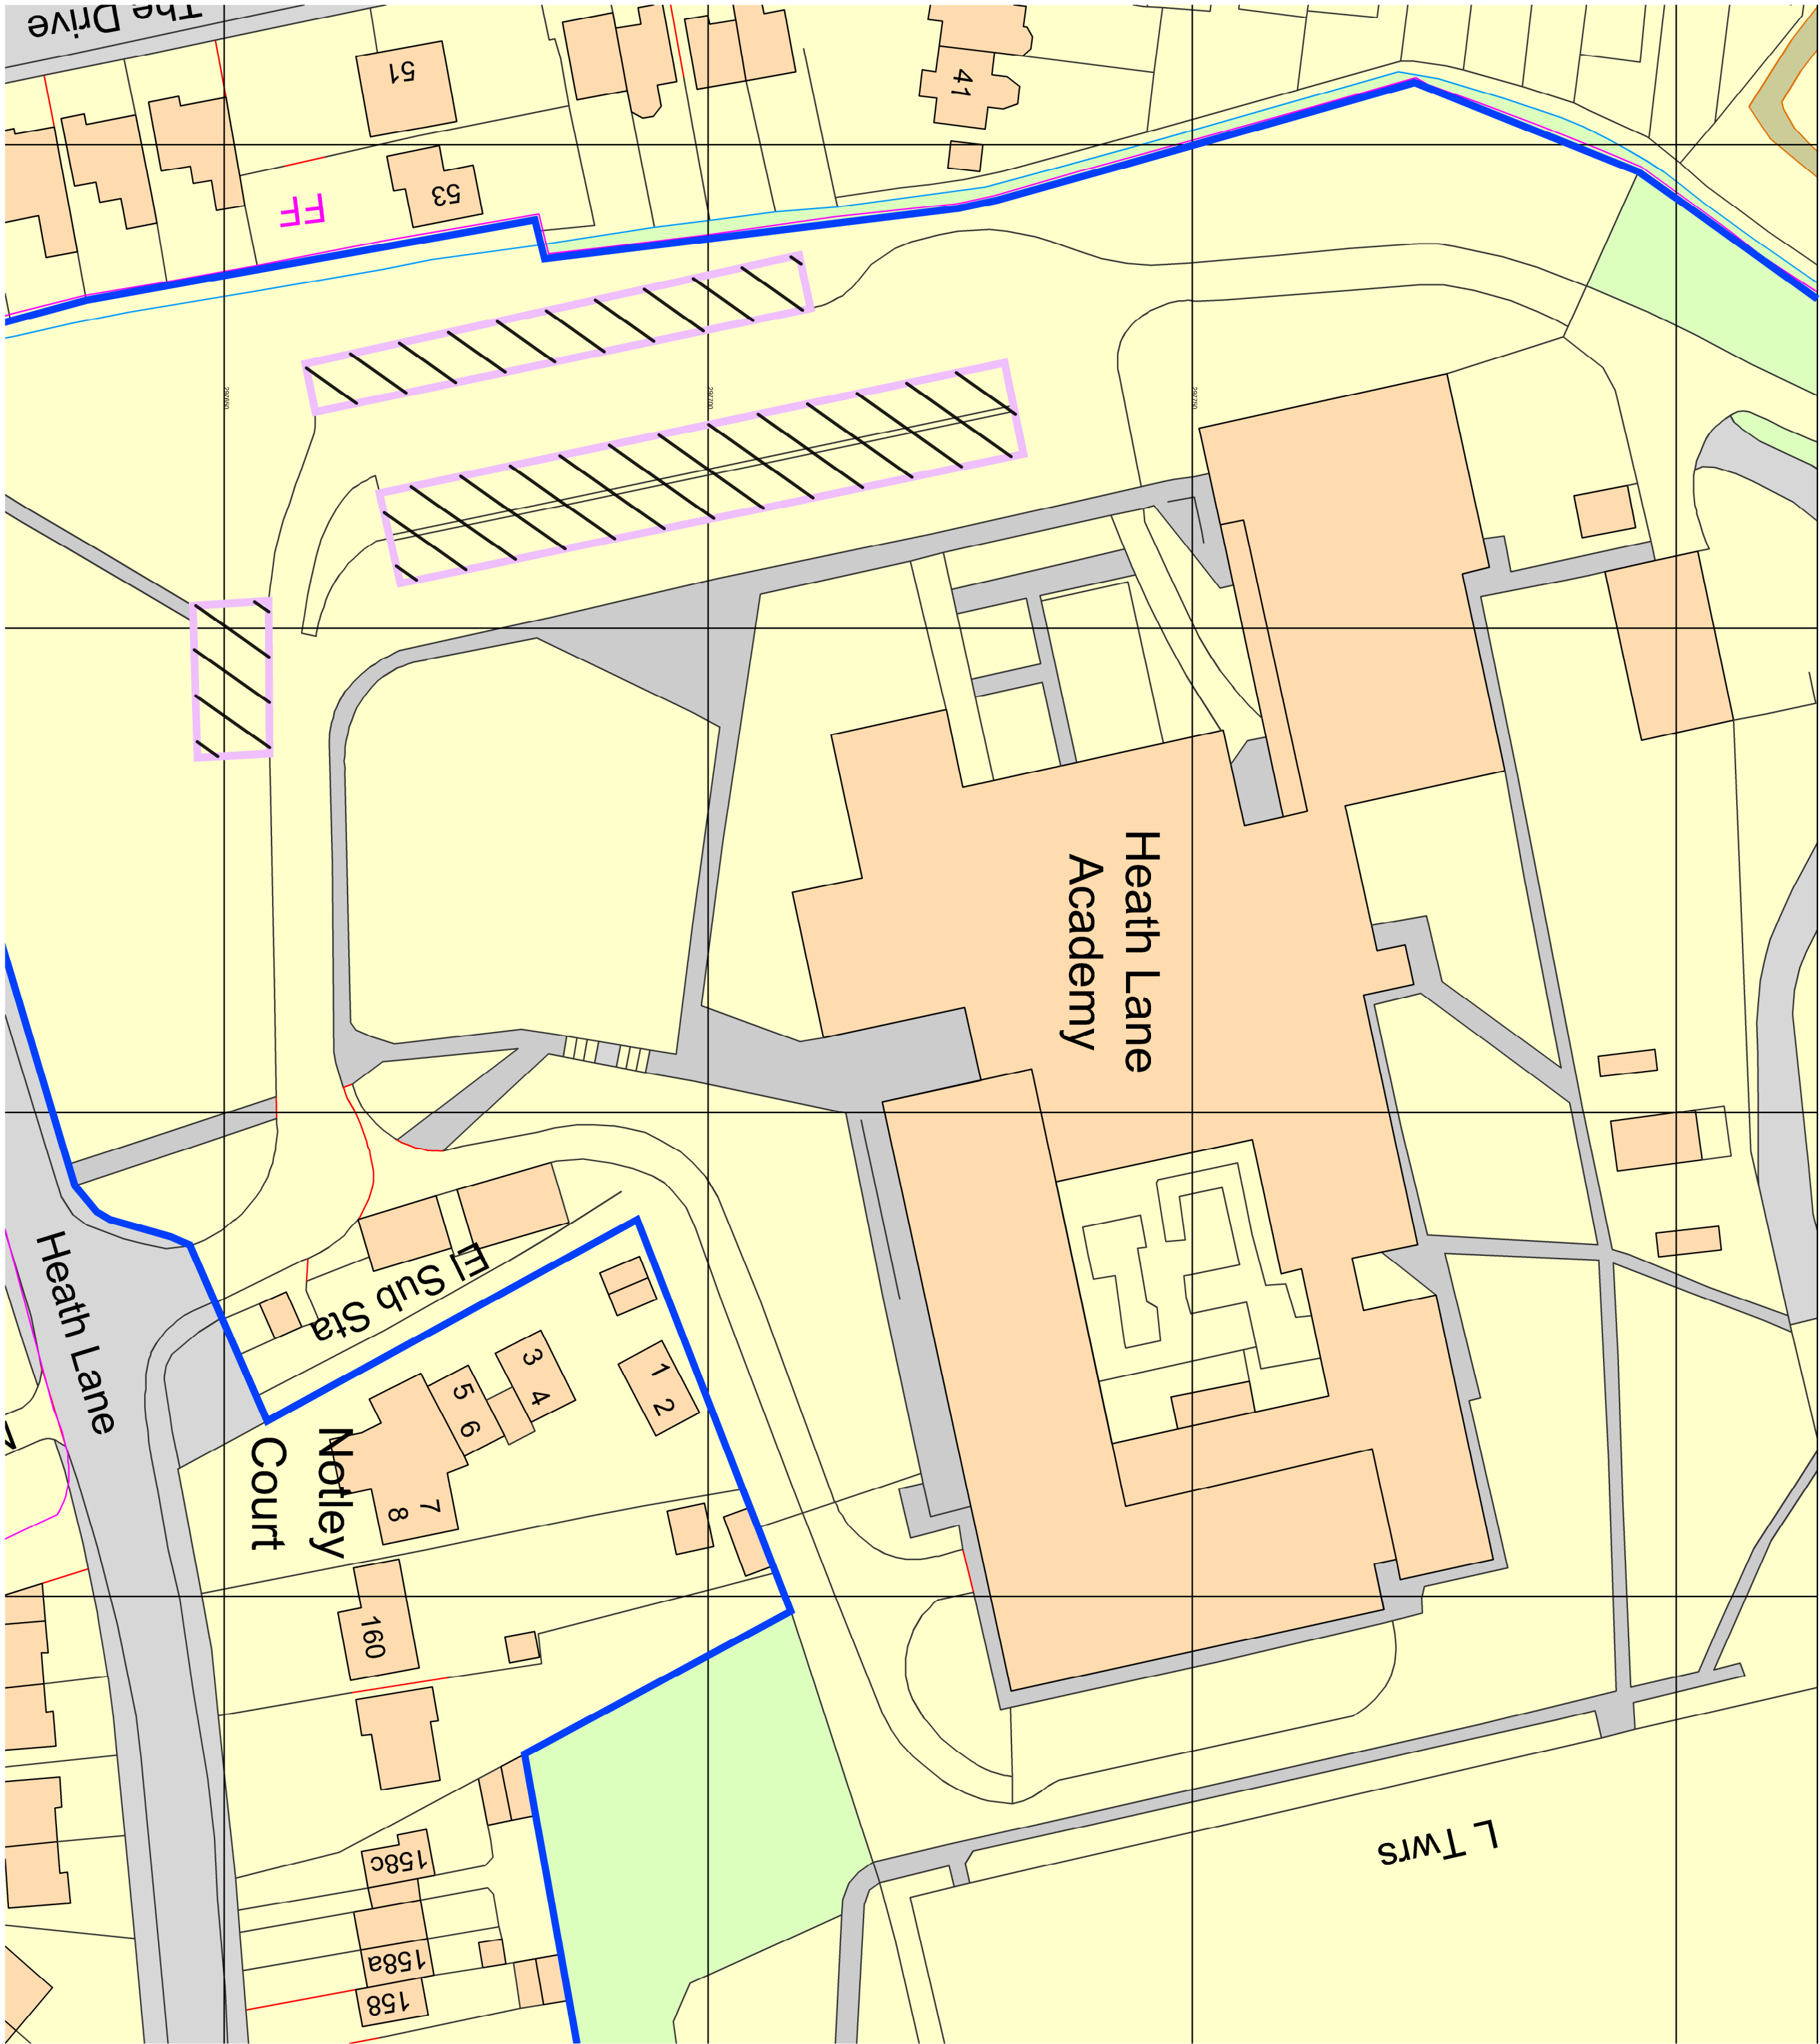

Site Plan - Parking Provision

Scale - 1:500



LEGEND

Existing parking provision within the main school car park, 80no. parking spaces, including 2no. disabled parking spaces.

NOTE: Parking provision will not be affected by the proposed entrance screen replacement works.



PLANNING

Drawing Status		
PLANNING		
Rev	Description	Date By
P01	Planning Issue	10.03.25 JW

MAJESTY HOUSE, AVENUE WEST SKYLINE 120, BRAINTREE ESSEX, CM17 7AA T: 01279 547111 W: www.barker-associates.co.uk E: mail@barker-associates.co.uk	
Barker	

UNITED LEARNING

HEATH LANE ACADEMY NEW ENTRANCE SCREEN & SECURE INTERNAL LOBBY	
SITE PLAN - LANDSCAPING DETAILS	

Drawn	Checked	Scale	Date
JW	JM	1:500 @ A1	FEB 2025

ARCHITECTURAL

Drawing Number	Project No	Status	Revision
24713-BA-A1-XX-DR-A-2010 S1	P01		