






Front Elevation

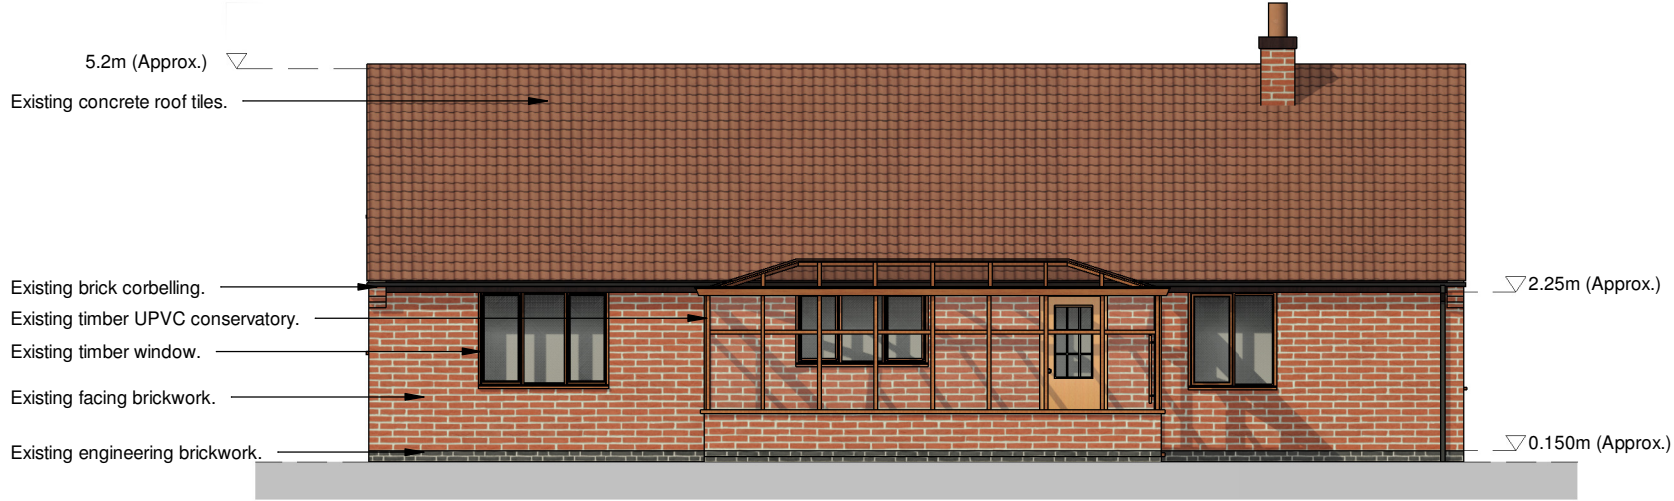


Rear Elevation

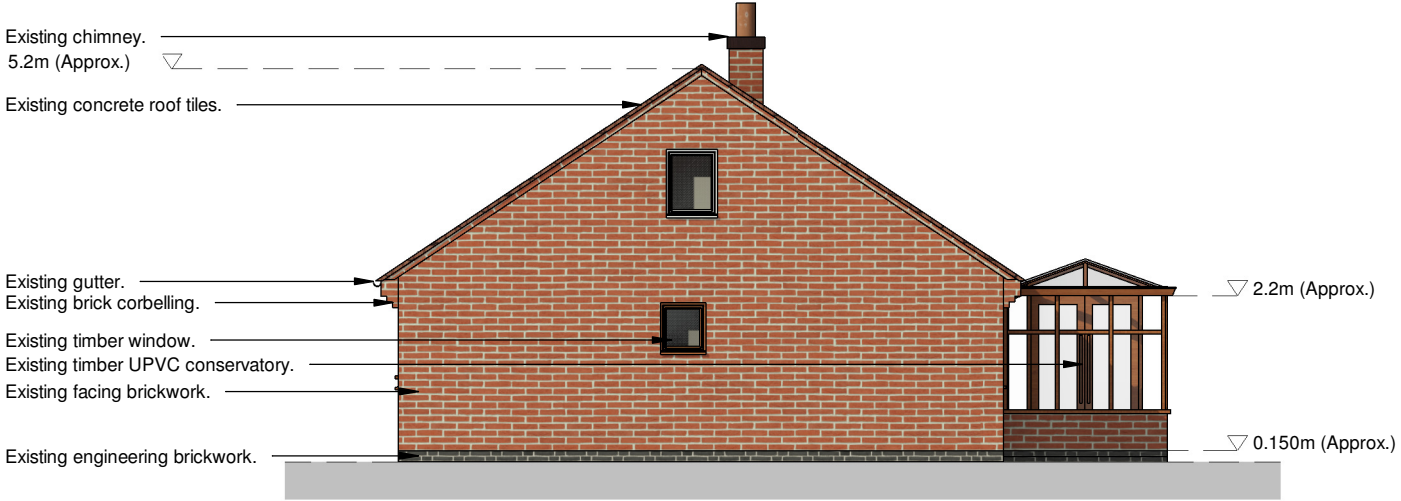

Side Elevation 1

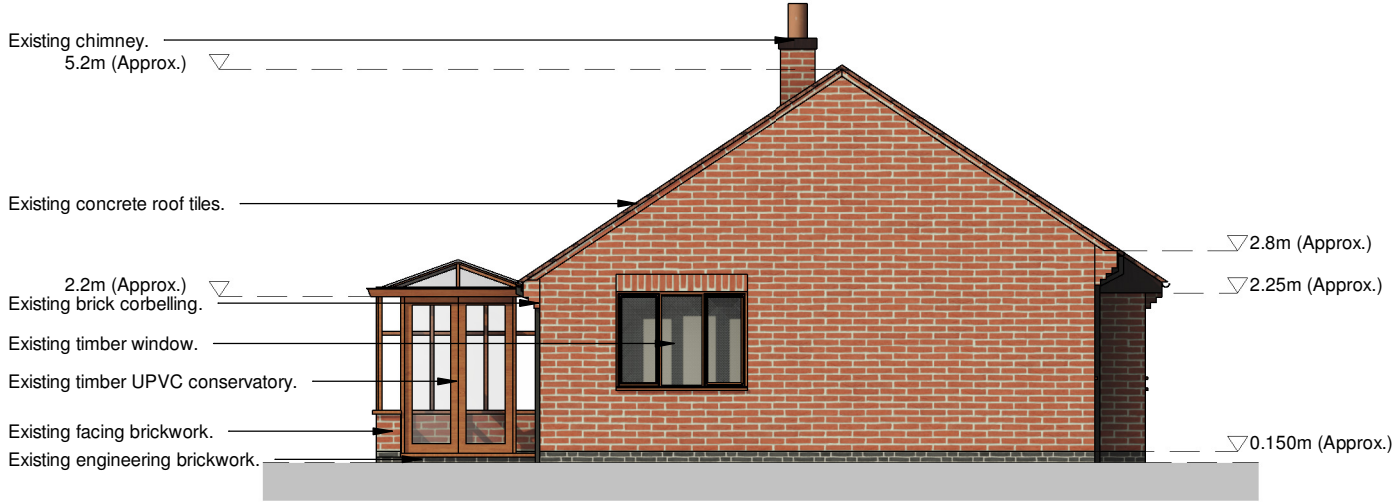

Side Elevation 2

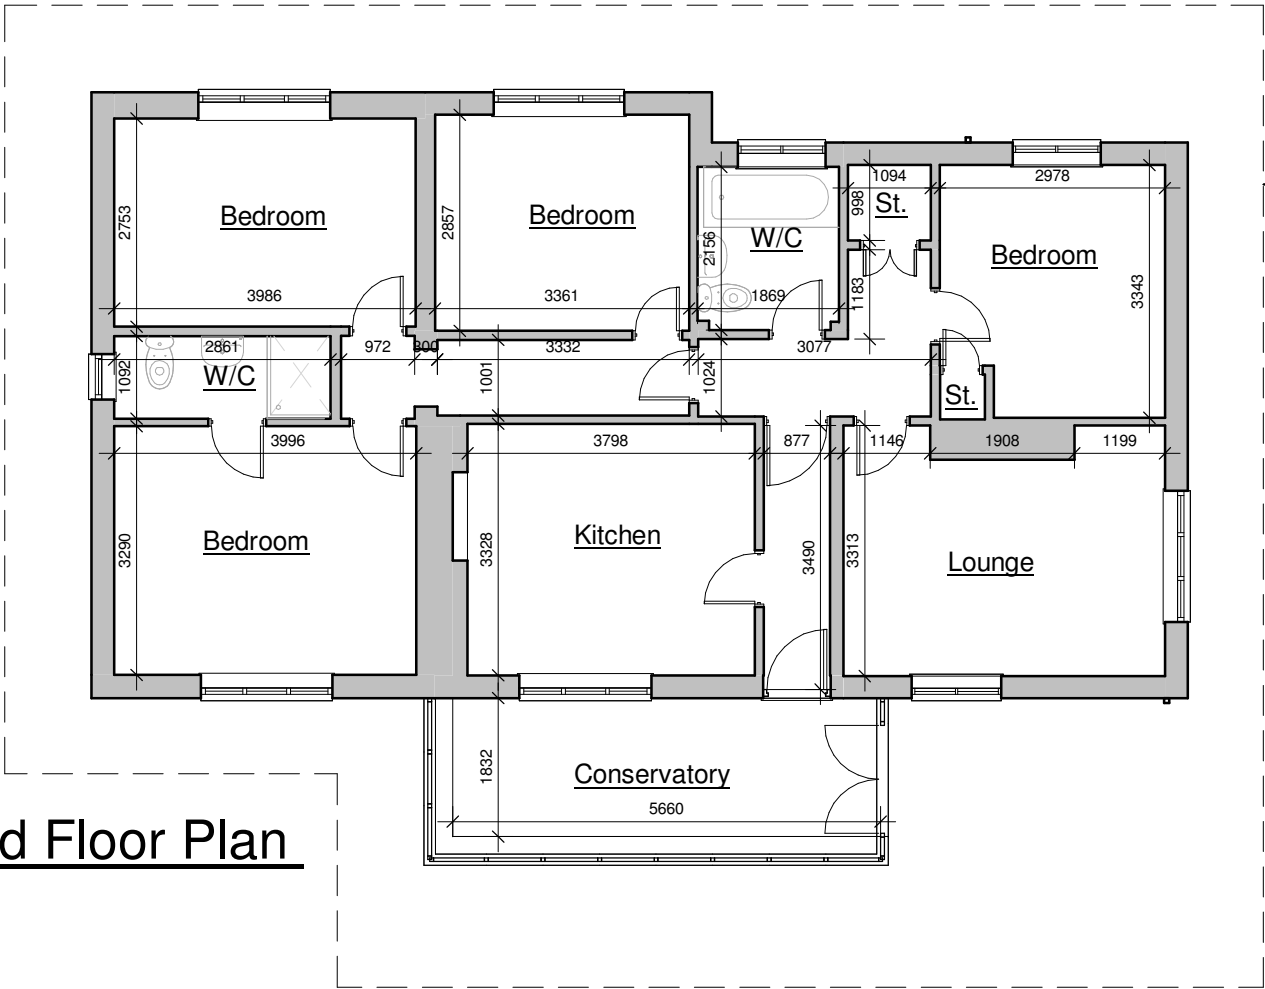

Ground Floor Plan

Paving indicated thus



Client					
Drummond					
Project	Bungalow Deerleap Farm Stanton under Bardon		Scale 1:100	Sheet A3	Job No. 24/106
	Drawing	As Existing		Date NOV 24	
Author MS		Checked by CB			
THE COPYRIGHT OF THIS DRAWING IS VESTED IN HAYWARD ARCHITECTS LTD. REPRODUCTION IN ANY FORM, EITHER IN WHOLE OR IN PART IS FORBIDDEN WITHOUT THE PRIOR WRITTEN PERMISSION OF THE COPYRIGHT HOLDER. DO NOT SCALE FROM DRAWING AND ONLY FIGURED DIMENSIONS ARE TO BE USED					

HAYWARD

architects

19 Station Road
Hinckley
Leicestershire
LE10 1AW

Tel: 01455 635 665
www.haywardarchitects.co.uk