


This drawing and the building works depicted are the copyright of Code 6 Developments Limited and may not be reproduced or otherwise used without written permission. No liability will be accepted for amendments made by other persons.


Written dimensions only to be taken from this drawing.

Contractor must check and verify all building levels and site dimensions, all sewer invert levels and road levels at connection points prior to start of works.


All works to comply with the latest revision of the building regulations.

 



LINEAR SCALE 1:100

 


LINEAR SCALE 1:500

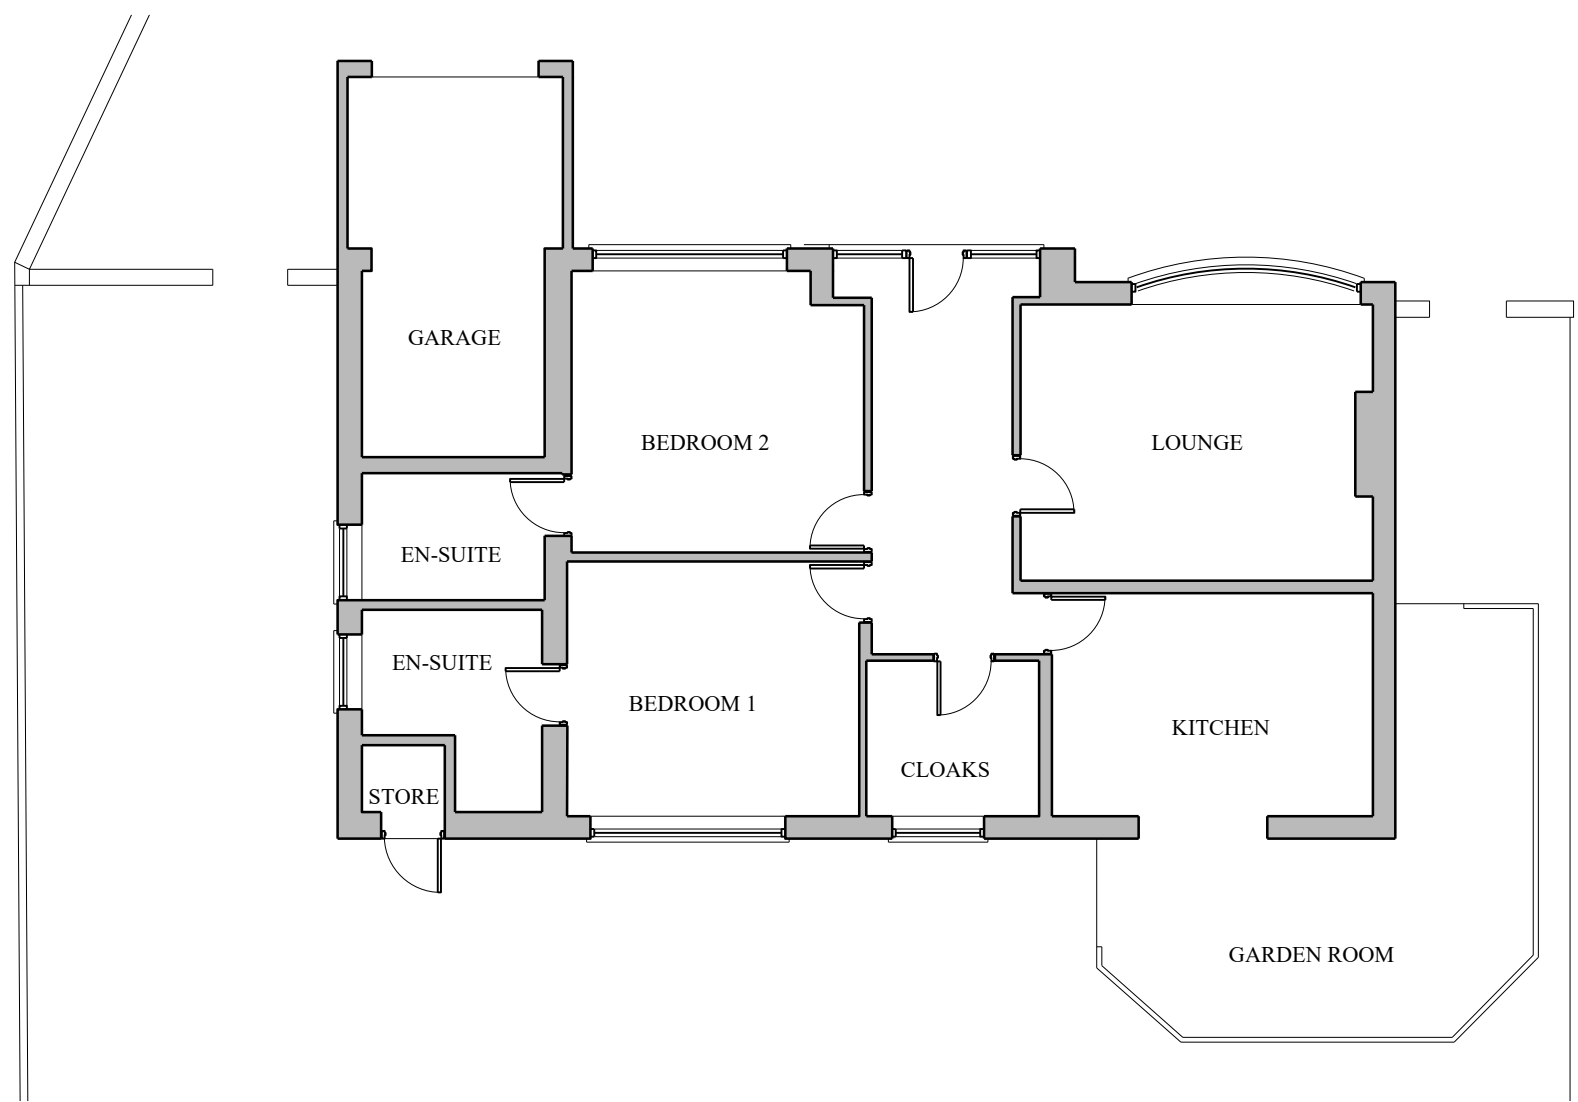


EXISTING GROUND FLOOR PLAN

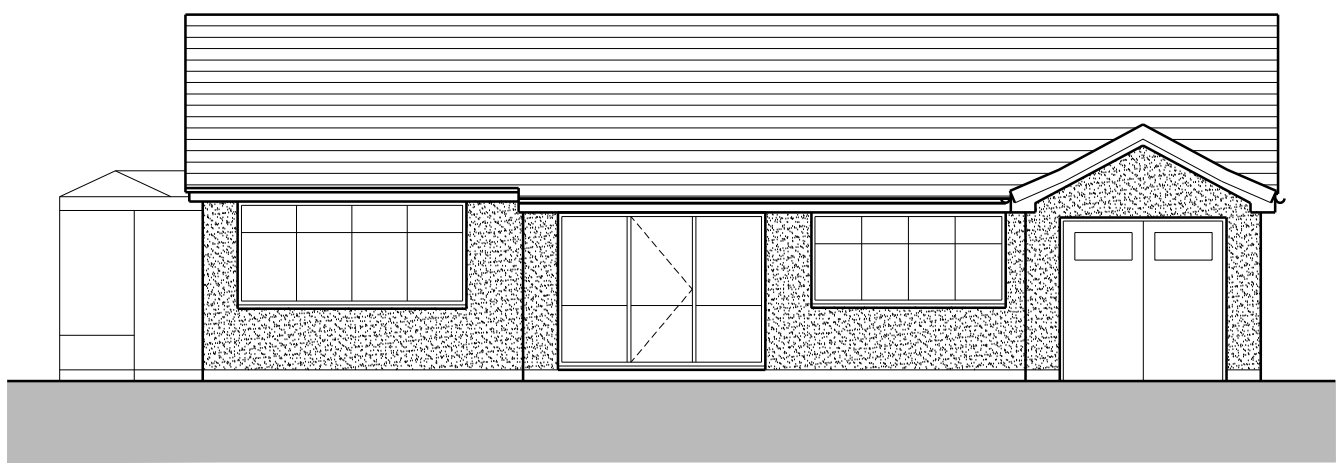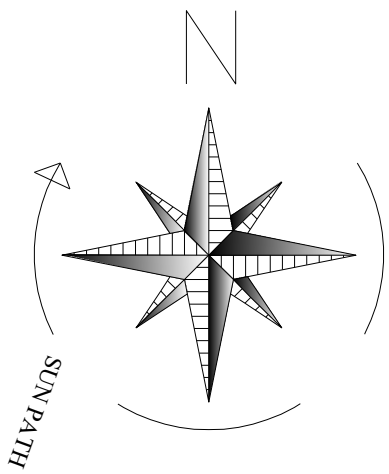


EXISTING FRONT ELEVATION

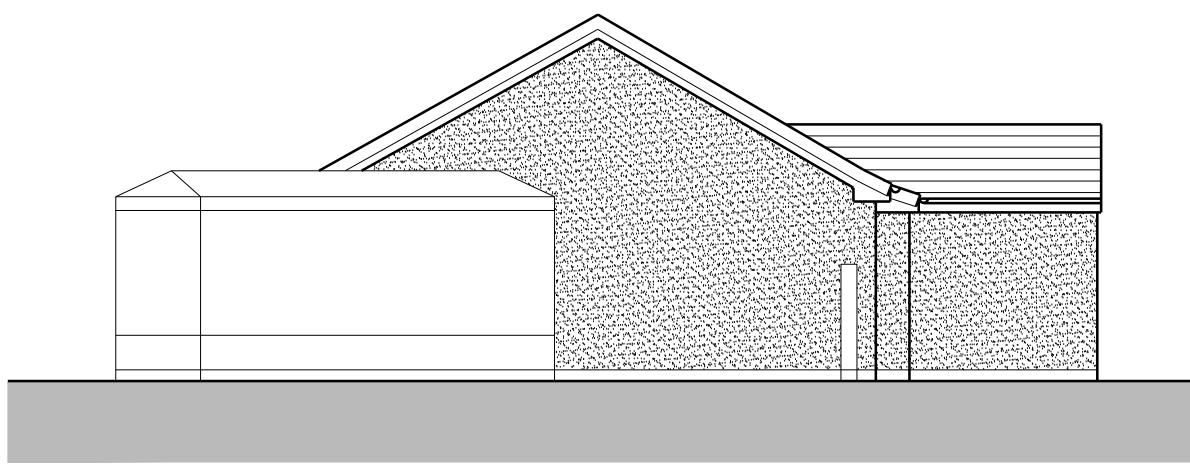


EXISTING SIDE A ELEVATION

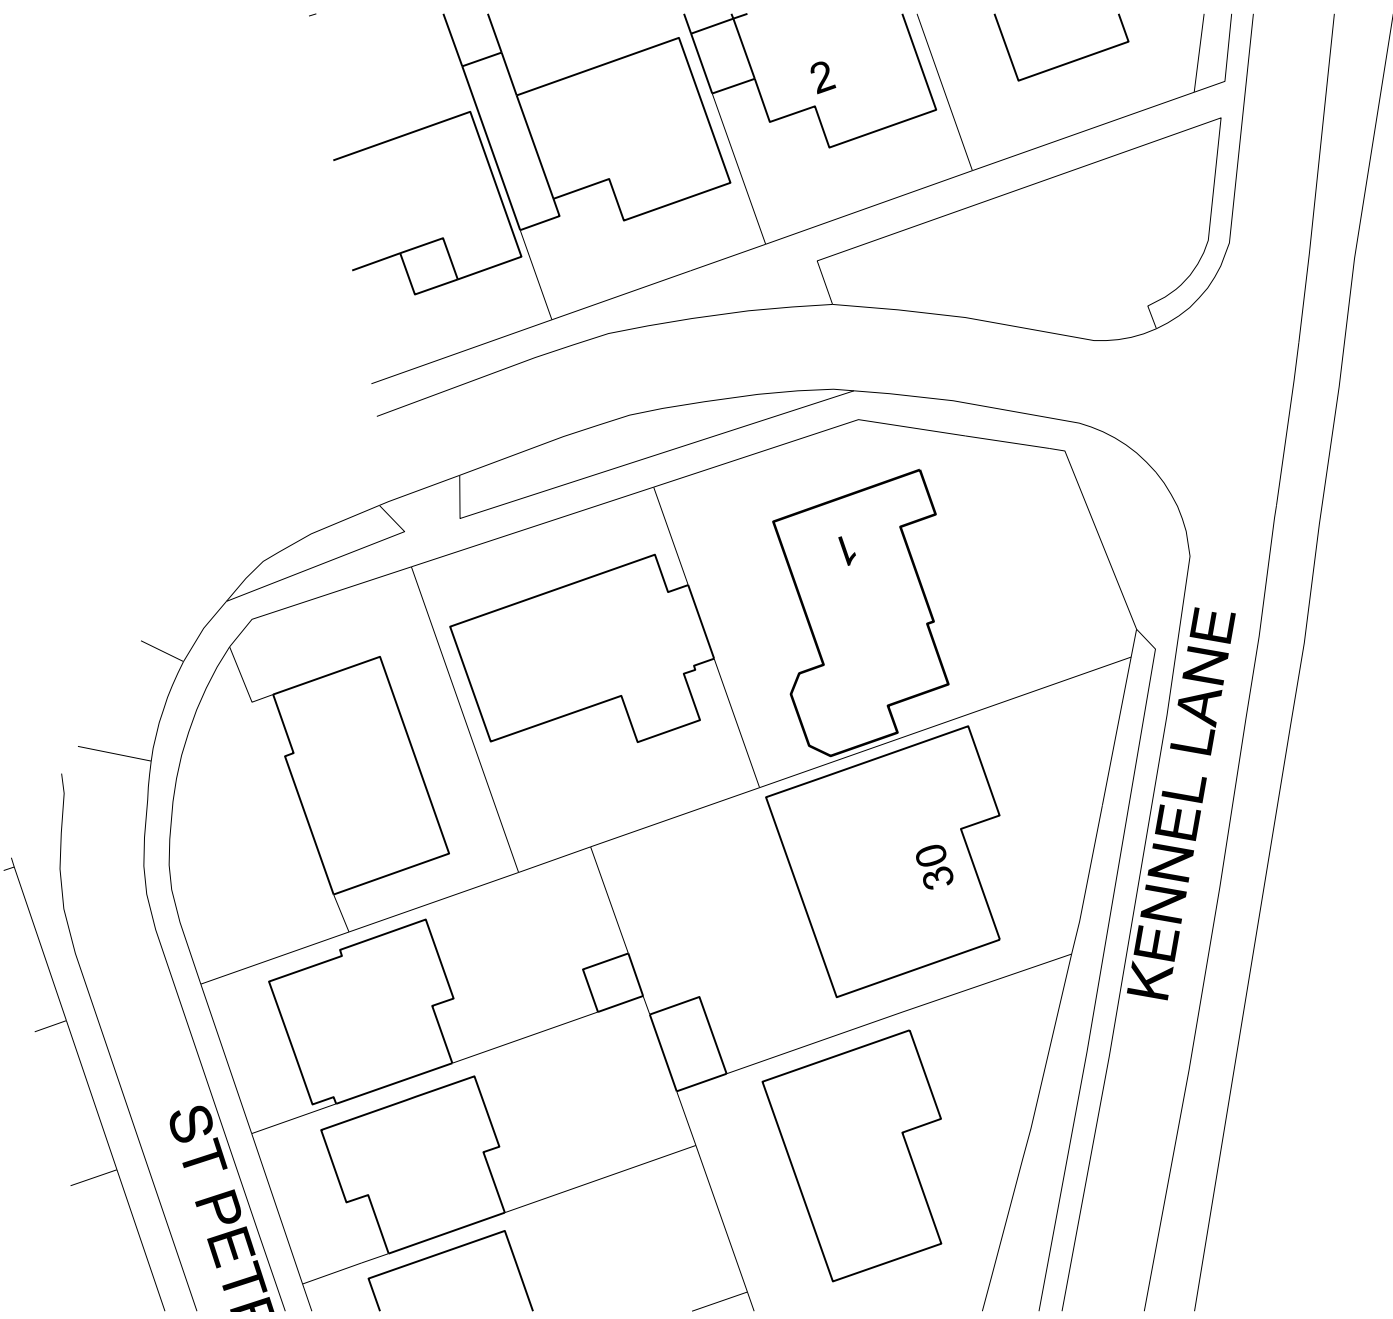

EXISTING BLOCK PLAN

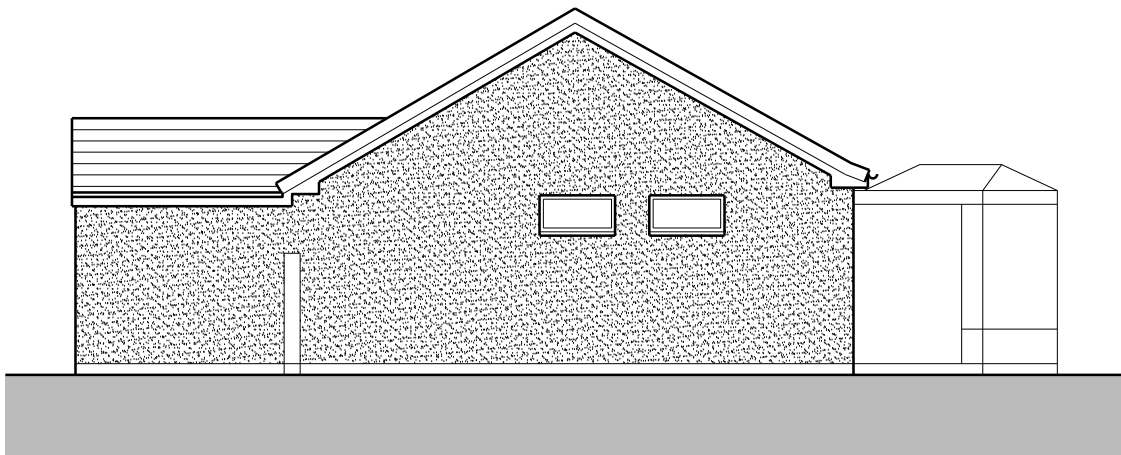

EXISTING SIDE B ELEVATION

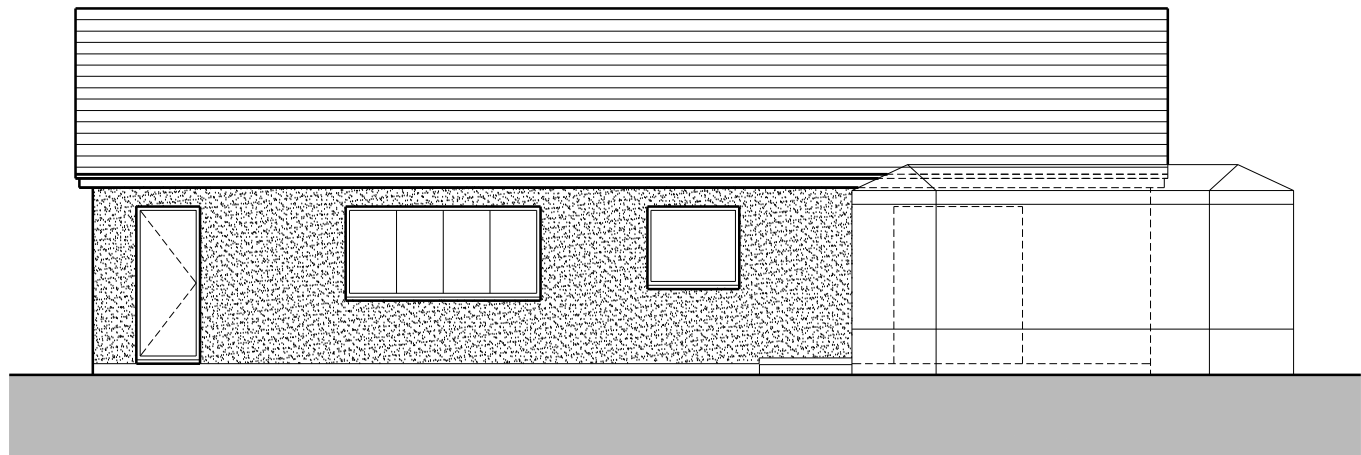

EXISTING REAR ELEVATION

Existing

REVISIONS		
CLIENT		
GAY FOSTER		
 Code 6 Developments Limited 16 Fox's Covert, Fenny Drayton, CV13 6BG mark@code6developments.co.uk 01827 721653		
PROJECT		
PROPOSED SINGLE STOREY REAR EXTENSION TO 1 ST. PETERS AVENUE, WITHERLEY, LEICESTERSHIRE, CV9 3LN		
DRAWING TITLE		
EXISTING PLAN, ELEVATIONS AND BLOCK PLAN		
SCALE 1:100 1:500	DATE MARCH 2025	
DRAWN	STAGE PLANNING	
DRAWING NUMBER	1413_01	REV.