



96 MAIN ROAD
SHEEPY MAGNA
ATHERSTONE
CV9 3QU
PROPOSED
VICTORIAN GREENHO
SCALE: 1:20
FOR: SANDRA JOHNS
HALL
DRAWN: MARCH 24

0 1m
DWG NO: MR/2025/001

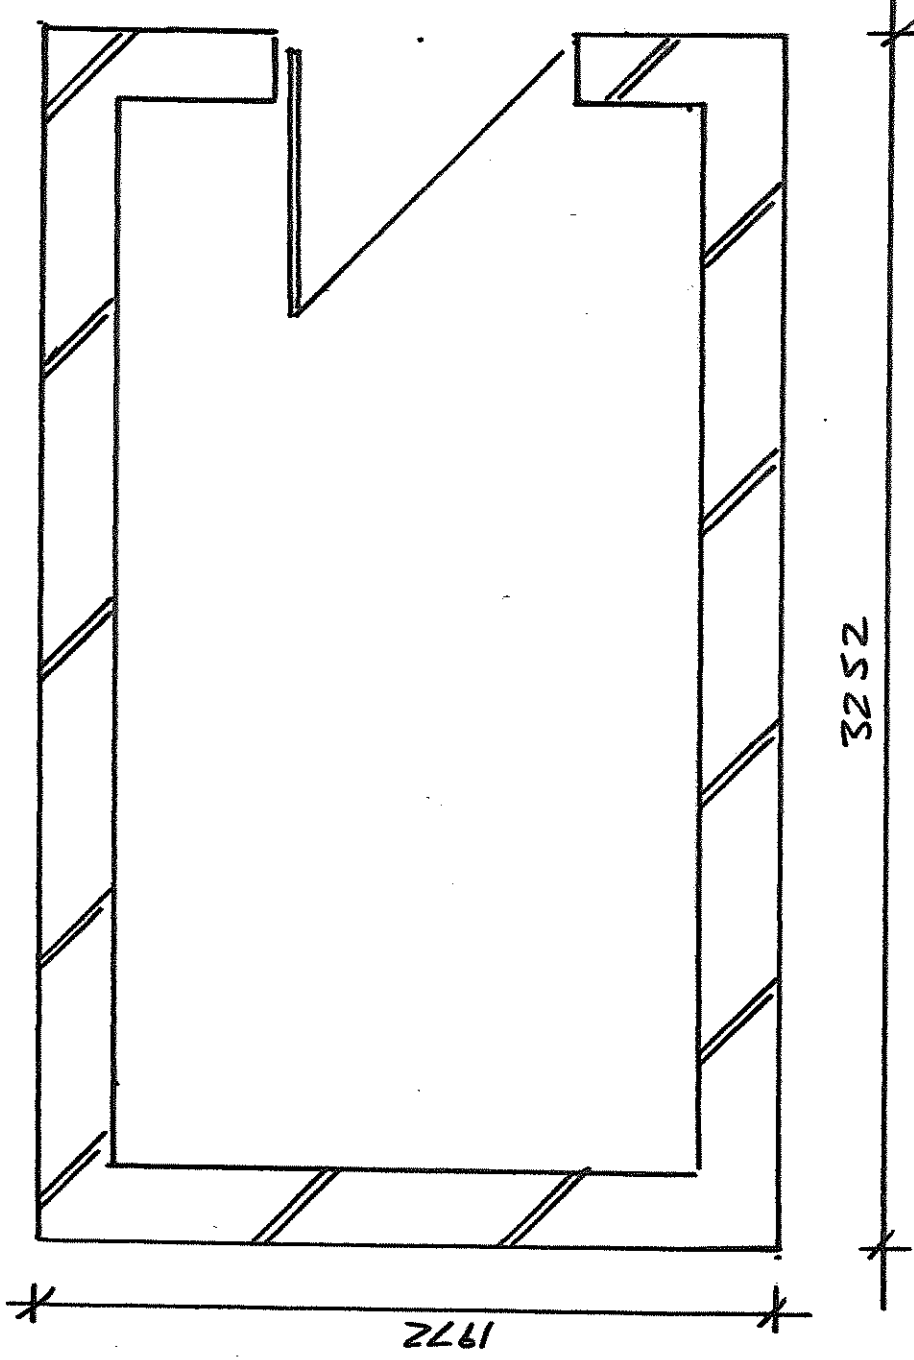


PROPOSED DWARF WALLS



200/5202/3W is on road
0 1m

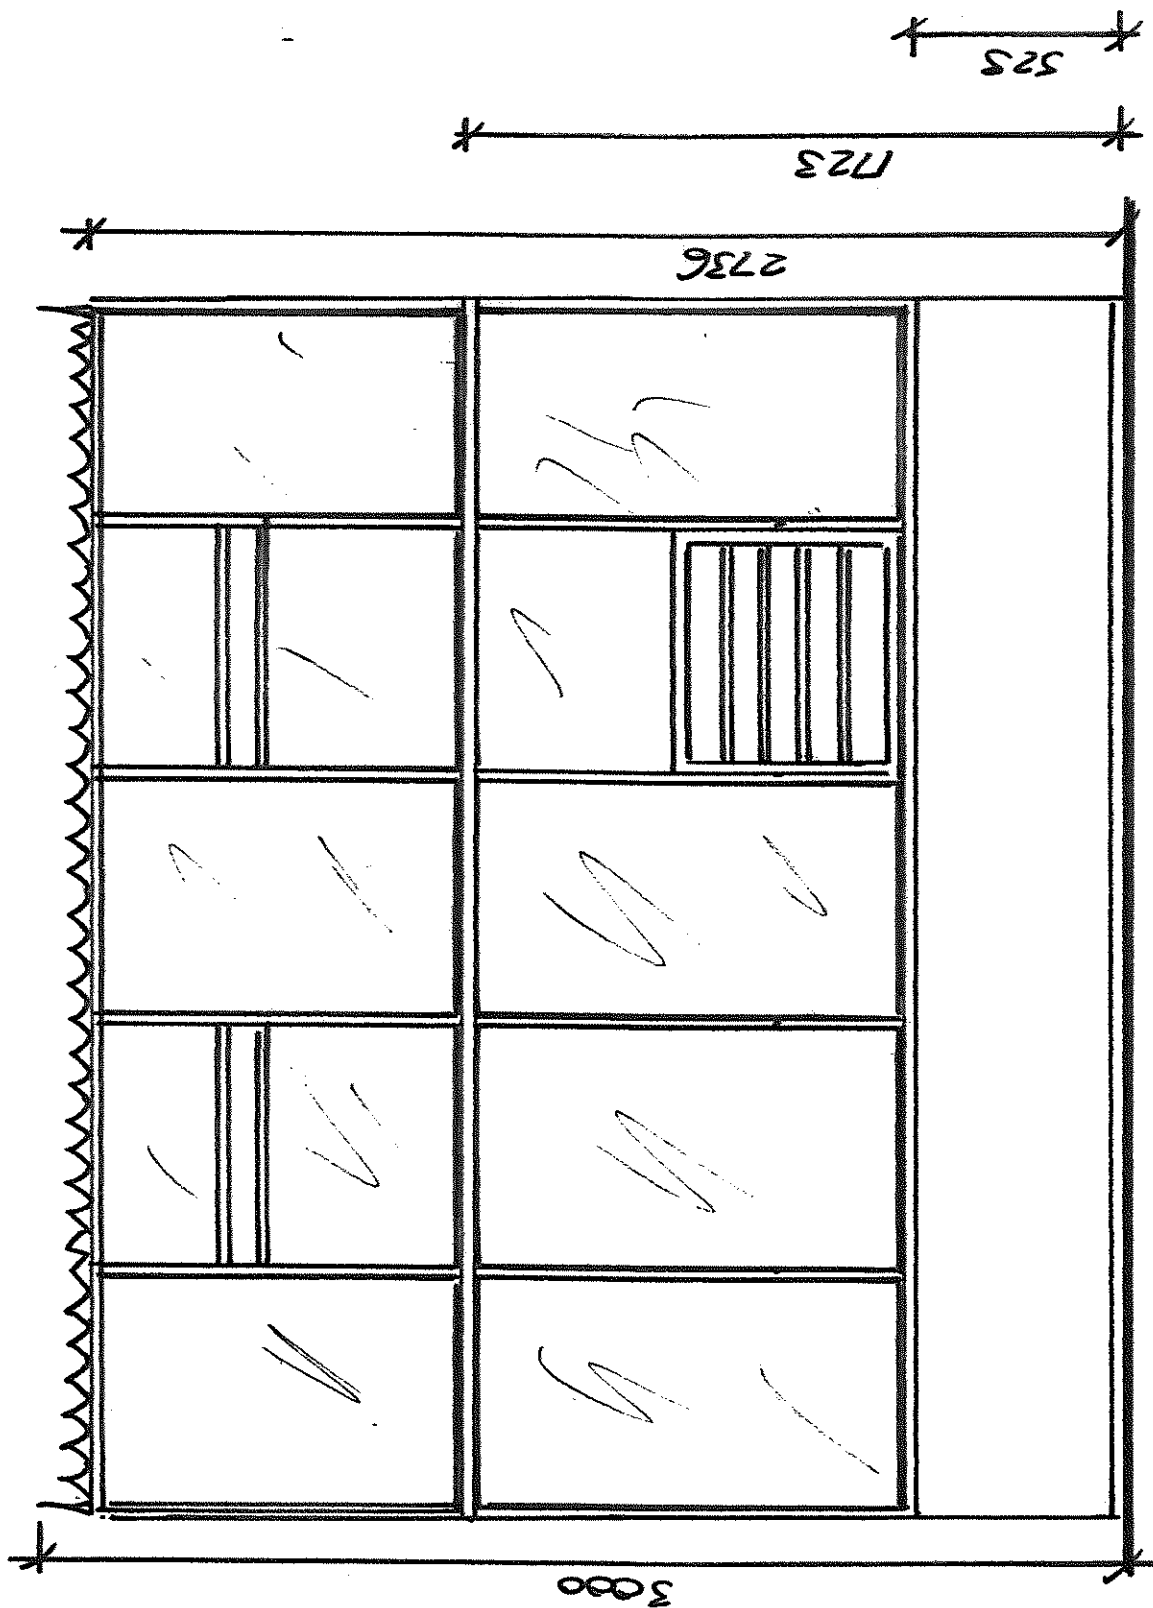

0 1 M
DWG NO: MR/Z025/003

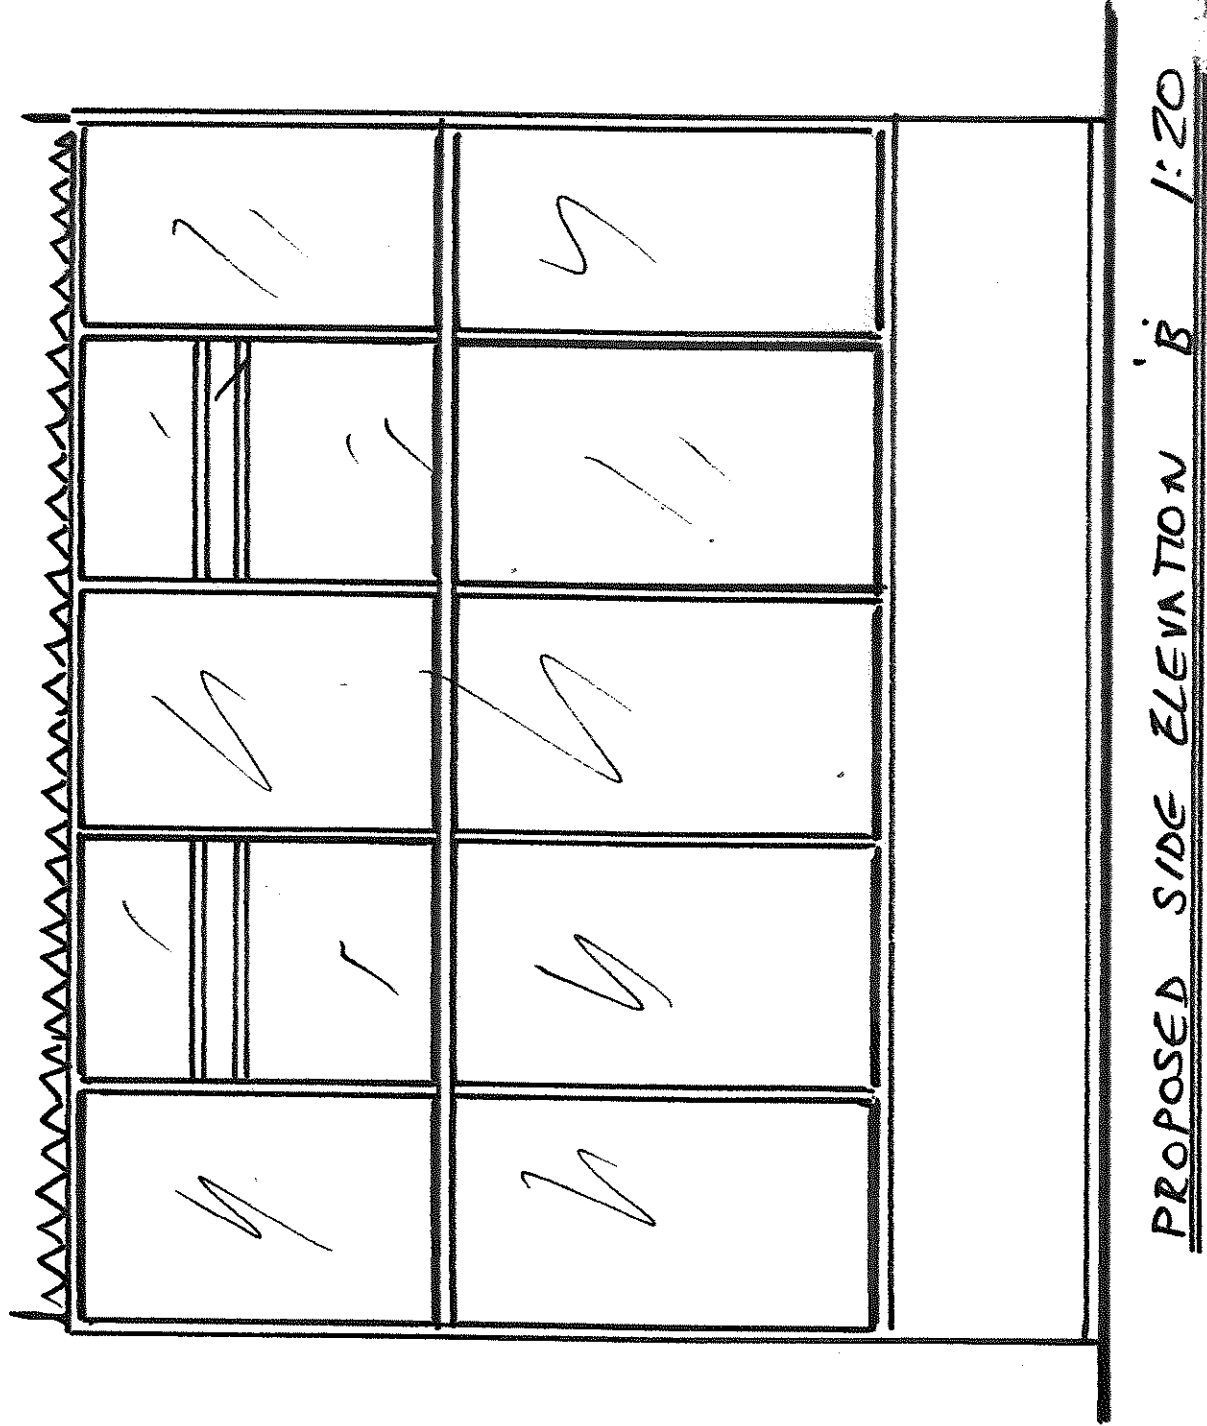


0 1m
DWG No: ME/2025/009

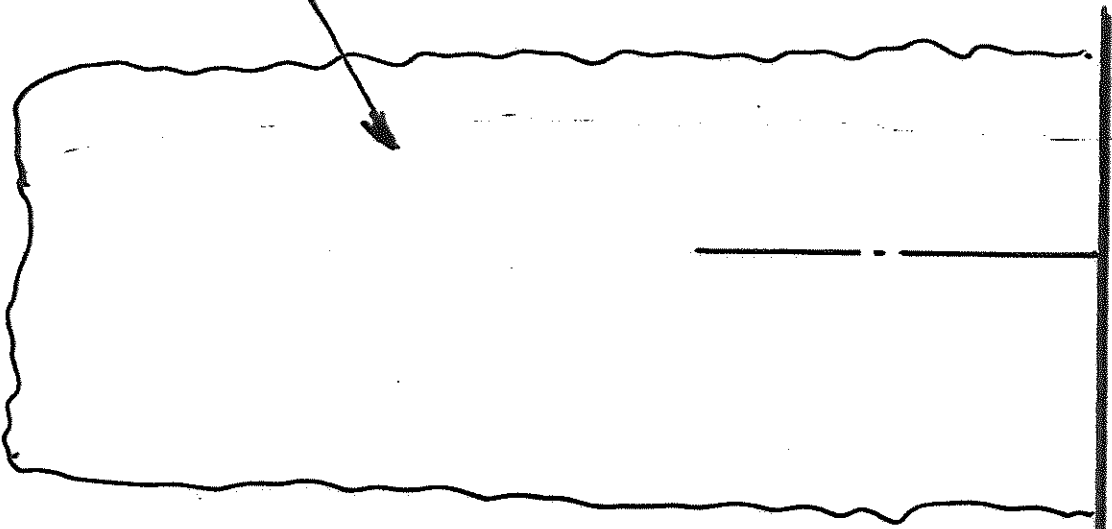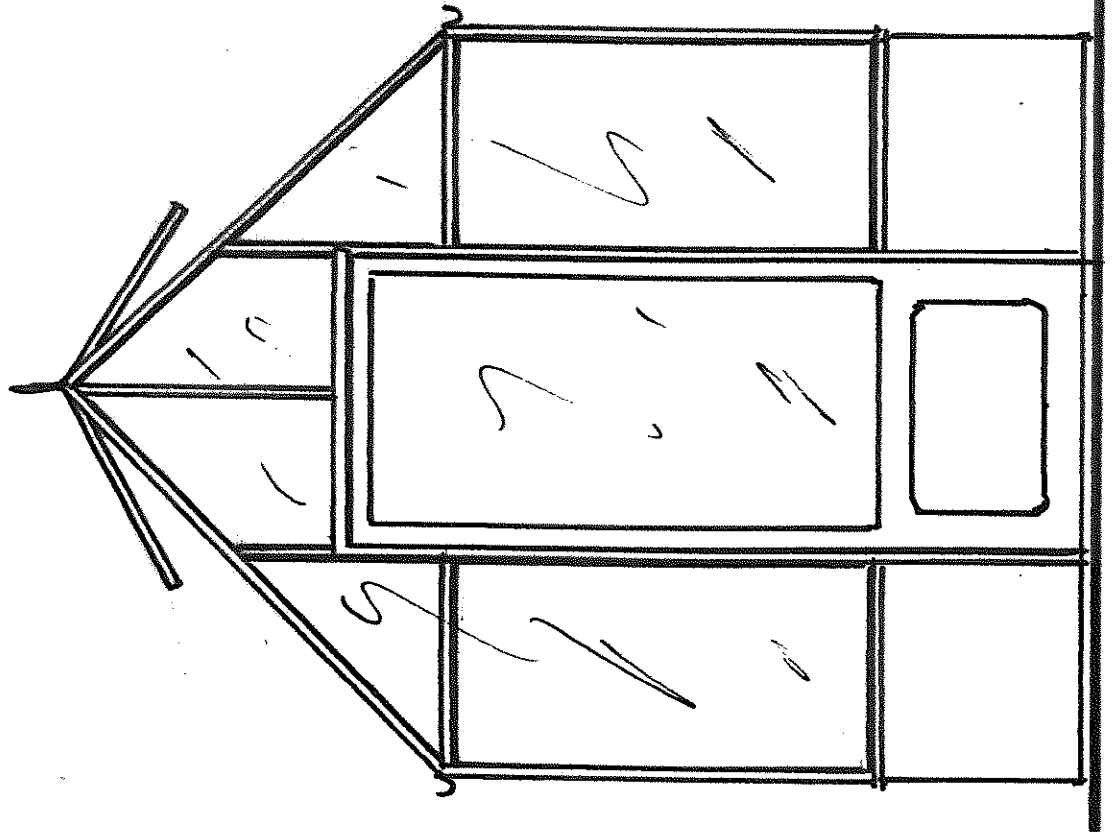

EXISTING HEDGE

PROPOSED FRONT ELEVATION 1:20

DWG N^o: MR/2025/005

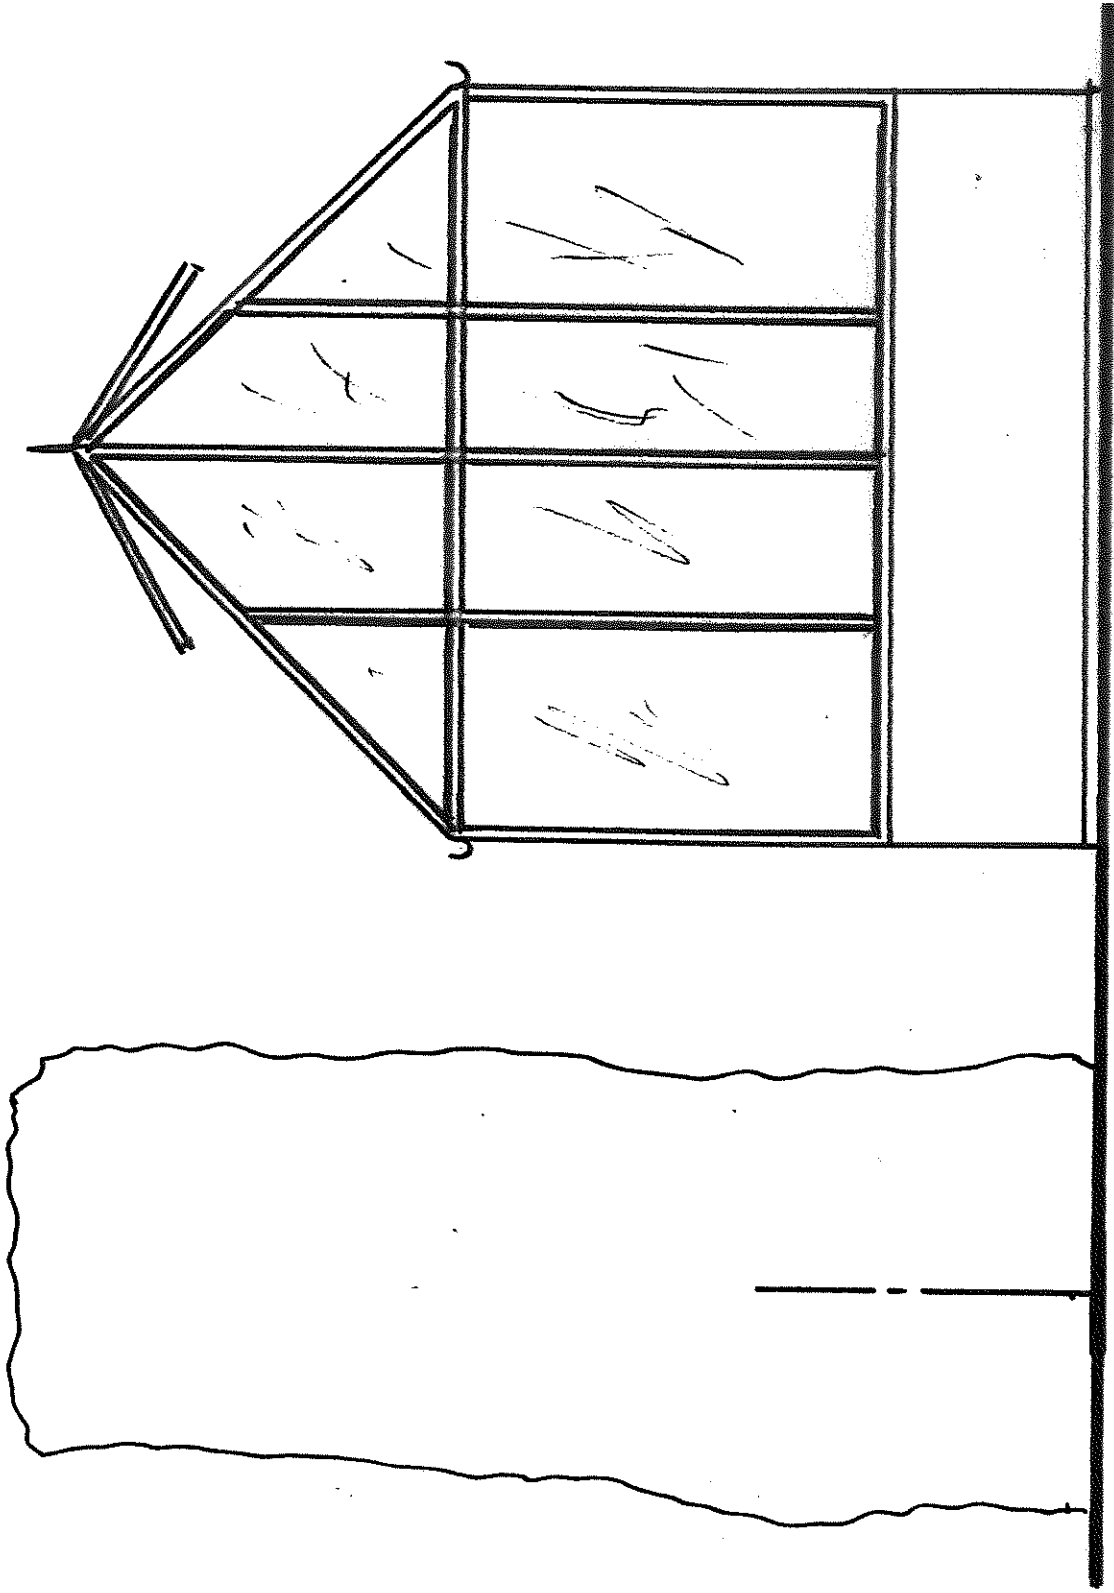

PROPOSED REAR ELEVATION 1:20