




1:100 EXISTING AND  
PROPOSED ELEVATIONS.

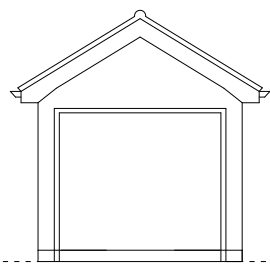


EXISTING EAST ELEVATION

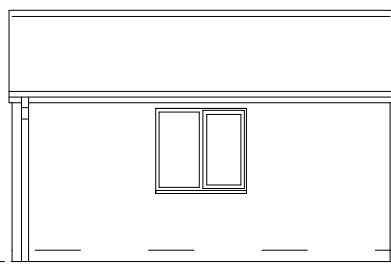


EXISTING NORTH ELEVATION

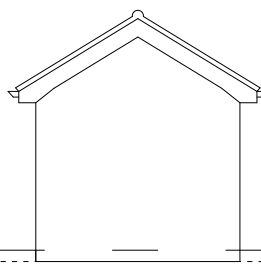


EXISTING WEST ELEVATION

 


EXISTING SOUTH ELEVATION

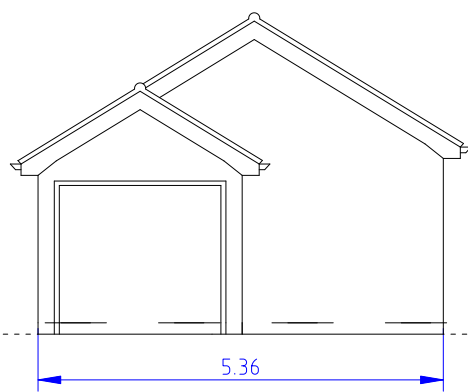


PROPOSED EAST ELEVATION

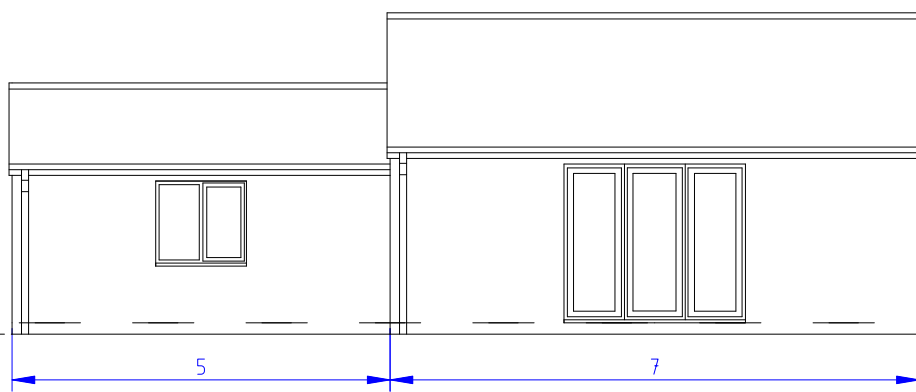

PROPOSED NORTH ELEVATION

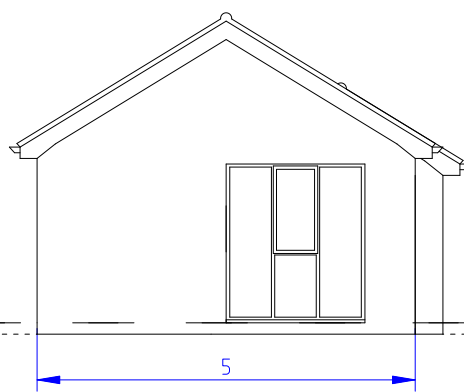


PROPOSED WEST ELEVATION

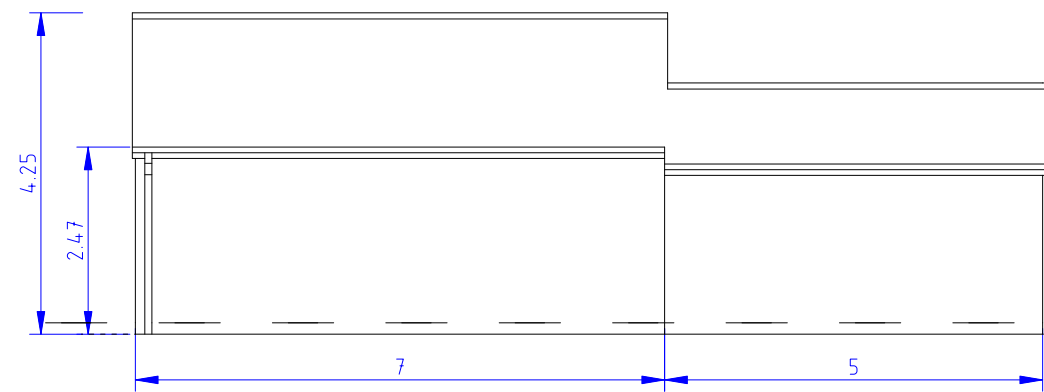


PROPOSED SOUTH ELEVATION


1:100 EXISTING  
GARAGE PLAN.

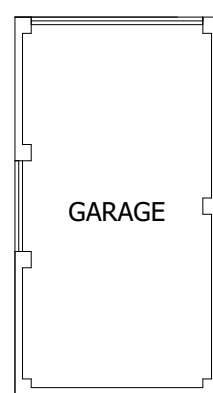

1:100  
PROPOSED  
GARAGE  
EXTENSION  
PLAN.

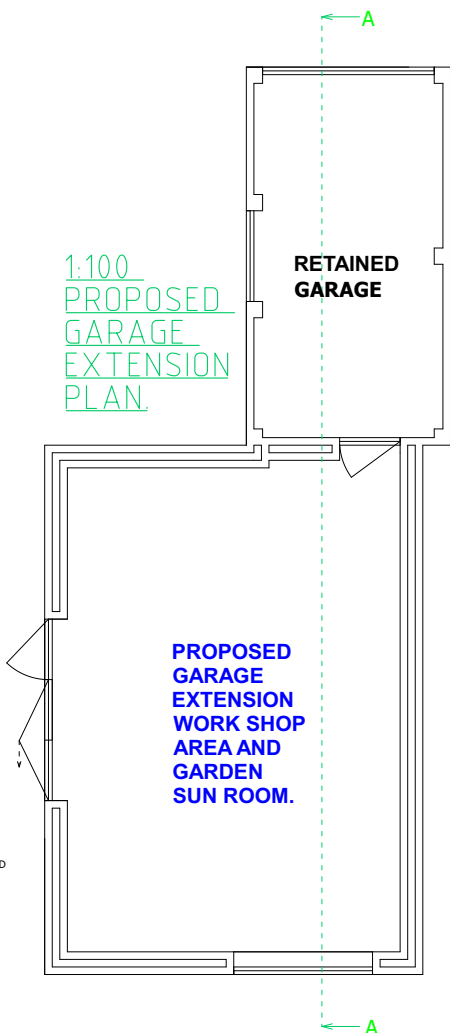


1:100 SECTION  
A-A (FFLs &  
SITE LEVELS)

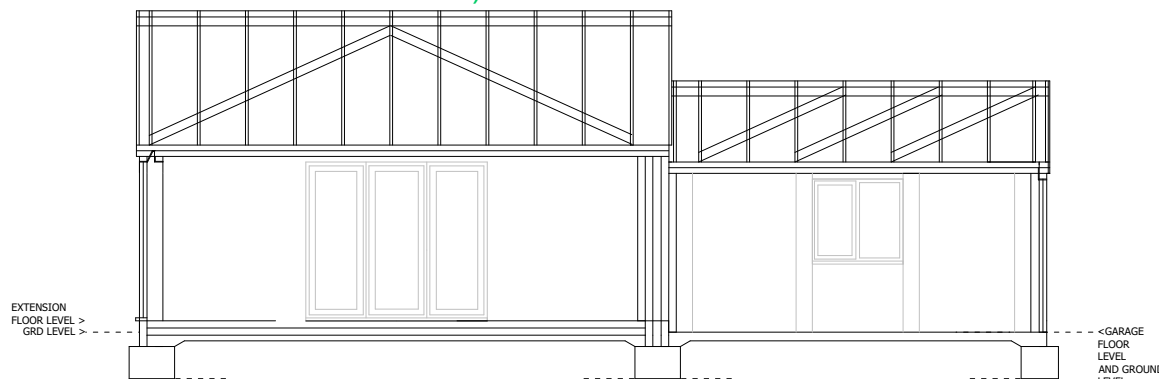

1:1250  
LOCATION  
PLAN

1:200 SITE AND BLOCK PLAN  
ROOFS + PARKING  
(dims in metres)

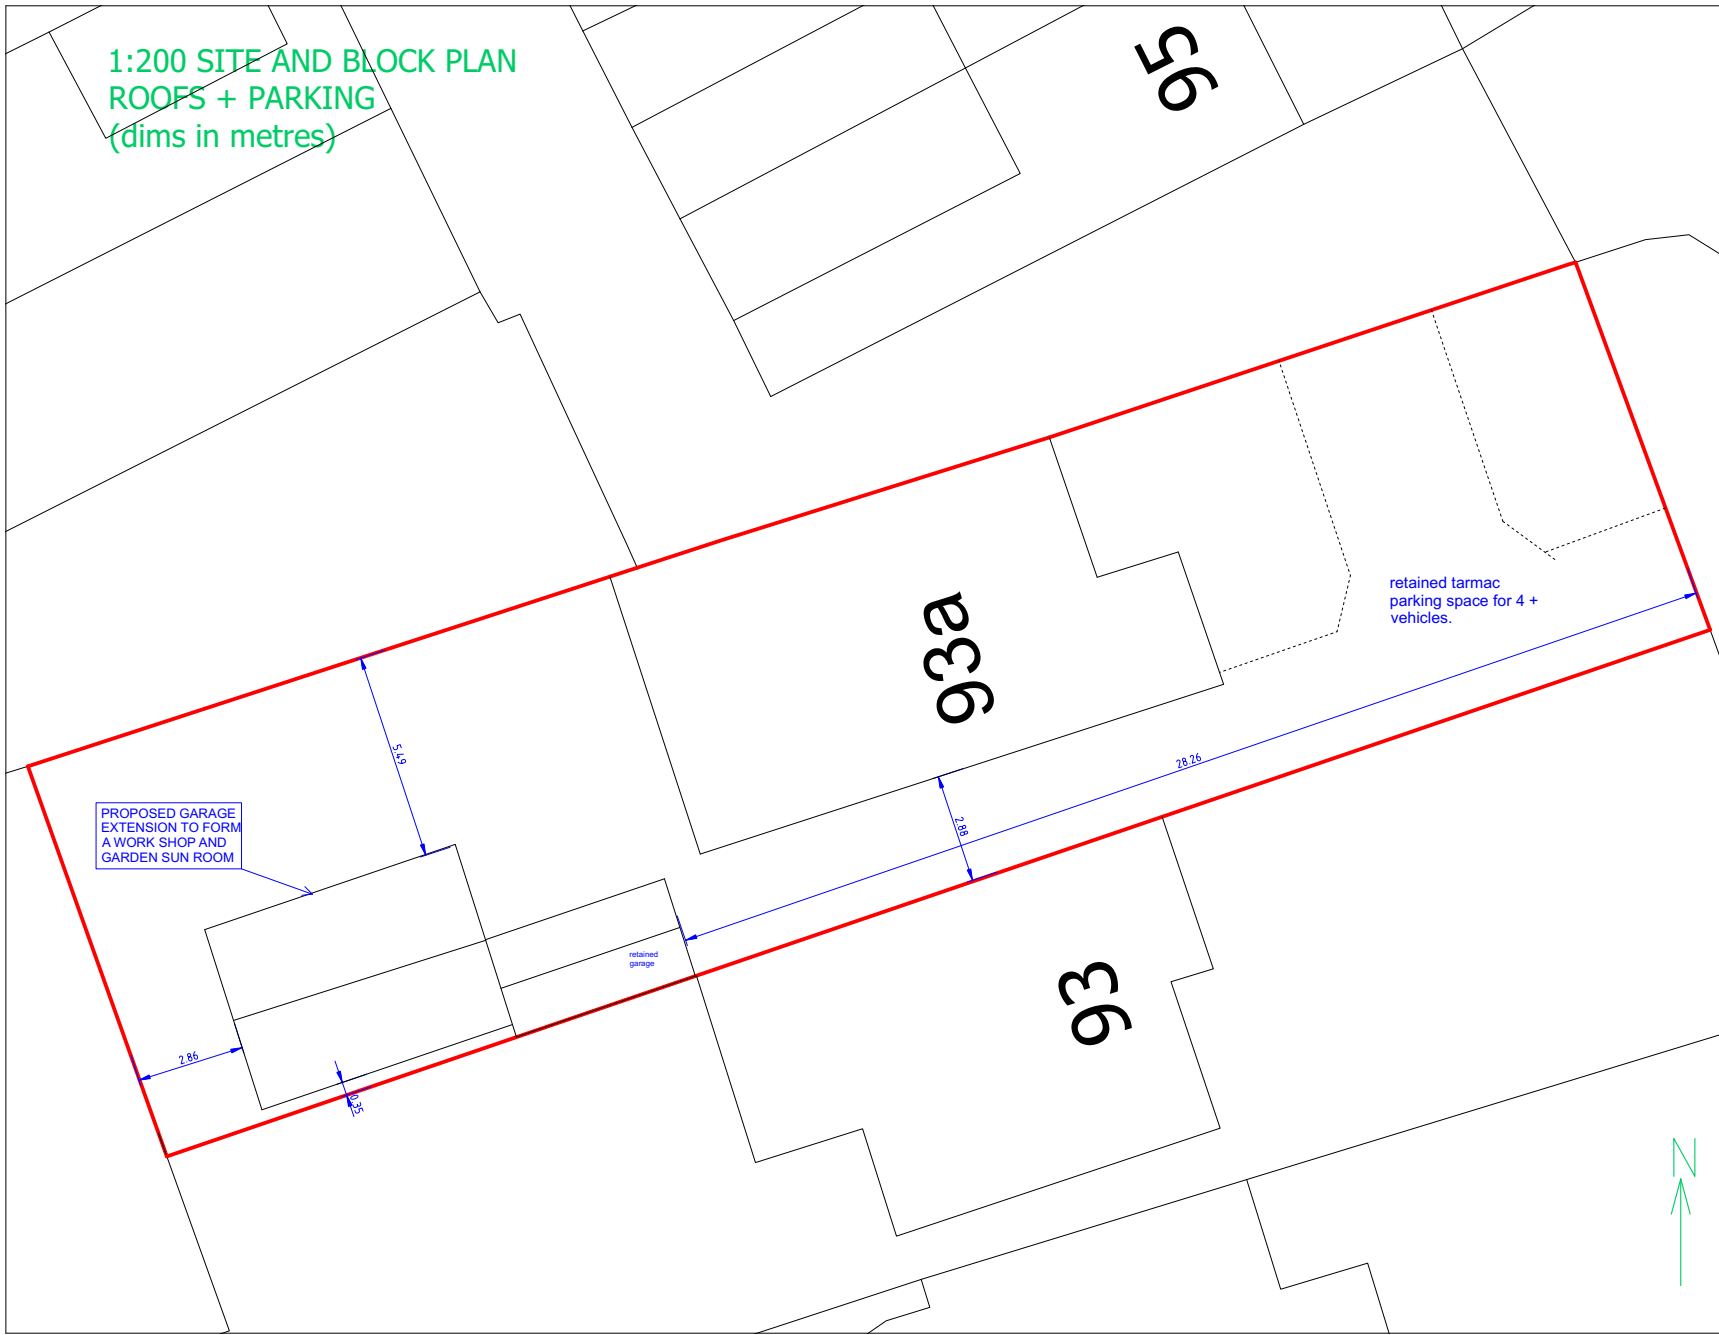

MAPS OS 2023 ©  
ACC. REF. 100041041

6 4 2 0 4 8 12 16 20 M

ADDRESS  
93A STATION ROAD, BAGWORTH  
COALVILLE, LE67 1BJ  
NOTES  
PROPOSED EXTENSION FOR GREGORY TAYLOR  
DOORS:  
UPVC DOUBLE GLAZED DOORS.  
ROOF:  
CONCRETE MARLEY MENDIP ROOF TILES TO BEST  
MATCH THE GARAGE.  
WALLS:  
RED CLAY MULTI BRICK OVER BLUE ENG. TO MATCH  
THE GARAGE (ANAP).  
RAIN WATER:  
NEW GUTTERS INTO EXISTING / NEW RWP INTO  
THE MIXED OR SURFACE WATER SEWER SYSTEM,  
OR SOAKAWAY.

ABC SURVEYING  
THE LODGE  
11 CARSON ROAD  
GAINSBOROUGH  
LINCOLNSHIRE  
DN21 2RE  
TEL: 07950 255747  
www.abcsurveying.co.uk

DRAWING NUMBER / REV.  
GT1-23-A2

DRAWING / MAPPING SCALES  
1:100, 1:200, 1:1250

DRAWN BY A.BEASDALE  
ALL RIGHTS RESERVED.

DATE  
20-04-23