




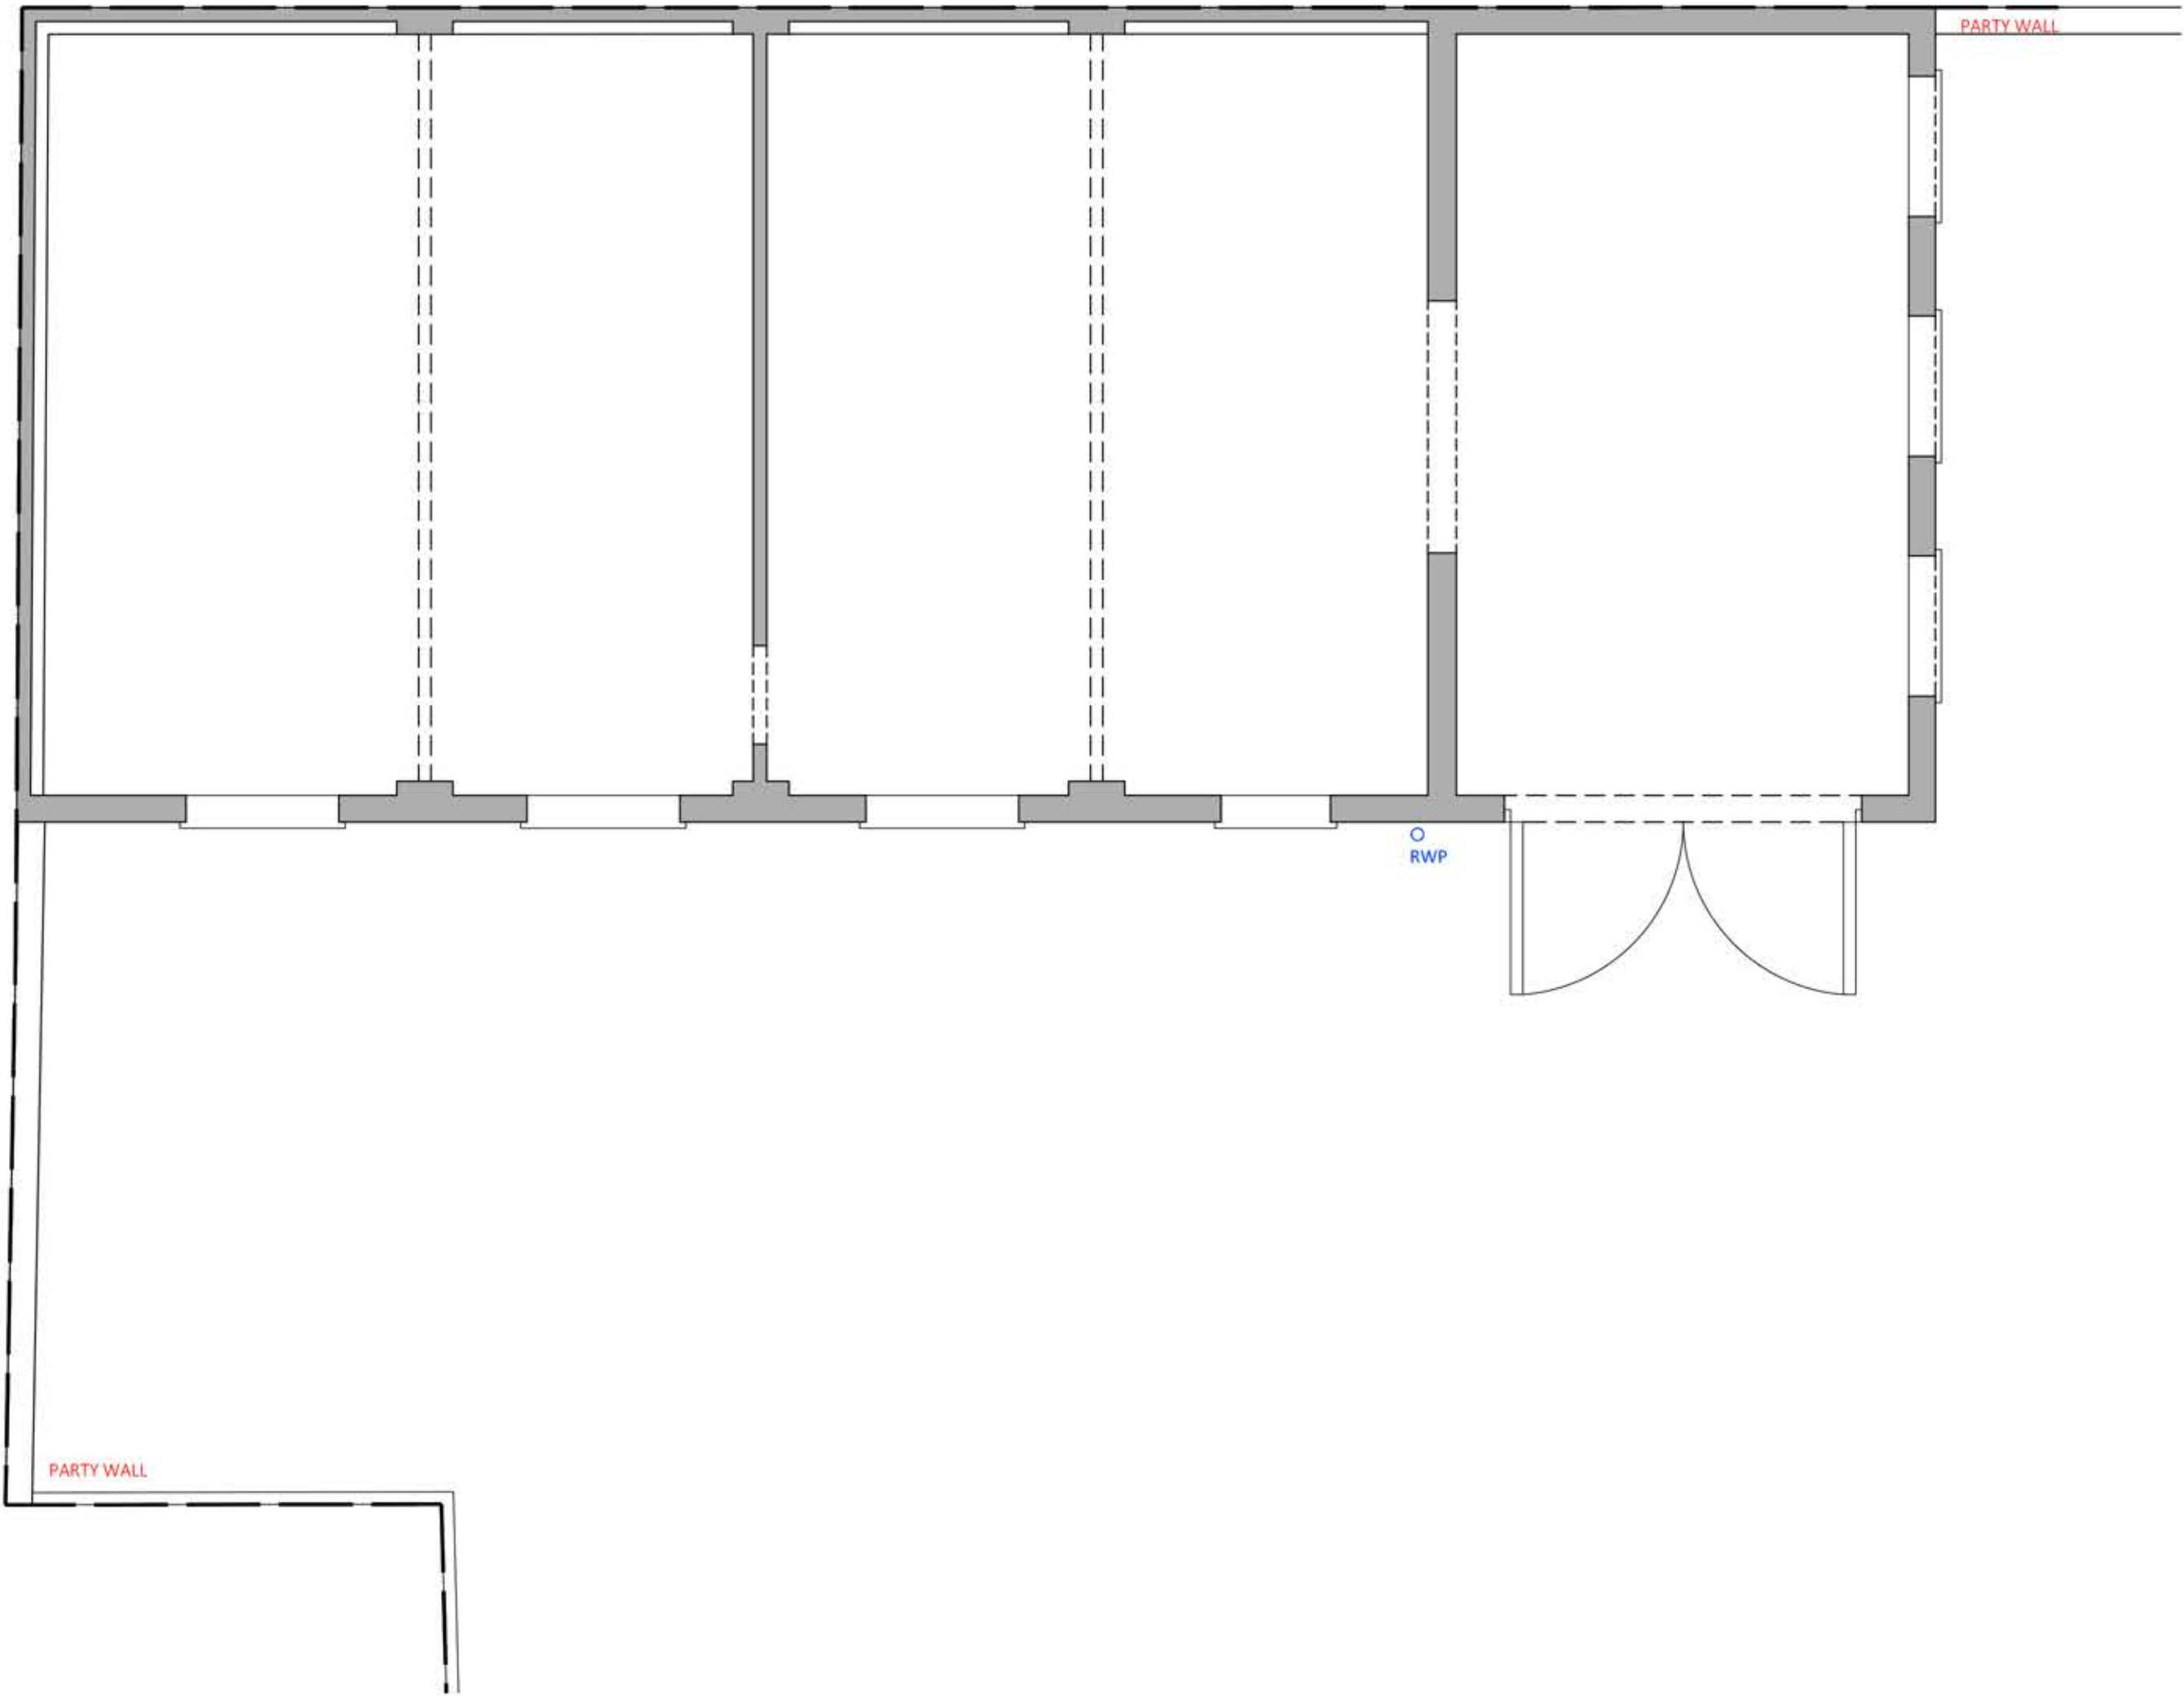


Existing Floor Plan
Scale 1:50

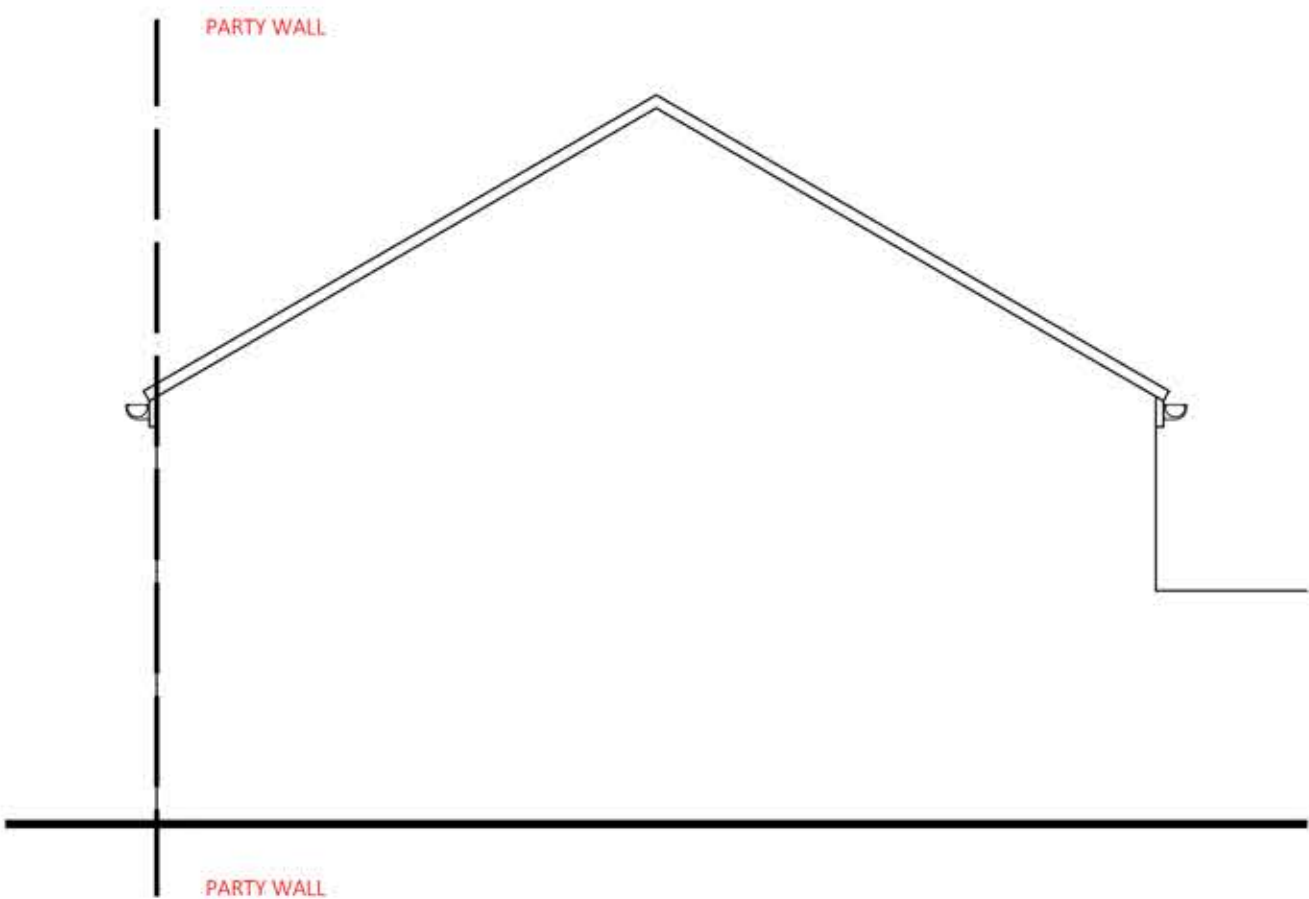


Existing Side Elevation
Scale 1:50

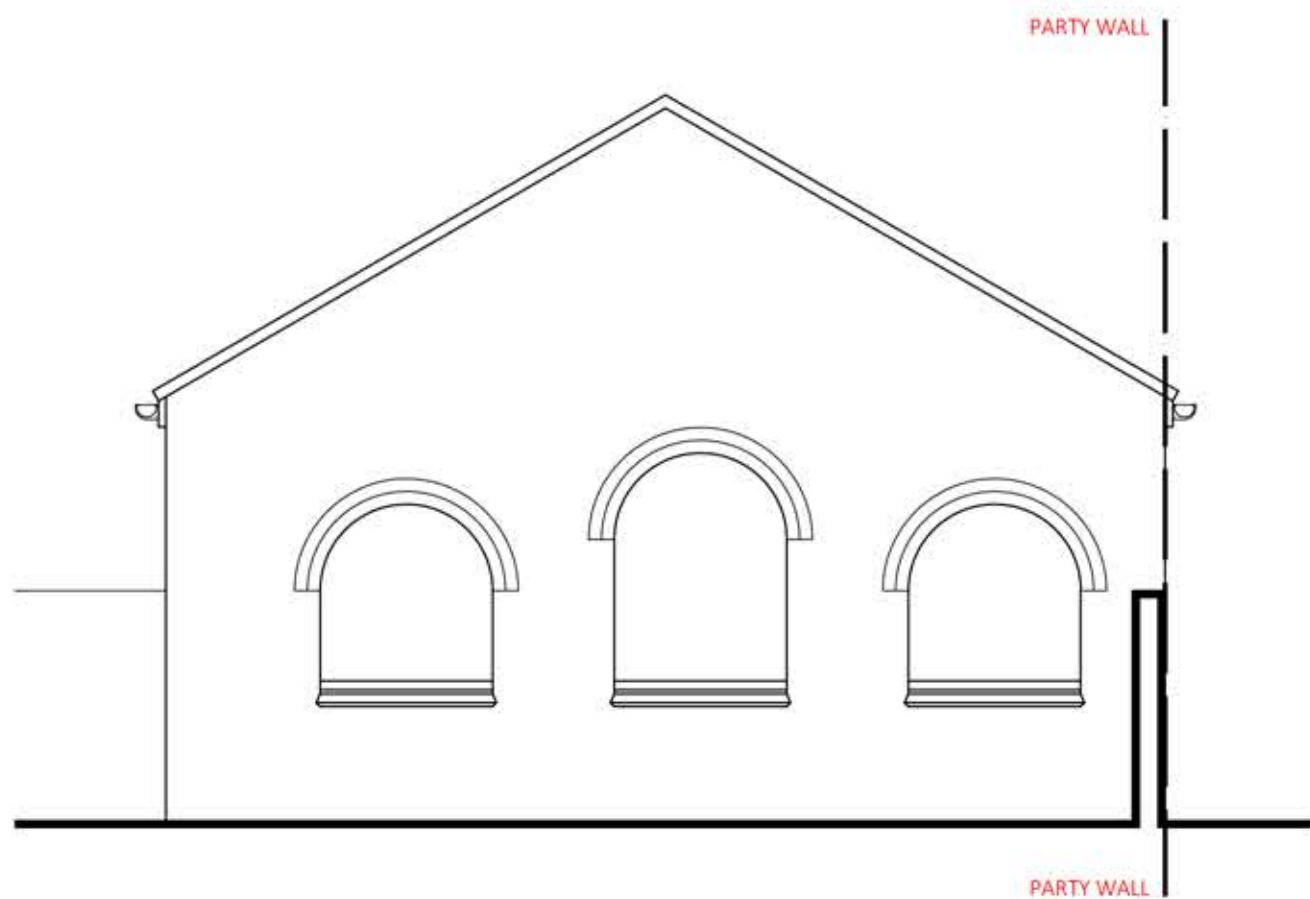


Existing Side Elevation
Scale 1:50

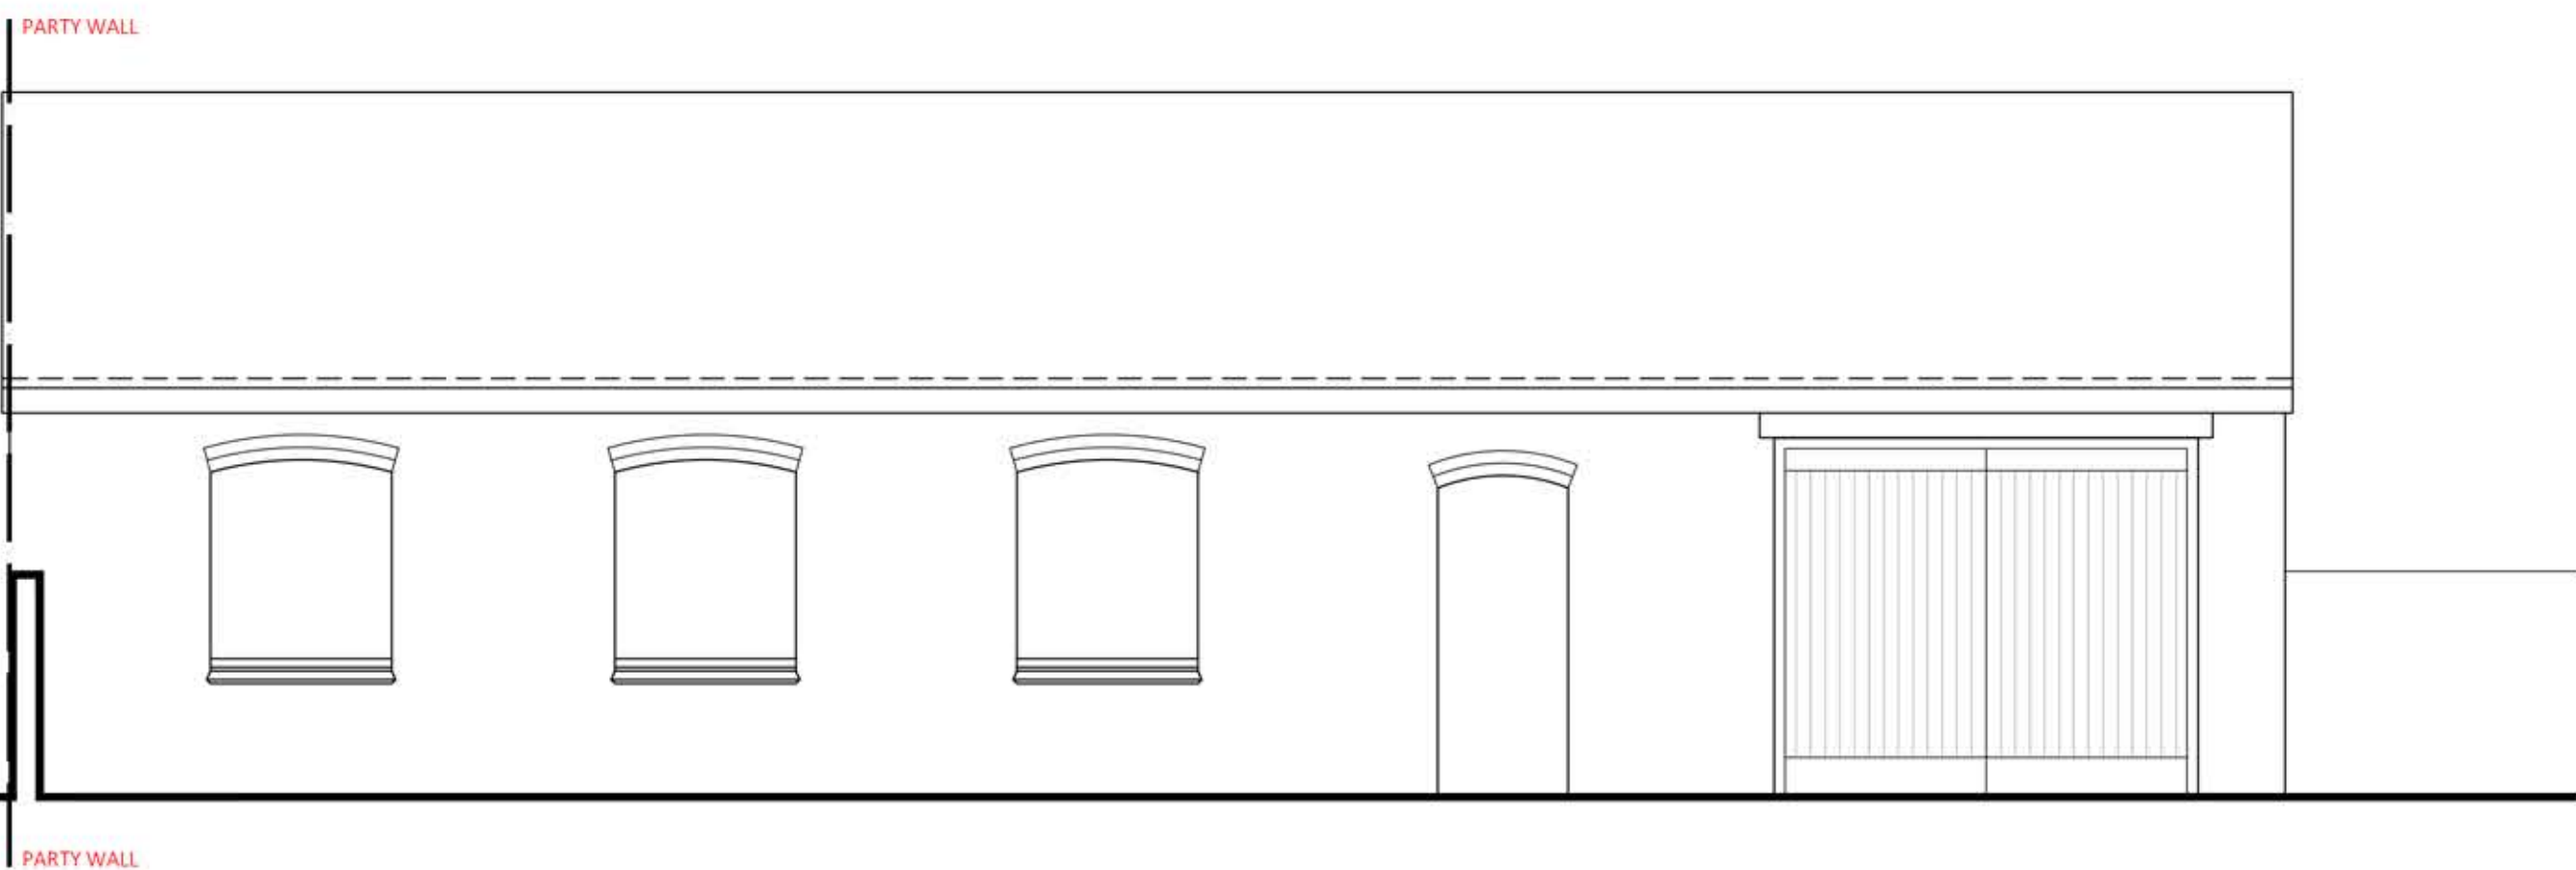

Existing Front Elevation
Scale 1:50

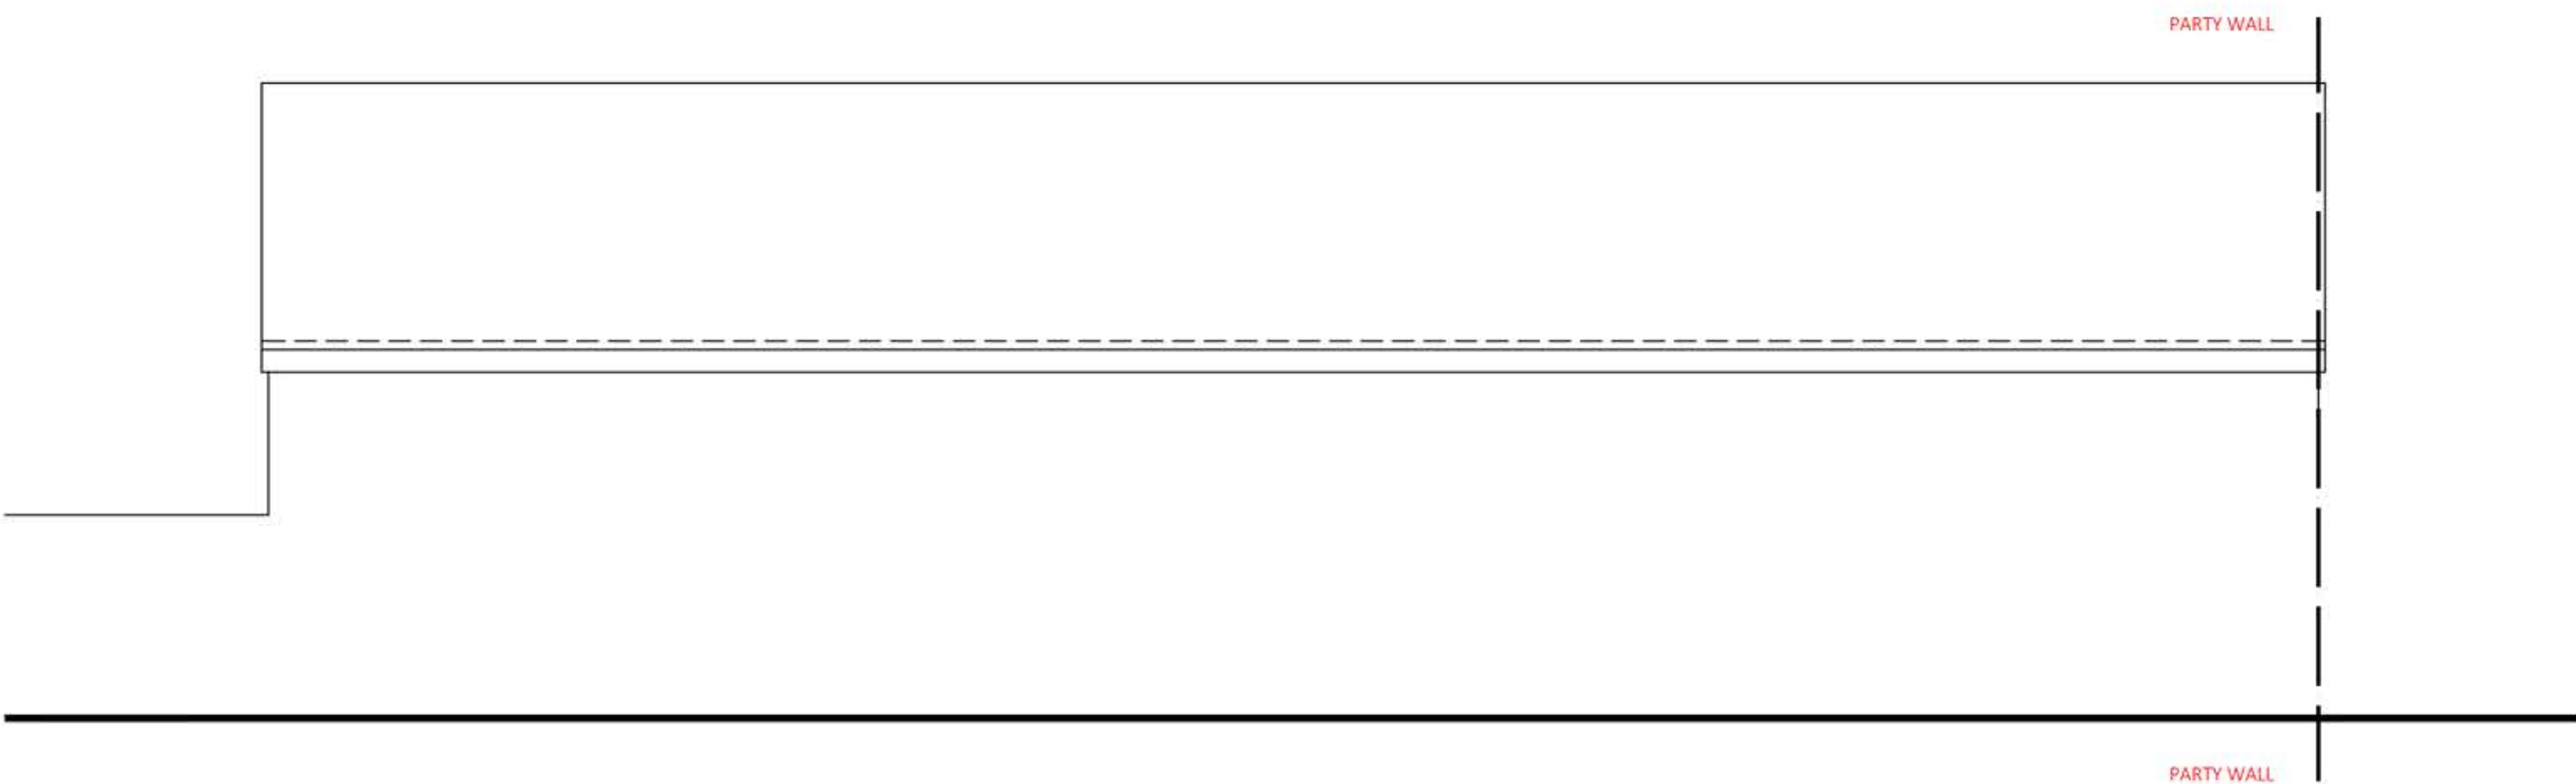

Existing Rear Elevation
Scale 1:50

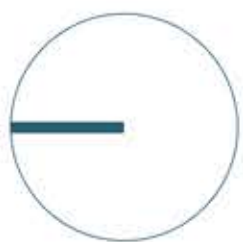

0 0.5 1 2 5 10

Disclaimer

© This drawing is the copyright of Lawrence & Finley Architects Ltd. and may not be reproduced or used except by written permission.
Figured dimensions to have precedence over scaling.
Please read this drawing in conjunction with the specification.
Check all site dimensions prior to any construction.
Refer any discrepancies found to the Architects.

Revisions

Contact + Location

T 07974 834305
E kristian@lfarchitects.co.uk

Lawrence & Finley Architects Ltd.
The Office, 27 Templar Road,
Ashby-De-La-Zouch,
Leicestershire, LE65 2AD

Details

Client
Job Title
Job Type
Drawing Title

Job Number
Drawing Number
Scale
Status

The Secret Garden Ltd
Leicester Road, Hinckley Reservoir
Conversion Of Existing Building
Existing Plans + Elevations

095
COU-03
1:50 A1
CHANGE OF USE



LAWRENCE | FINLEY
ARCHITECTS