




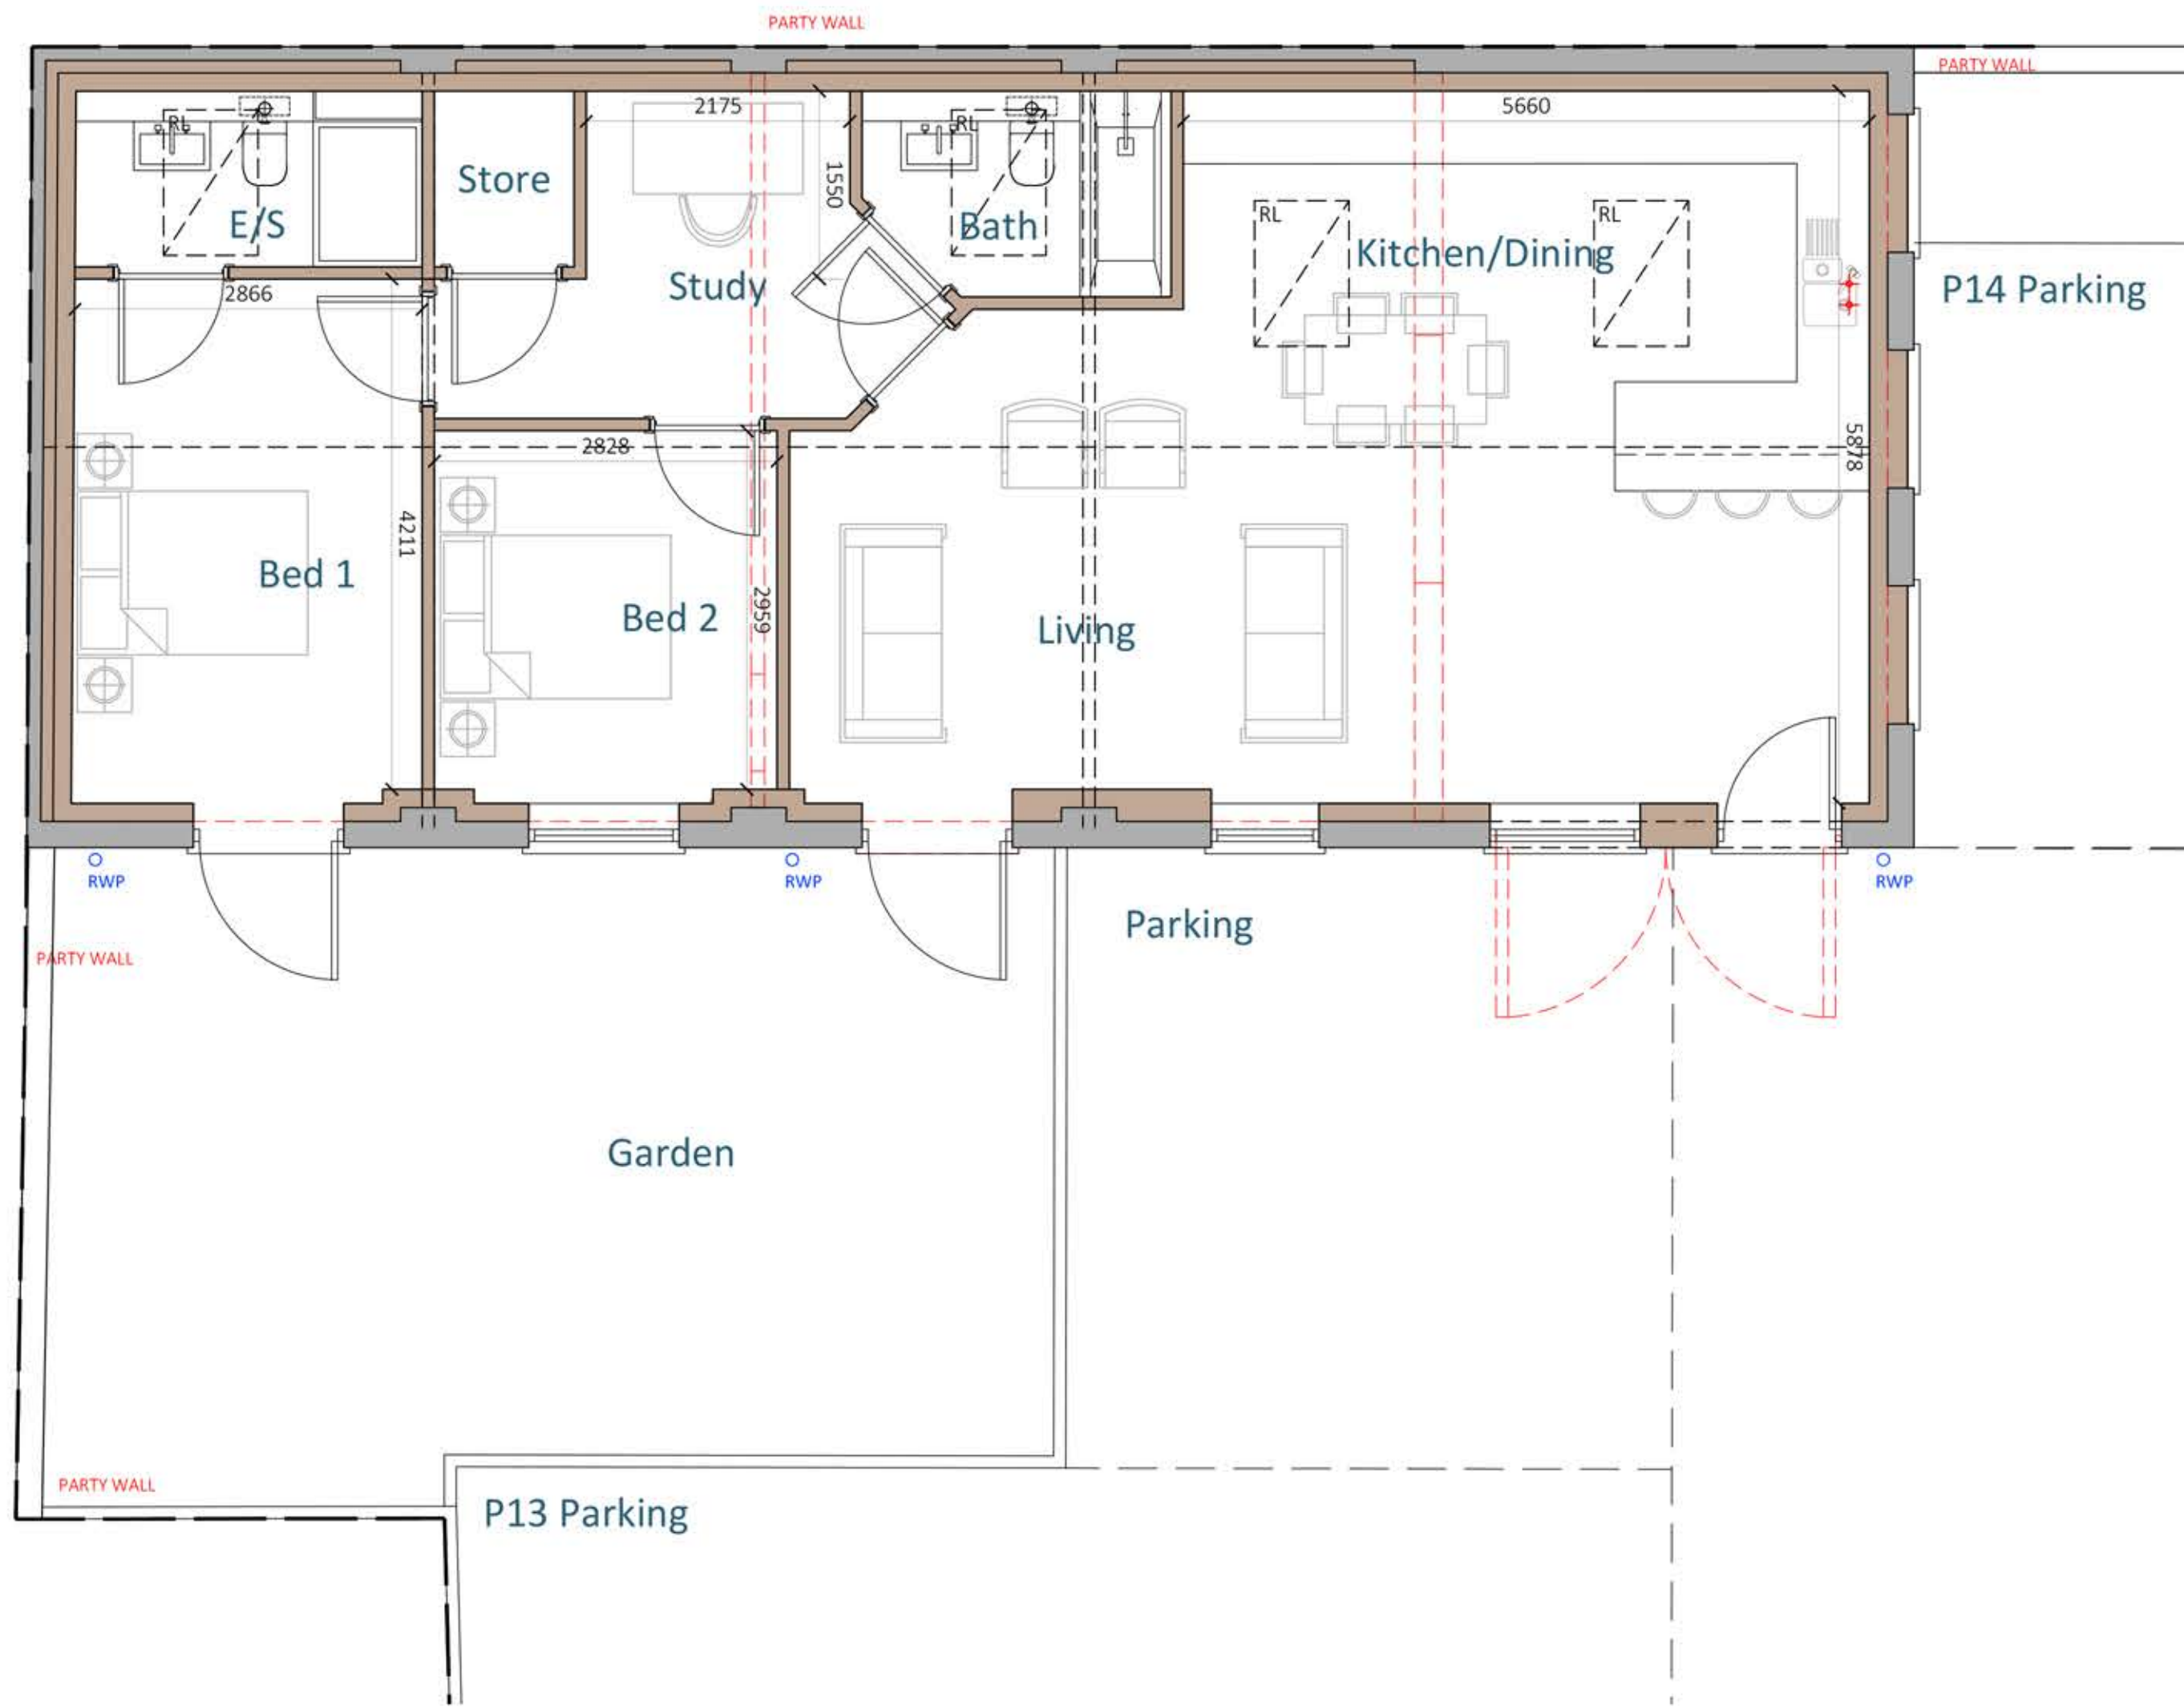

Proposed Floor Plan
Scale 1:50

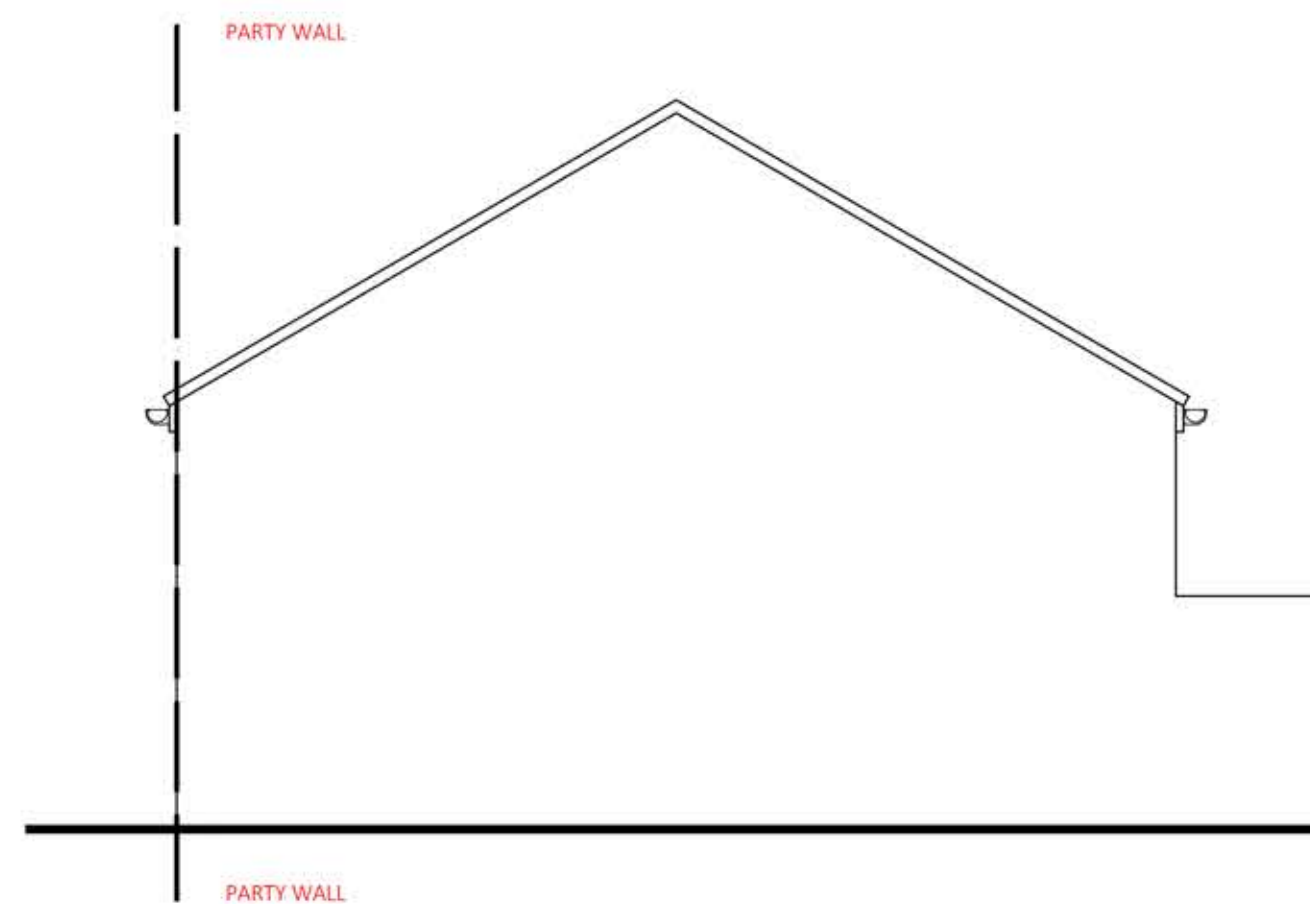

Proposed Side Elevation
Scale 1:50

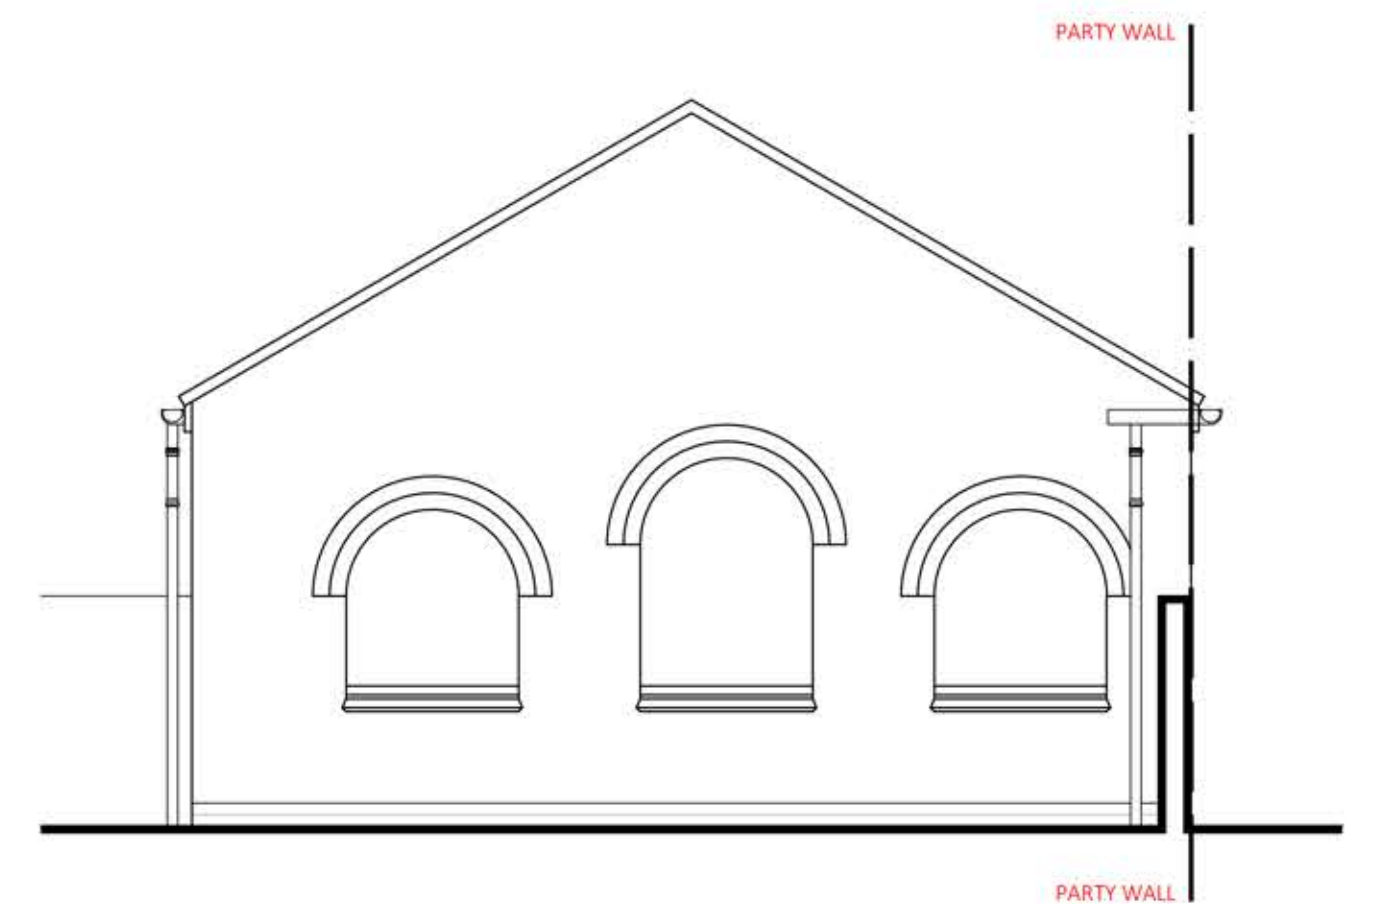


Proposed Side Elevation
Scale 1:50



Proposed Front Elevation
Scale 1:50



Proposed Rear Elevation
Scale 1:50

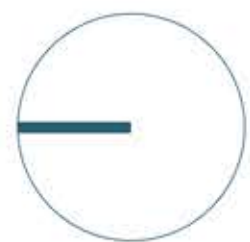

Disclaimer

© This drawing is the copyright of Lawrence & Finley Architects Ltd. and may not be reproduced or used except by written permission.
Figured dimensions to have precedence over scaling.
Please read this drawing in conjunction with the specification.
Check all site dimensions prior to any construction.
Refer any discrepancies found to the Architects.

Revisions

Contact + Location

T 07974 834305
E kristian@lfarchitects.co.uk

Lawrence & Finley Architects Ltd.
The Office, 27 Templar Road,
Ashby-De-La-Zouch,
Leicestershire, LE65 2AD

Details

Client	Mr P. Collis
Job Title	Leicester Road, Hinckley Reservoir
Job Type	Conversion Of Existing Building
Drawing Title	Proposed Plans + Elevations
Job Number	095
Drawing Number	COU-04
Scale	1:50 A1
Status	CHANGE OF USE



LAWRENCE | FINLEY
ARCHITECTS