


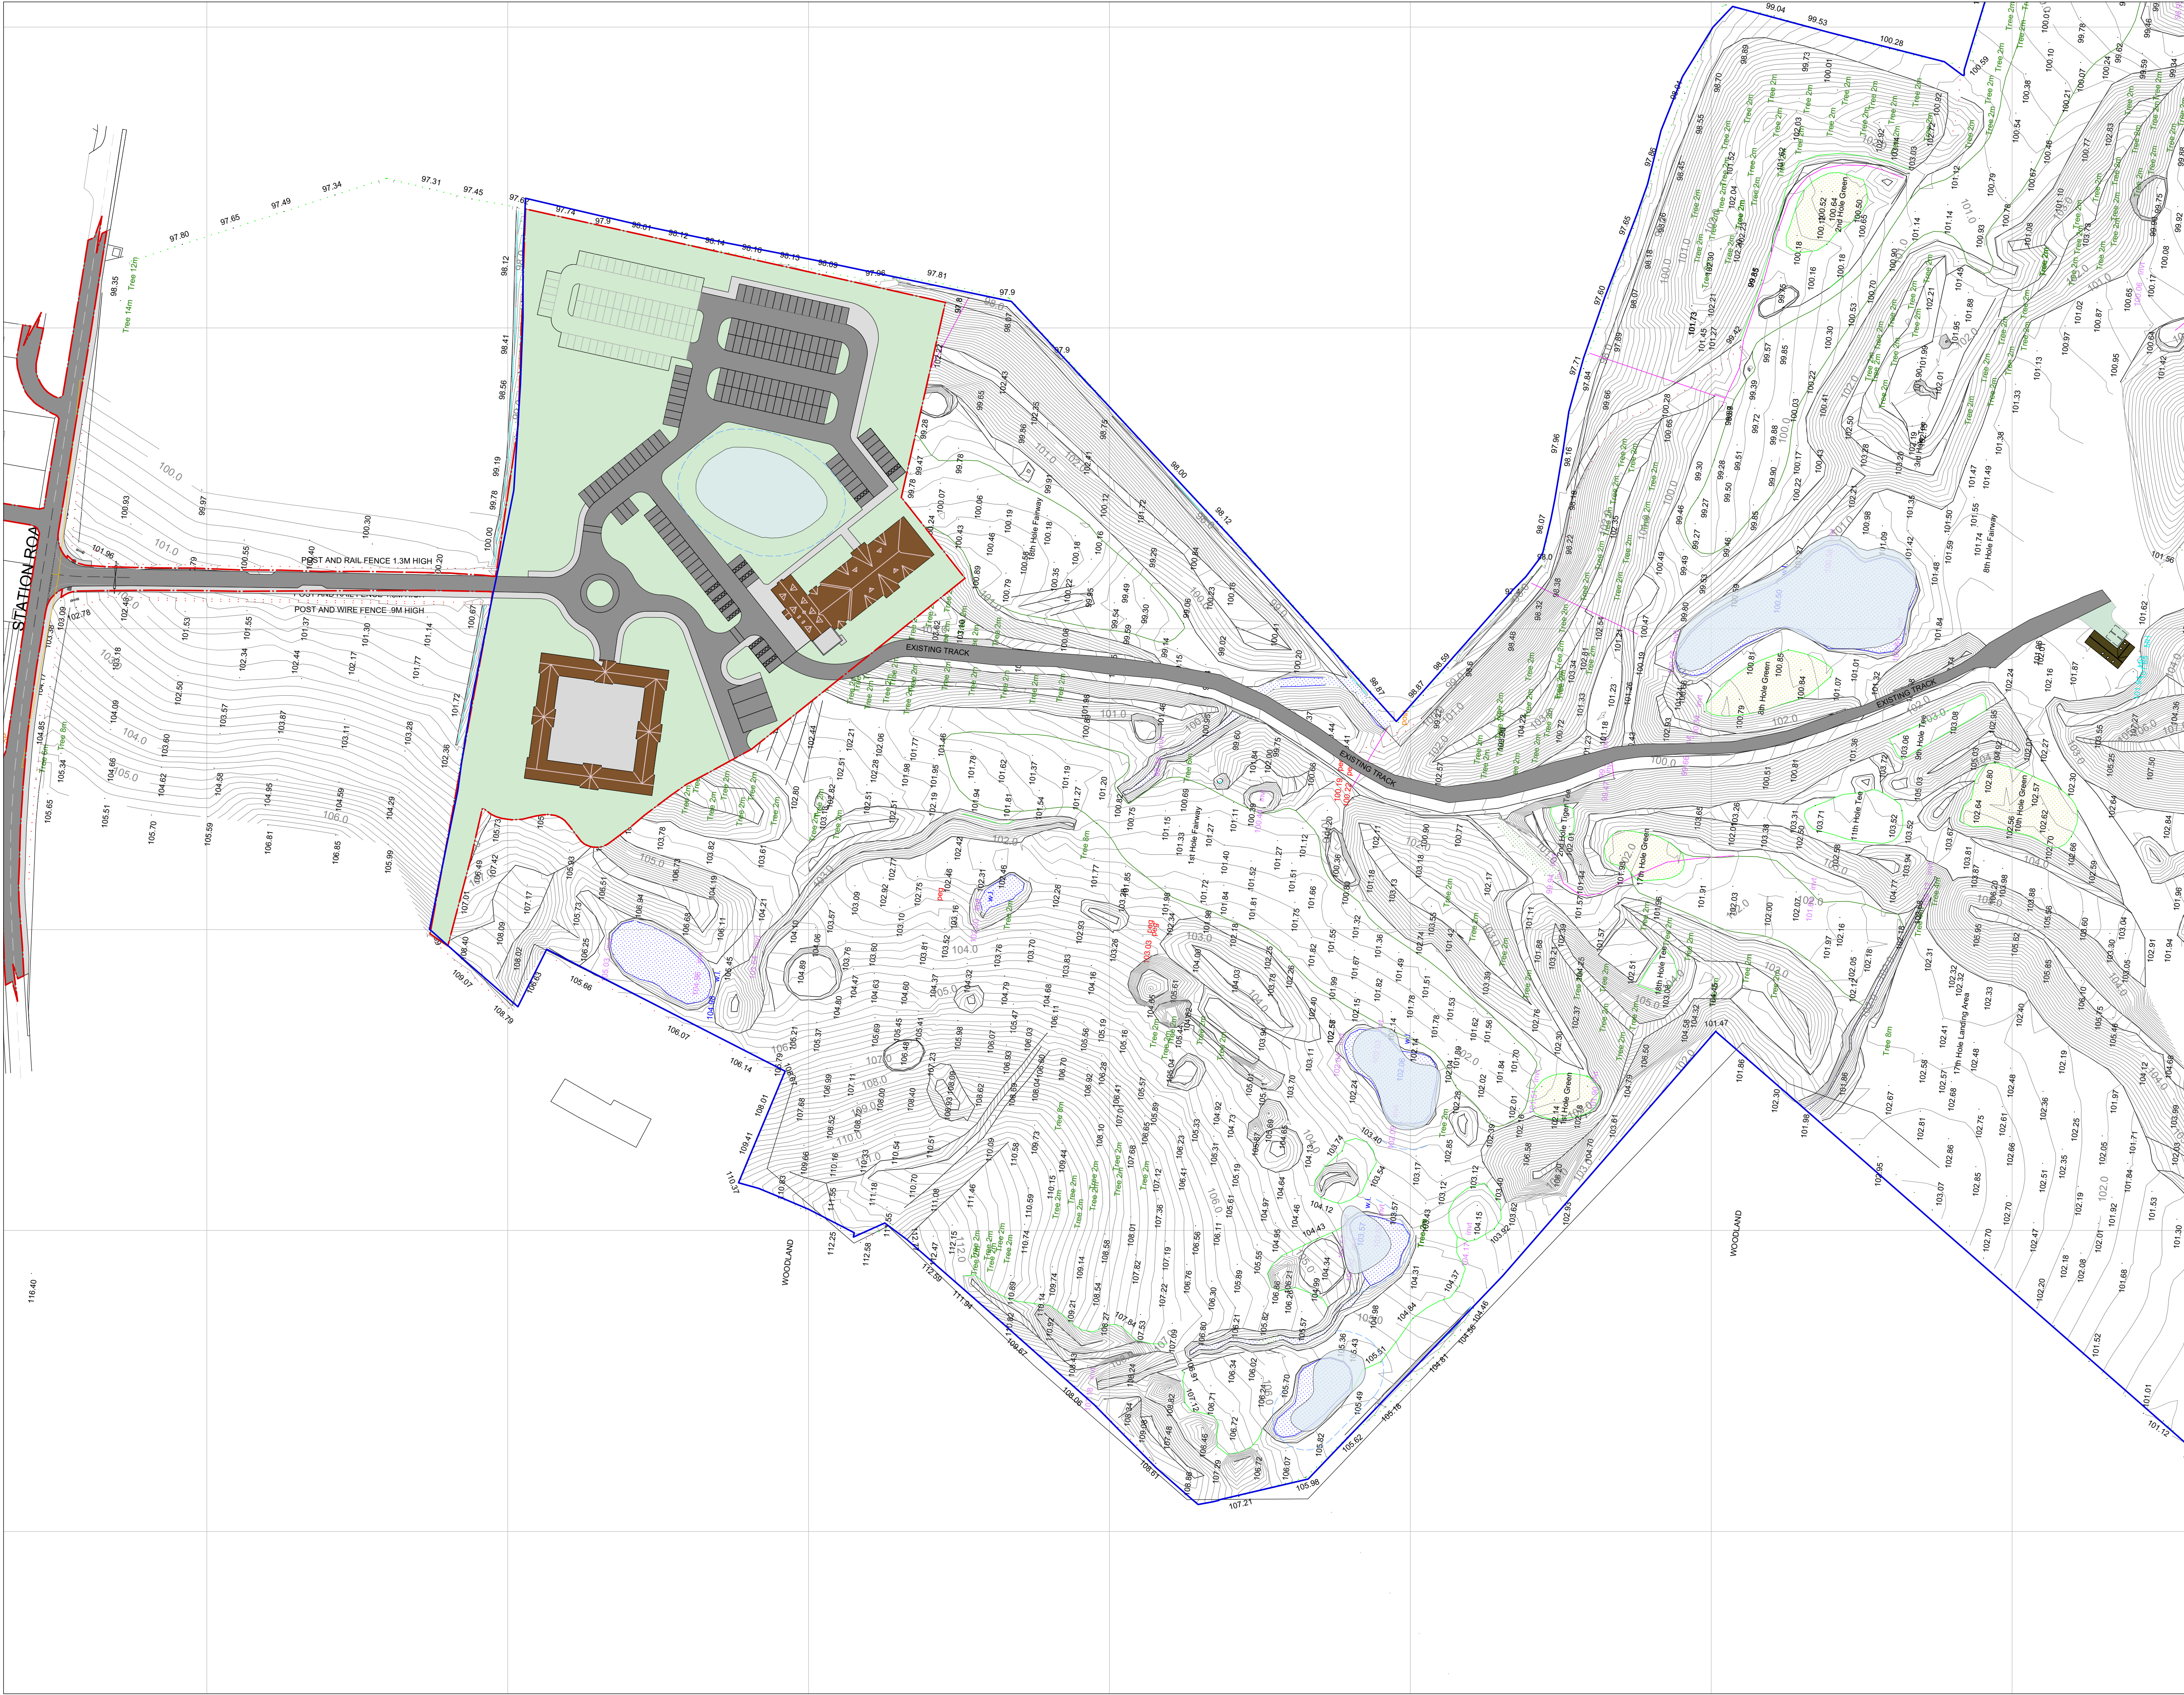

Notes

Measurements not to be scaled from this drawing. All dimensions to be checked and confirmed prior to commencement of work. Contractors to notify architects of site variations affecting information on this drawing. The information in this drawing is copyright of Hickman & Smith Architects Ltd.

Measurements are based on previous drawings provided by the client and as such the site boundary area is to be confirmed by the client.

Date	Rev	By	Details
20.04.18	/	DG	Issued for Client Comments
27.04.18	A	DG	Issued for Client Comments
30.04.18	B	DG	Issued for Client Comments
01.05.18	C	DG	Issued for Client Comments
24.05.18	D	DG	Issued for Client Comments
07.06.18	E	DG	Issued for Client Comments
23.07.18	F	DG	Issued for Client Comments
13.09.18	G	DG	Issued for Client Comments
08.10.18	H	DG	Issued for Client Comments
11.07.19	I	DG	Issued for Client Comments
20.11.19	J	DG	Issued for Client Comments
25.11.19	K	DG	Issued for Client Comments
26.11.19	L	DG	Issued for Client Comments

Location Key

PLANNING

Hickman & Smith Architects

a: Studio B2.01, LCB Depot,
31 Rutland Street, Leicester, LE1 1RE

t: +44 (0)116 253 3423

e: info@hickmanandsmith.co.uk

Project
Market Bosworth Golf Leisure and Country Club

Client
Statue Homes Ltd

Drawing Title
Proposed Site Plan

Date	Scale	Checked
26.11.19	1:1000@A1 1:2000@A3	AS
Project Ref.	Drawing No.	Revision
0196	A-PL-001	L